



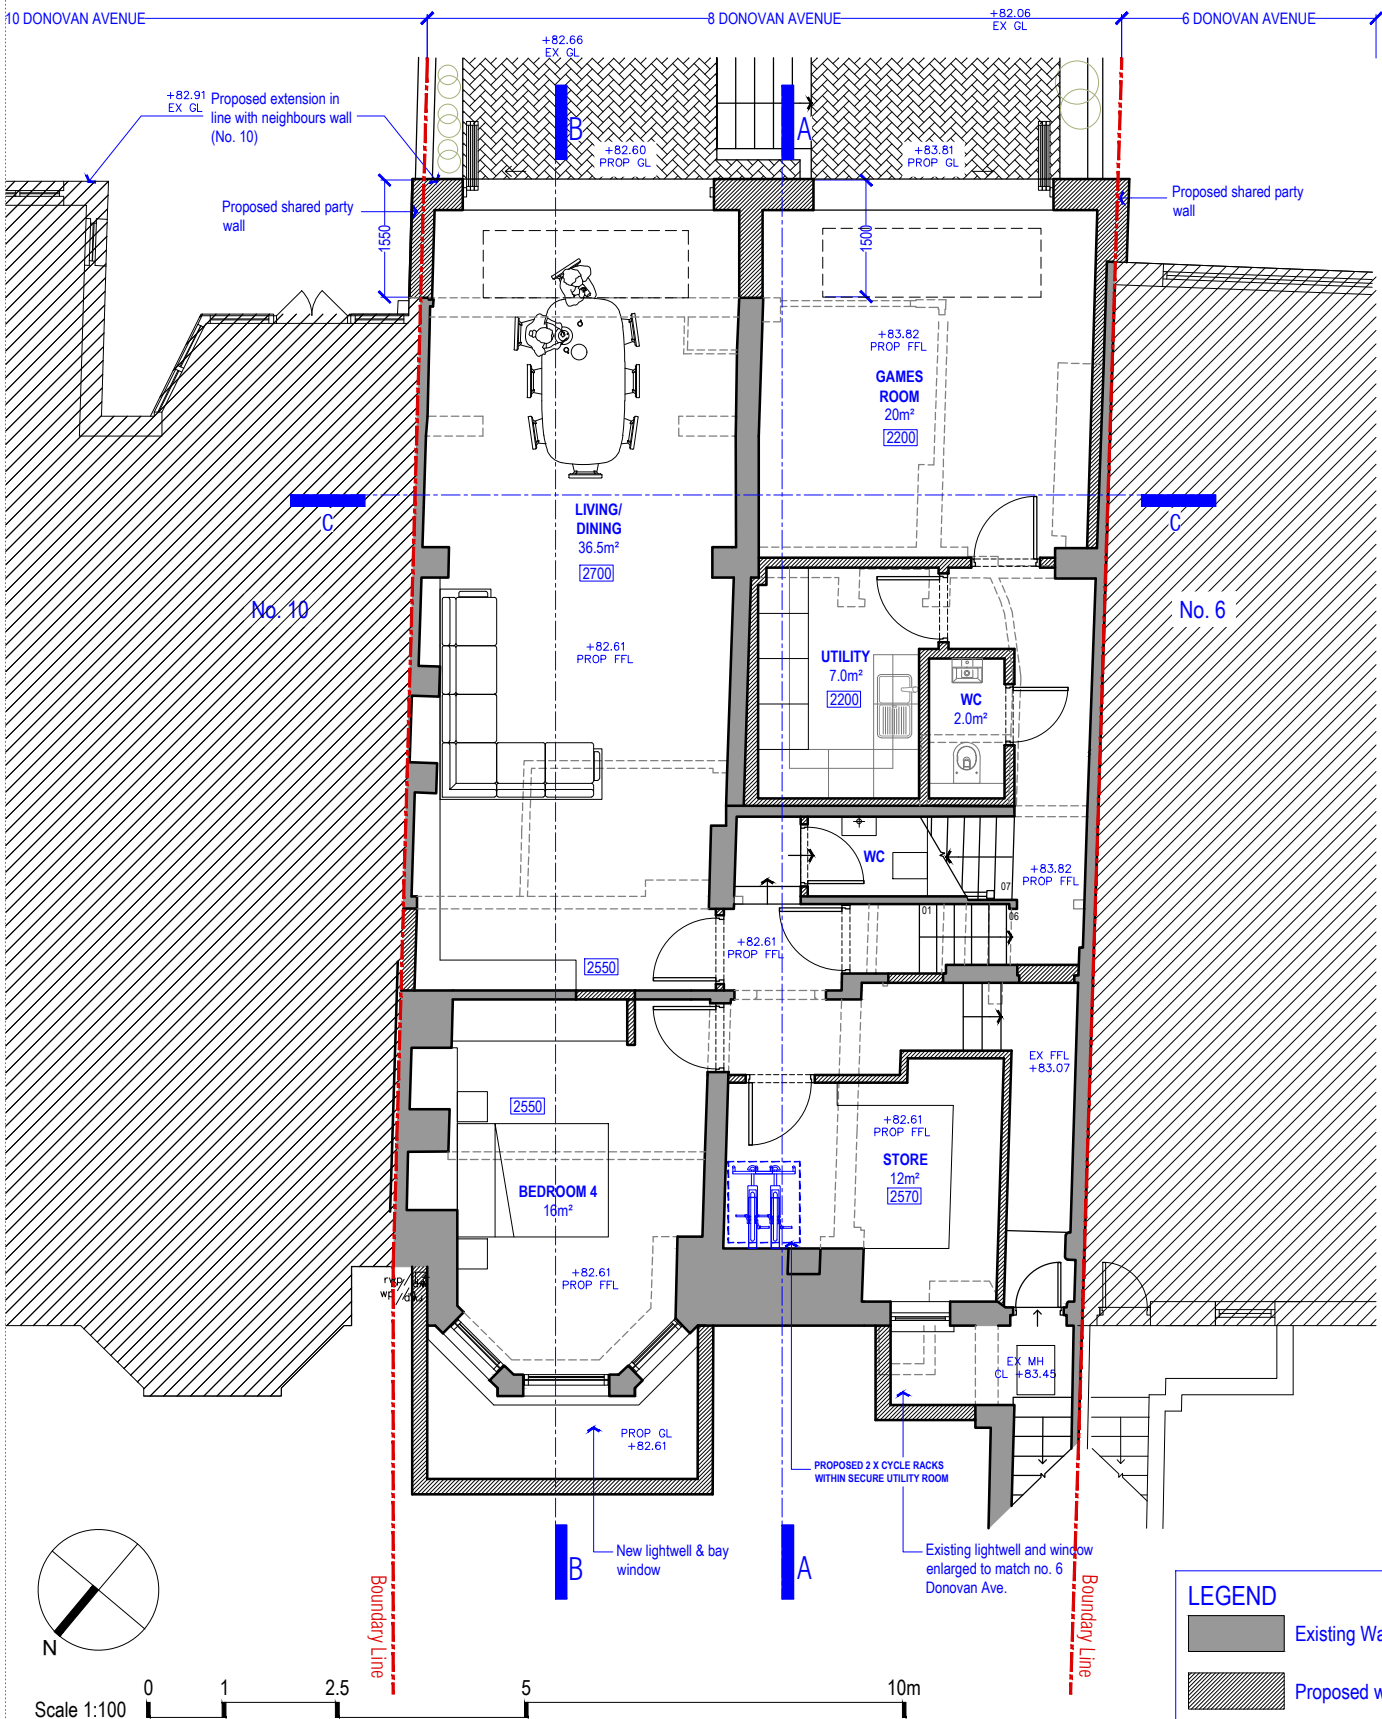

PROPOSED LOWER GROUND FLOOR PLAN

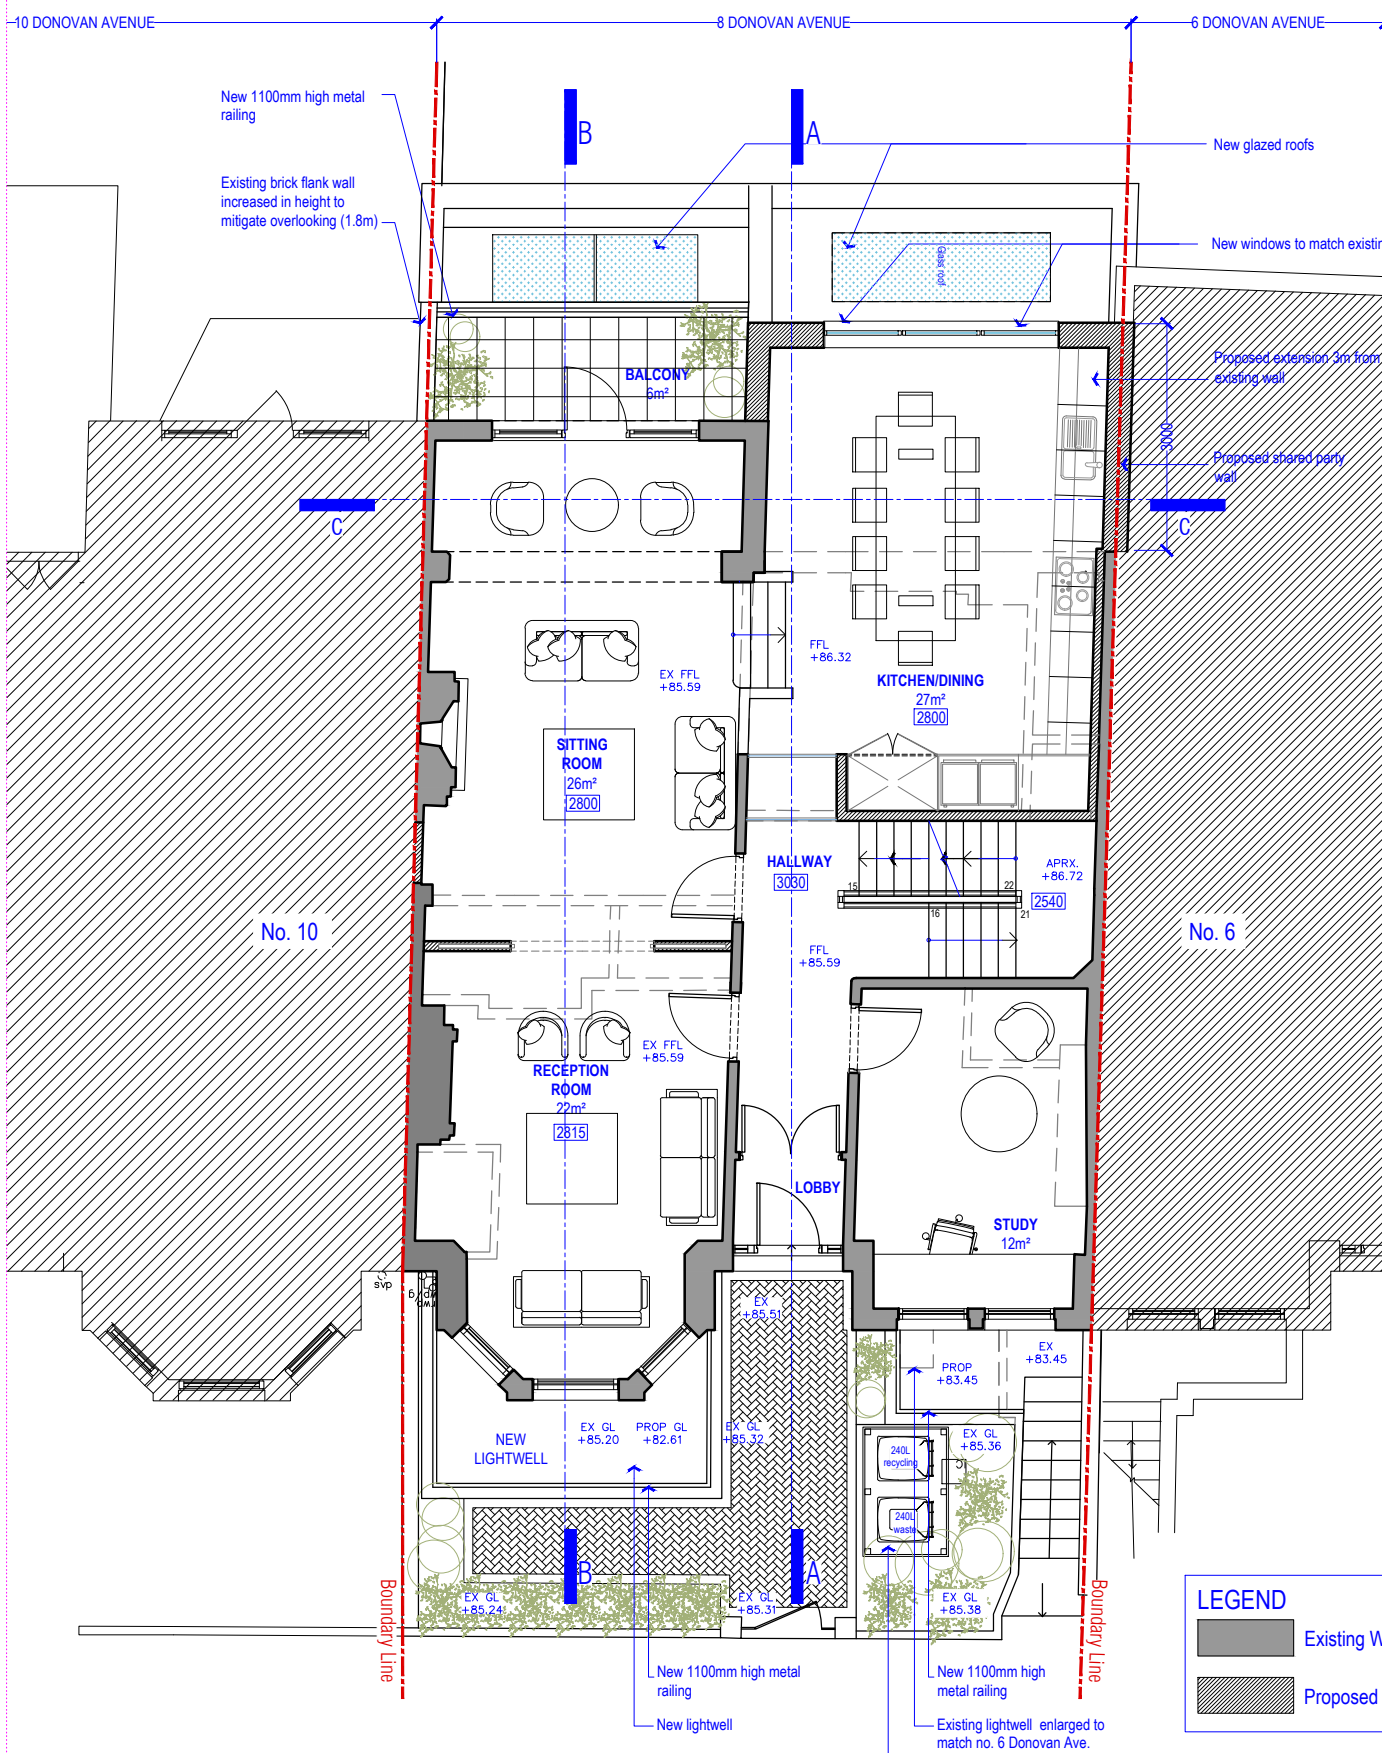

PROPOSED GROUND FLOOR PLAN

NOTE: DO NOT SCALE FROM DRAWINGS – EXCEPT FOR PLANNING PURPOSES. ALL DISCREPANCIES TO BE REPORTED TO ARCHITECT IMMEDIATELY. ALL DIMENSIONS TO BE VERIFIED BY CONTRACTOR ON SITE PRIOR TO THE COMMENCEMENT OF ANY WORKS.	P1 10/02/21 Issued for planning application P2 27/04/21 Issued for Planning Application P3 29/12/25 Minor amendments to planning drawings	VIVENDI ARCHITECTS LTD Unit 3, 37 High Street, London, N14 6LD Tel/Fax +44 (0)20 3232 4000 - email: info@vivendiarchitects.com © VIVENDI ARCHITECTS LTD 2009 All rights reserved, including but not limited to The Copyright, Designs and Patents Act 1988	CLIENT: MR. K. PATTICHI	DRAWN: SM	STATUS: PLA	
				CHECKED: PK	SCALE AT A3: 1:100	REVISION: P3
				ISSUED BY: -	JOB AND DRAWING NO:	
	DRAWING TITLE: Proposed Lower Ground & Ground Floor Plans					

ISO-A3

1820-P02-00