



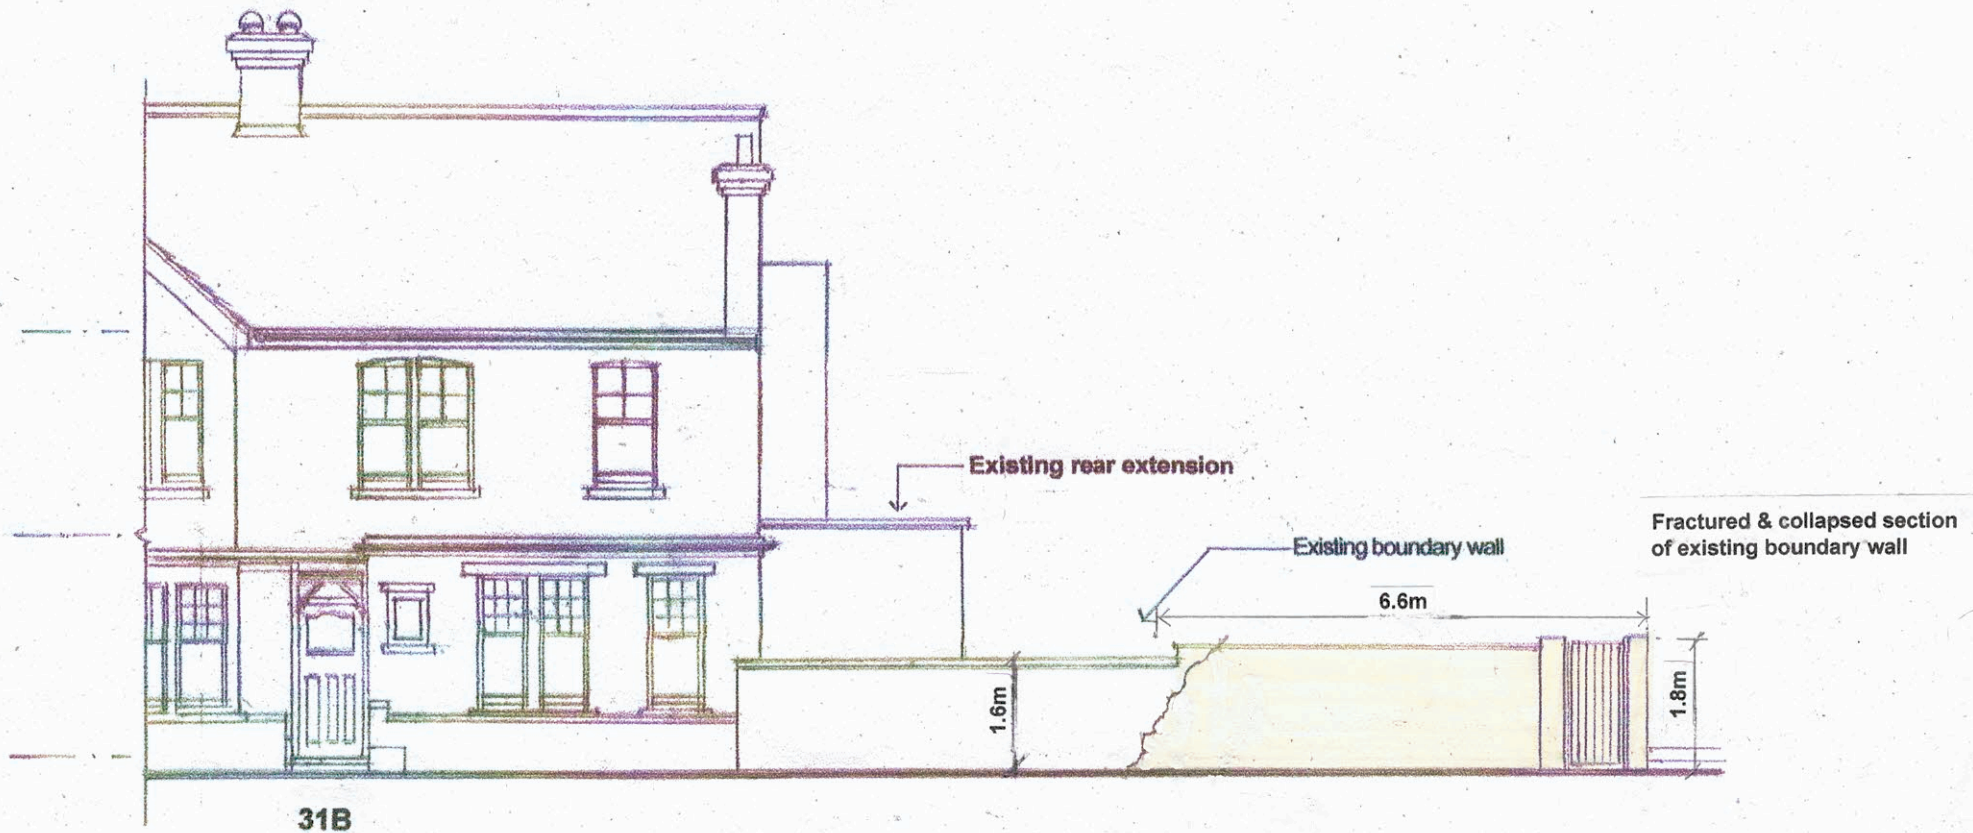

WEST ELEVATION AS EXISTING - Boundary Wall

 

C Jan 26 – Resubmission Boundary Wall

B June 25 Plg App - Boundary Wall renewal

P B A
ARCHITECTURAL CONSULTANTS
88 Grosvenor Street
London W1C 3JH
Tel: 020 7087 2100
Email: 0707 080 0326

31B PRIORY ROAD LONDON N8 8LH

Revision	Date	Description	By	Chkd
1	March 24	1:100		
2				
3				
**BOUNDARY WALL
Renewal – West Elevation**

Job Number: 2024/01
Drawing Number: /03
Revision: C