

2024/01	107	E
PROP'D PLAN BOUNDARY		
WALL - Renewal		

31B PRIORITY ROAD LONDON-NB 8LH

P1B1A


Scale 1:100



PROPOSED GROUND FLOOR PLAN - Boundary Wall Renewal

NB: At kerb side, the sight lines are clear with no obstructions in either direction, in a NO THRO' ROAD. - max speed poss:- 8 - 10mph.

- E Jan 26 Resubmission Boundary Wall
- D Aug 25 Sight lines added, gate width increased, shed omitted Pig Requirement
- B June 25 Pig App - Boundary Wall renewal

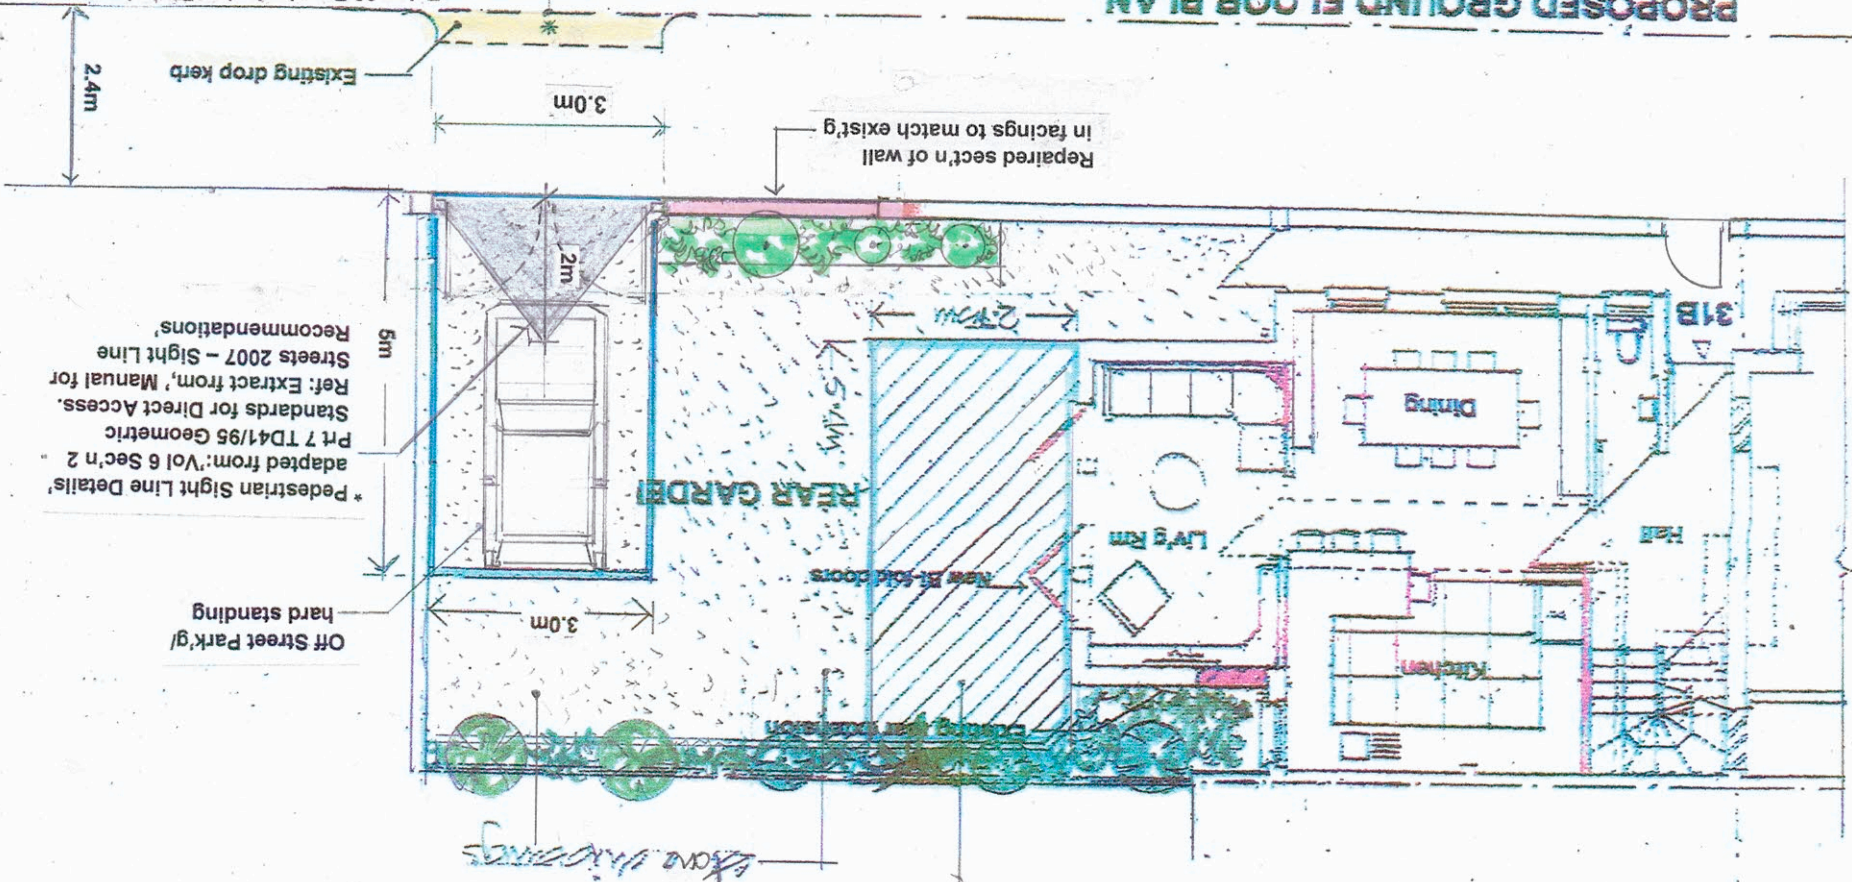

* Pedestrian Sight Line Details adapted from: 'Vol 6 Sec'n 2 Pt 7 TD41/95 Geometric Standards for Direct Access. Streets 2007 - Sight Line Recommendations'