


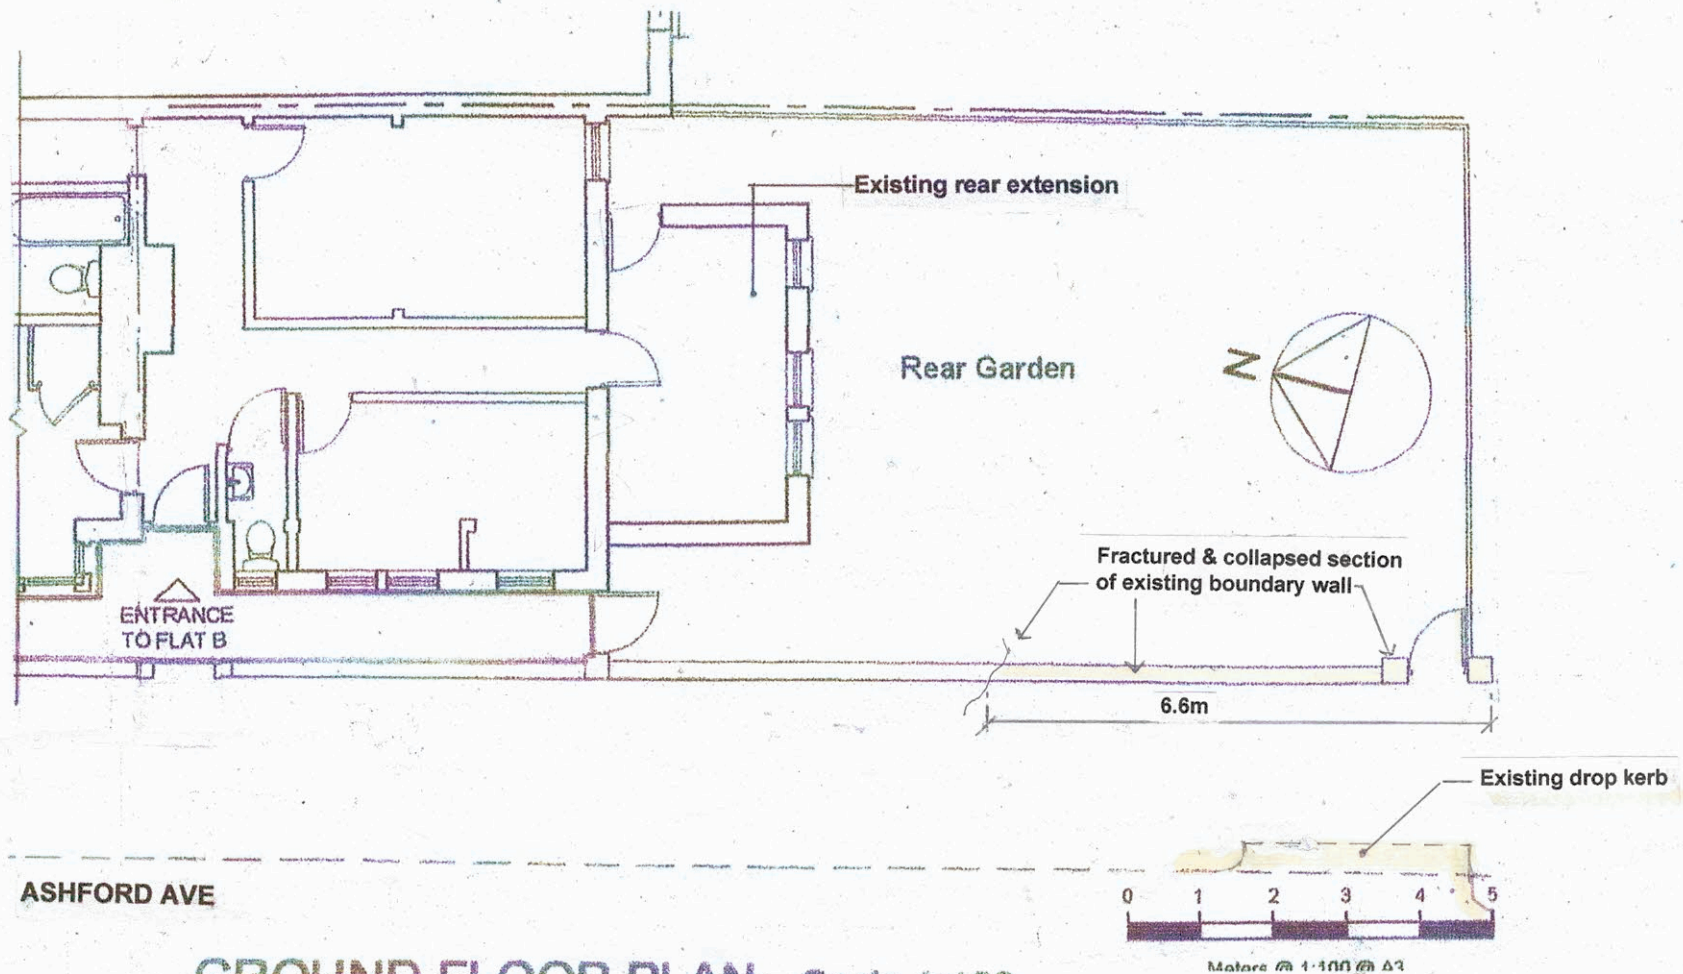

GROUND FLOOR PLAN Scale 1:100

AS EXISTING - Boundary Wall

C Jan 26 Resubmission - Boundary Wall
B June Plg App - Boundary Wall
25 renewal

Revision	Date	Description	By	Chkd

P B A	Project Title	Drawn	Date	Approved	Date	BOUNDARY WALL		
ARCHITECTURAL CONSULTANTS	31B PRIORITY ROAD LONDON N8 8LH	Scale	1:100		Site	Renewal Plan - As Exist'g		
88 Grosvenor Street		Drawing Status				Job Number	Drawn Number	Revision
London W1K 3JG						2024/01	/01	
Tel: 303 308 2104								
Web: 0707 464 5325								