



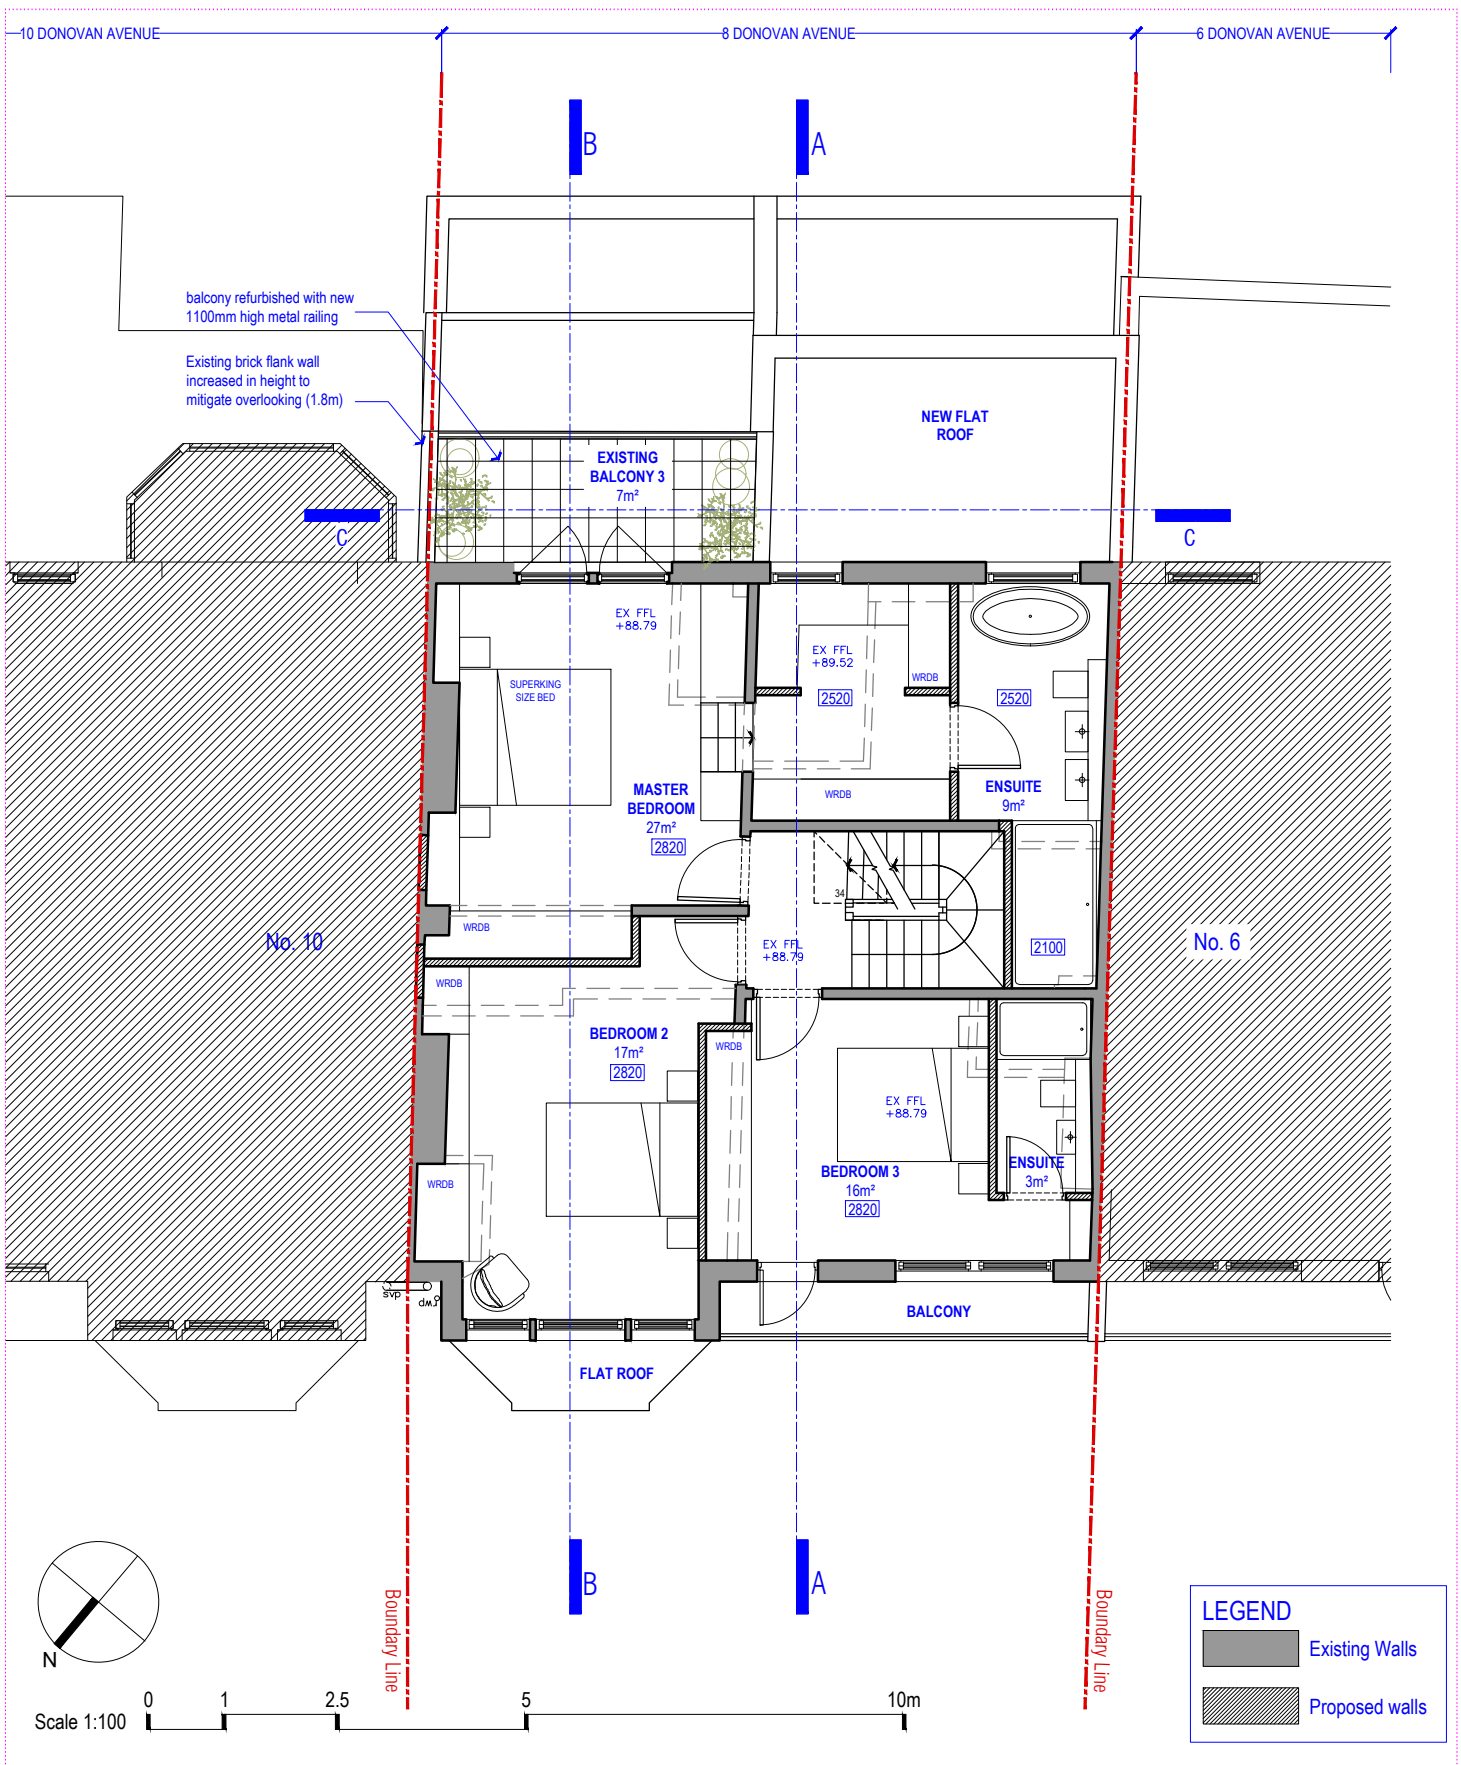

PROPOSED FIRST FLOOR PLAN

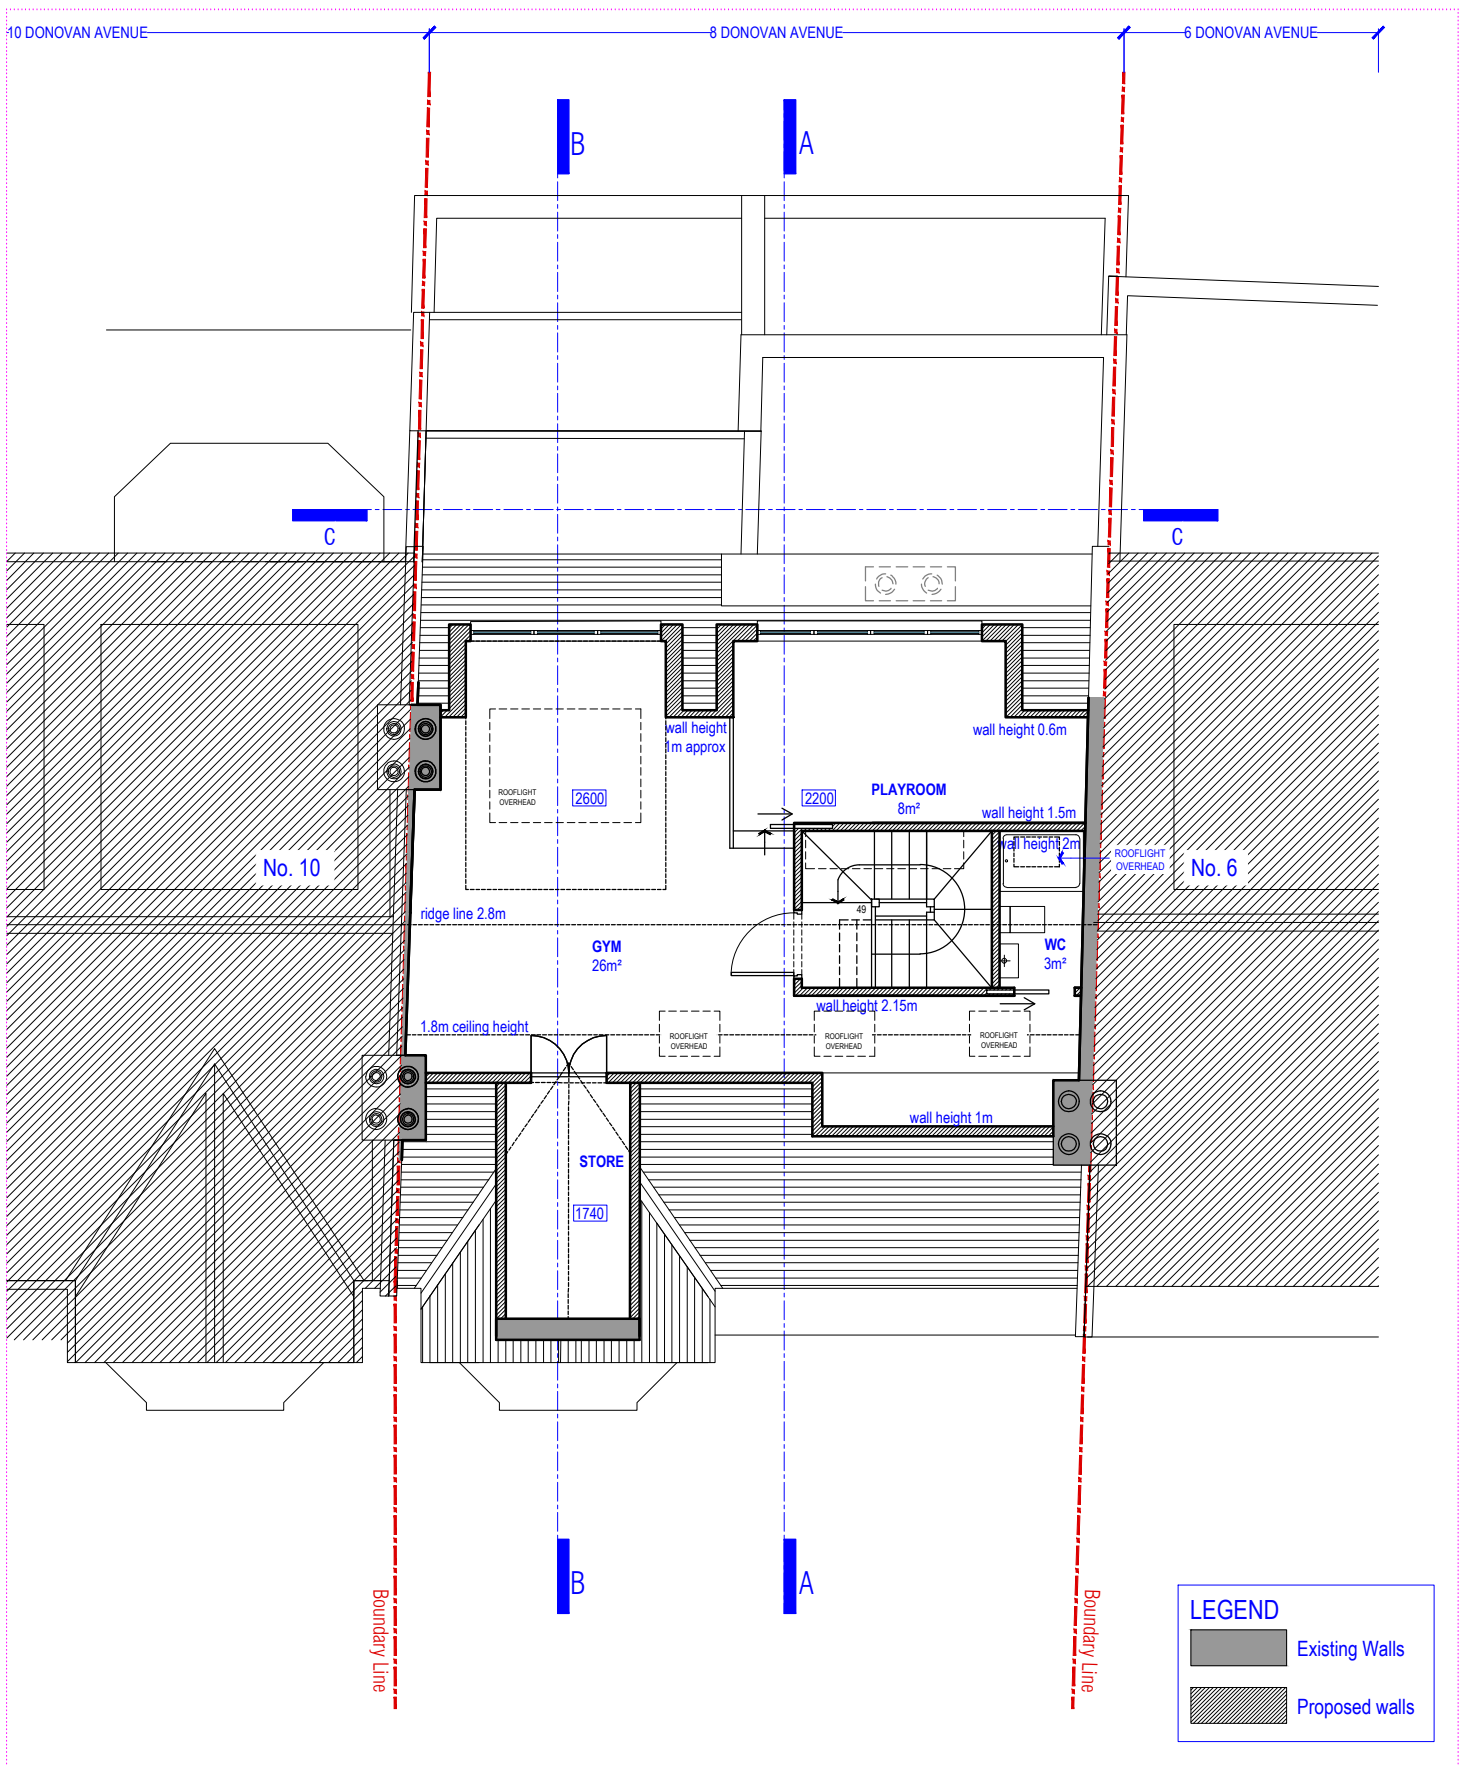

PROPOSED SECOND FLOOR PLAN

NOTE: DO NOT SCALE FROM DRAWINGS – EXCEPT FOR PLANNING PURPOSES. ALL DISCREPANCIES TO BE REPORTED TO ARCHITECT IMMEDIATELY. ALL DIMENSIONS TO BE VERIFIED BY CONTRACTOR ON SITE PRIOR TO THE COMMENCEMENT OF ANY WORKS.	P1	11/02/21	Issued to Client - Pre-planning application.	ISO-A3	VIVENDI ARCHITECTS LTD Unit 3, 37 High Street, London, N14 6LD Tel/Fax +44 (0)20 3232 4000 - email: info@vivendiarchitects.com © VIVENDI ARCHITECTS LTD 2009 All rights reserved, including but not limited to The Copyright, Designs and Patents Act 1988	CLIENT:	MR. K. PATTICHI	DRAWN: SM	STATUS: PLA
	P2	27/04/21	Issued for Planning Application			CHECKED: PK	SCALE AT A3: 1:100	REVISION: P3	
	P3	29/12/25	Minor amendments to planning drawings			ISSUED BY: –	JOB AND DRAWING NO:		
	PROJECT TITLE: 8 DONOVAN AVENUE, LONDON, N10 2JX								
DRAWING TITLE: Proposed First & Second Floor Plans						1820-P02-01			