



GENERAL NOTES

- All dimensions noted are in mm.
- All dimensions to be checked and verified by the contractor before commencement of any item of work on site.
- Architectural drawings must always be read in conjunction with all other relevant services drawings and contract documents. Any discrepancies should be reported to the architect and the engineer for clarification and verification.

REVISION


Rev.	Description	Date
A	Internal, External & Annotation Amendments	10/25

DRAWING DETAILS

Drawing Title	Drawing No.	Scale
PROPOSED SITE PLAN	EX.01	1:200 at A2
	Rev. A	Date: September 2024
		Author: Aggeliki Lymperopoulou

PROJECT DETAILS

Project Name & Address
Elm Court
Cholmeley Park London N6 5EJ

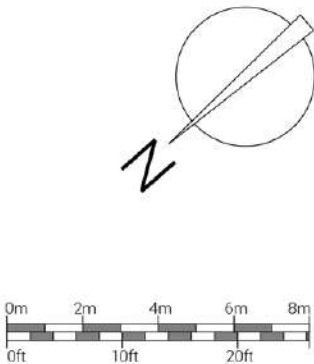



GENERAL NOTES

- All dimensions noted are in mm.
- All dimensions to be checked and verified by the contractor before commencement of any item of work on site.
- Architectural drawings must always be read in conjunction with all other relevant services drawings and contract documents. Any discrepancies should be reported to the architect and the engineer for clarification and verification.

REVISION

Rev.	Description	Date
A	Internal, External & Annotation Amendments	10/25


DRAWING DETAILS

Drawing Title	Drawing No.
EXISTING FRONT [STREET] ELEVATION	EX.08
Rev.	A

Scale	1:100 at A2
Date	June 2024
Author	Aggeliki Lympieropoulou
E: aglympiero@gmail.com A: 382 Kenton Road - HA3 8DP	

PROJECT DETAILS

Project Name & Address
Elm Court
Cholmeley Park London N6 5EJ

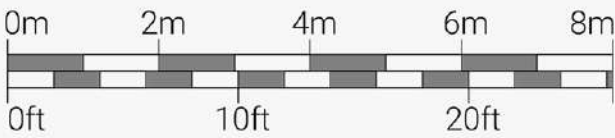




GENERAL NOTES

- All dimensions noted are in mm.
- All dimensions to be checked and verified by the contractor before commencement of any item of work on site.
- Architectural drawings must always be read in conjunction with all other relevant services drawings and contract documents. Any discrepancies should be reported to the architect and the engineer for clarification and verification.

REVISION

Rev.	Description	Date
A	Internal,External & Annotation Amendments	10/25

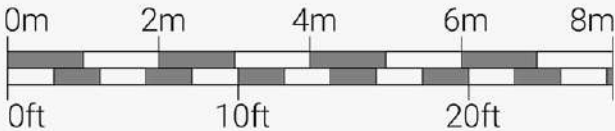

DRAWING DETAILS

Drawing Title	Drawing No.	Scale
EXISTING REAR ELEVATION	EX.09	1:100 at A2
	Rev. A	Date June 2024
	Author Aggeliki Lymeropoulou	
Project Name & Address		E: aglympero@gmail.com A: 382 Kenton Road - HA3 8DP
Elm Court Cholmeley Park London N6 5EJ		 WORK IN PROGRESS. architecture + design




GENERAL NOTES

- All dimensions noted are in mm.
- All dimensions to be checked and verified by the contractor before commencement of any item of work on site.
- Architectural drawings must always be read in conjunction with all other relevant services drawings and contract documents. Any discrepancies should be reported to the architect and the engineer for clarification and verification.

REVISION

Rev.	Description	Date
A	Internal,External & Annotation Amendments	10/25

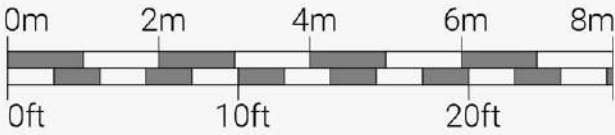


DRAWING DETAILS


Drawing Title	Drawing No.	Scale
EXISTING SIDE [NORTH] ELEVATION	EX.10	1:100 at A2
	Rev. A	Date: June 2024
	Author: Aggeliki Lympieropoulou	
Project Name & Address		E: aglympiero@gmail.com A: 382 Kenton Road - HA3 8DP
Elm Court Cholmeley Park London N6 5EJ		 WORK IN PROGRESS. architects + design



GENERAL NOTES	REVISION		
	Rev.	Description	Date
- All dimensions noted are in mm. - All dimensions to be checked and verified by the contractor before commencement of any item of work on site. - Architectural drawings must always be read in conjunction with all other relevant services drawings and contract documents. Any discrepancies should be reported to the architect and the engineer for clarification and verification.	A	Internal, External & Annotation Amendments	10/25

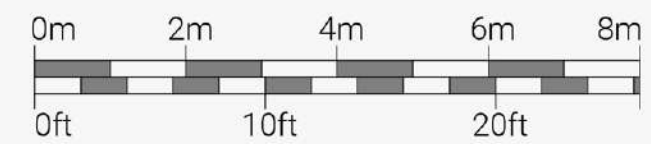

DRAWING DETAILS			
Drawing Title EXISTING SIDE [SOUTH] ELEVATION	Drawing No. EX.11	Scale 1:100 at A2	
		Date June 2024	
	Rev. A	Author Aggeliki Lympelopoulou	
PROJECT DETAILS		E: aglympero@gmail.com A: 382 Kenton Road - HA3 8DP  WORK IN PROGRESS. architecture + design	
Project Name & Address Elm Court Cholmeley Park London N6 5EJ			

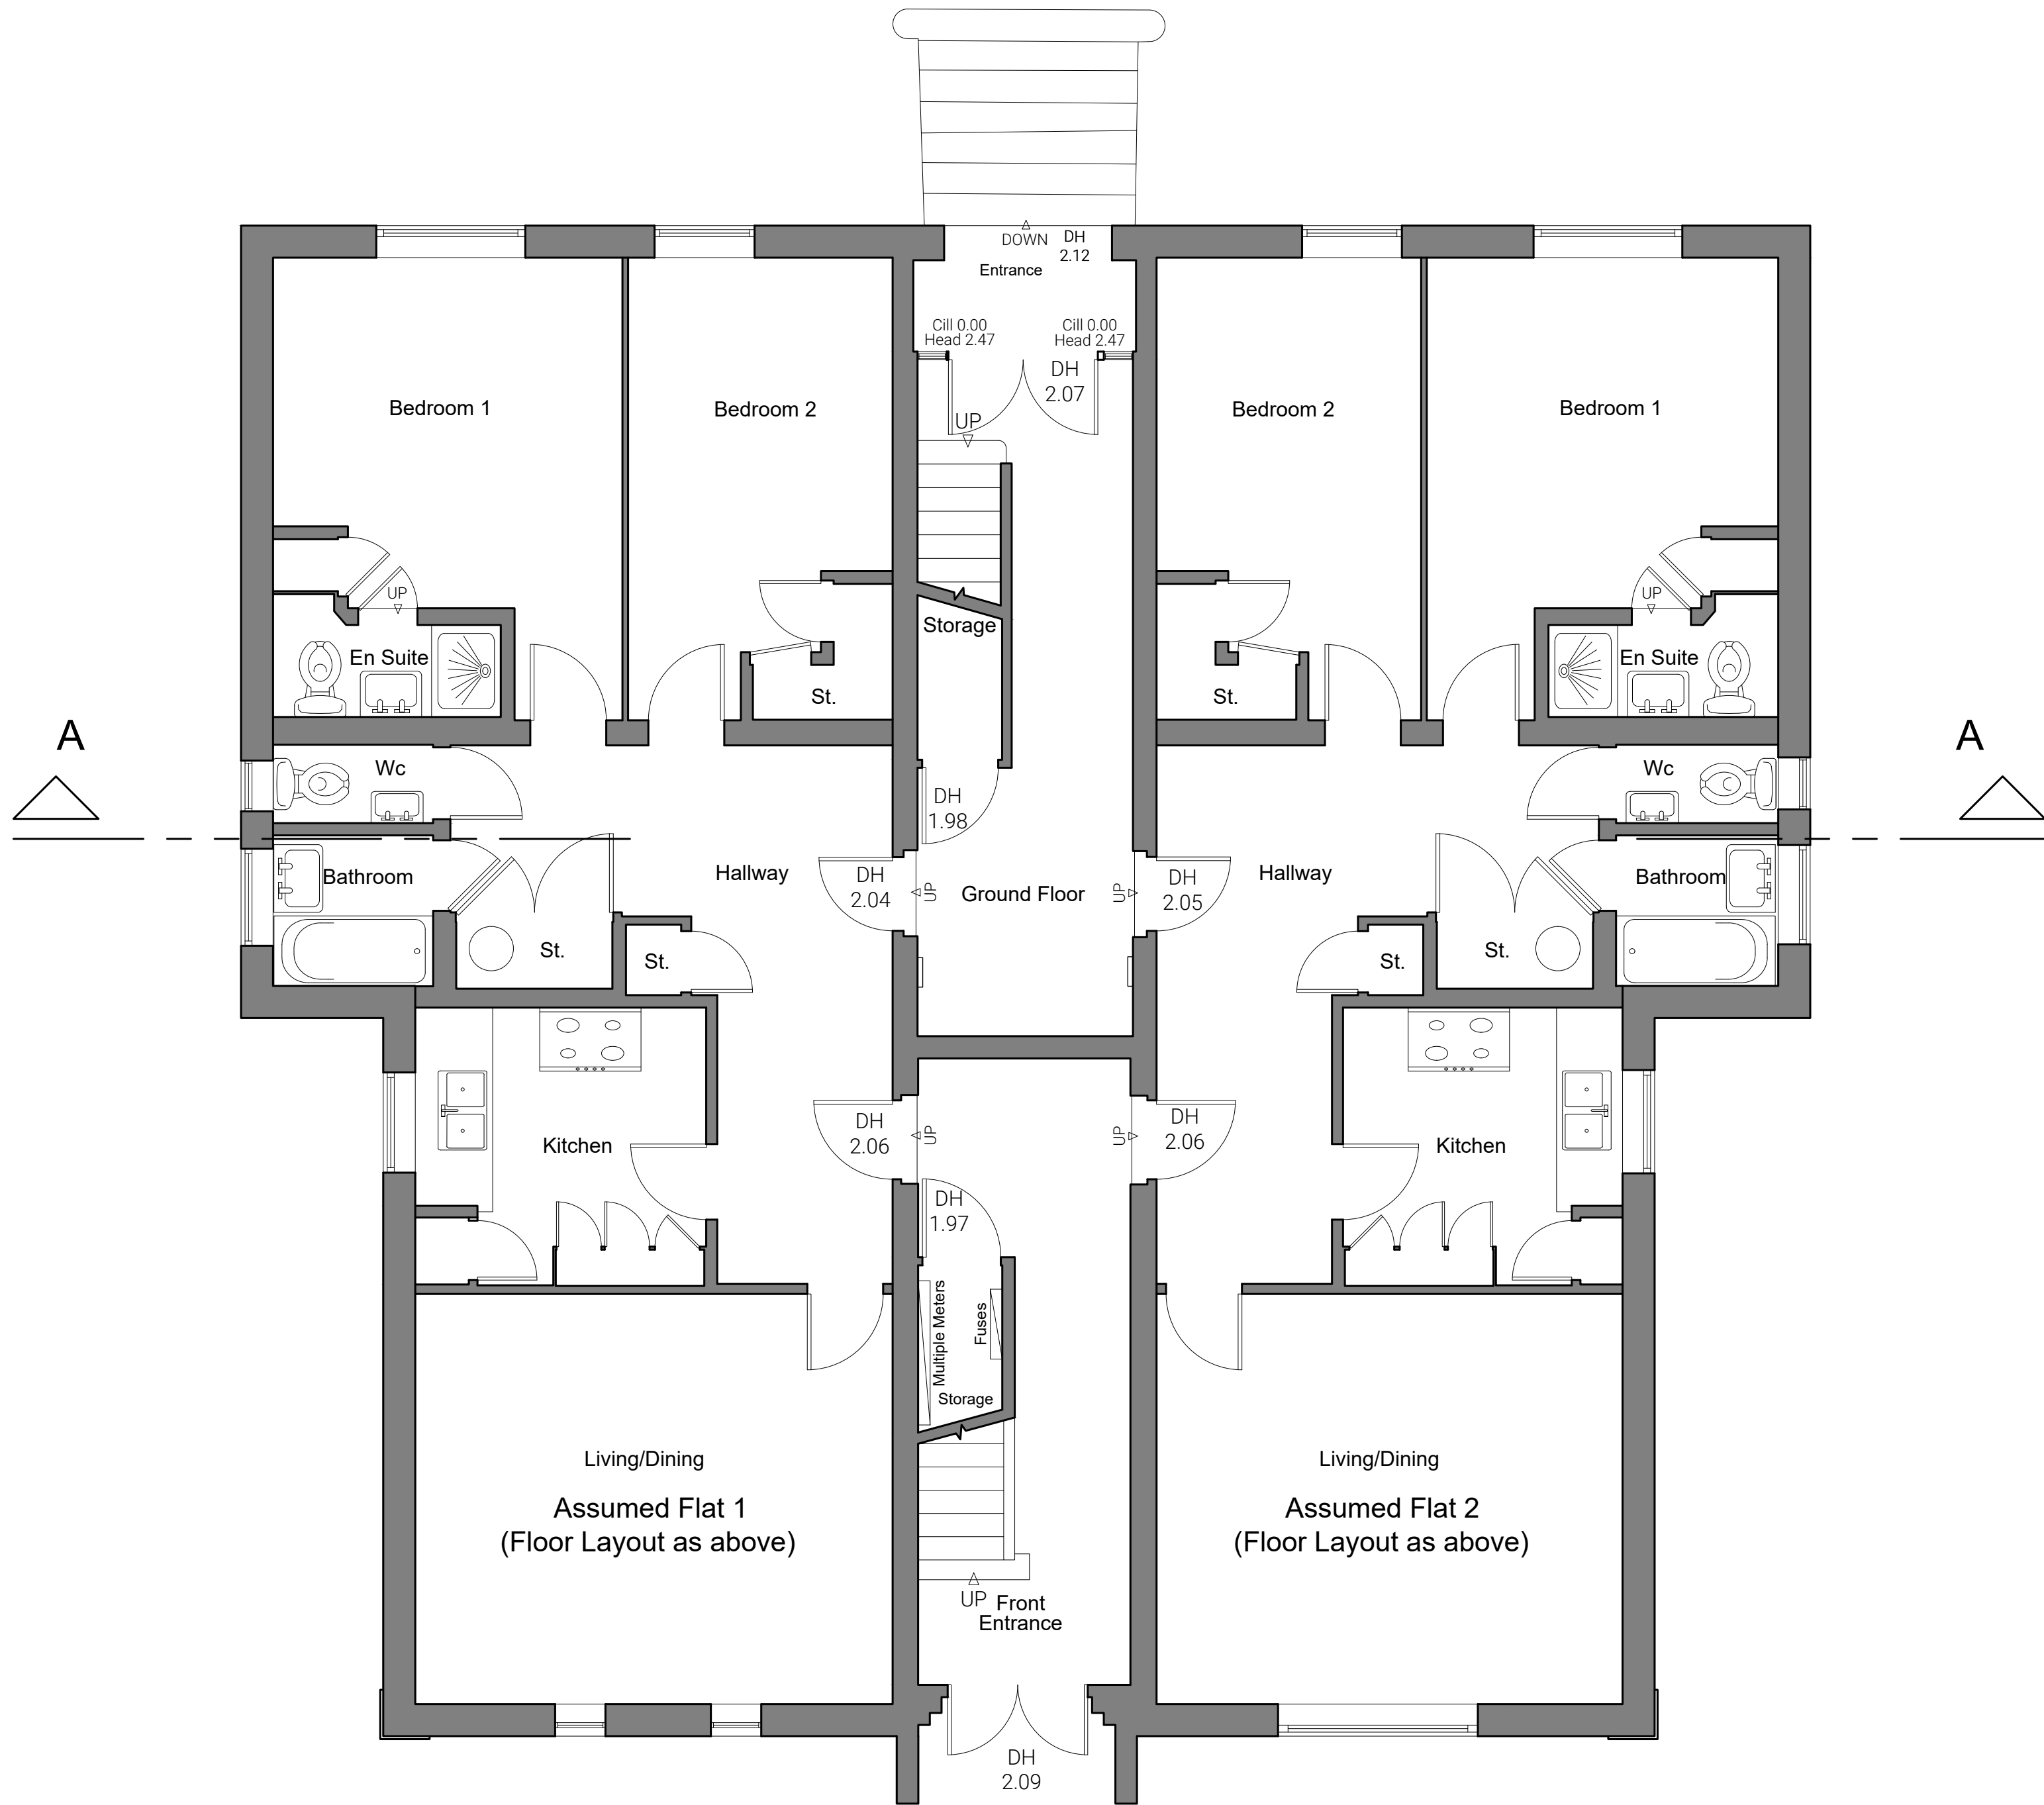


GENERAL NOTES

- All dimensions noted are in mm.
- All dimensions to be checked and verified by the contractor before commencement of any item of work on site.
- Architectural drawings must always be read in conjunction with all other relevant services drawings and contract documents. Any discrepancies should be reported to the architect and the engineer for clarification and verification.

REVISION

Rev.	Description	Date

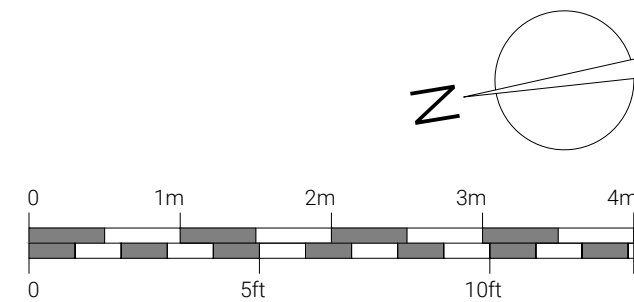

PROJECT DETAILS

Project Name & Address
Elm Court
Cholmeley Park London N6 5EJ


DRAWING DETAILS

Drawing Title	Drawing No.
EXISTING GROUND FLOOR PLAN	EX.12
	Rev.

Scale: 1:50 at A2
Date: October 2025
Author: Aggeliki Lymperopoulou

E: aglympero@gmail.com A: 382 Kenton Road - HA3 8DP



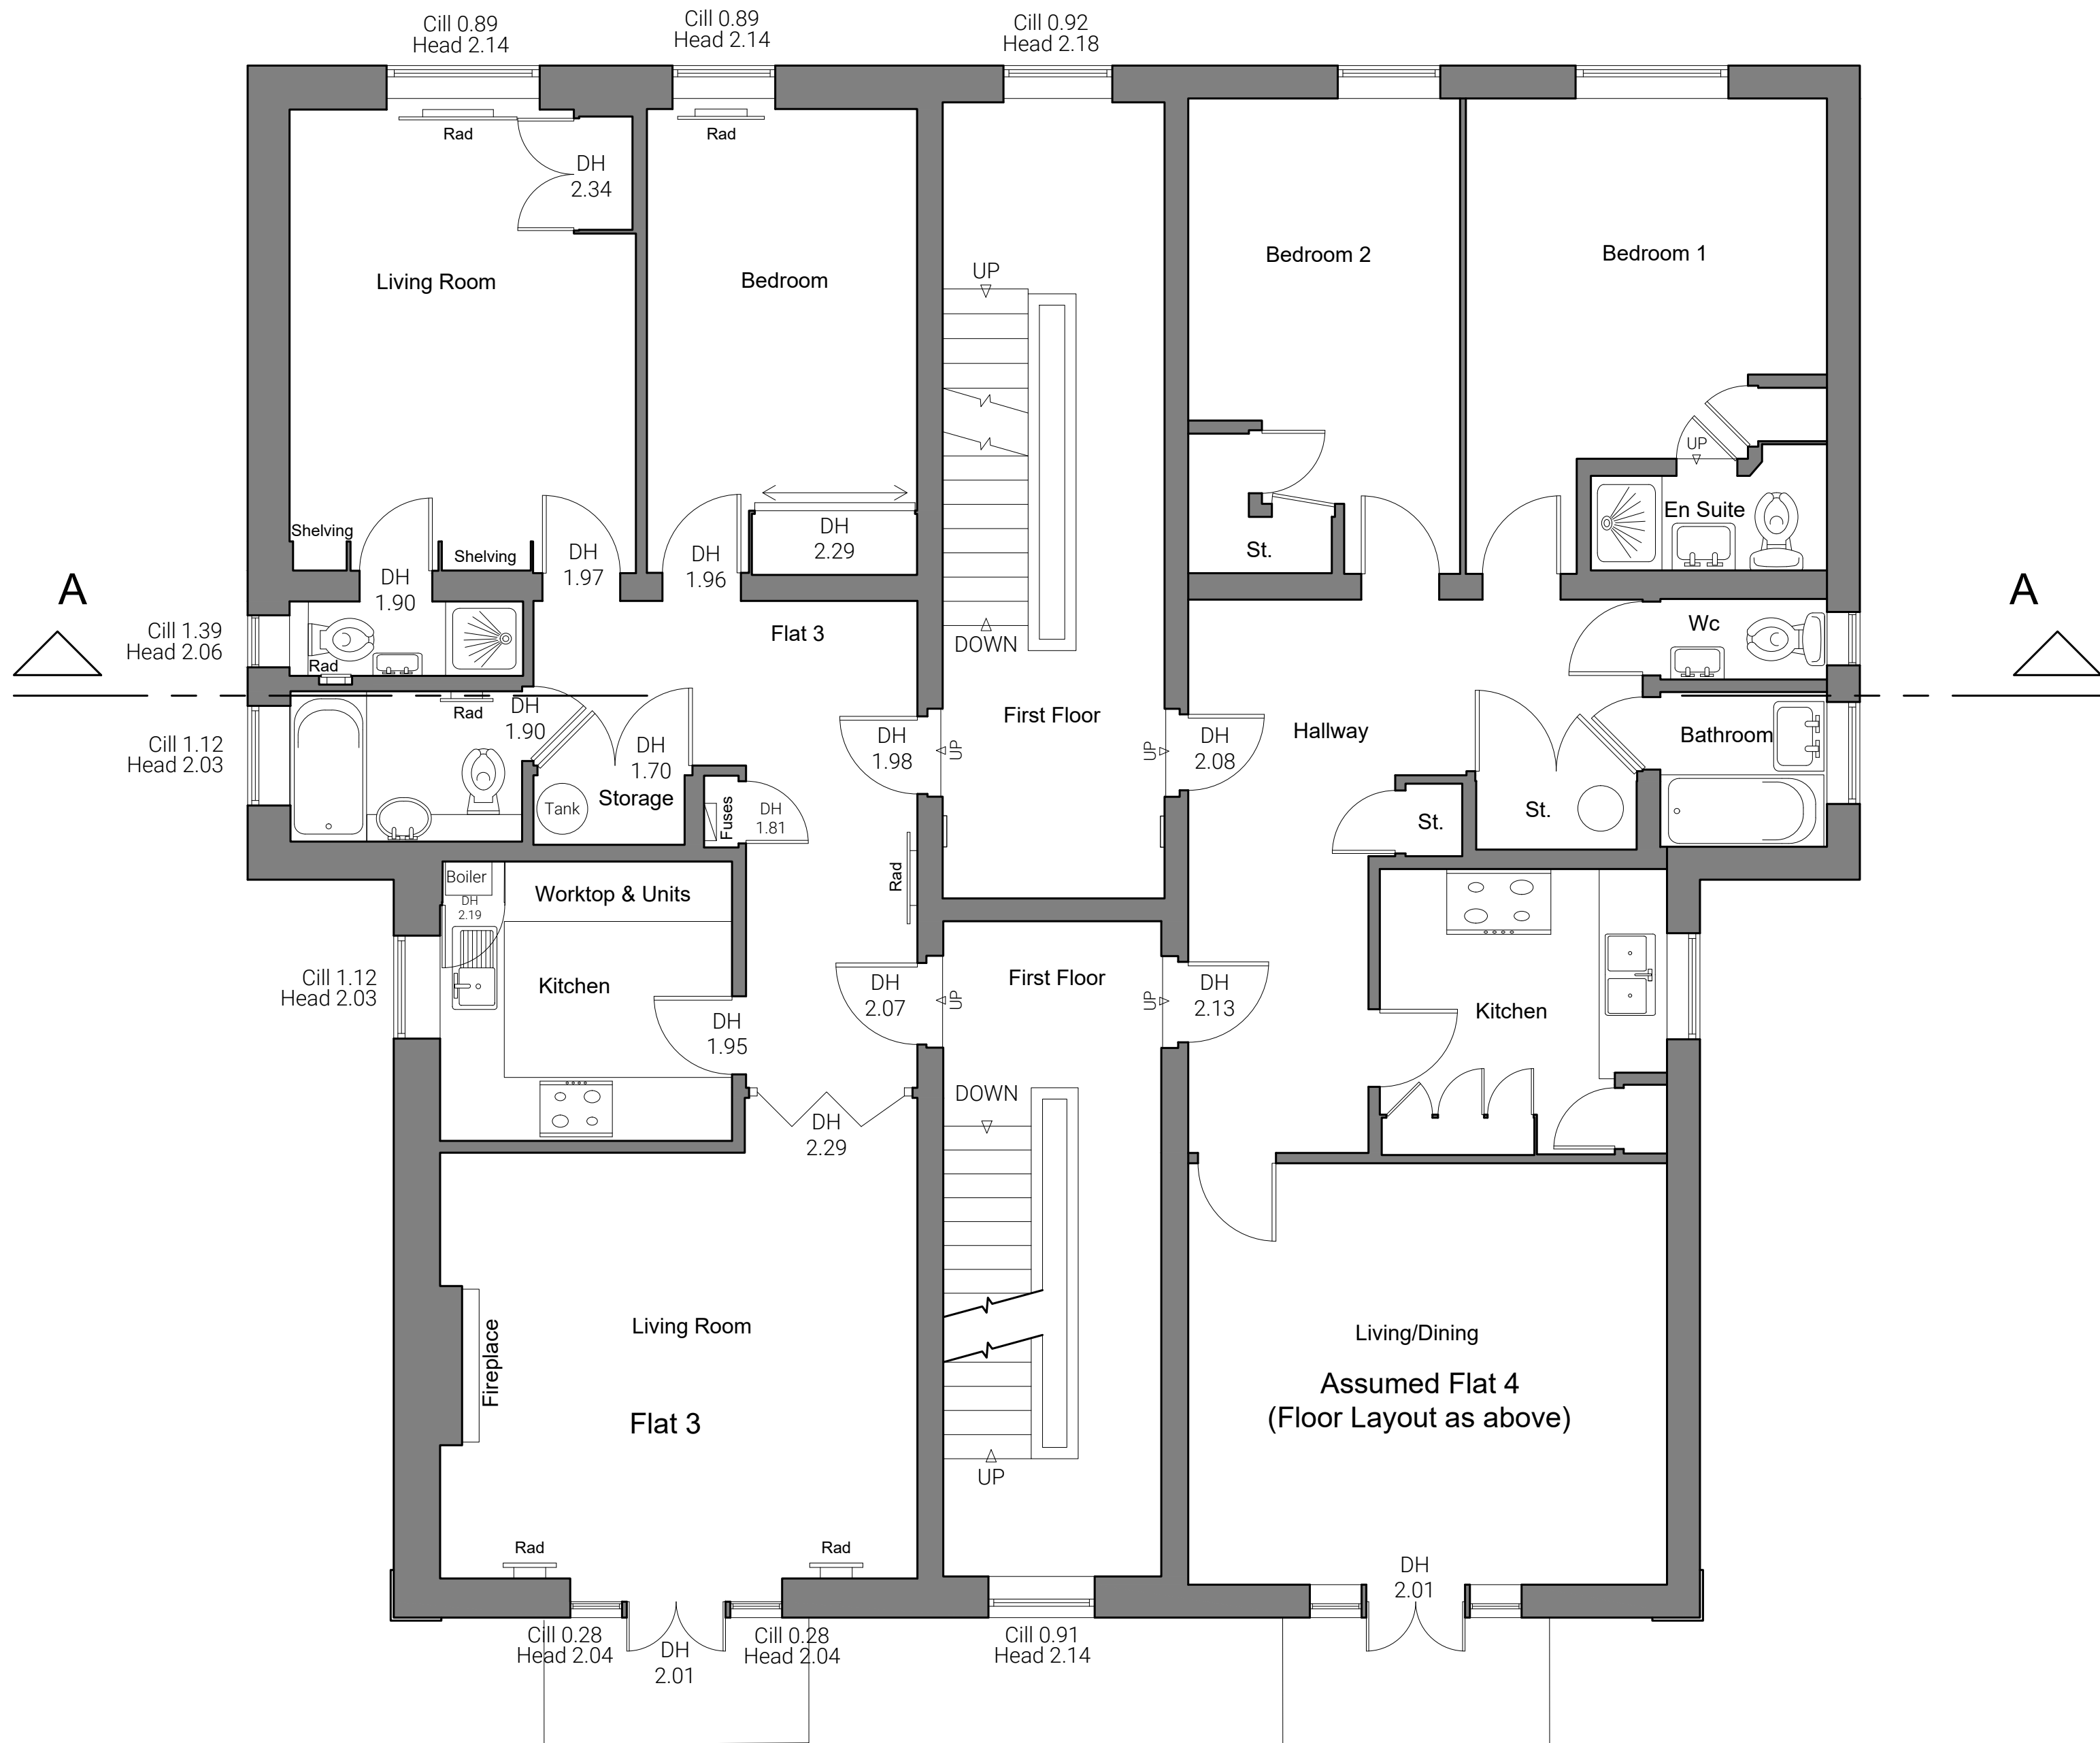


GENERAL NOTES

- All dimensions noted are in mm.
- All dimensions to be checked and verified by the contractor before commencement of any item of work on site.
- Architectural drawings must always be read in conjunction with all other relevant services drawings and contract documents. Any discrepancies should be reported to the architect and the engineer for clarification and verification.

REVISION

Rev.	Description	Date

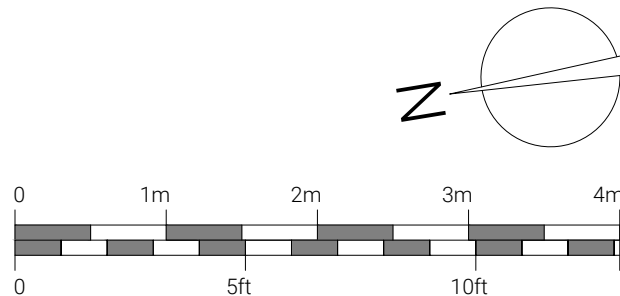

PROJECT DETAILS

Project Name & Address
Elm Court
Cholmeley Park London N6 5EJ

DRAWING DETAILS

Drawing Title	Drawing No.
EXISTING FIRST FLOOR PLAN	EX.13
Rev.	

Scale 1:50 at A2

Date October 2025

Author Aggeliki Lymperopoulou

E: aglympero@gmail.com A: 382 Kenton Road - HA3 8DP






GENERAL NOTES

- All dimensions noted are in mm.
- All dimensions to be checked and verified by the contractor before commencement of any item of work on site.
- Architectural drawings must always be read in conjunction with all other relevant services drawings and contract documents. Any discrepancies should be reported to the architect and the engineer for clarification and verification.

REVISION

Rev.	Description	Date

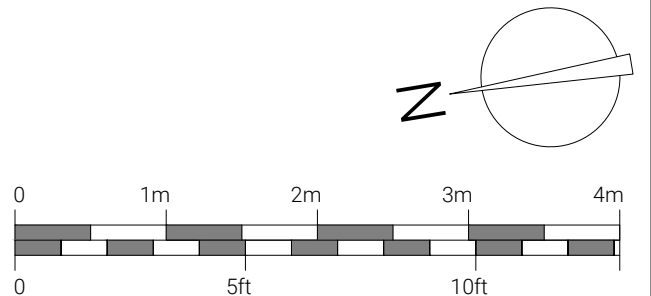

PROJECT DETAILS

Project Name & Address
Elm Court
Cholmeley Park London N6 5EJ

DRAWING DETAILS

Drawing Title	Drawing No.
EXISTING SECOND FLOOR PLAN	EX.14
Rev.	

Scale 1:50 at A2

Date October 2025


Author Aggeliki Lymperopoulou

E: aglympero@gmail.com A: 382 Kenton Road - HA3 8DP






GENERAL NOTES		
- All dimensions noted are in mm. - All dimensions to be checked and verified by the contractor before commencement of any item of work on site. - Architectural drawings must always be read in conjunction with all other relevant services drawings and contract documents. Any discrepancies should be reported to the architect and the engineer for clarification and verification.		
REVISION		
Rev.	Description	Date

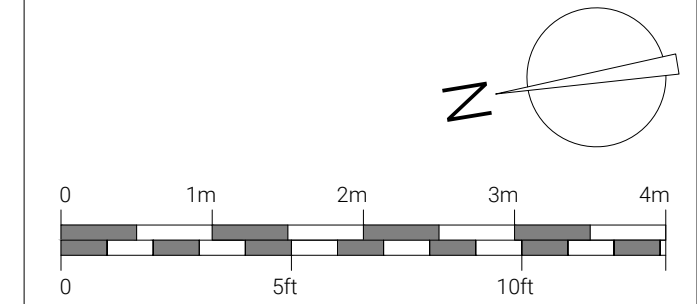

PROJECT DETAILS	
Project Name & Address	
Elm Court Cholmeley Park London N6 5EJ	
DRAWING DETAILS	
Drawing Title	Drawing No.
EXISTING THIRD FLOOR PLAN	EX.15
Scale	1:50 at A2
Date	October 2025
Author	Aggeliki Lymperopoulou
E: aglympero@gmail.com A: 382 Kenton Road - HA3 8DP	

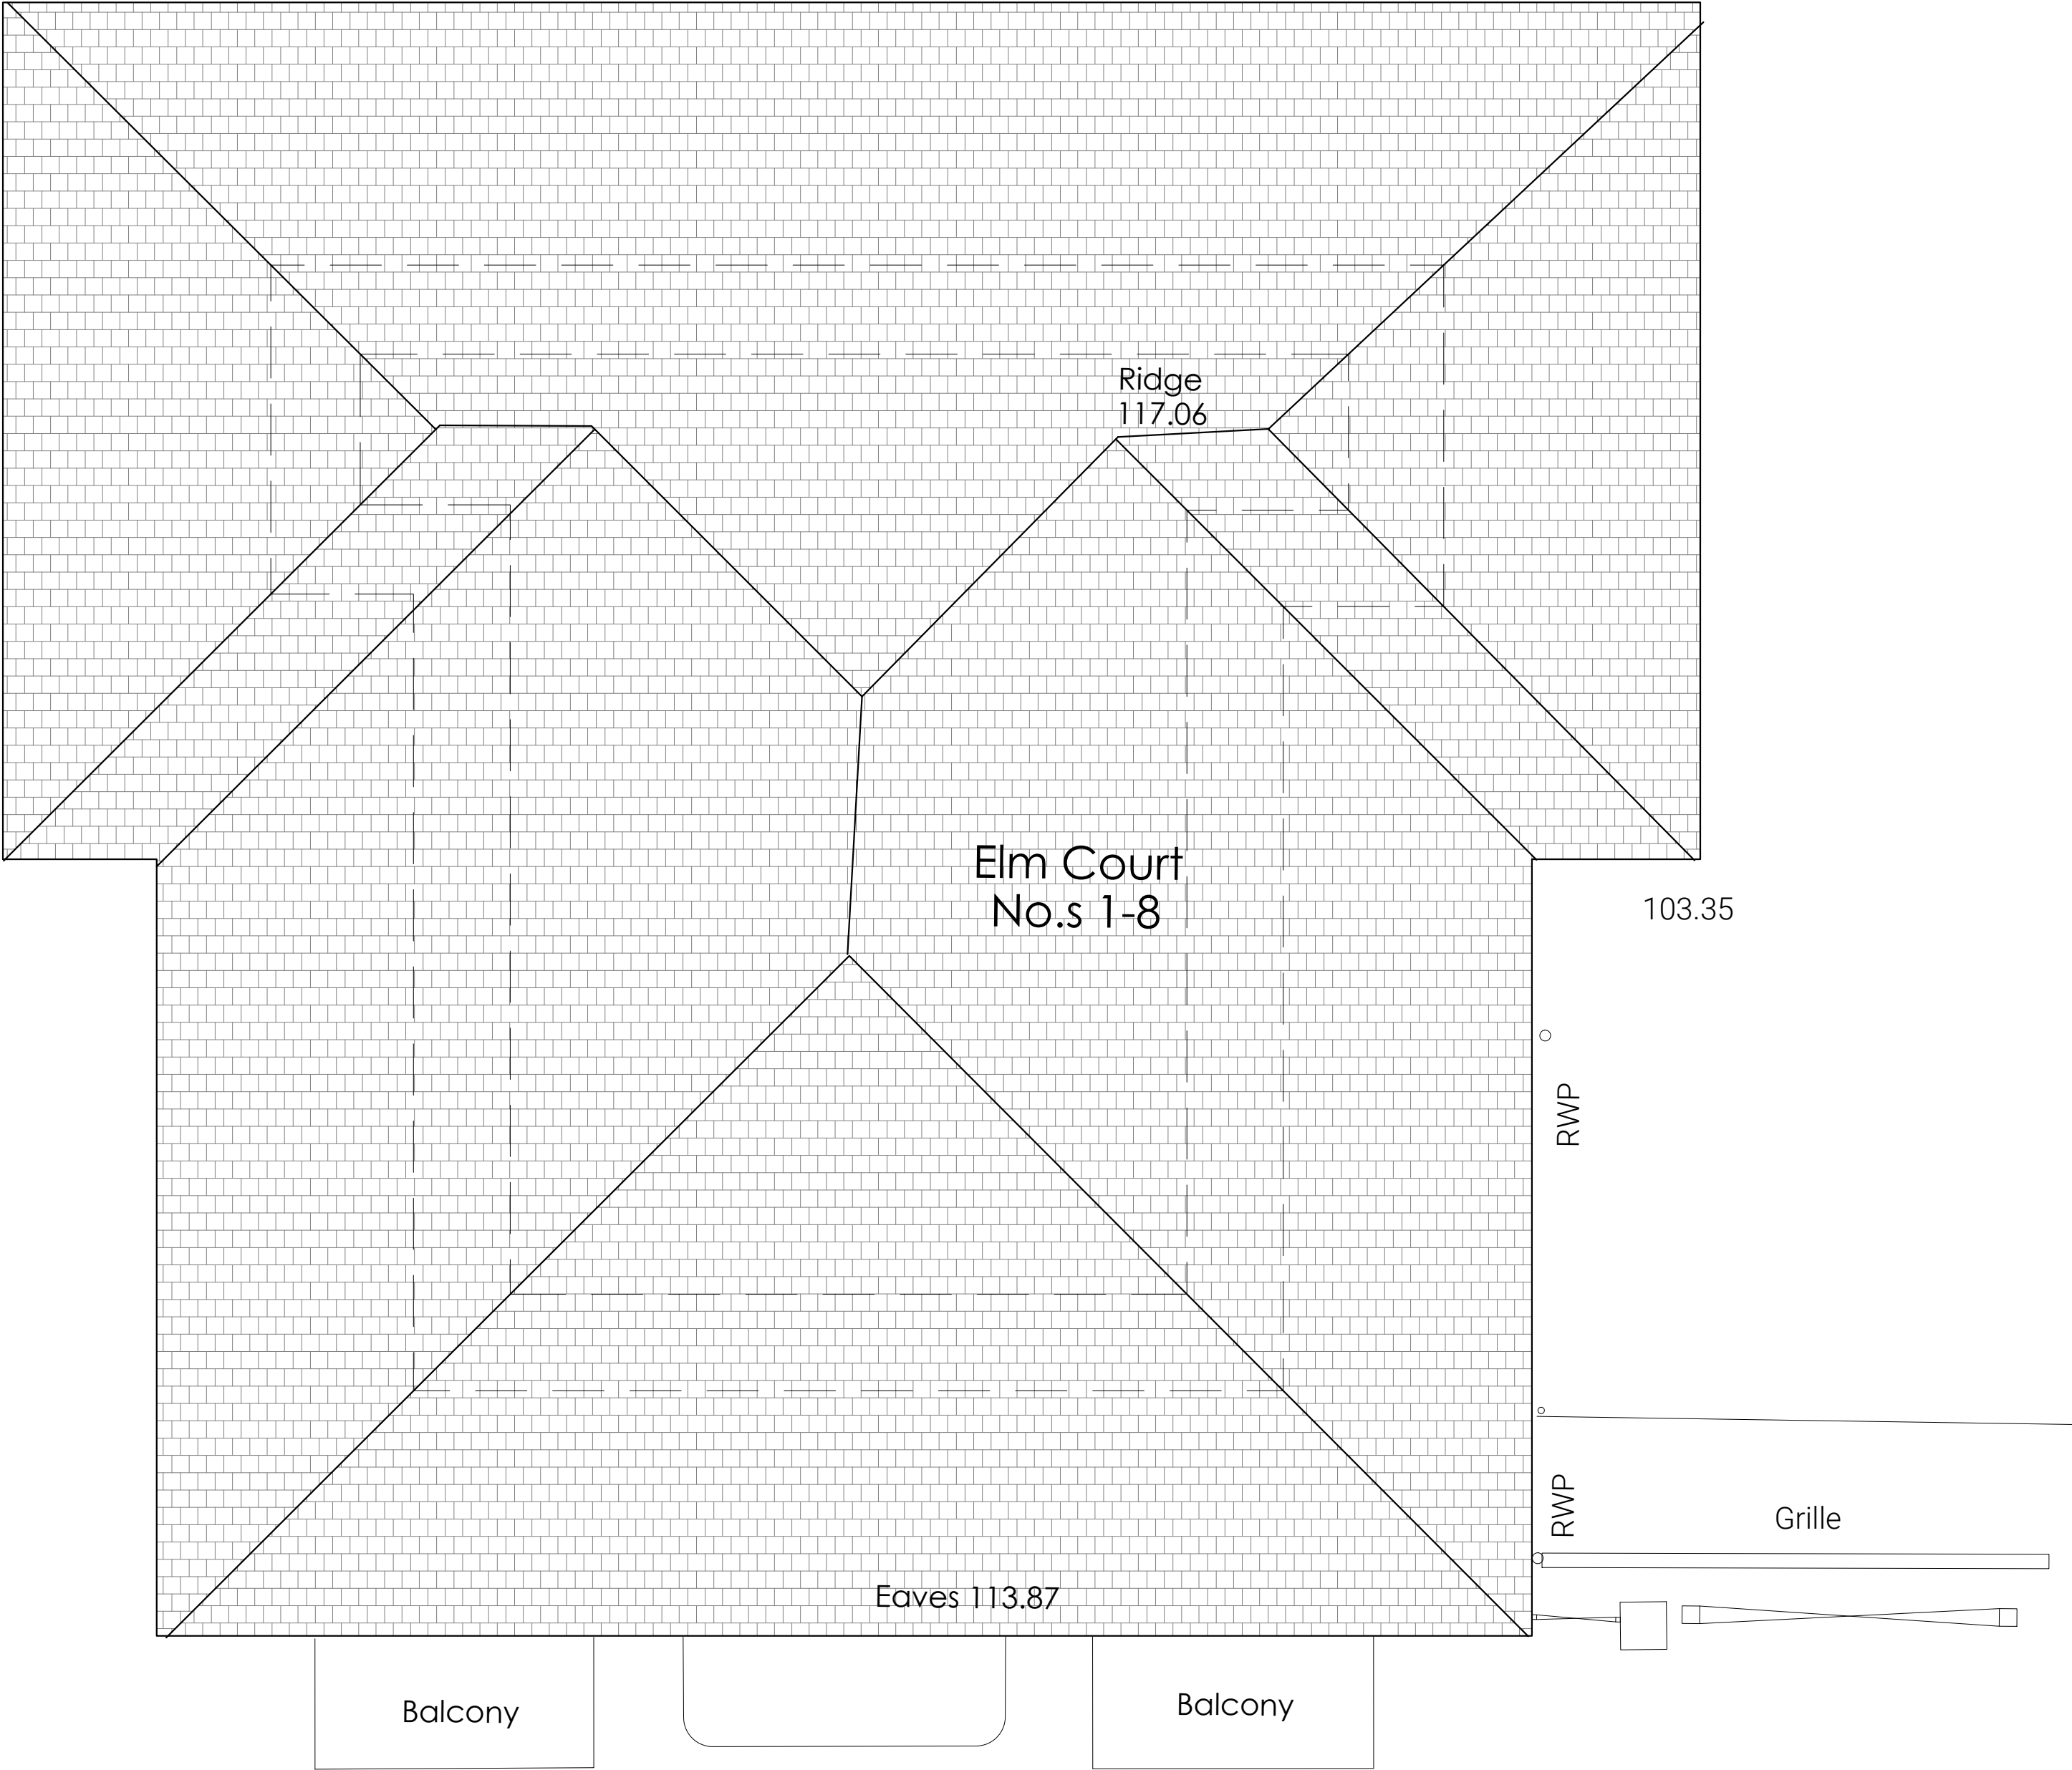


GENERAL NOTES

- All dimensions noted are in mm.
- All dimensions to be checked and verified by the contractor before commencement of any item of work on site.
- Architectural drawings must always be read in conjunction with all other relevant services drawings and contract documents. Any discrepancies should be reported to the architect and the engineer for clarification and verification.

REVISION

Rev.	Description	Date

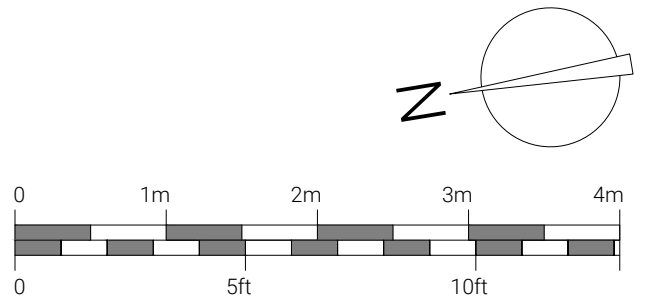


PROJECT DETAILS

Project Name & Address
Elm Court Cholmeley Park London N6 5EJ

DRAWING DETAILS

Drawing Title	Drawing No.
EXISTING ROOF PLAN	EX.16
	Rev.

Scale	1:50 at A2
Date	October 2025
Author	Aggeliki Lymperopoulou

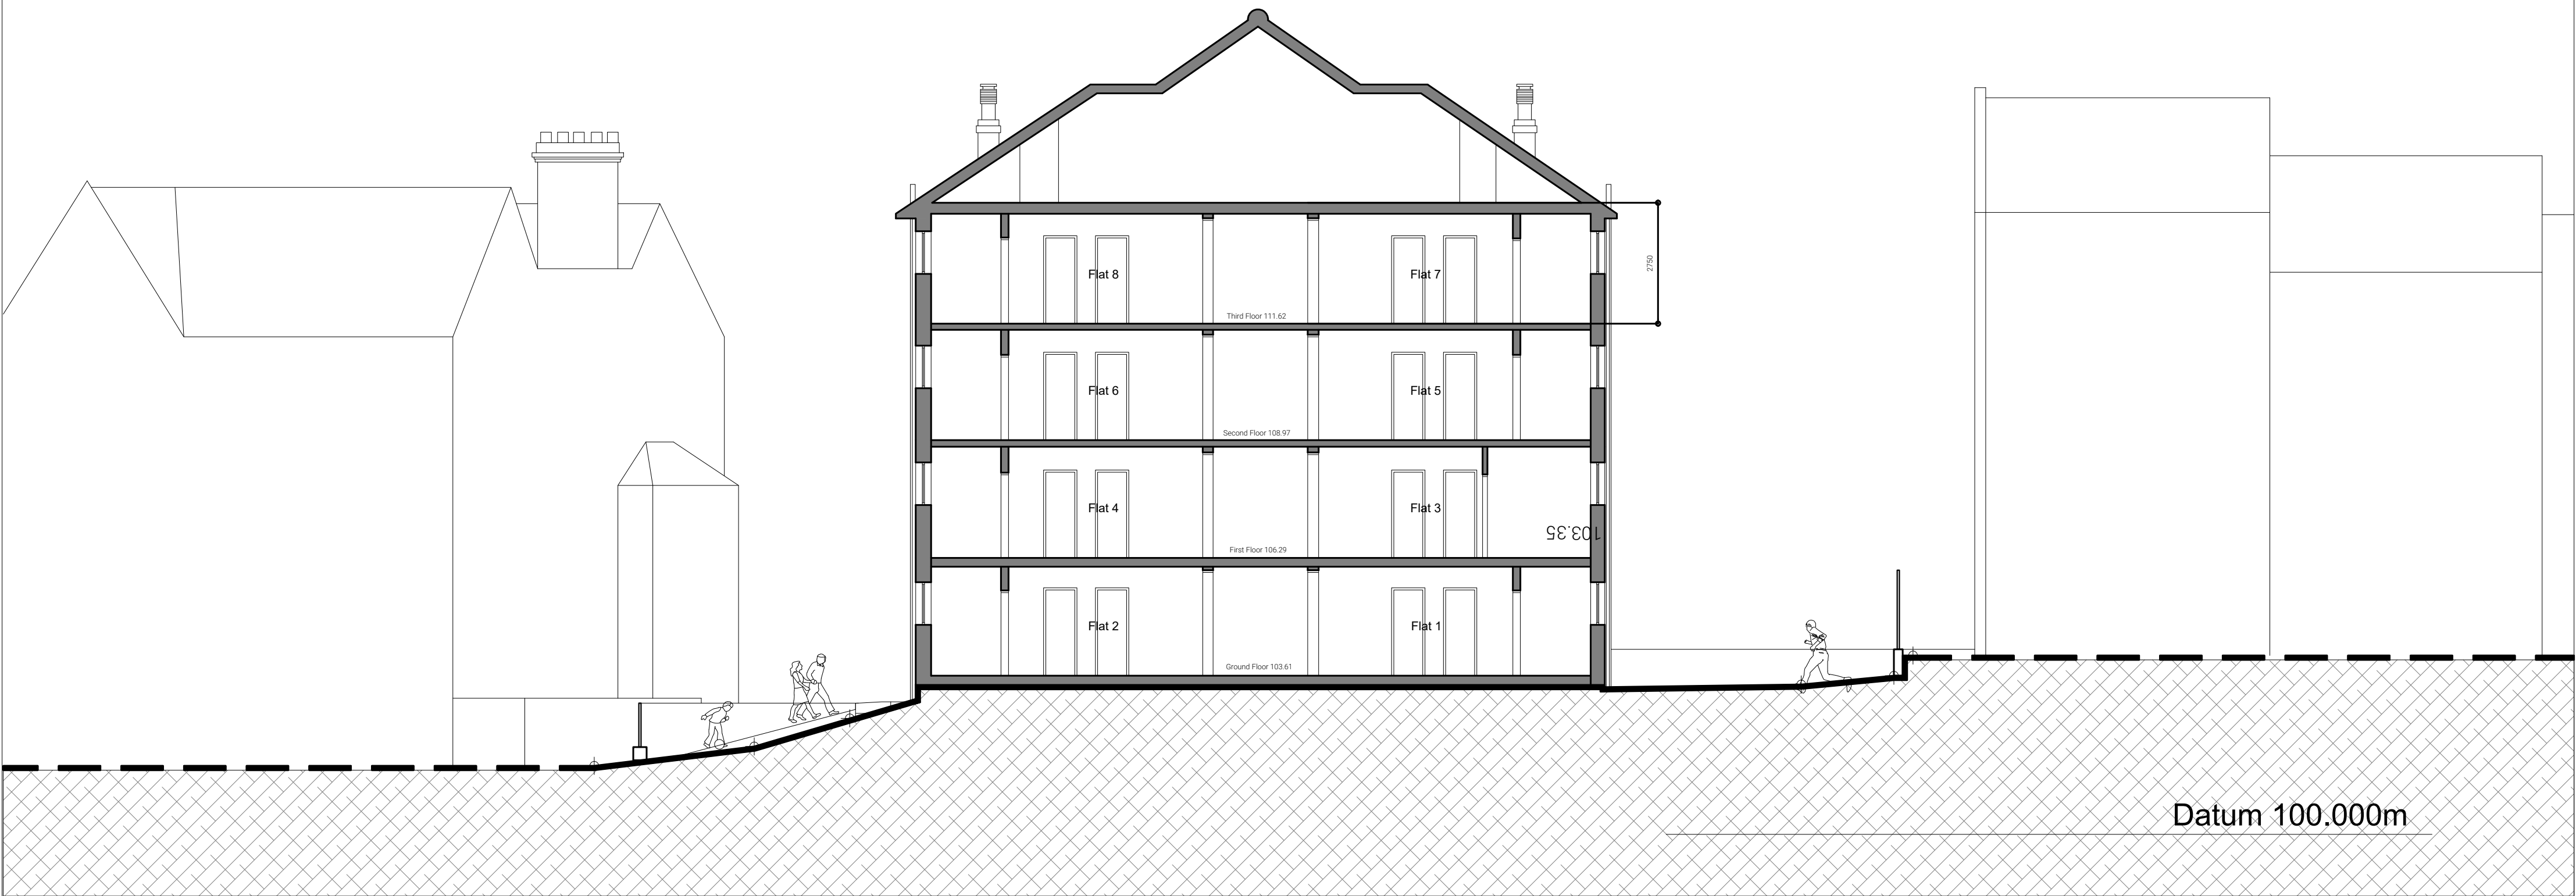

GENERAL NOTES

- All dimensions noted are in mm.
- All dimensions to be checked and verified by the contractor before commencement of any item of work on site.
- Architectural drawings must always be read in conjunction with all other relevant services drawings and contract documents. Any discrepancies should be reported to the architect and the engineer for clarification and verification.

REVISION

Rev.	Description	Date
A	Internal,External & Annotation Amendments	10/25

DRAWING DETAILS

Drawing Title	Drawing No.	Scale
EXISTING SECTION A - A'	EX.07	1:100 at A2
Project Name & Address	Rev.	Date
Elm Court Cholmeley Park London N6 5EJ	A	June 2024
Author		Aggeliki Lymperopoulou
E: aglympero@gmail.com A: 382 Kenton Road - HA3 8DP		