





GENERAL NOTES		REVISION	
• All dimensions noted are in mm. • All dimensions to be checked and verified by the contractor before commencement of any item of work on site. • Architectural drawings must always be read in conjunction with all other relevant services drawings and contract documents. Any discrepancies should be reported to the architect and the engineer for clarification and verification.	Rev. Description		Date
	A	Internal,External & Annotation Amendments	10/25
	B	Cycle & Refuse Position Indicated	12/25

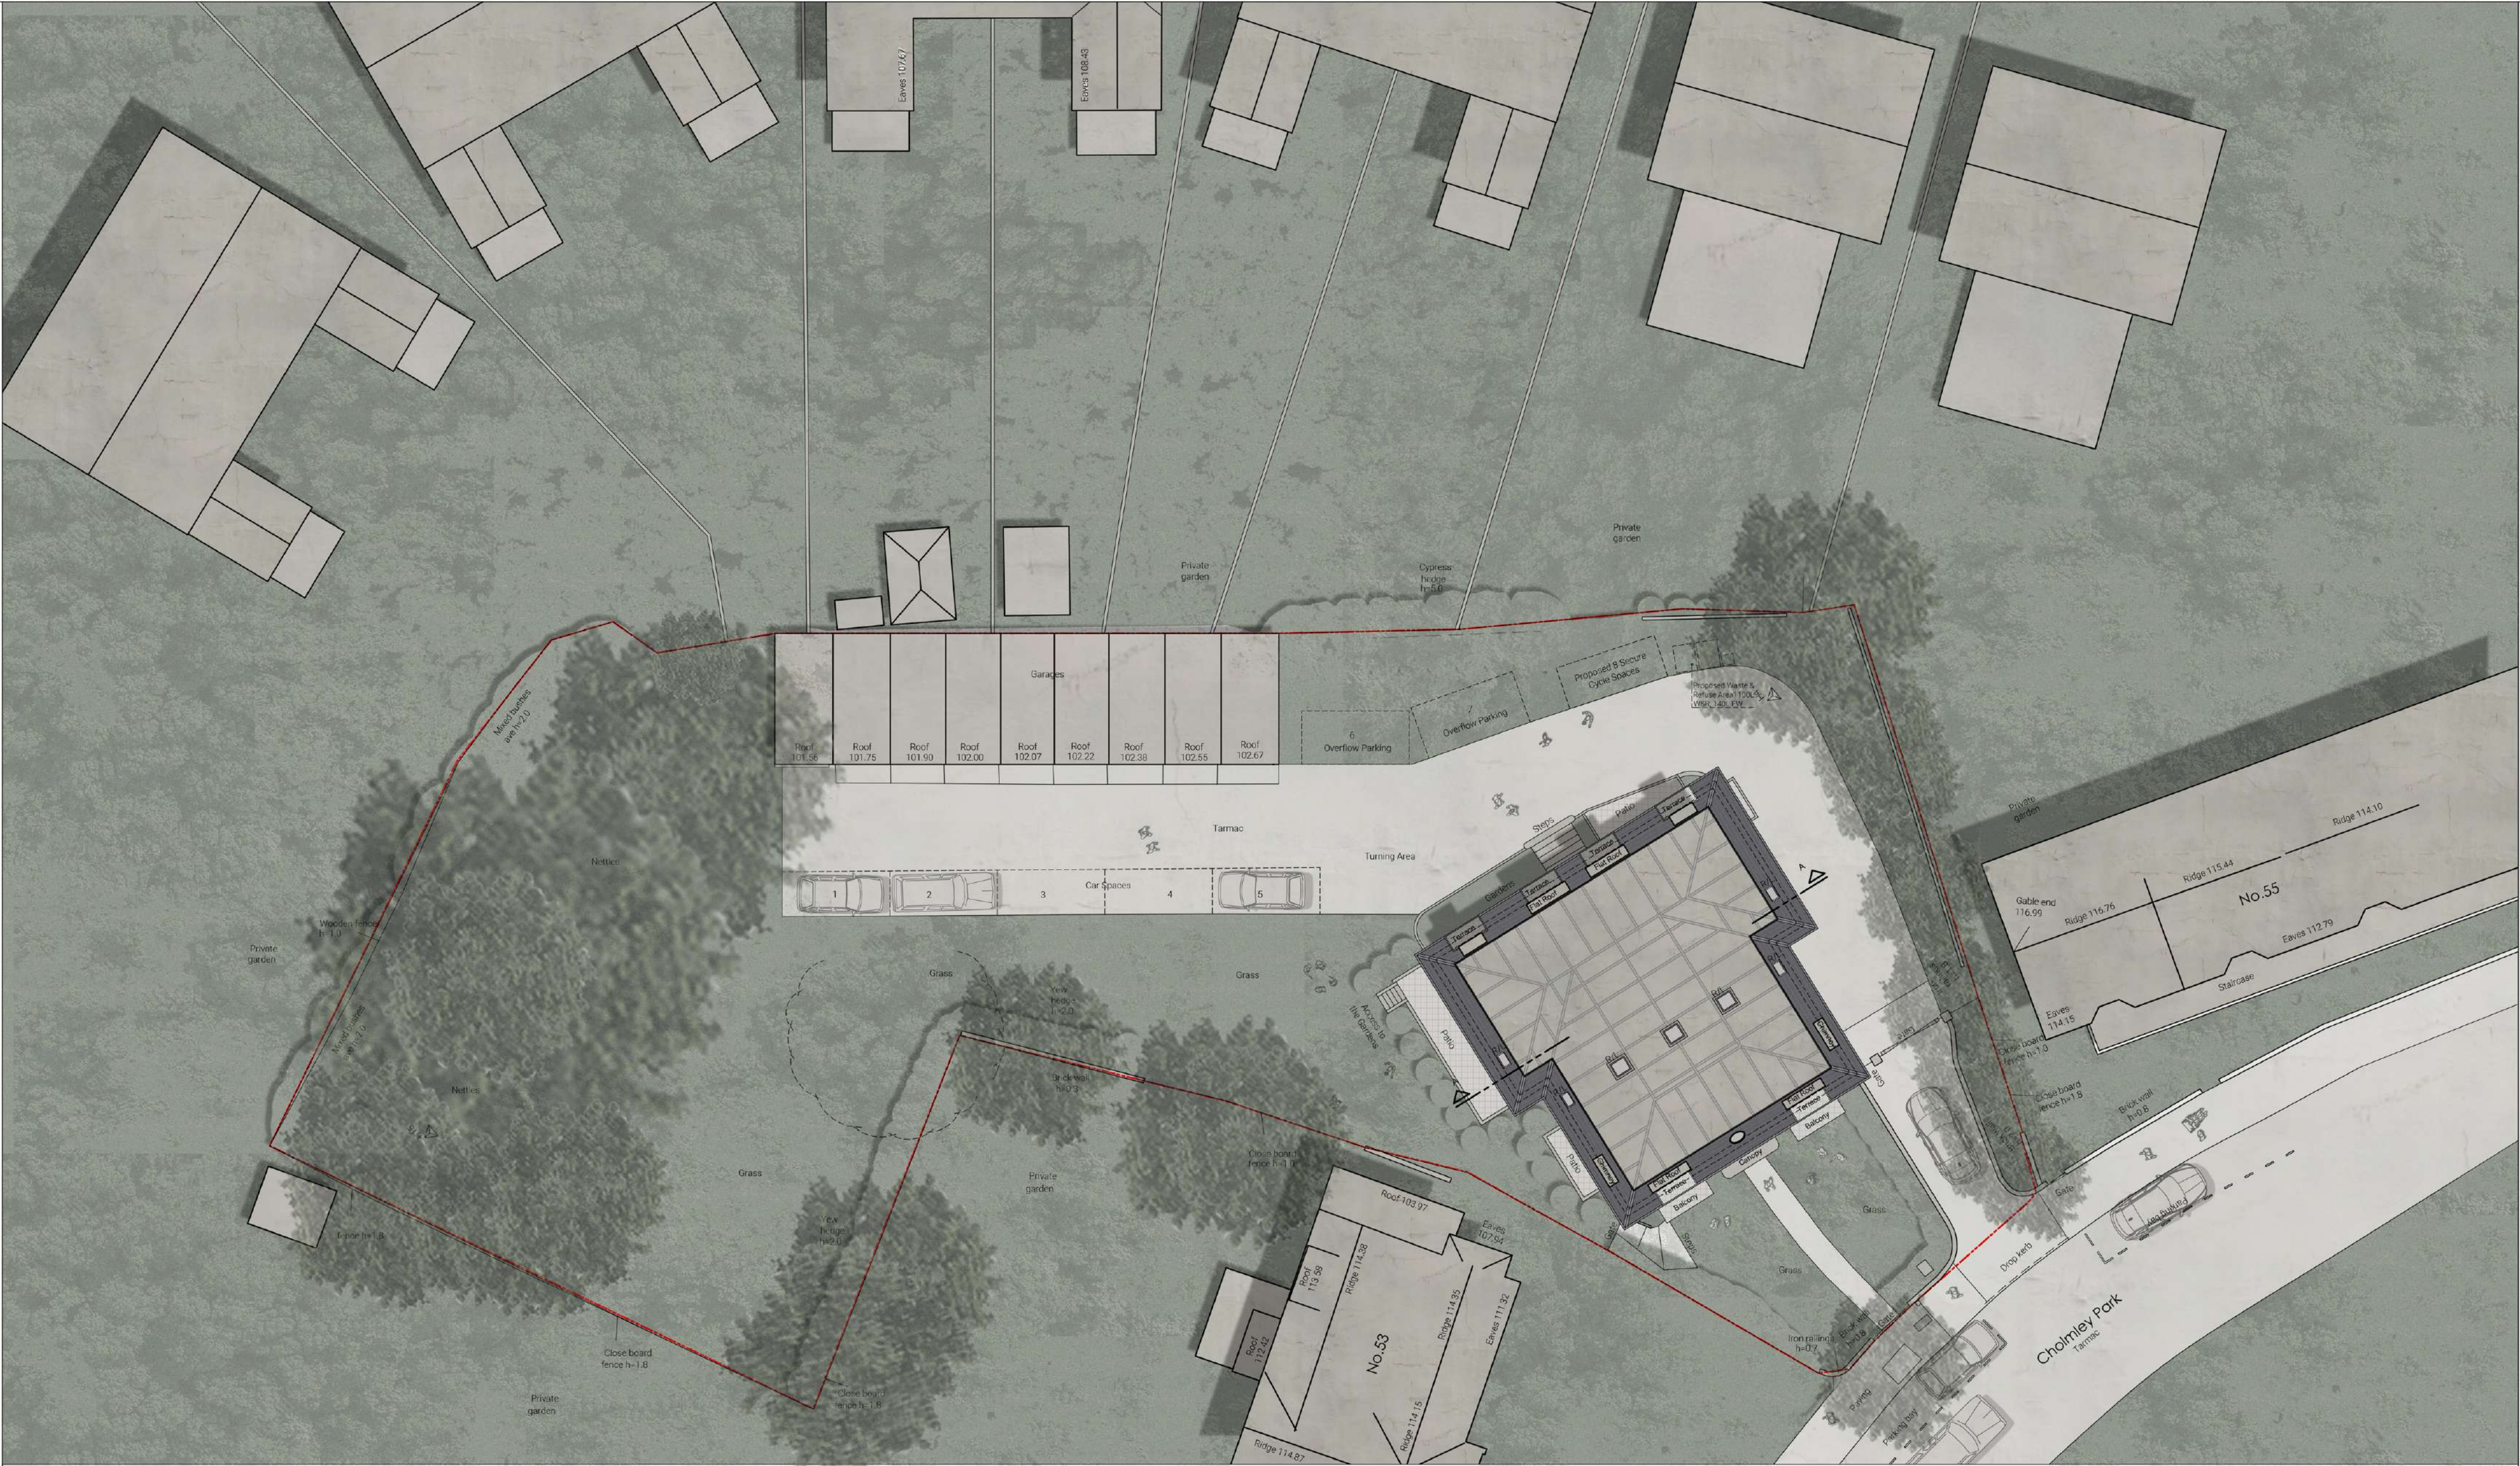

DRAWING DETAILS			
Drawing Title		Drawing No.	Scale
PROPOSED SITE PLAN		P.01	1:200 at A2
		Rev. B	Date
PROJECT DETAILS		Author	
Project Name & Address		Aggeliki Lympieropoulou	
Elm Court		E: aglympiero@gmail.com A: 382 Kenton Road - HA3 8DP	
Cholmeley Park London N6 5EJ			
		WORK IN PROGRESS. architecture . design .	

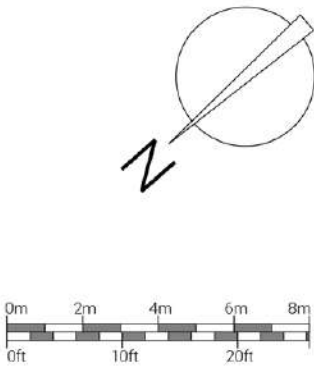

GENERAL NOTES


- All dimensions noted are in mm.
- All dimensions to be checked and verified by the contractor before commencement of any item of work on site.
- Architectural drawings must always be read in conjunction with all other relevant services drawings and contract documents. Any discrepancies should be reported to the architect and the engineer for clarification and verification.

REVISION

Rev.	Description	Date
A	Internal, External & Annotation Amendments	10/25

DRAWING DETAILS

Drawing Title PROPOSED FRONT ELEVATION	Drawing No. P.10	Scale 1:100 at A2
	Rev. A	Date June 2024
		Author Aggeliki Lymperopoulou
PROJECT DETAILS		E: aglympo@gmail.com A: 382 Kenton Road - HA3 8DP  WORK IN PROGRESS. architecture . design .
Project Name & Address Elm Court Cholmeley Park London N6 5EJ		

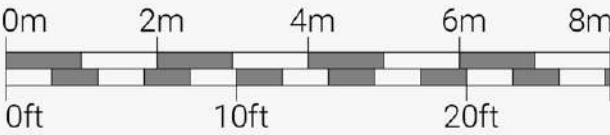



GENERAL NOTES


- All dimensions noted are in mm.
- All dimensions to be checked and verified by the contractor before commencement of any item of work on site.
- Architectural drawings must always be read in conjunction with all other relevant services drawings and contract documents. Any discrepancies should be reported to the architect and the engineer for clarification and verification.

REVISION

Rev.	Description	Date
A	Internal, External & Annotation Amendments	10/25

DRAWING DETAILS

Drawing Title	Drawing No.	Scale
PROPOSED REAR ELEVATION	P.11	1:100 at A2
	Rev. A	Date: June 2024
	Author: Aggeliki Lympieropoulou	
Project Name & Address		E: aglympiero@gmail.com A: 382 Kenton Road - HA3 8DP
PROJECT DETAILS		
Elm Court Cholmeley Park London N6 5EJ		

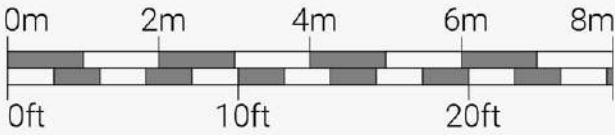




GENERAL NOTES

- All dimensions noted are in mm.
- All dimensions to be checked and verified by the contractor before commencement of any item of work on site.
- Architectural drawings must always be read in conjunction with all other relevant services drawings and contract documents. Any discrepancies should be reported to the architect and the engineer for clarification and verification.

REVISION

Rev.	Description	Date
A	Internal, External & Annotation Amendments	10/25

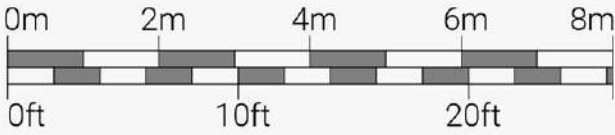

DRAWING DETAILS

Drawing Title	Drawing No.
PROPOSED SIDE [NORTH] ELEVATION	P.12
Rev.	A

Scale	1:100 at A2
Date	June 2024
Author	Aggeliki Lympelopoulou
E: aglympers@gmail.com A: 382 Kenton Road - HA3 8DP	

PROJECT DETAILS

Project Name & Address
Elm Court Cholmeley Park London N6 5EJ





GENERAL NOTES


- All dimensions noted are in mm.
- All dimensions to be checked and verified by the contractor before commencement of any item of work on site.
- Architectural drawings must always be read in conjunction with all other relevant services drawings and contract documents. Any discrepancies should be reported to the architect and the engineer for clarification and verification.

REVISION

Rev.	Description	Date
A	Internal, External & Annotation Amendments	10/25


DRAWING DETAILS

Drawing Title PROPOSED SIDE [NORTH] ELEVATION With Lightwells	Drawing No. P.13	Scale 1:100 at A2
	Rev. A	Date June 2024
	Author Aggeliki Lympieropoulou	
PROJECT DETAILS Project Name & Address Elm Court Cholmeley Park London N6 5EJ		 WORK IN PROGRESS. architects + design

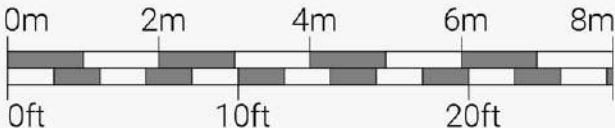




GENERAL NOTES	REVISION		
	Rev.	Description	Date
- All dimensions noted are in mm. - All dimensions to be checked and verified by the contractor before commencement of any item of work on site. - Architectural drawings must always be read in conjunction with all other relevant services drawings and contract documents. Any discrepancies should be reported to the architect and the engineer for clarification and verification.	A	Internal, External & Annotation Amendments	10/25

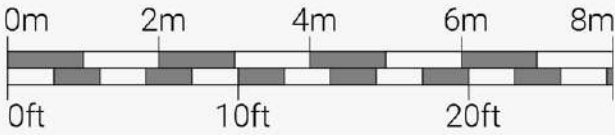

DRAWING DETAILS			
Drawing Title PROPOSED SIDE [SOUTH] ELEVATION	Drawing No. P.14	Scale 1:100 at A2	Date June 2024
	Rev. A	Author Aggeliki Lympieropoulou	
	E: aglympiero@gmail.com A: 382 Kenton Road - HA3 8DP		
PROJECT DETAILS		 WORK IN PROGRESS. architecture + design.	
Project Name & Address Elm Court Cholmeley Park London N6 5EJ			

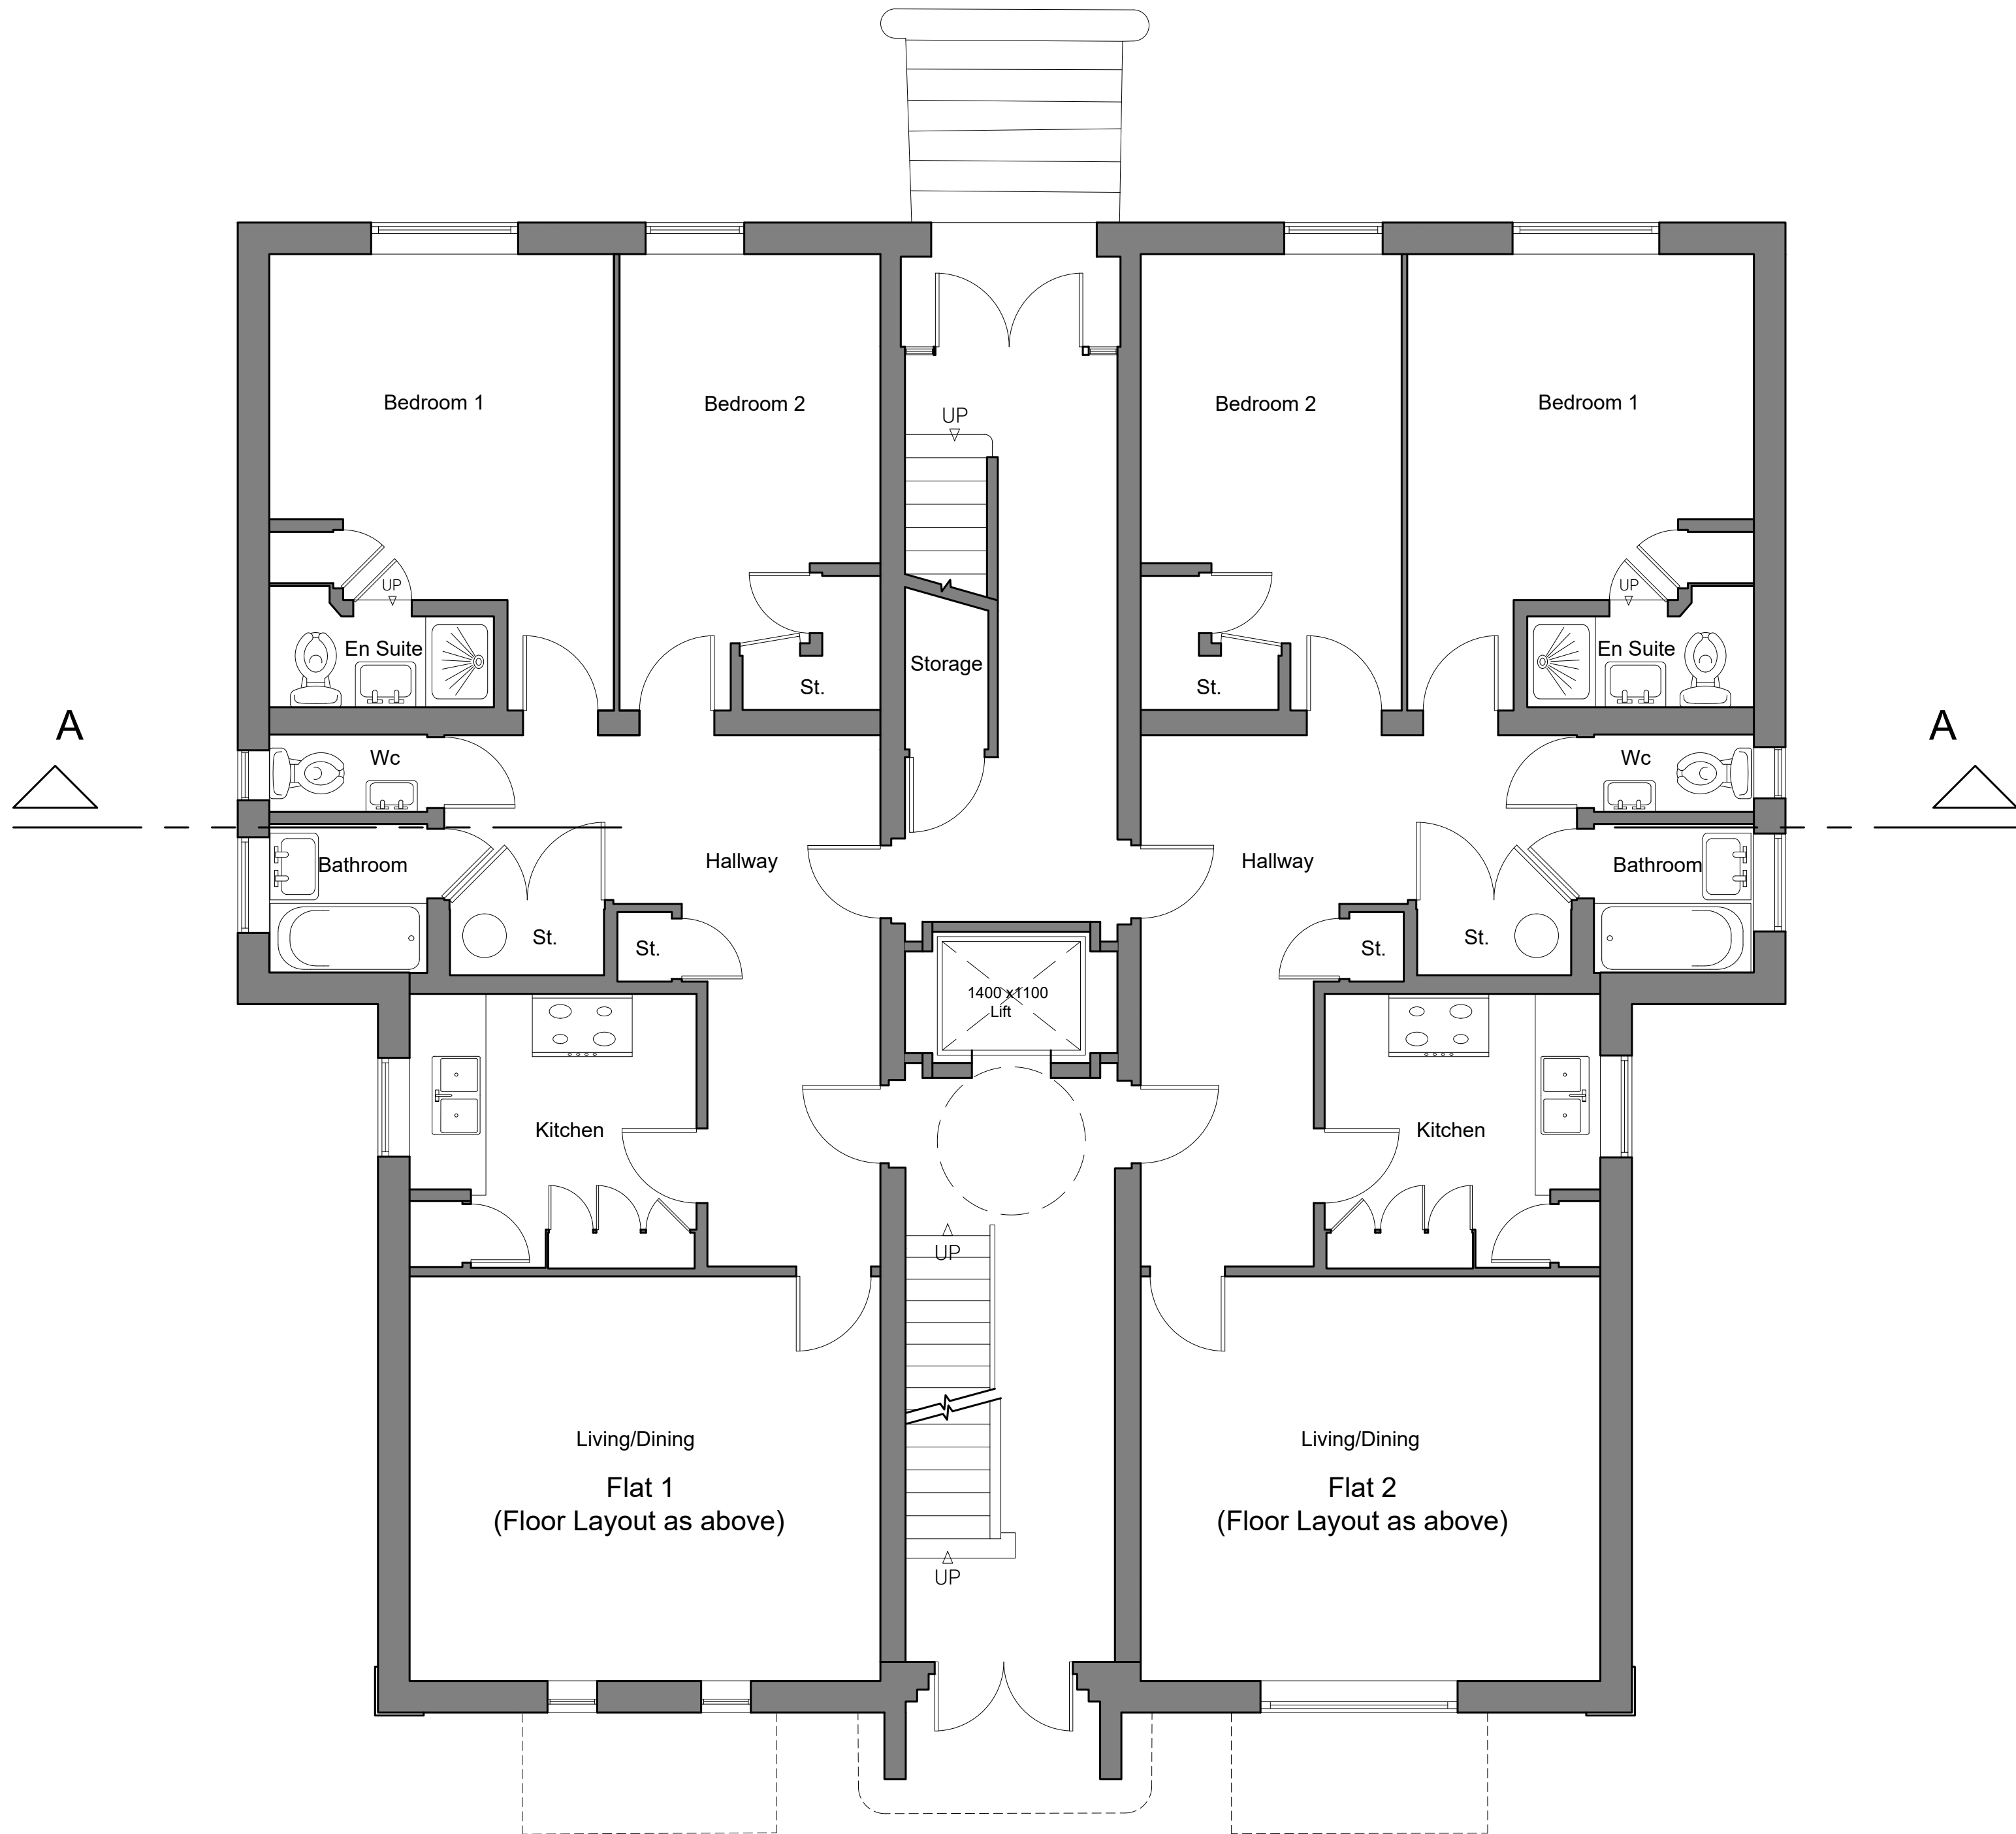


GENERAL NOTES

- All dimensions noted are in mm.
- All dimensions to be checked and verified by the contractor before commencement of any item of work on site.
- Architectural drawings must always be read in conjunction with all other relevant services drawings and contract documents. Any discrepancies should be reported to the architect and the engineer for clarification and verification.

REVISION

Rev.	Description	Date

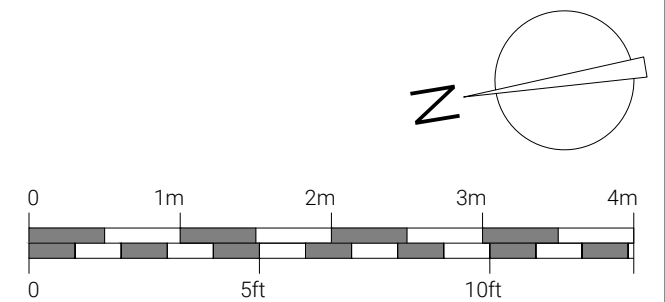


PROJECT DETAILS

Project Name & Address
Elm Court
Cholmeley Park London N6 5EJ

DRAWING DETAILS

Drawing Title PROPOSED GROUND FLOOR PLAN	Drawing No. P.16
	Rev.

Scale 1:50 at A2
Date October 2025
Author Aggeliki Lymperopoulou

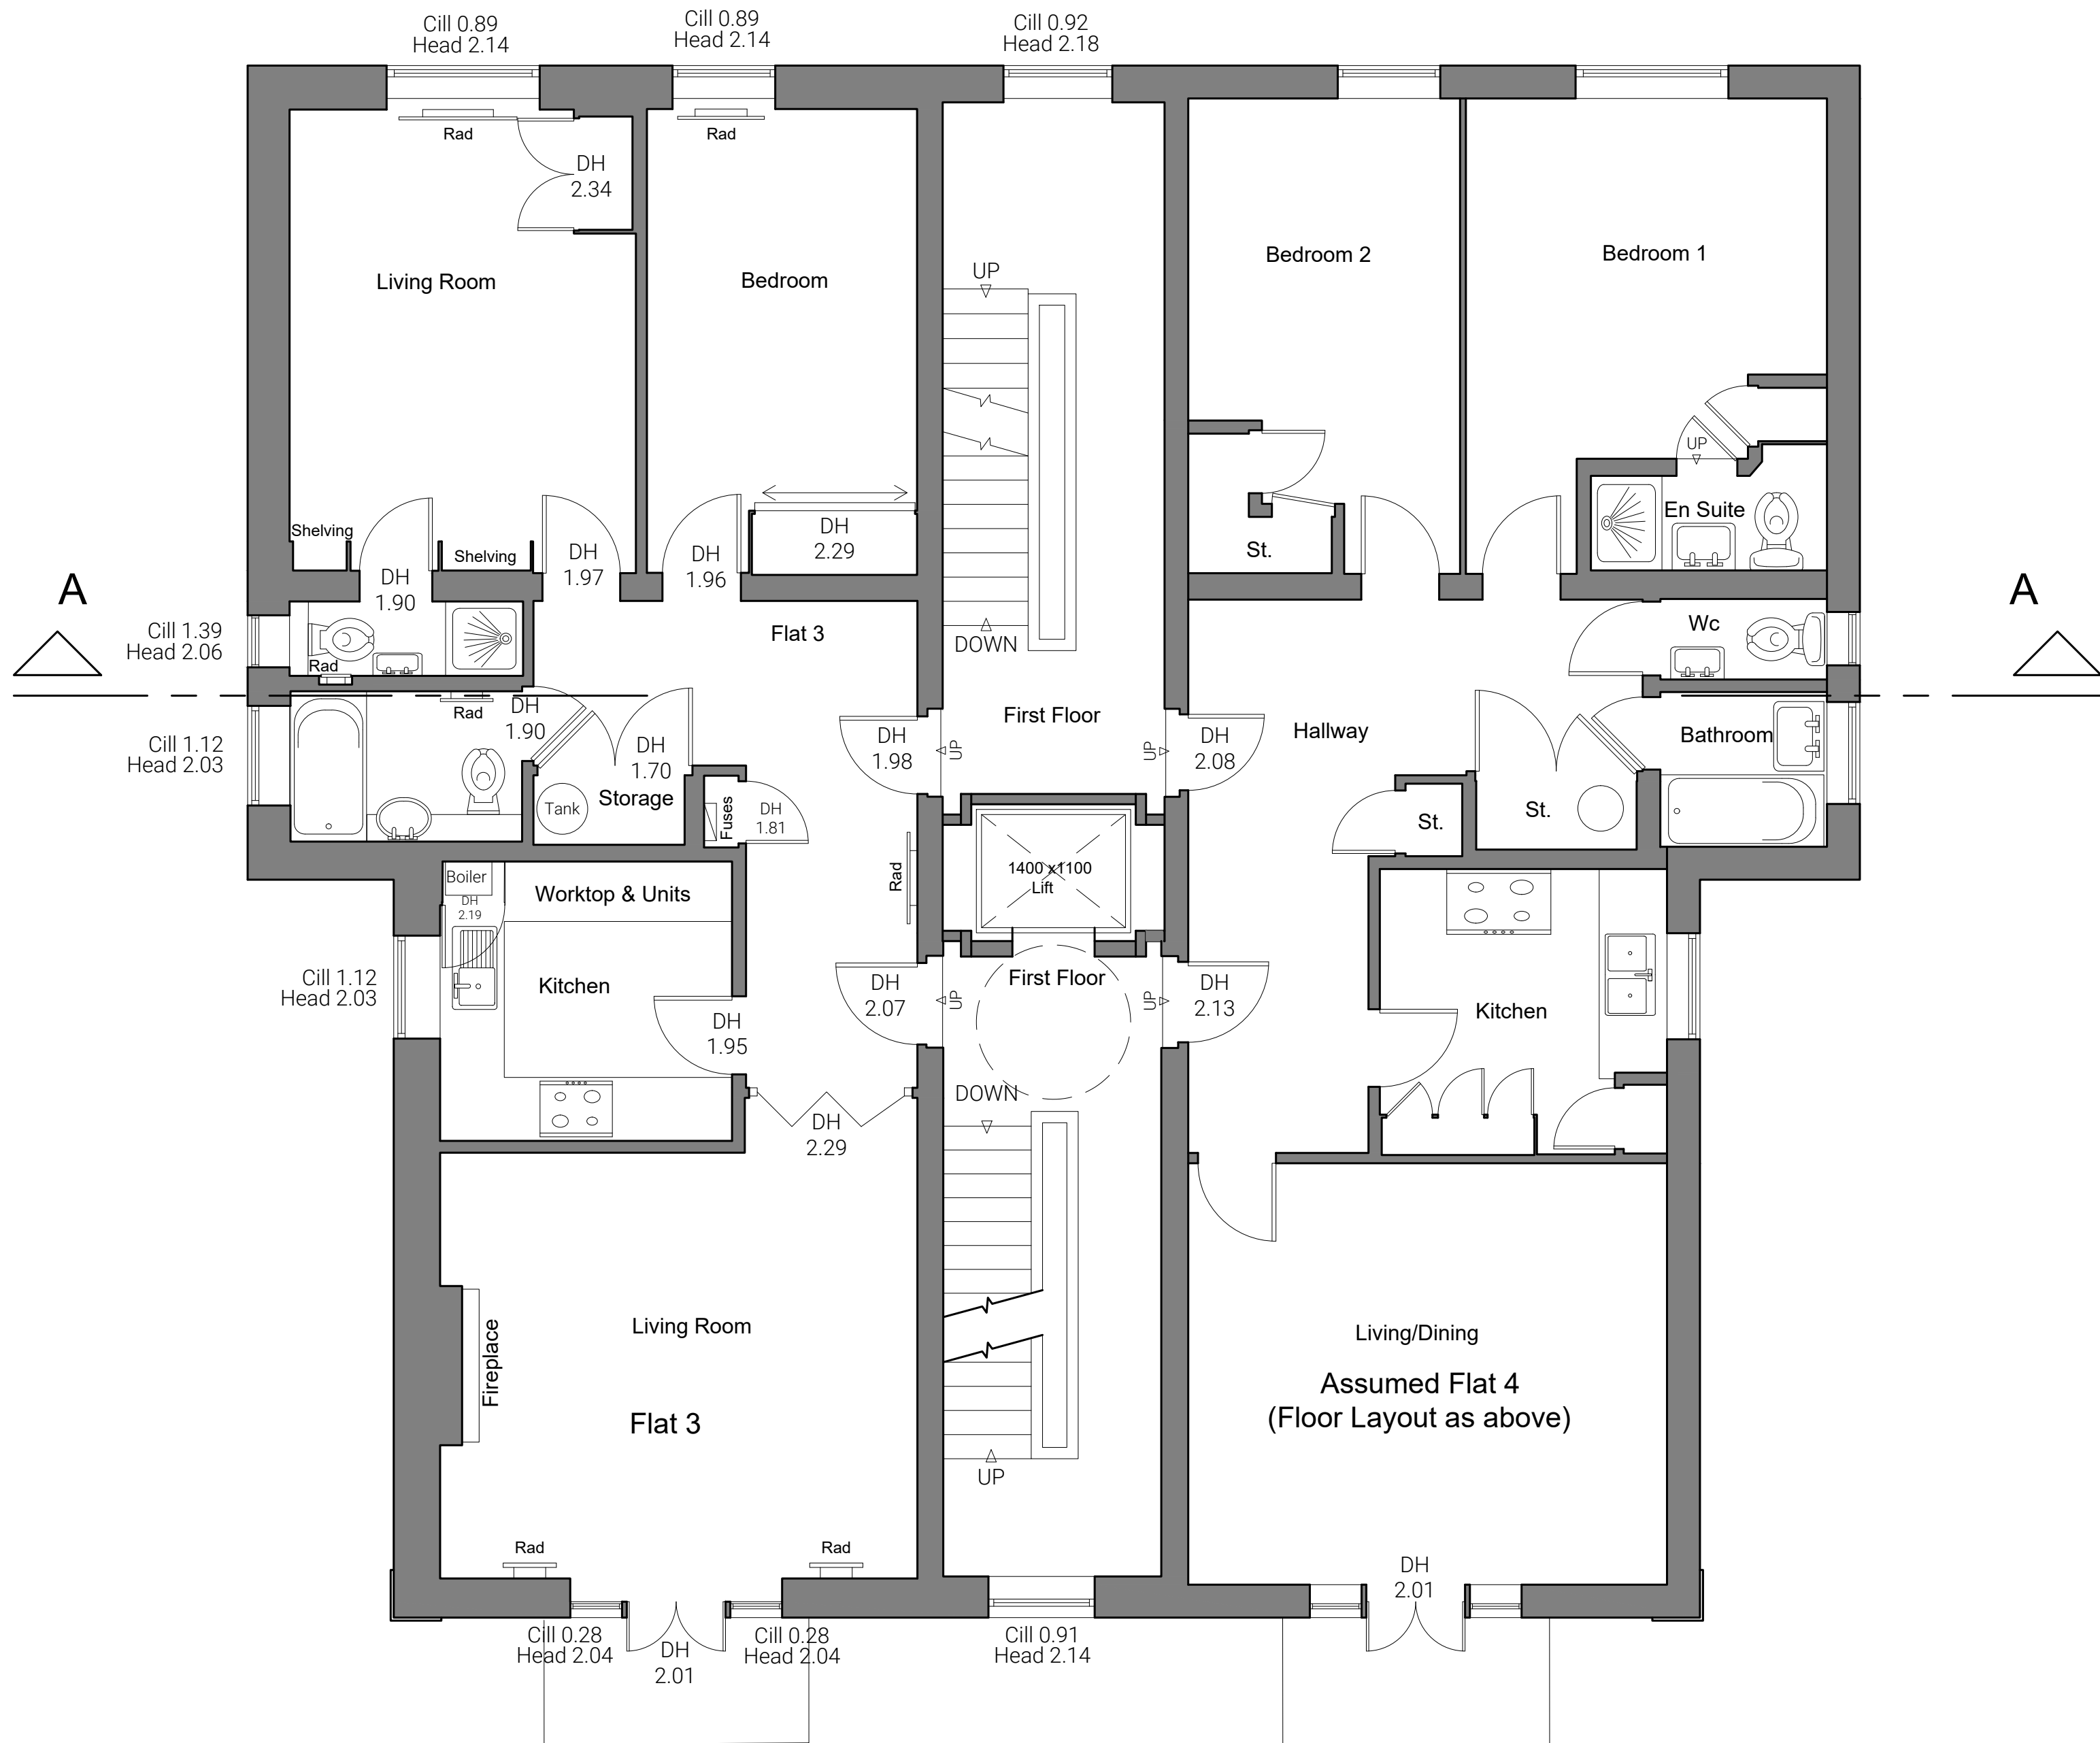


GENERAL NOTES

- All dimensions noted are in mm.
- All dimensions to be checked and verified by the contractor before commencement of any item of work on site.
- Architectural drawings must always be read in conjunction with all other relevant services drawings and contract documents. Any discrepancies should be reported to the architect and the engineer for clarification and verification.

REVISION

Rev.	Description	Date

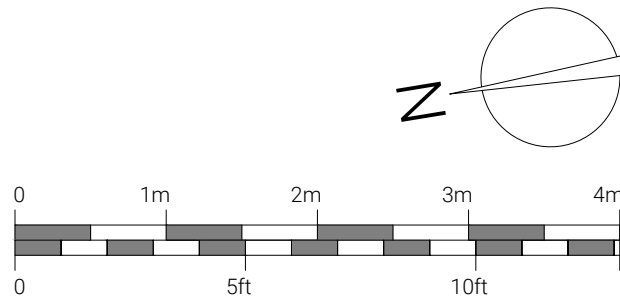

PROJECT DETAILS

Project Name & Address
Elm Court
Cholmeley Park London N6 5EJ

DRAWING DETAILS

Drawing Title	Drawing No.
PROPOSED FIRST FLOOR PLAN	P.17
Rev.	

Scale 1:50 at A2

Date October 2025

Author Aggeliki Lymperopoulou

E: aglympero@gmail.com A: 382 Kenton Road - HA3 8DP






GENERAL NOTES

- All dimensions noted are in mm.
- All dimensions to be checked and verified by the contractor before commencement of any item of work on site.
- Architectural drawings must always be read in conjunction with all other relevant services drawings and contract documents. Any discrepancies should be reported to the architect and the engineer for clarification and verification.

REVISION

Rev.	Description	Date

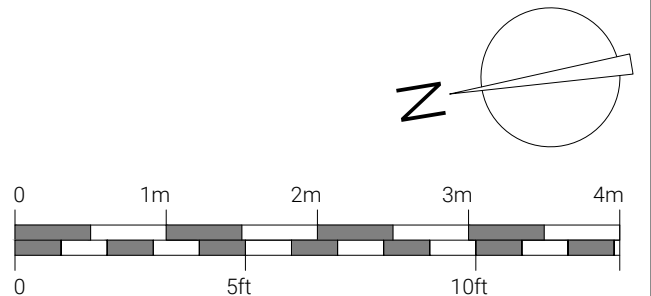

PROJECT DETAILS

Project Name & Address
Elm Court
Cholmeley Park London N6 5EJ

DRAWING DETAILS

Drawing Title	Drawing No.
PROPOSED SECOND FLOOR PLAN	P.18
Rev.	

Scale 1:50 at A2
Date October 2025
Author Aggeliki Lymperopoulou




GENERAL NOTES

- All dimensions noted are in mm.
- All dimensions to be checked and verified by the contractor before commencement of any item of work on site.
- Architectural drawings must always be read in conjunction with all other relevant services drawings and contract documents. Any discrepancies should be reported to the architect and the engineer for clarification and verification.

REVISION

Rev.	Description	Date
C	Annotation Amendment	1/26

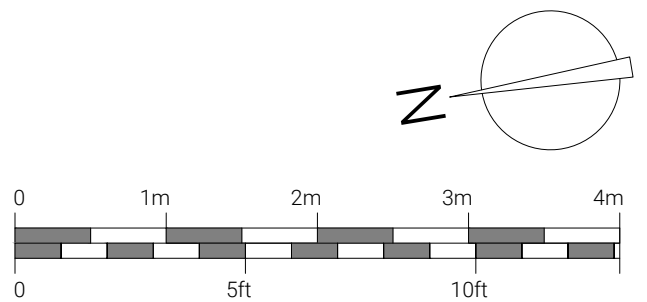

PROJECT DETAILS

Project Name & Address
Elm Court
Cholmeley Park London N6 5EJ

DRAWING DETAILS

Drawing Title	Drawing No.
PROPOSED THIRD FLOOR PLAN	P.19
Rev.	C

Scale 1:50 at A2
Date October 2025
Author Aggeliki Lymperopoulou




GENERAL NOTES

- All dimensions noted are in mm.
- All dimensions to be checked and verified by the contractor before commencement of any item of work on site.
- Architectural drawings must always be read in conjunction with all other relevant services drawings and contract documents. Any discrepancies should be reported to the architect and the engineer for clarification and verification.

REVISION

Rev.	Description	Date

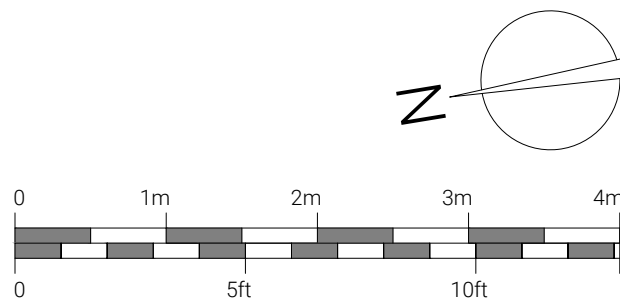

PROJECT DETAILS

Project Name & Address
Elm Court
Cholmeley Park London N6 5EJ

DRAWING DETAILS

Drawing Title	Drawing No.
PROPOSED NEW PENTHOUSE FLOOR PLAN	P.20
Scale	Rev.

Scale 1:50 at A2


Date October 2025

Author Aggeliki Lymperopoulou

E: aglympero@gmail.com A: 382 Kenton Road - HA3 8DP



WORK IN PROGRESS.
architecture . design .

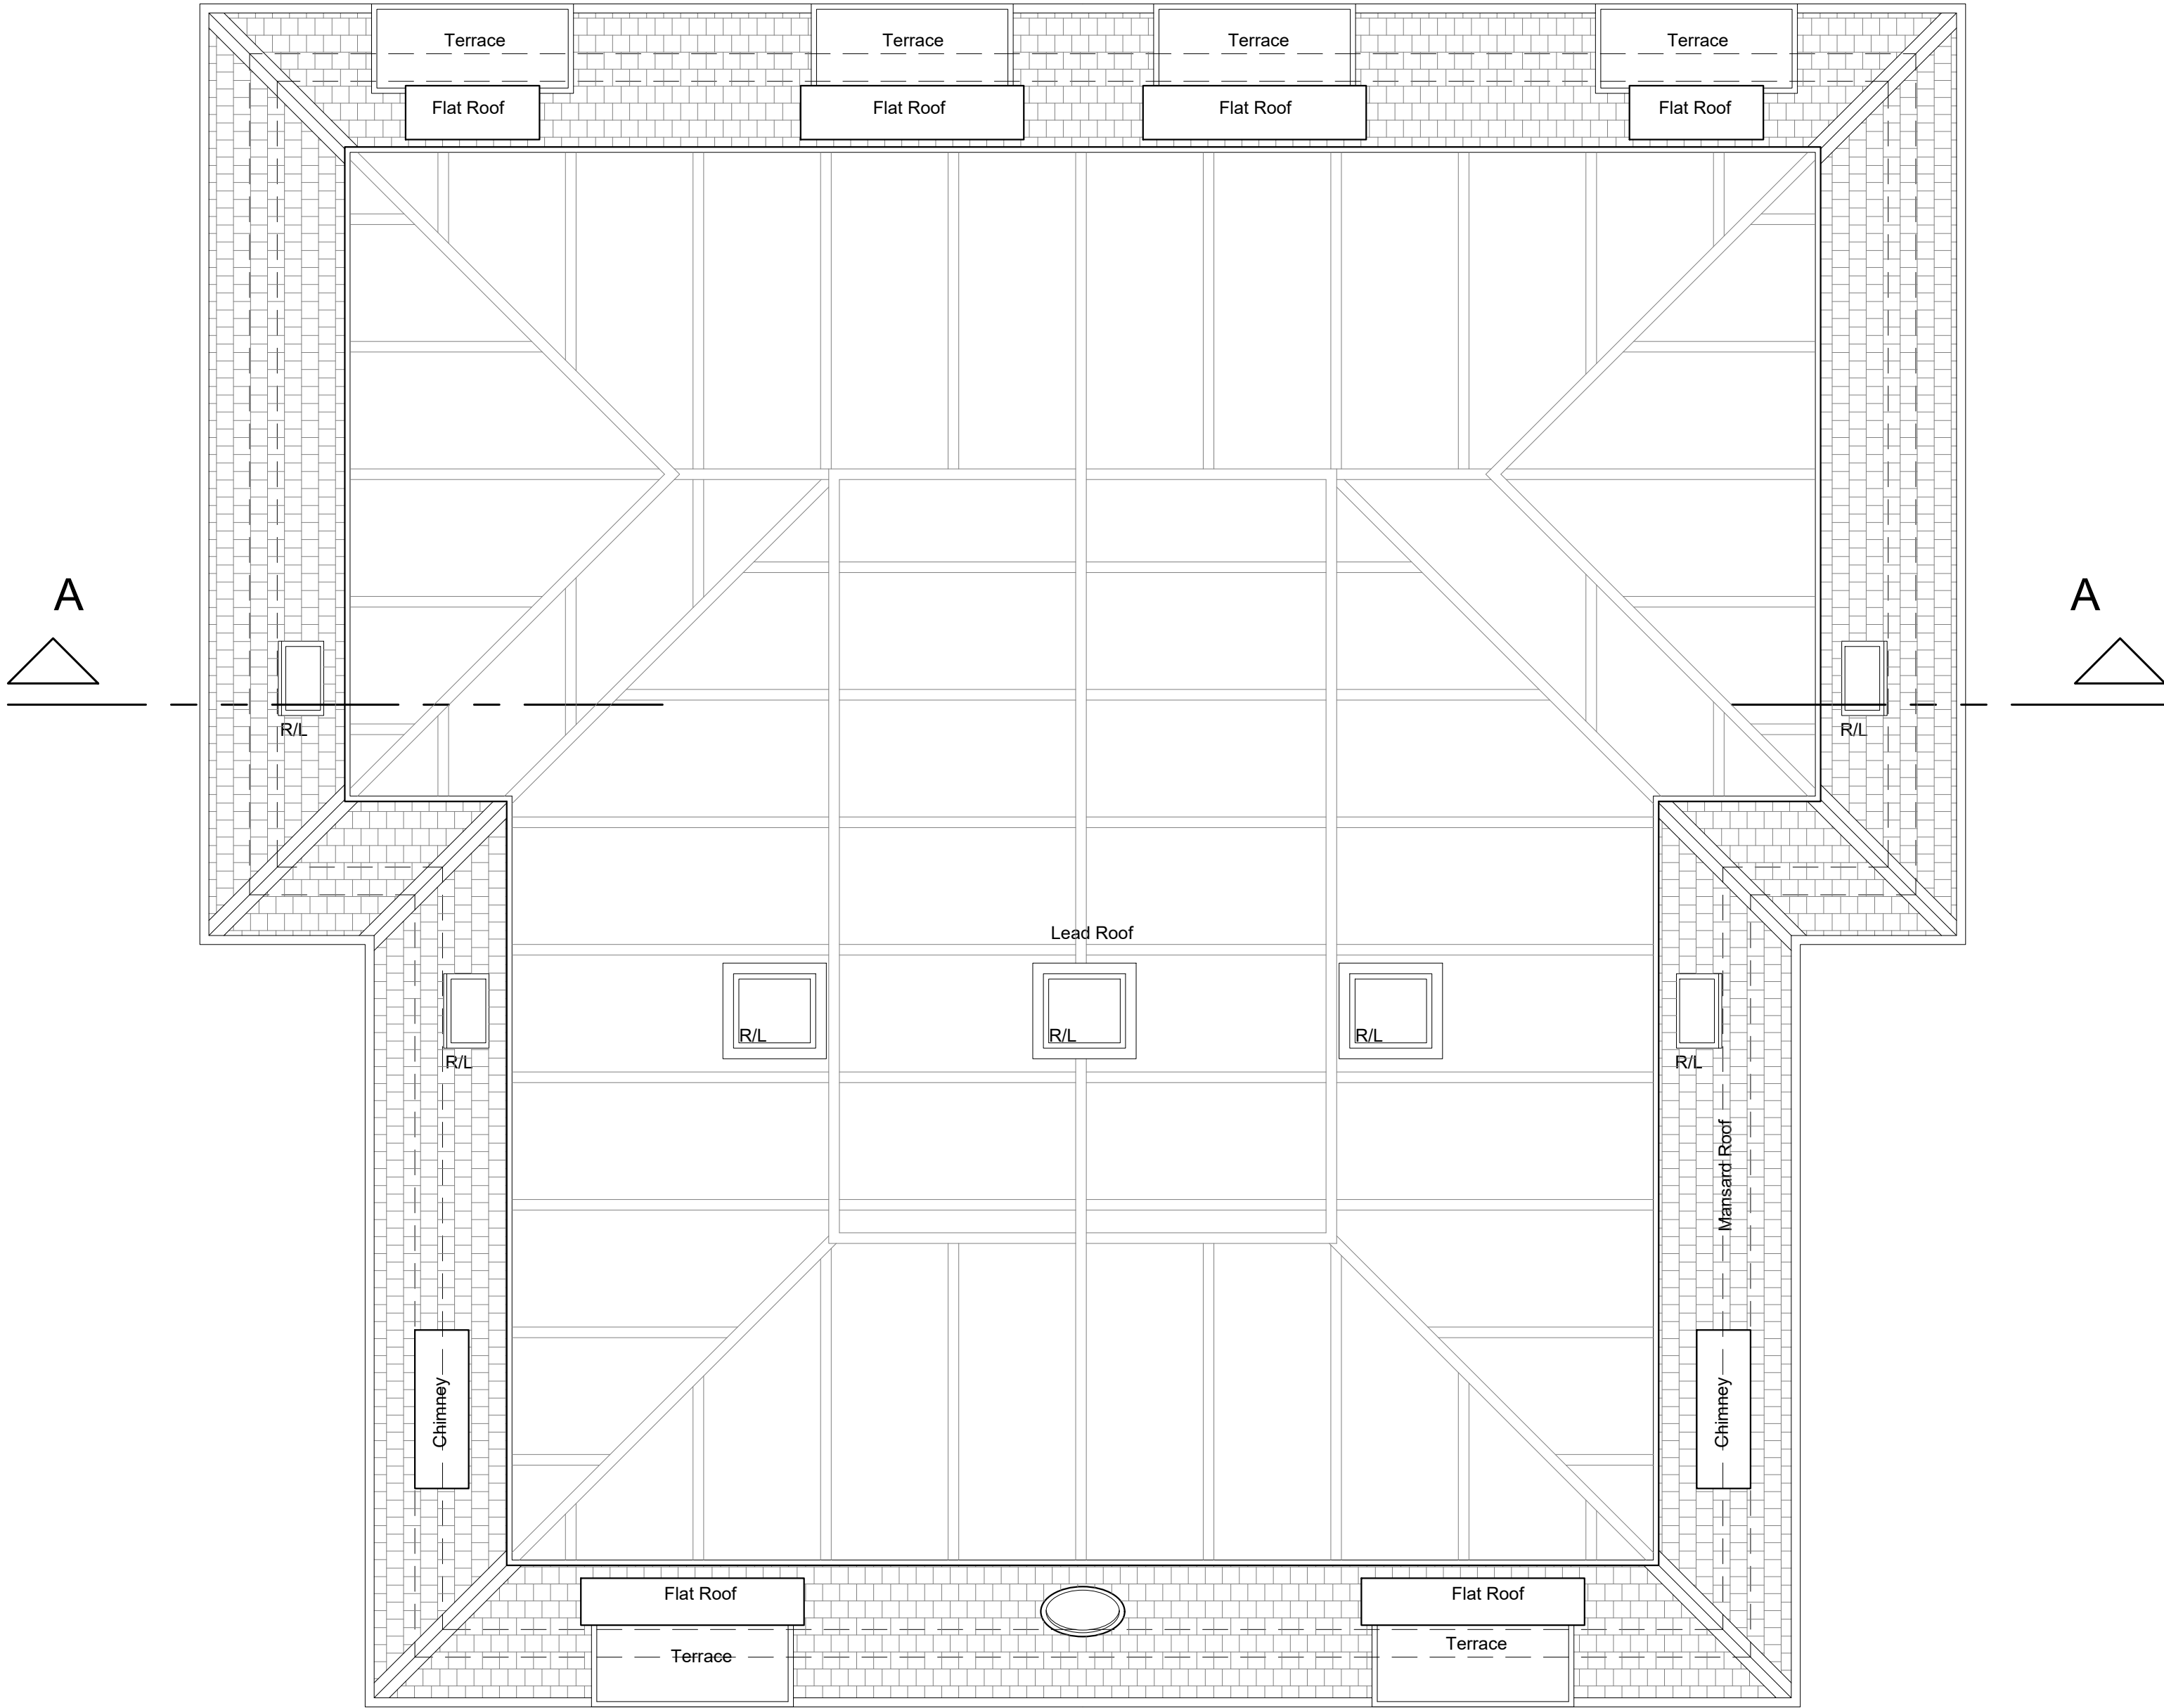


GENERAL NOTES

- All dimensions noted are in mm.
- All dimensions to be checked and verified by the contractor before commencement of any item of work on site.
- Architectural drawings must always be read in conjunction with all other relevant services drawings and contract documents. Any discrepancies should be reported to the architect and the engineer for clarification and verification.

REVISION

Rev.	Description	Date

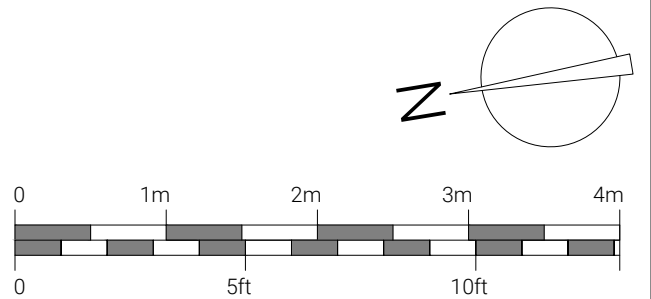

PROJECT DETAILS

Project Name & Address
Elm Court
Cholmeley Park London N6 5EJ

DRAWING DETAILS

Drawing Title	Drawing No.
PROPOSED ROOF PLAN	P.21
	Rev.


Scale 1:50 at A2

Date October 2025

Author Aggeliki Lymperopoulou

E: aglympero@gmail.com A: 382 Kenton Road - HA3 8DP



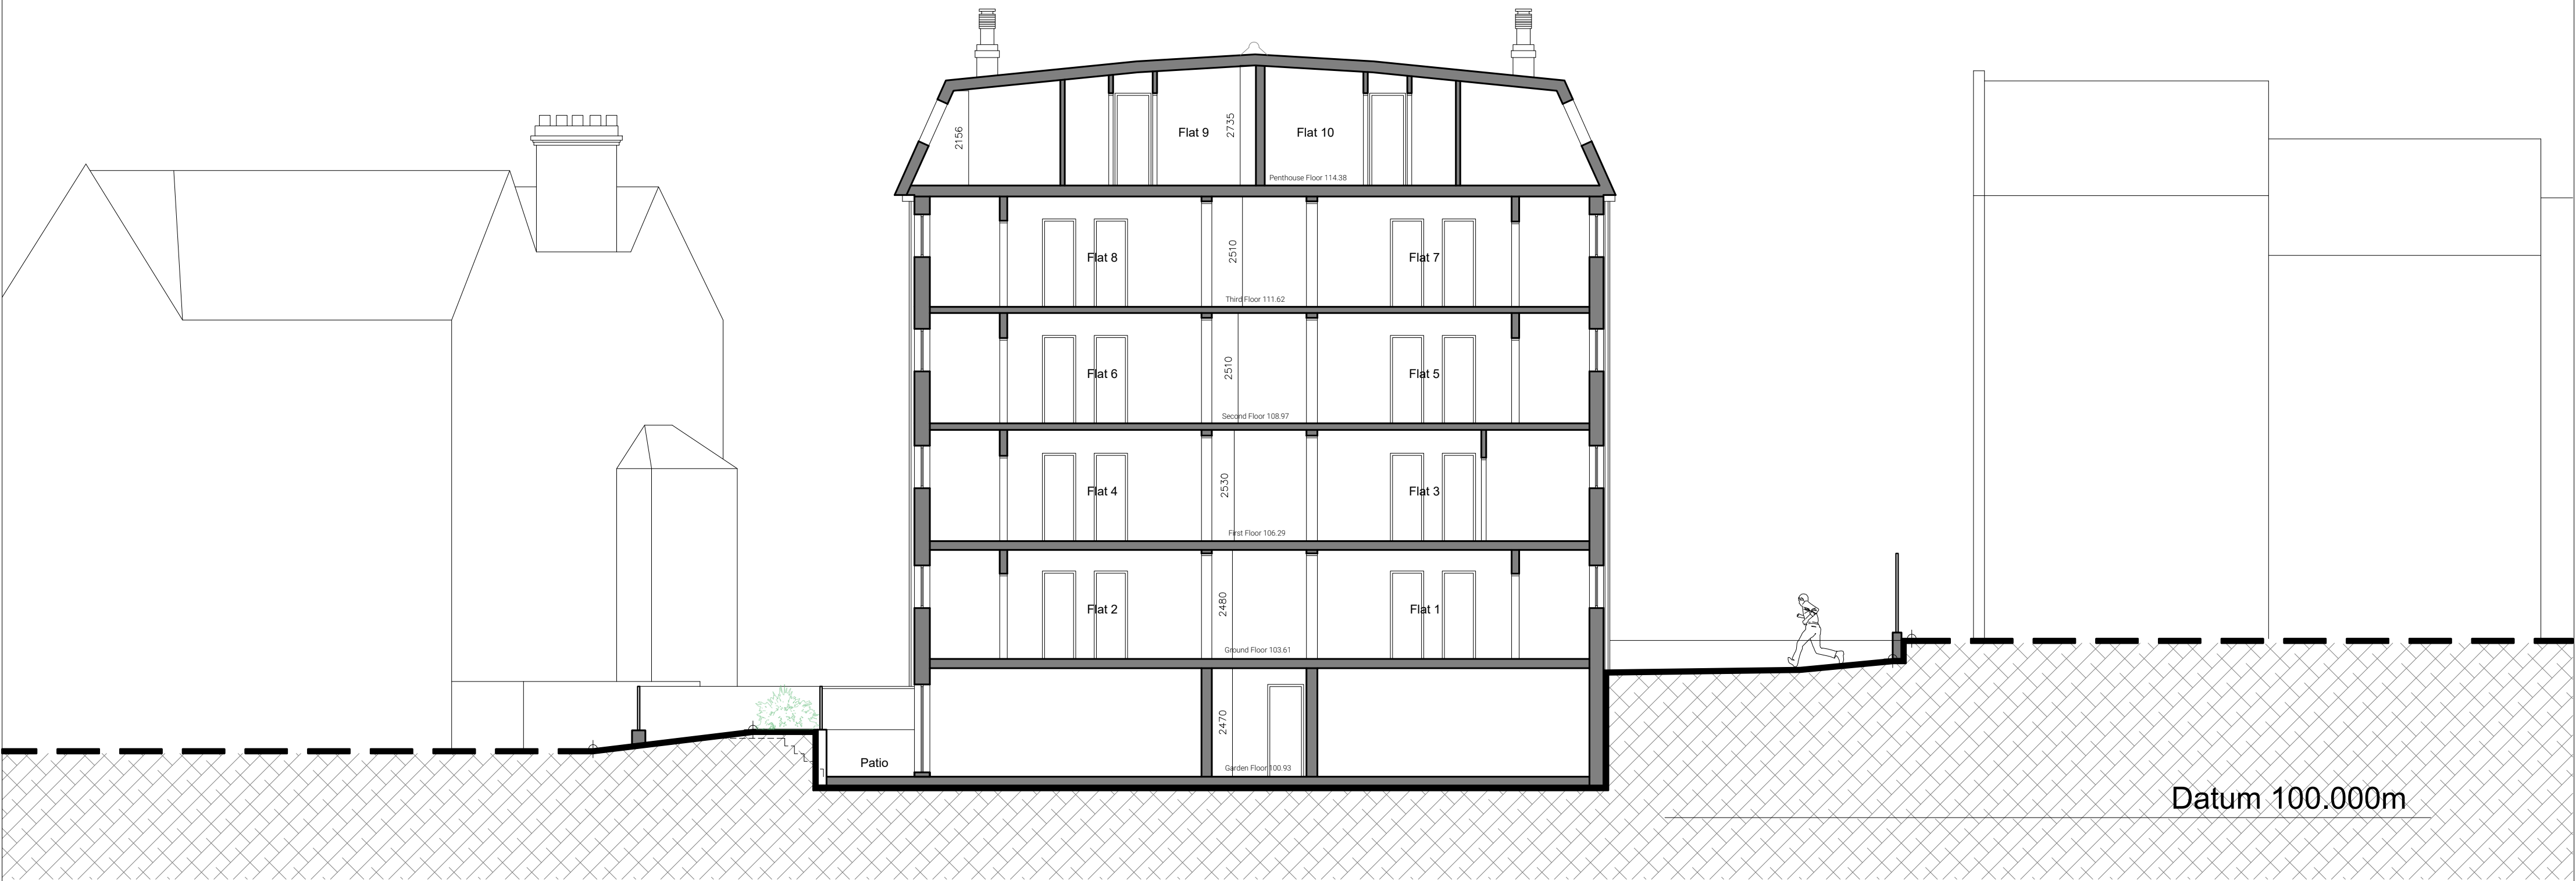

GENERAL NOTES

- All dimensions noted are in mm.
- All dimensions to be checked and verified by the contractor before commencement of any item of work on site.
- Architectural drawings must always be read in conjunction with all other relevant services drawings and contract documents. Any discrepancies should be reported to the architect and the engineer for clarification and verification.

REVISION

Rev.	Description	Date
A	Internal, External & Annotation Amendments	10/25

DRAWING DETAILS

Drawing Title PROPOSED SECTION A - A'	Drawing No. P.09	Scale 1:100 at A2
	Rev. A	Date June 2024
	Author Aggeliki Lympelopoulou	
Project Name & Address Elm Court Cholmeley Park London N6 5EJ		E: aglympero@gmail.com A: 382 Kenton Road - HA3 8DP
PROJECT DETAILS		 WORK IN PROGRESS. architecture . design .

