




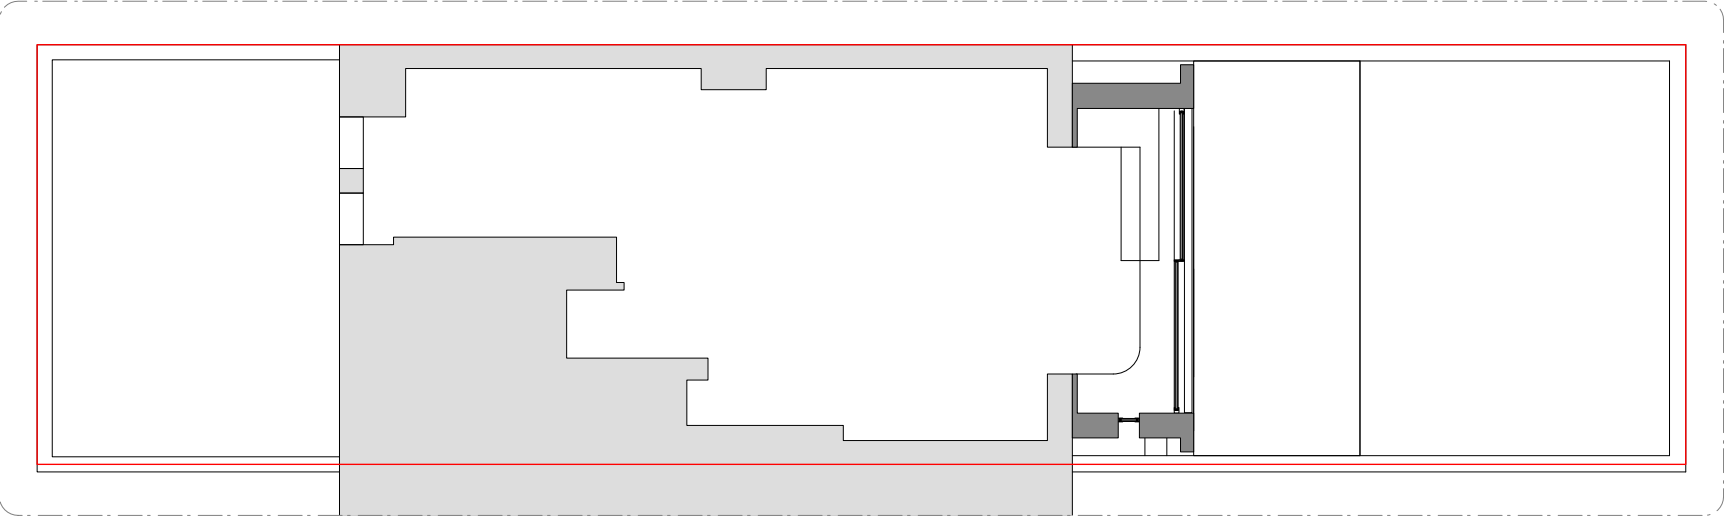


01 Ground floor plan

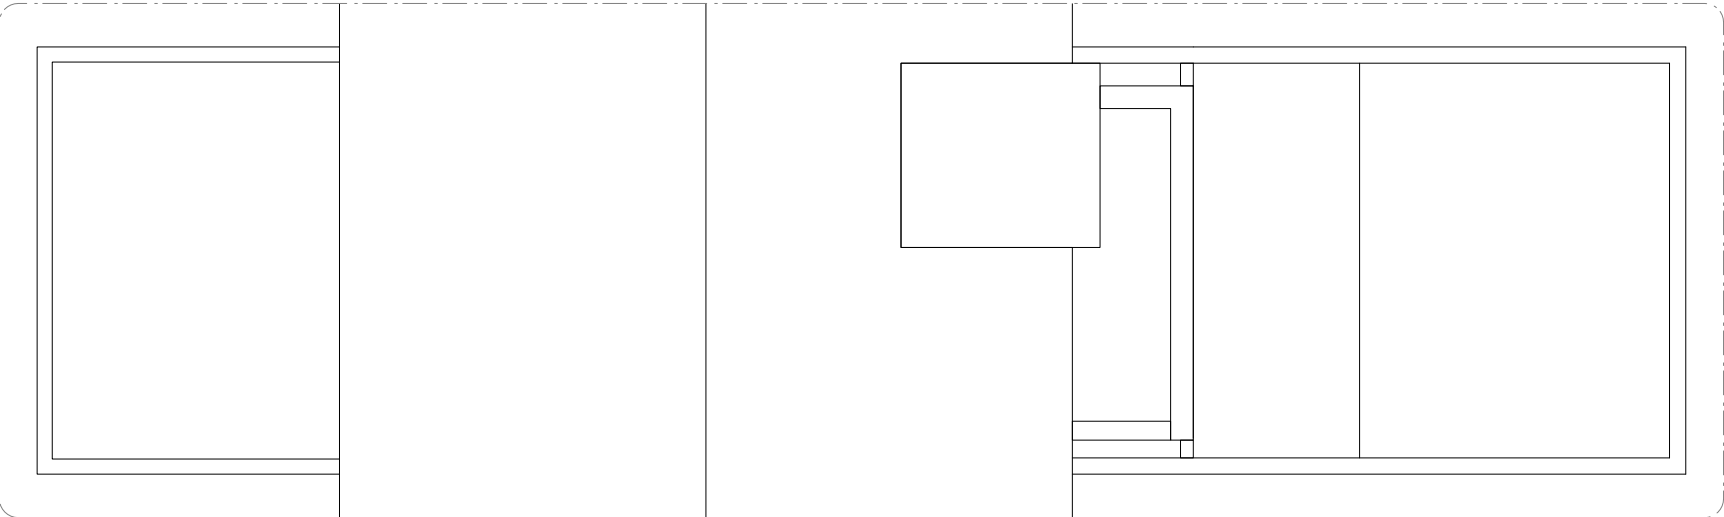


02 Roof plan

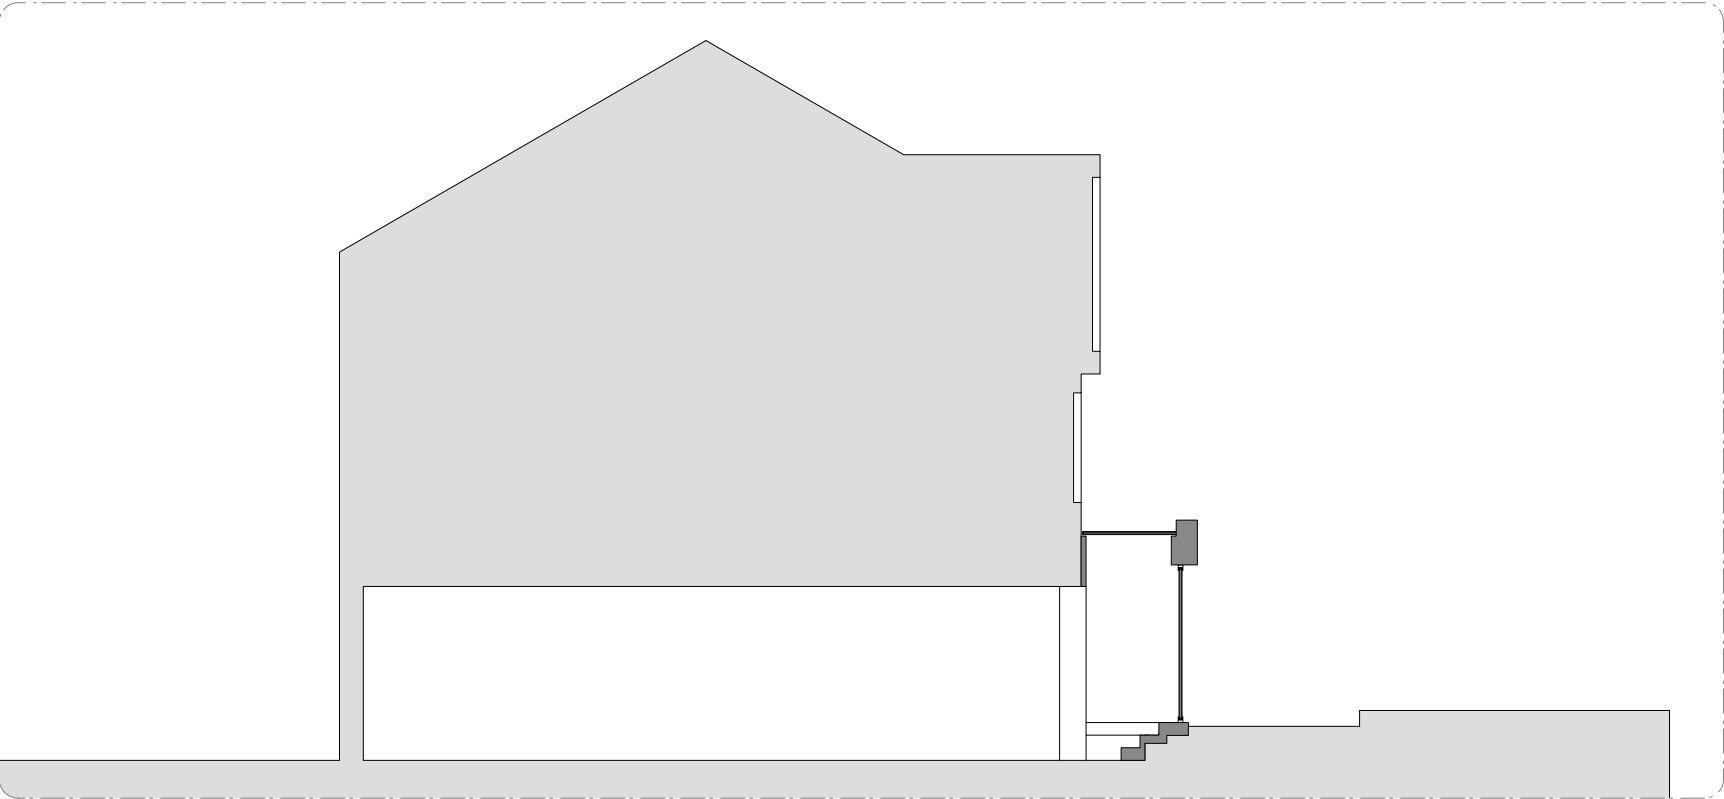

03 Section

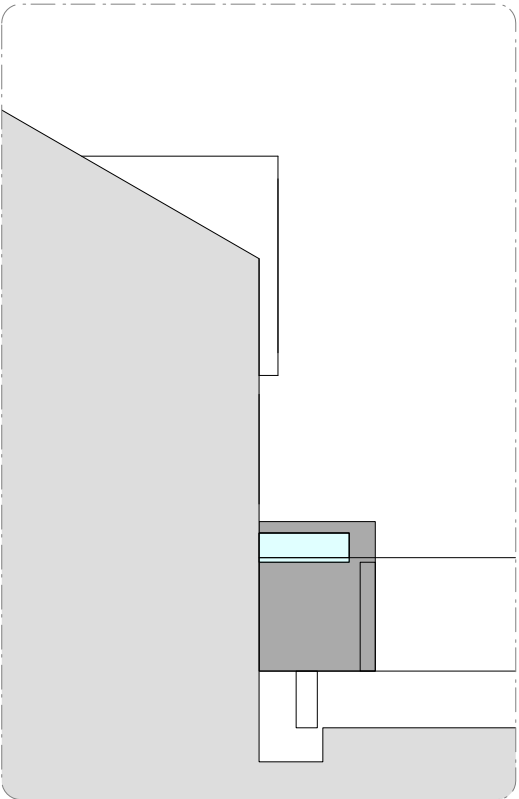

04 Side elevation

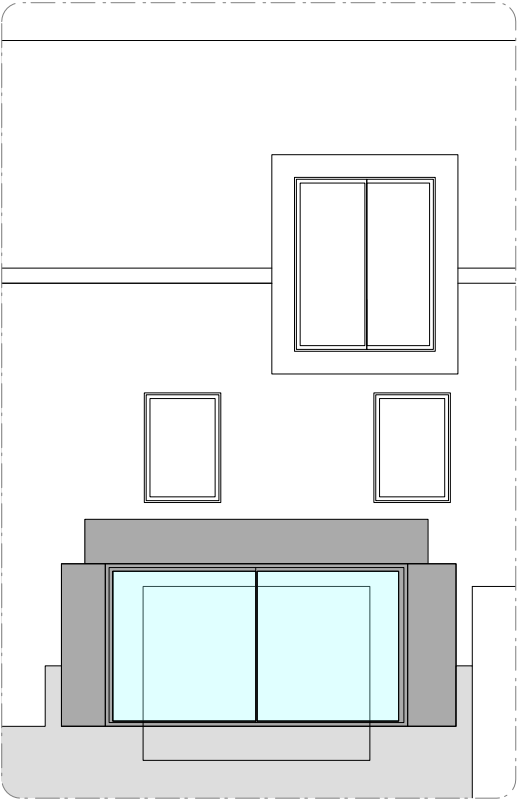

05 Rear Elevation

SCALE BAR

0 0.5 1 2m

N

KEY:

- Boundary Line
- Existing structure
- Proposed structure
- Proposed elevation

-	04.02.2026	Issued for Planning	TB
Rev	Issued	Status & Description	Drawn / Checked

Notes:

All dimensions to be checked on site prior to construction or fabrication of any element. Any discrepancies between figure dimensions reported to Architect for clarification prior to commencing work.

This drawing is to be read in conjunction with all consultants information.

Elements of services are indicated for coordination purposes. For full services layouts refer to Services Engineer's drawings and specification.

Elements of stucture are indicated for coordination purposes. For full structural layouts refer to Structural Engineer's drawings and specification.

(C) Trevor Brown Architect Ltd. All rights desccribed in chapter IV of the Copyright Designs and Patents Act 1988 have been asserted.

tba

Job
Colridge Road

Address
40 Coleridge Road, London. N8 8ED

Status
Planning

Drawing title
Proposed Drawings

Scale
1:100@A3

Drawing number
219_1001

Revision
-