


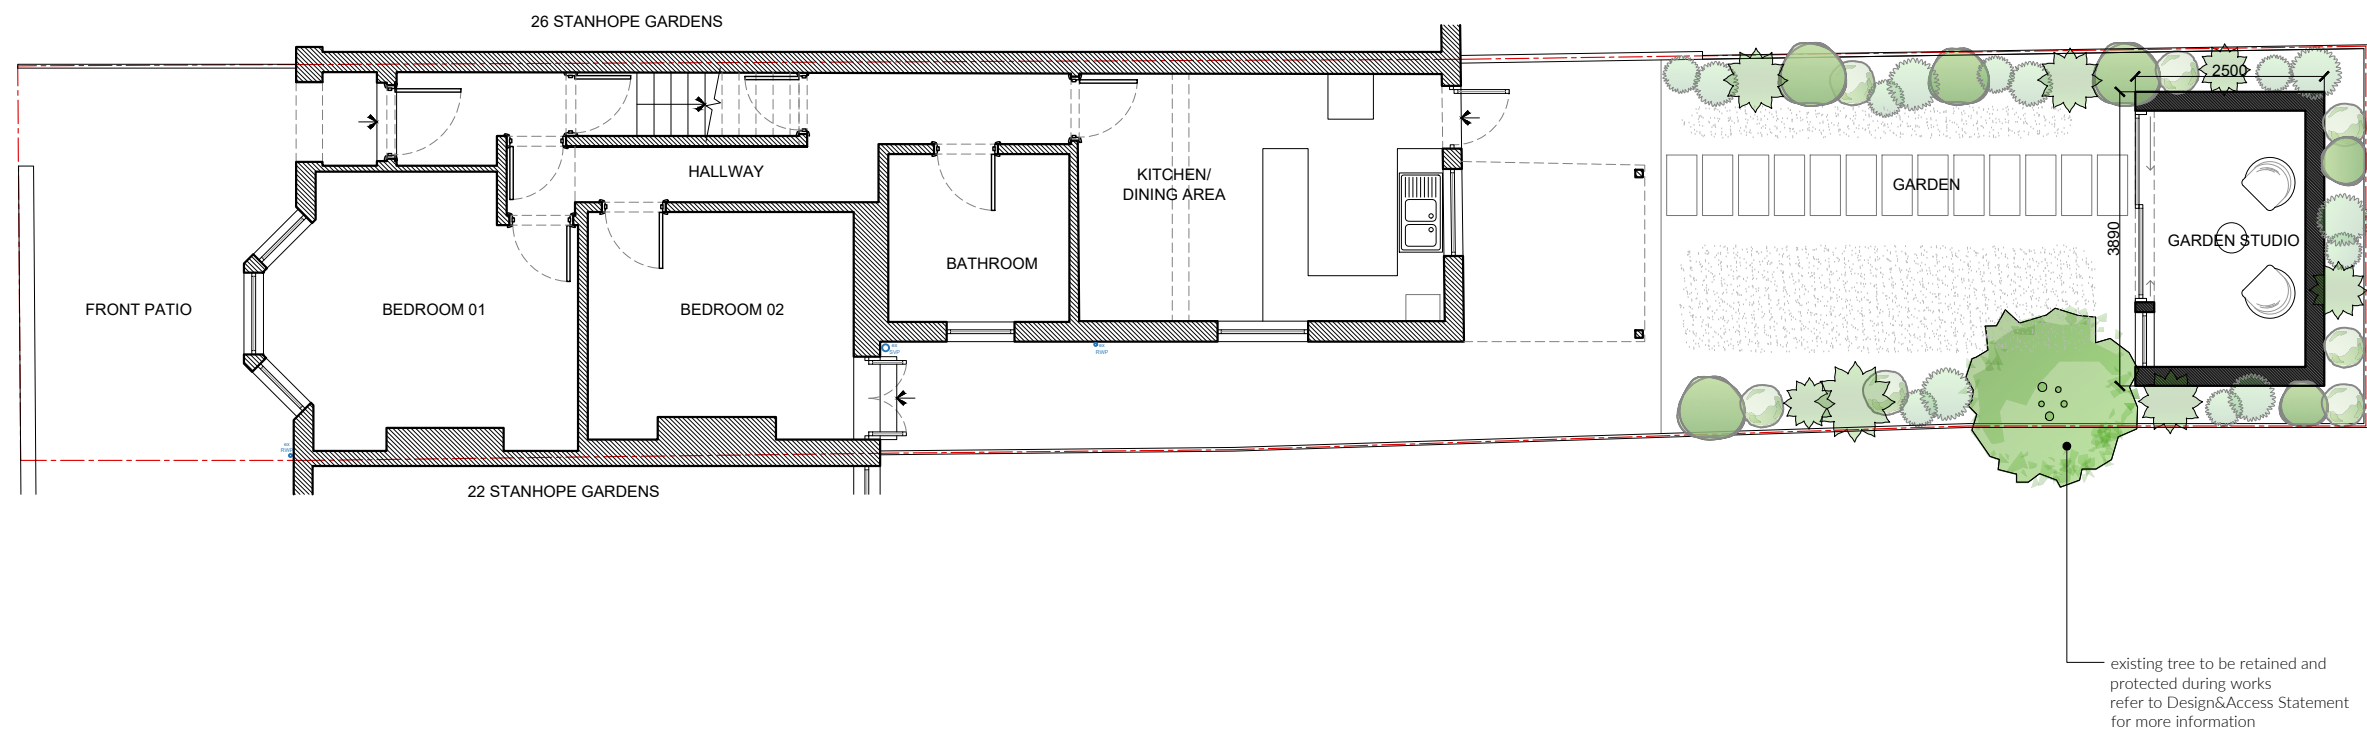

KEY

existing walls

new walls

Orientation

Scale Bar

012

m

Rev	Issue	Drwn	Chk	Date

Title	Stage
Proposed Ground Floor Plan	3 - Planning
Drawing No	Date
STN.24_GA-P01	FEB 26
Revision	Scale
--	1:100 @A3

Client	Client Address
R Naydenova	24 Stanhope Gardens London N4
Project Address	24 Stanhope Gardens London N4