


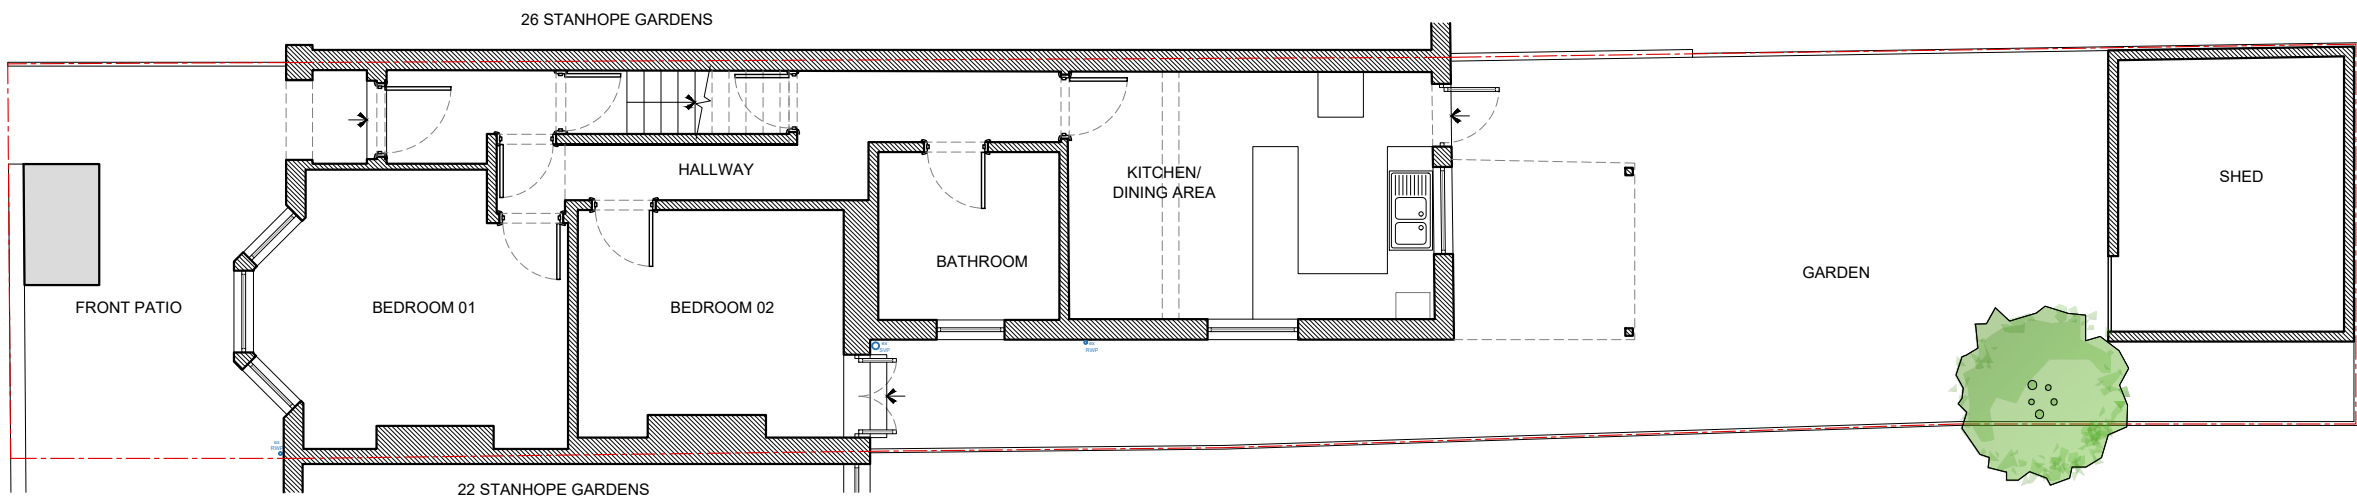

KEY




existing walls

Orientation



Scale Bar

 

Rev	Issue	Drwn	Chk	Date

Title
Existing Ground Floor Plan

Drawing No
STN.24_GA-EX01

Revision
--

Stage
3 - Planning

Date
FEB 26

Scale
1:100 @A3

Client
R Naydenova

Client Address
24 Stanhope Gardens
London N4

Project Address
24 Stanhope Gardens
London N4

athinaralli

Only to be scaled for planning purposes | All dimensions to be checked and confirmed on site prior to commencement of any work. Any discrepancies to be reported to the architect | All work and materials to be in accordance with current legislation, regulations, and codes of practice and British Standards | Drawing to be read in conjunction with relevant consultants, sub-contractors, and manufacturers information and specifications.