





Orientation

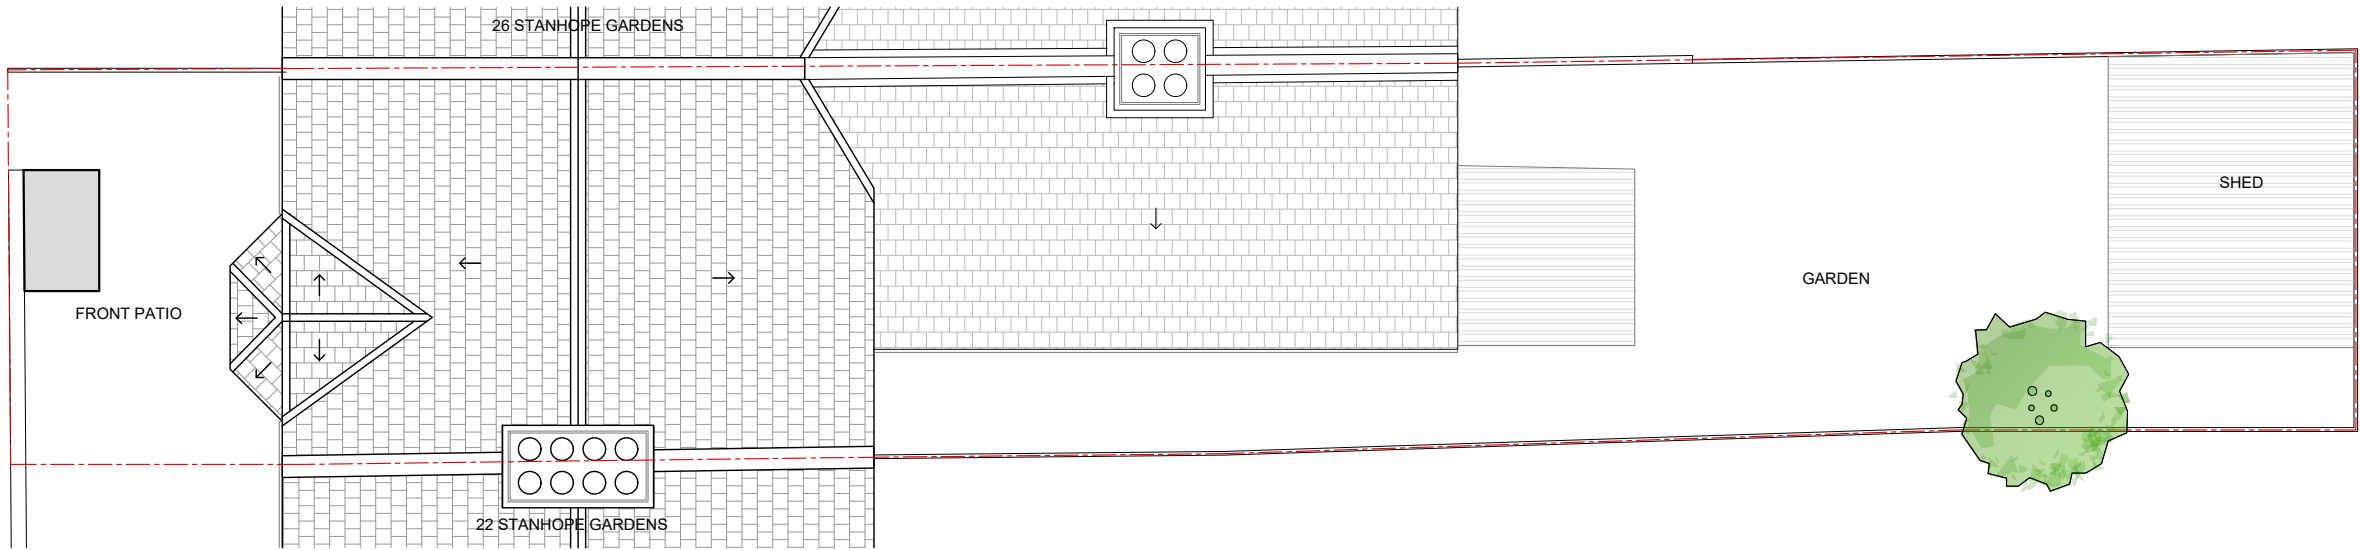

Scale Bar

 

Rev	Issue	Drwn	Chk	Date

Title

Existing Roof Plan

Drawing No

STN.24_GA-EX02

Revision

--

Stage

3 - Planning

Date

FEB 26

Scale

1:100 @A3

Client

R Naydenova

Client Address

24 Stanhope Gardens
London N4

Project Address

24 Stanhope Gardens
London N4

athinaralli

Only to be scaled for planning purposes | All dimensions to be checked and confirmed on site prior to commencement of any work. Any discrepancies to be reported to the architect | All work and materials to be in accordance with current legislation, regulations, and codes of practice and British Standards | Drawing to be read in conjunction with relevant consultants, sub-contractors, and manufacturers information and specifications.

© athina ralli