

FACILITY TYPE
FOOTBALL, NETBALL & BASKETBALL PLAYZONE
ACRYLIC COATED MACADAM PLAYZONE WITH PERIMETER FENCING,
FLOODLIGHTING, HARD-STANDING AREA AND EQUIPMENT

CONSTRUCTION
200MM SUB BASE
40MM POROUS ASPHALT (MACADAM) BASE LAYER
25MM POROUS ASPHALT (MACADAM) SURFACE LAYER - PAINTED, WITH
SLIP RESISTANCE AS PER ENGLAND BASKETBALL REQUIREMENTS (>75)

DIMENSIONS
FENCE TO FENCE = 30 X 20M
2NR GOAL RECESSES = 3.66 X 1M
SPECTATOR AREA = 30 X 2M

LINE MARKING
GOAL BOXES = 10.0 X 5.0M
GOAL LINE = 3.66LM
3V3 BASKETBALL MARKINGS AS PER SHOWN
REDUCED SIZE NETBALL COURT


PERIMETER FENCING
NEW TWIN BAR PANEL FENCING (3M HIGH RAISING TO 4M
BEHIND GOALS) AROUND FOOTPRINT OF PLAYZONE
1NR DOUBLE GATE ACCESS
2NR SINGLE GATE ACCESS

LED FLOODLIGHTING
8.0M HIGH STAND ALONE LED FLOODLIGHT COLUMNS (4NR LUMINAIRES
TOTAL)
AVERAGE LUX = 120LUX
UNIFORMITY = 0.65
(LIGHTING PLAN SEPARATE)

EQUIPMENT
2NR GOALS (INTEGRAL TO FENCING)
2NR NETBALL RINGS CANTILEVERED OVER GOALS
2NR BENCHES
1NR WASTE BIN
1NR STORAGE CONTAINER
2NR BASKETBALL HOOP SYSTEMS**

*WHERE CROSS PLAY BASKETBALL HOOP SYSTEMS CANNOT BE
LOCATED CENTRAL TO PITCH, THEY SHOULD BE INSTALLED AS
INDICATED*
2NR CYCLE HOOPS

AFTER CARE
MOSS / ALGAL INHIBITOR PRIOR TO END OF DEFECTS PERIOD,
WITH ADDITIONAL APPLICATIONS FOLLOWING END OF DEFECTS
PERIOD PROVIDED TO CLIENT

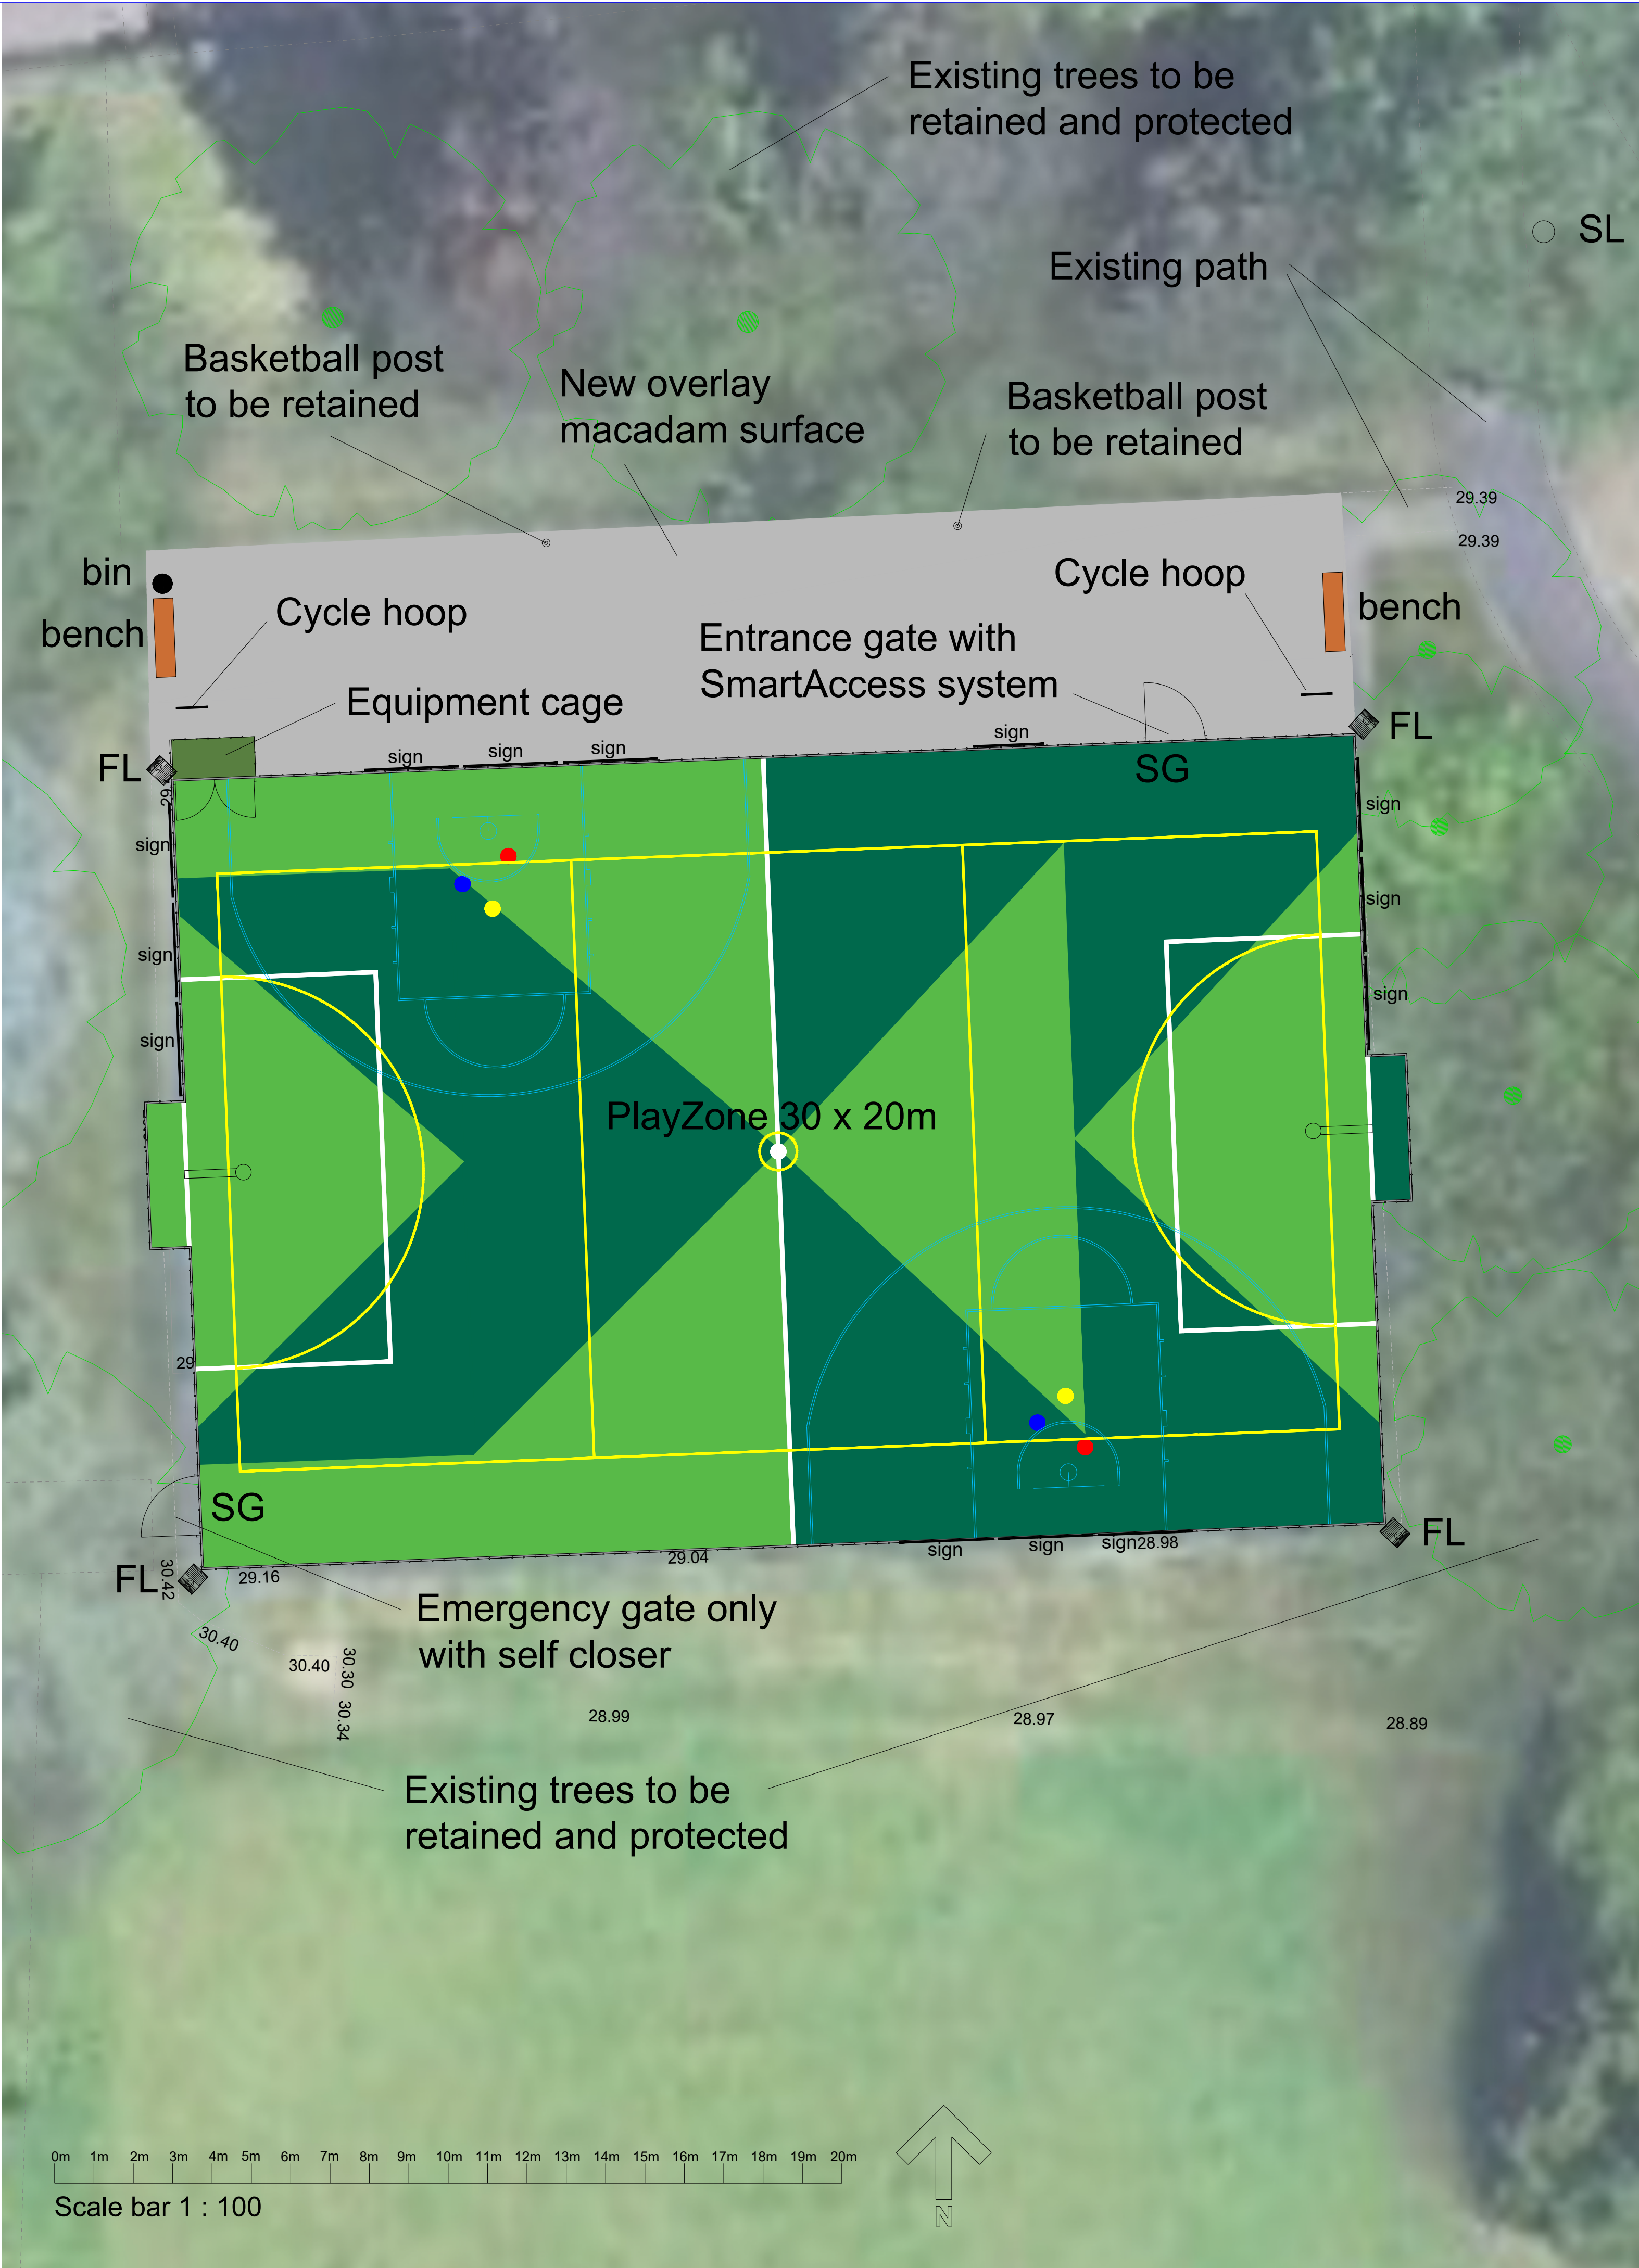

- NOTES
- PAINTED MACADAM SURFACE
 - MACADAM SPECTATOR AREA AND ACCESS
 - DG** DOUBLE GATE
 - SG** SINGLE GATE
 - FL** FLOODLIGHT
 - SL** STREET LIGHT
 - BL** BOLLARD LIGHT

Rev	A	m	e	n	d	m	e	n	t	Date	By
-											

Initial Issue

Client
DOWNHILLS PARK

Project
PLAYZONE

Drawing
PROPOSED LAYOUT

Drawn	NJM	Date	05-02-25	Scales	1:100	
Checked		Plot No	01	Prelim	Check	Final

Job No	Drawing No	Rev
	MCA-MUK3405-01	J