


SITE LOCATION




Reproduced by permission of Ordnance Survey on behalf of the Controller of His Majesty's Stationery Office All rights reserved. © Crown Copyright licence no. OS AC0000813445

SITE AREA PLAN

 

SITE PHOTOGRAPH

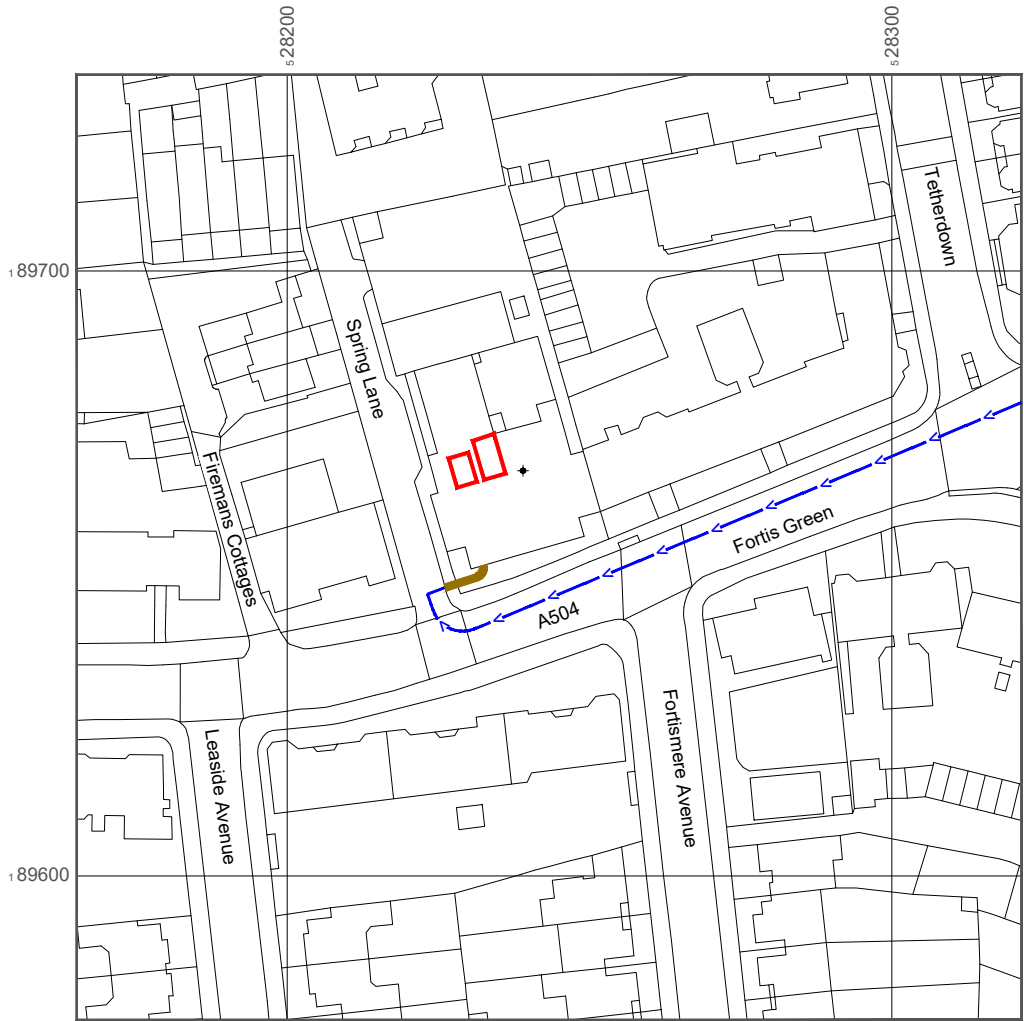

Reproduced by permission of Ordnance Survey on behalf of the Controller of His Majesty's Stationery Office All rights reserved. © Crown Copyright licence no. OS AC0000813445

SITE LOCATION PLAN



NOTES:

1. ALL DIMENSIONS IN MM UNLESS OTHERWISE NOTED.

Demise:



Access Route To Site:



Access Route:



Master:	Project:	Purpose of Issue:	Issue:
M001	EE MOB RAN NETWORK 1	General Arrangement	A
Date:	28/11/2025	Revision / Upgrade Description:	
Drawn:	R.Sakthivel	First Issue: General Arrangement	
Checked:	N.Novis		
Approved:	P.Houston		



Everything Everywhere
One Braham Street
London
E1 8EE
Tel: 020 7356 5000

Design Consultant:



Site Name:
SPRING LANE RESIDENTIAL CARE HOME

Site ID:
503590

Address:
SPRING LANE RESIDENTIAL CARE HOME
170 FORTIS GREEN
HARINGEY
LONDON
N10 3PA


Title:
002 SITE LOCATION PLAN

Project:
EE MOB RAN NETWORK 1

Purpose of Issue:
GENERAL ARRANGEMENT

EE Cell ID:	MBNL Cell ID:	H3G Cell ID:
90533	HGY011	N0204

File name:
HGY011_90533_N0204_EE_N1_GAD_A

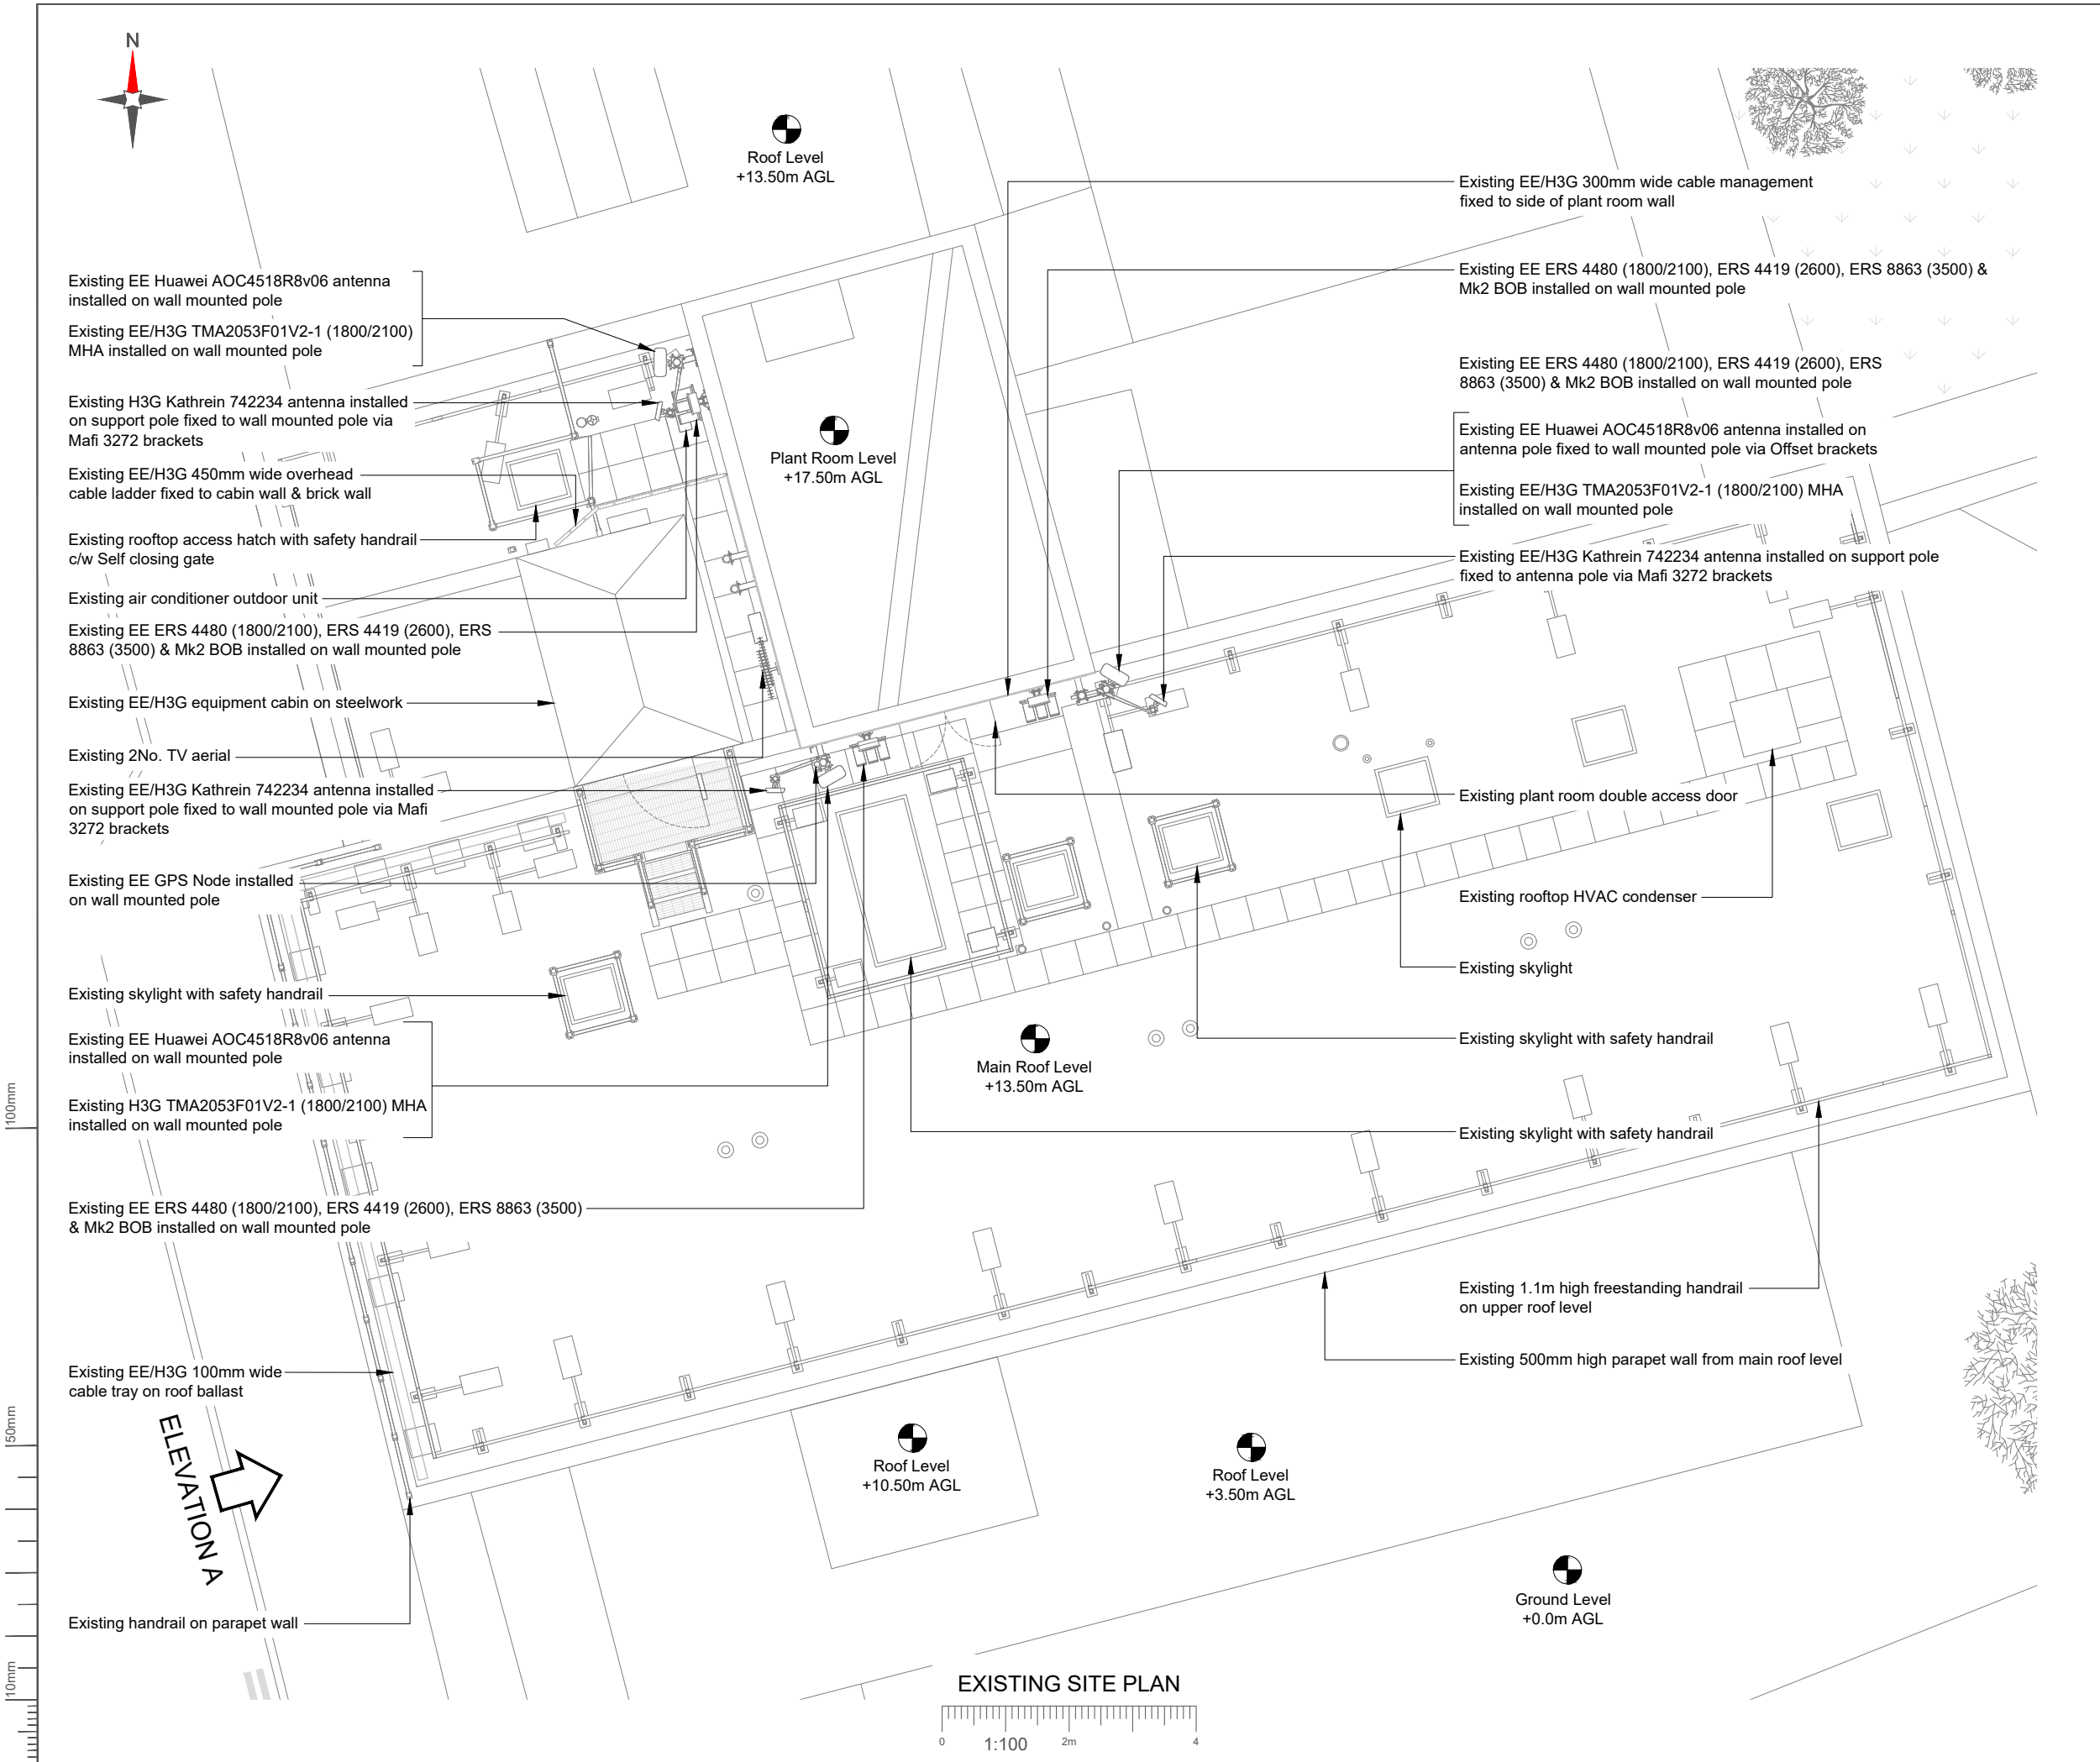

- NOTES:
- ALL DIMENSIONS IN MM UNLESS OTHERWISE NOTED.

Master:	Project:		Purpose of Issue:	Issue:
M001	EE MOB RAN NETWORK 1		General Arrangement	A
Date:	28/11/2025	Revision / Upgrade Description:		
Drawn:	R.Sakthivel	First Issue: General Arrangement		
Checked:	N.Novis			
Approved:	P.Houston			



Everything Everywhere
One Braham Street
London
E1 8EE
Tel: 020 7356 5000

Design Consultant:



Site Name:
SPRING LANE RESIDENTIAL CARE HOME

Site ID:
503590

Address:
SPRING LANE RESIDENTIAL CARE HOME
170 FORTIS GREEN
HARINGEY
LONDON
N10 3PA


Title:
100 EXISTING SITE PLAN

Project:
EE MOB RAN NETWORK 1

Purpose of Issue:
GENERAL ARRANGEMENT

EE Cell ID: 90533	MBNL Cell ID: HGY011	H3G Cell ID: N0204
----------------------	-------------------------	-----------------------

File name:
HGY011_90533_N0204_EE_N1_GAD_A

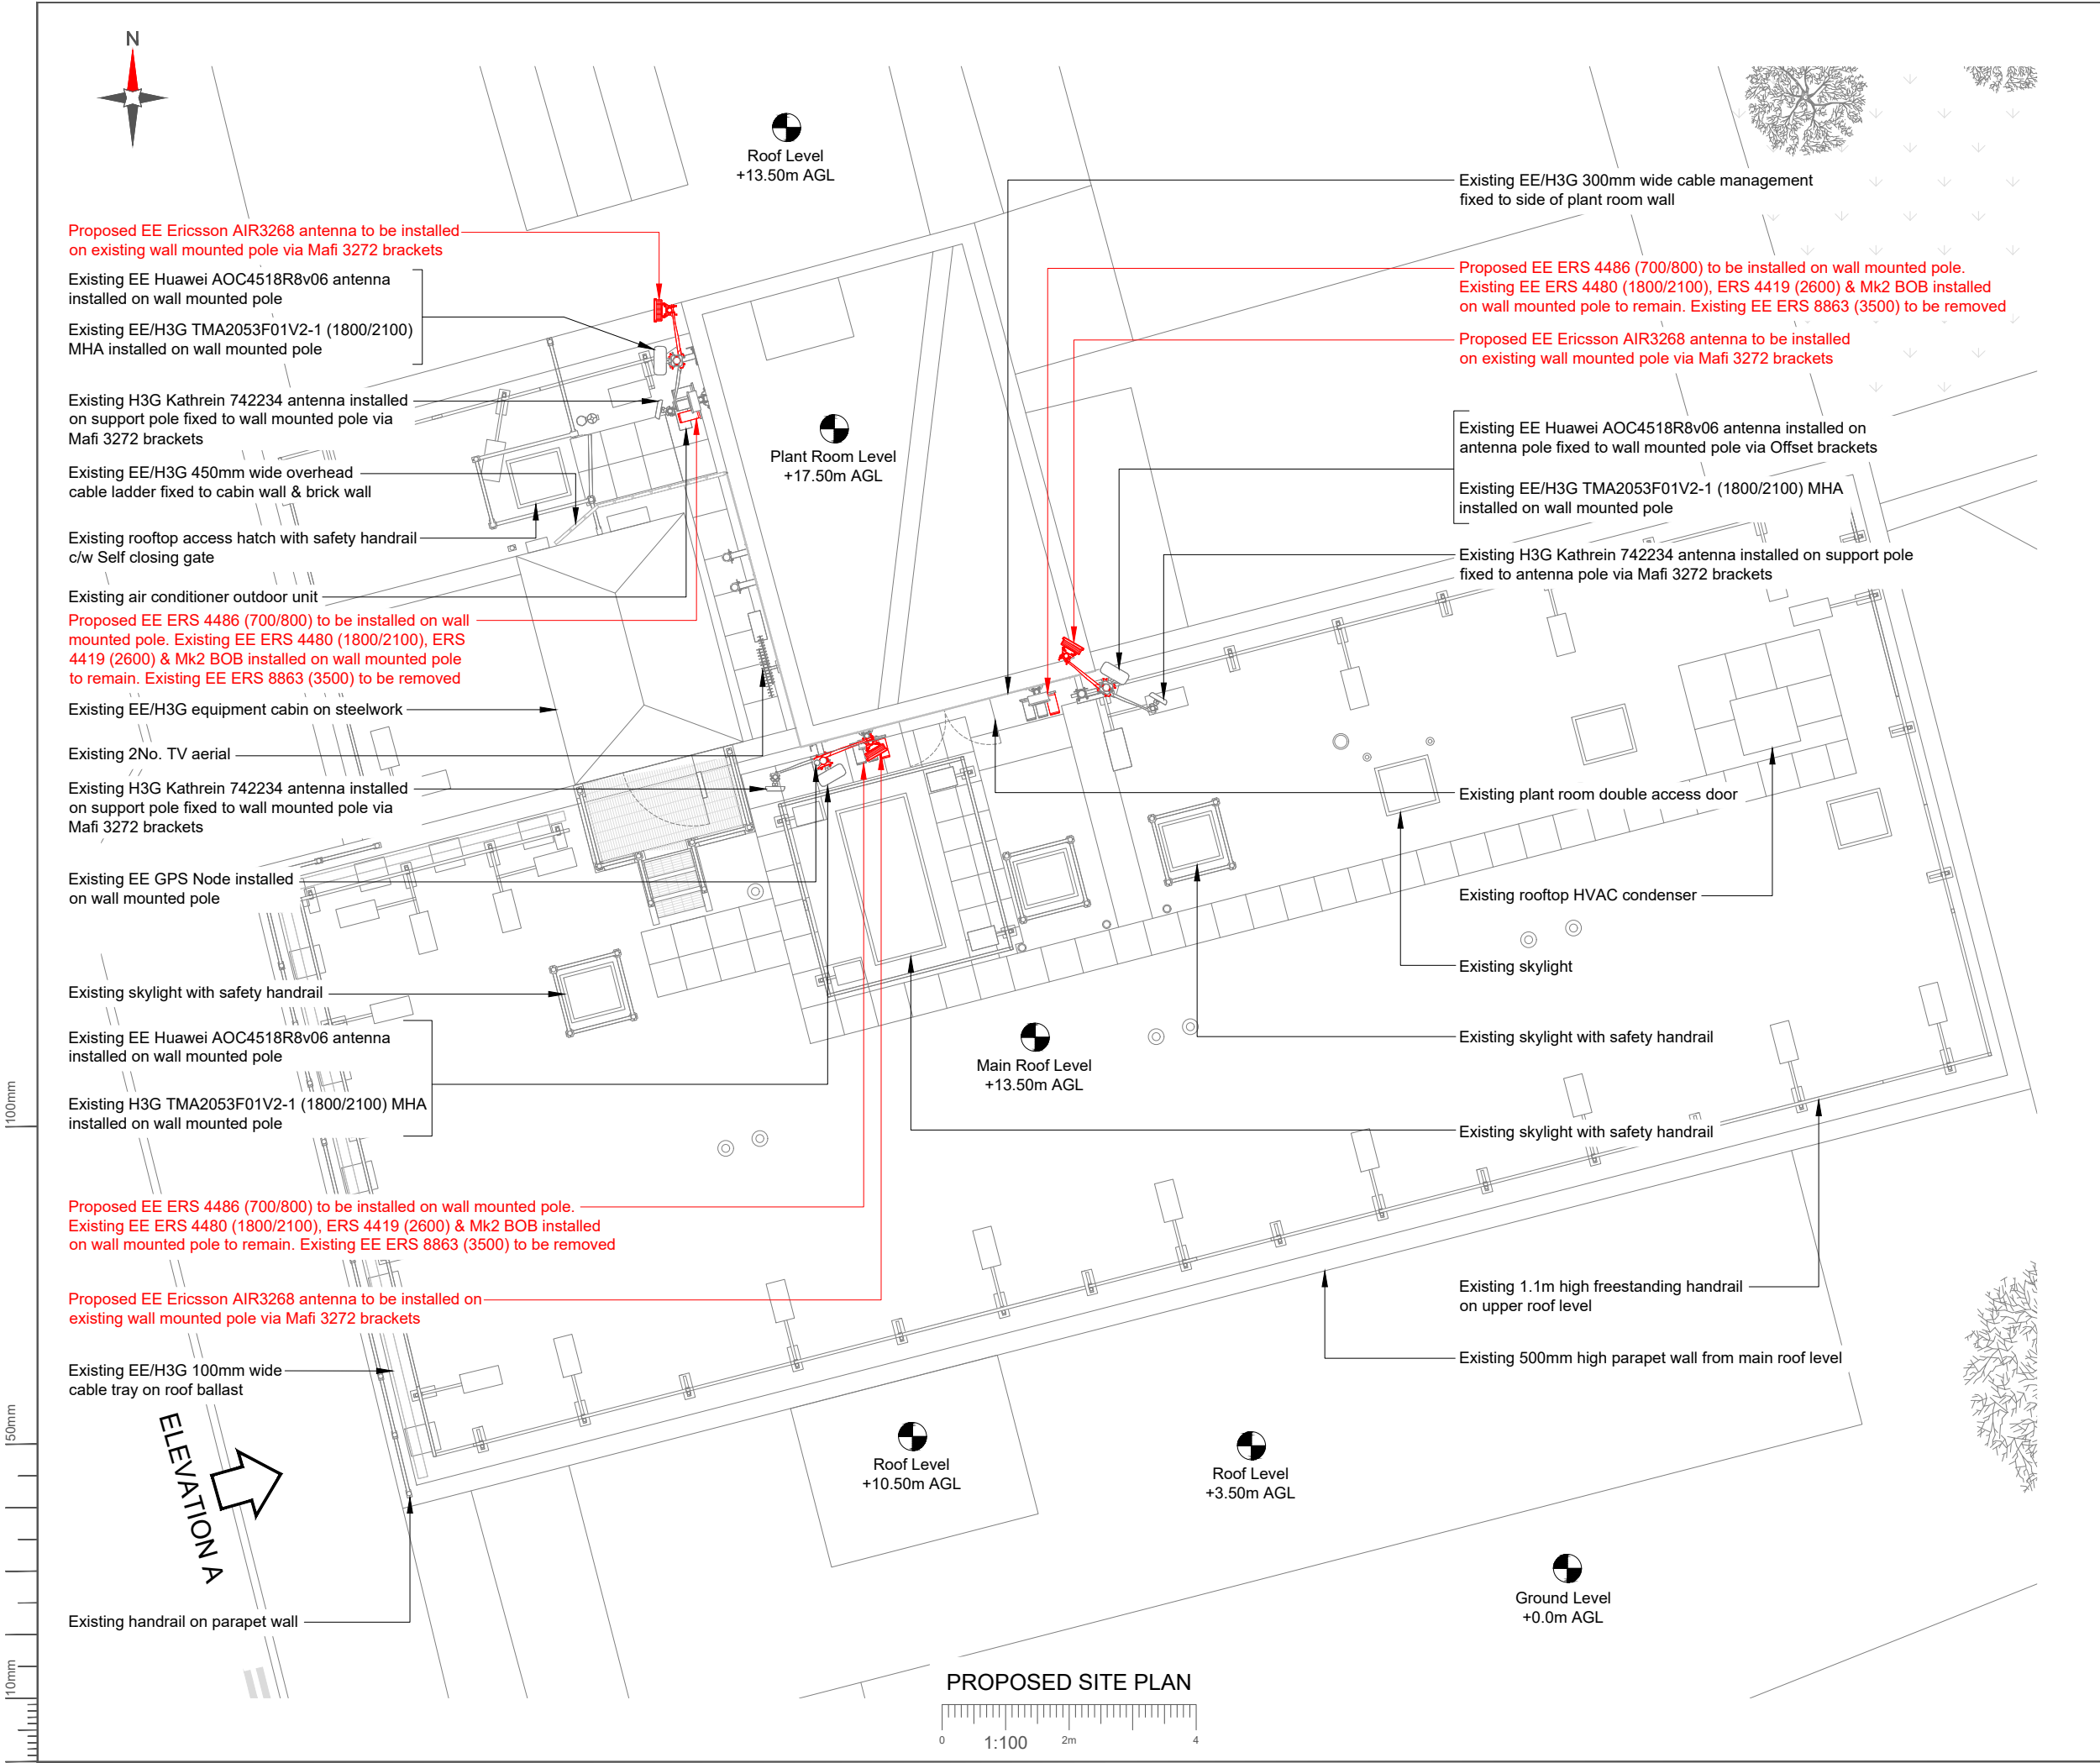

- NOTES:
- ALL DIMENSIONS IN MM UNLESS OTHERWISE NOTED.

Master:	Project:		Purpose of Issue:	Issue:
M001	EE MOB RAN NETWORK 1		General Arrangement	A
Date:	28/11/2025	Revision / Upgrade Description:		
Drawn:	R.Sakthivel	First Issue: General Arrangement		
Checked:	N.Novis			
Approved:	P.Houston			



Everything Everywhere
One Braham Street
London
E1 8EE
Tel: 020 7356 5000

Design Consultant:



Site Name:
SPRING LANE RESIDENTIAL CARE HOME

Site ID:
503590

Address:
SPRING LANE RESIDENTIAL CARE HOME
170 FORTIS GREEN
HARINGEY
LONDON
N10 3PA


Title:
150 PROPOSED SITE PLAN

Project:
EE MOB RAN NETWORK 1

Purpose of Issue:
GENERAL ARRANGEMENT

EE Cell ID:	MBNL Cell ID:	H3G Cell ID:
90533	HGY011	N0204

File name:
HGY011_90533_N0204_EE_N1_GAD_A

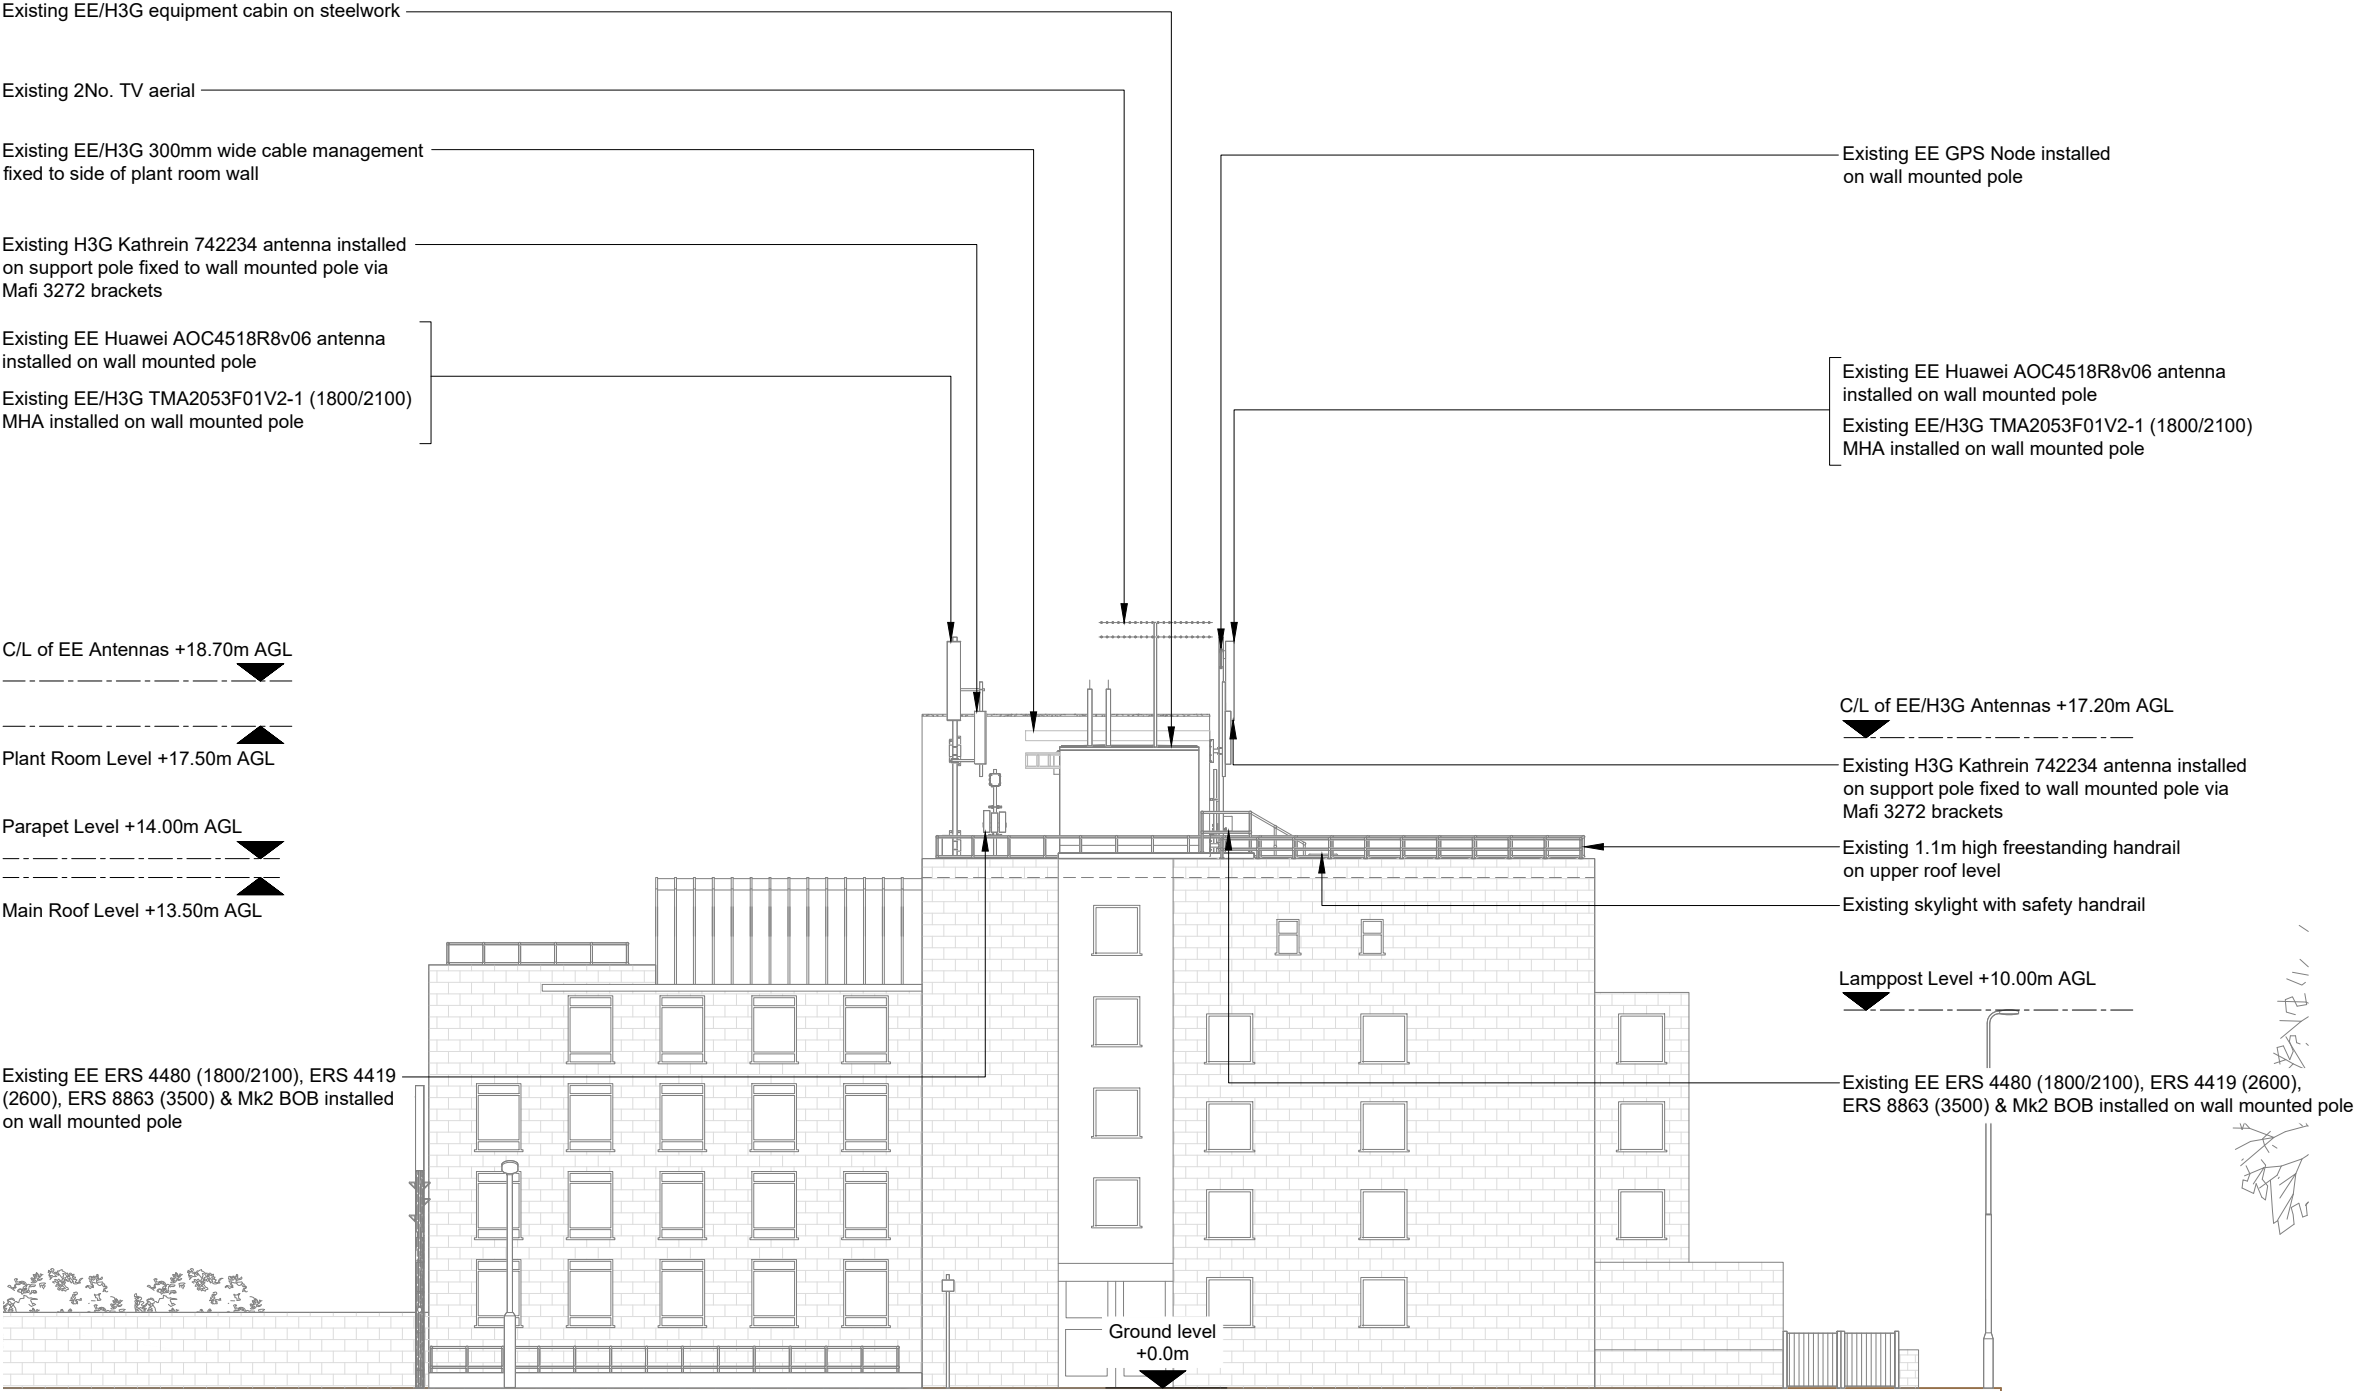

EXISTING SITE ELEVATION A

NOTES:
1. ALL DIMENSIONS IN MM UNLESS OTHERWISE NOTED.

Master:	Project:		Purpose of Issue:	Issue:
M001	EE MOB RAN NETWORK 1		General Arrangement	A
Date:	28/11/2025	Revision / Upgrade Description:		
Drawn:	R.Sakthivel	First Issue: General Arrangement		
Checked:	N.Novis			
Approved:	P.Houston			



Everything Everywhere
One Braham Street
London
E1 8EE
Tel: 020 7356 5000

Design Consultant:


Part of M Group

Site Name:
SPRING LANE RESIDENTIAL CARE HOME

Site ID:
503590

Address:
SPRING LANE RESIDENTIAL CARE HOME
170 FORTIS GREEN
HARINGEY
LONDON
N10 3PA


Title:
200 EXISTING SITE ELEVATION

Project:
EE MOB RAN NETWORK 1

Purpose of Issue:
GENERAL ARRANGEMENT

EE Cell ID:	MBNL Cell ID:	H3G Cell ID:
90533	HGY011	N0204

File name:
HGY011_90533_N0204_EE_N1_GAD_A

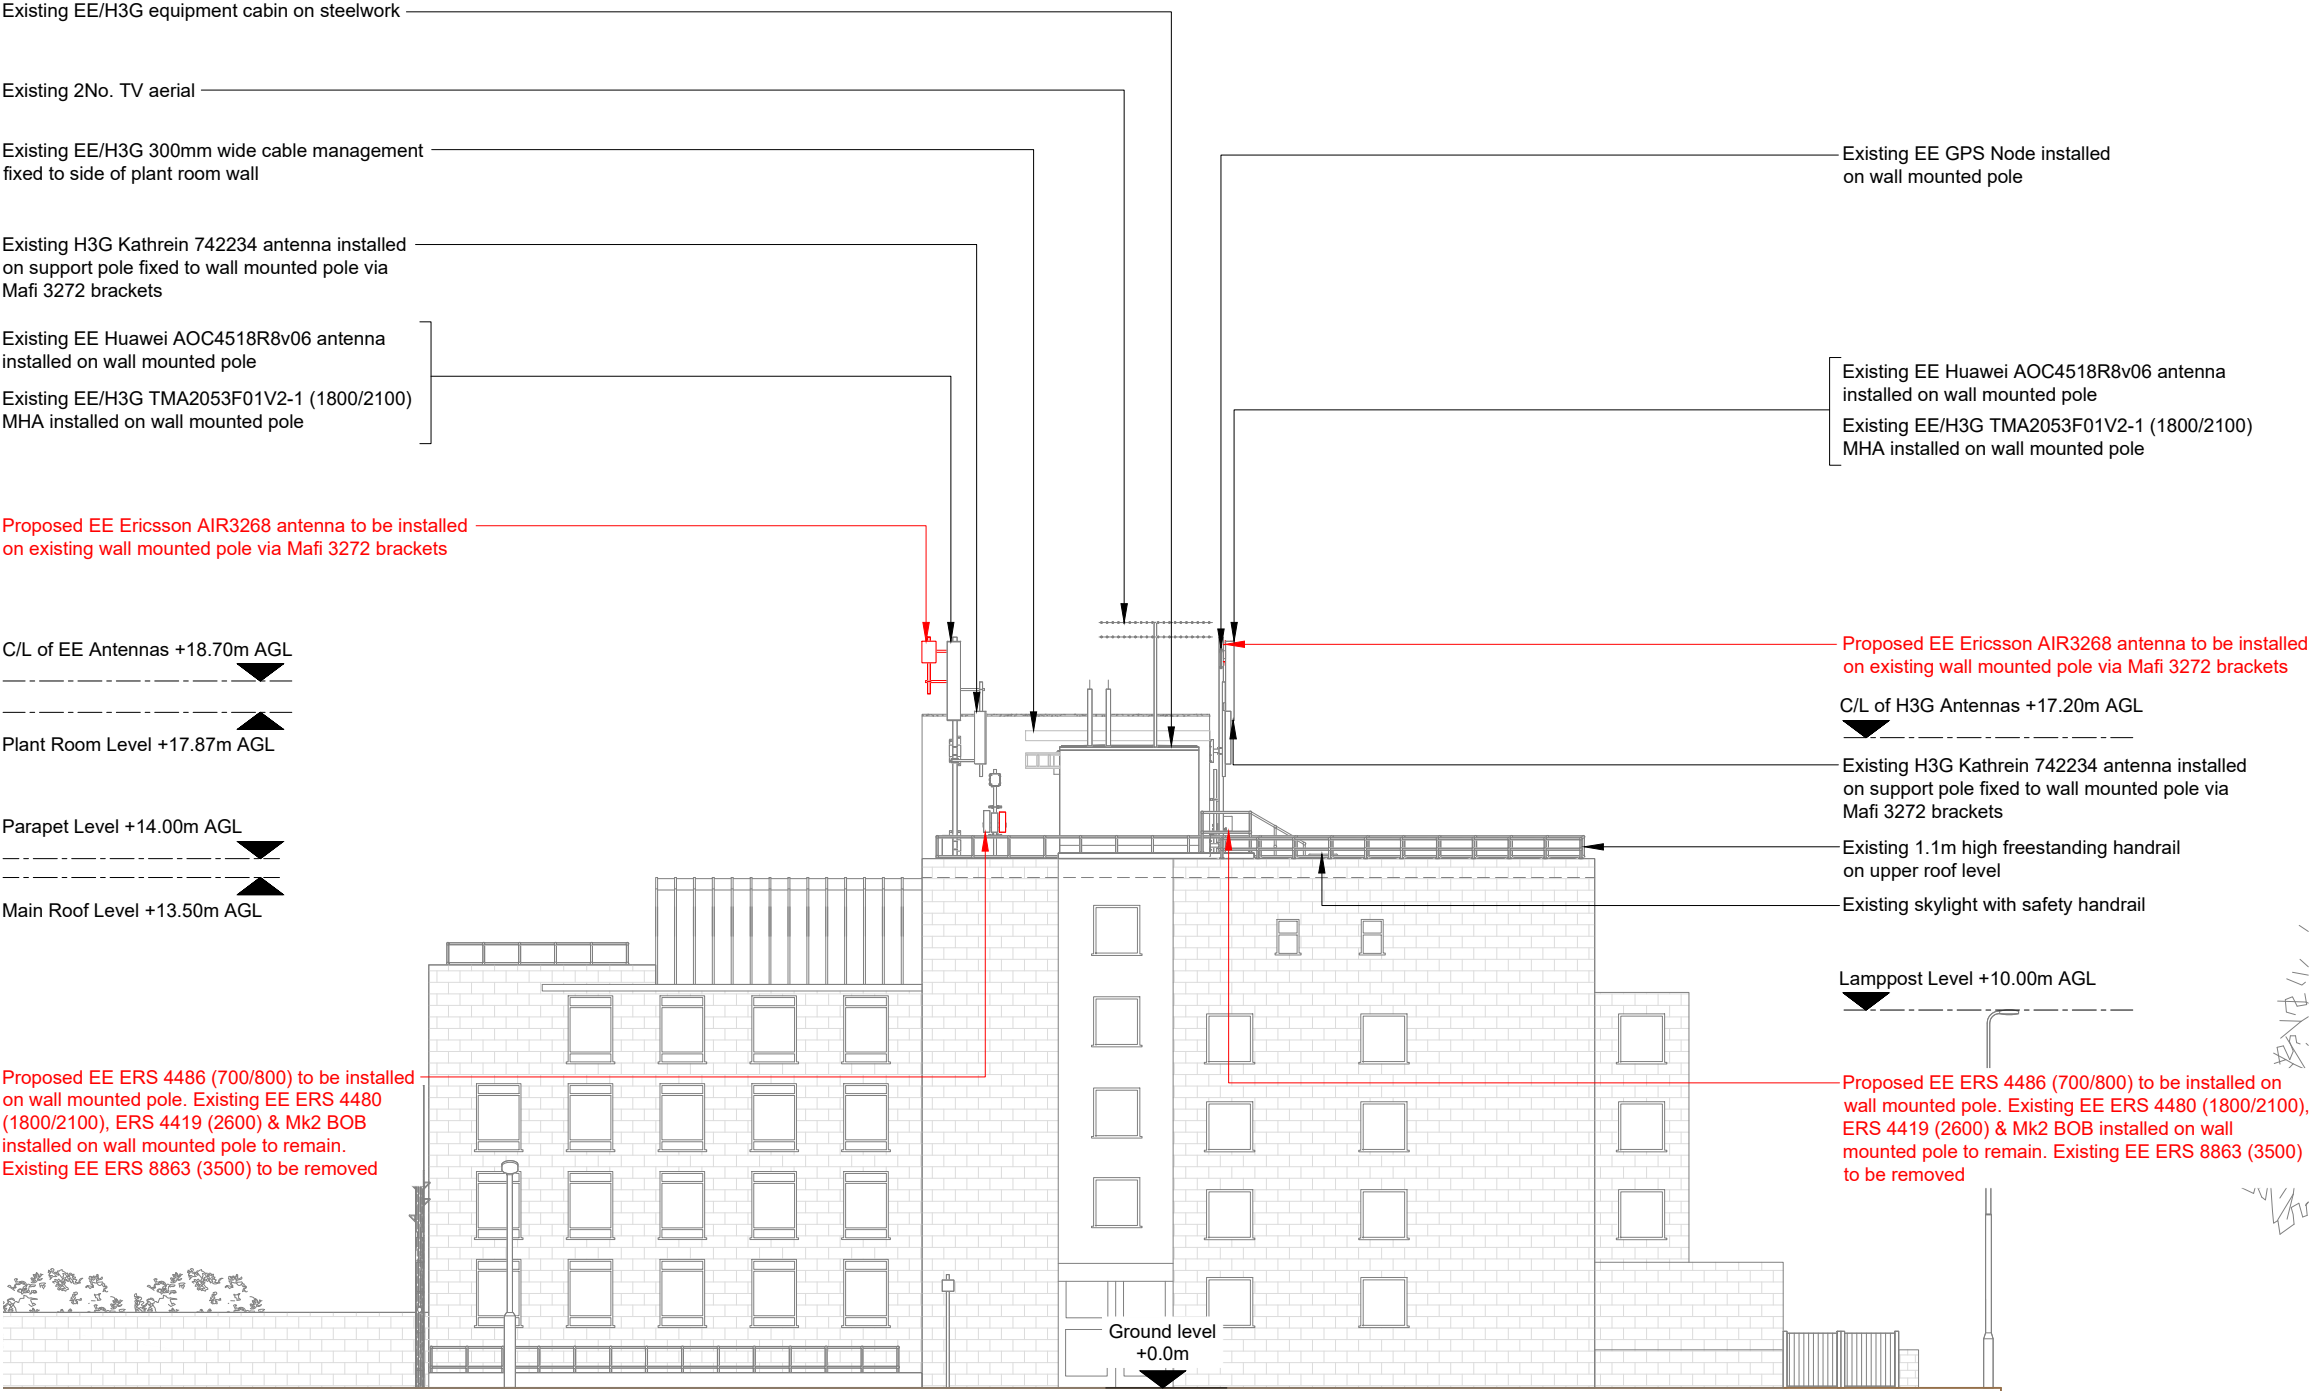

PROPOSED SITE ELEVATION A



- NOTES:
1. ALL DIMENSIONS IN MM UNLESS OTHERWISE NOTED.

Master:	Project:		Purpose of Issue:	Issue:
M001	EE MOB RAN NETWORK 1		General Arrangement	A
Date:	28/11/2025	Revision / Upgrade Description:		
Drawn:	R.Sakthivel	First Issue: General Arrangement		
Checked:	N.Novis			
Approved:	P.Houston			



Everything Everywhere

One Braham Street

London

E1 8EE

Tel: 020 7356 5000

Design Consultant:



Part of M Group

Site Name:

SPRING LANE RESIDENTIAL CARE HOME

Site ID:

503590

Address:

SPRING LANE RESIDENTIAL CARE HOME

170 FORTIS GREEN

HARINGEY

LONDON

N10 3PA

Title:

250 PROPOSED SITE ELEVATION

Project:

EE MOB RAN NETWORK 1

Purpose of Issue:

GENERAL ARRANGEMENT

EE Cell ID:	MBNL Cell ID:	H3G Cell ID:
90533	HGY011	N0204

File name:

HGY011_90533_N0204_EE_N1_GAD_A