

The contractor is responsible to ensure that no products are to be utilised that do not comply with relevant British and/or European Standards and/or Codes of Practice, COSHH Regulations, Construction Regulations, or which are known or suspected at the time of product selection and/or construction to be deleterious to health and safety or to the durability of the work or not in accordance with good building practices.

The contractor is responsible for checking dimensions, tolerances, levels and references. This drawing/model is to be read in conjunction with all relevant Other Project Team Members' or specialists' drawings/models/any Federated Model. Any discrepancy is to be notified to Baily Garner LLP and is to be rectified before proceeding with the works on site or shop drawings. Where an item is covered by drawings to different scales, the larger scale drawing is to be worked to.

Any rights (including copyright) in this drawing/model and any proprietary work contained therein belong to Baily Garner LLP and may only be used in accordance with the licence granted to the Employer and with attribution to Baily Garner LLP.



The drawing to be read in conjunction with: Document Suitability Codes page or at www.bailygarner.co.uk/disclaimer/




SECTION AA:
1:100



SECTION BB:
1:100

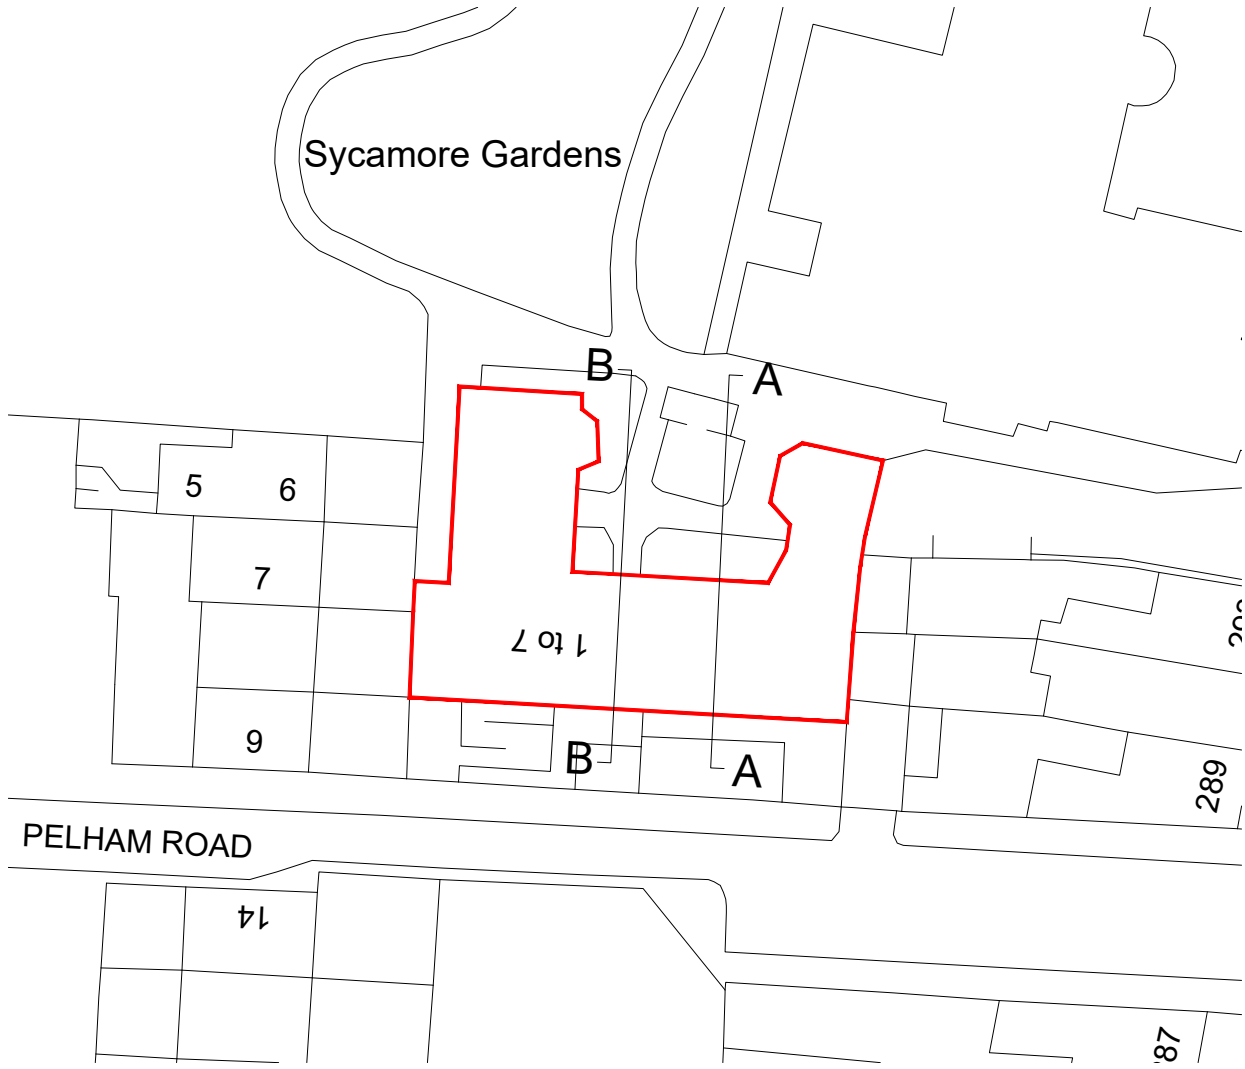 

SITE PLAN:
1:500

 

Flats 1-7, Sycamore Gardens, 295 High Rd, Haringey

Proposed Sections AA & BB

CLIENT NAME Morgan Sindall		PROJECT: Window Replacement Applications	
PROJECT ADDRESS Flats 1-7, Sycamore Gardens, 295 High Rd, Haringey N15 4RQ		TITLE Proposed Sections AA & BB	
SUITABILITY CODE Planning		DATE 12/2025	
SCALE: 1:100 & 1:500	DRAWN RJ	CHECKED LD	APPROVED
PROJ NO 36848	ALPHABET BGL	VOLUME A1	LEVEL XX
DATE 12/2025	DESIGNER DR	ROLE A	DATE 14/02
REVISION P	REVISION 01		



LONDON HEAD OFFICE
146-148 ELTHAM HILL
LONDON, SE8 5DY
t. 020 8294 1000
e. general@bailygarner.co.uk