

The contractor is responsible to ensure that no products are to be utilised that do not comply with relevant British and/or European Standards and/or Codes of Practice, COSHH Regulations, Construction Regulations, or which are known or suspected at the time of product selection and/or construction to be deleterious to health and safety or to the durability of the work or not in accordance with good building practices.


The contractor is responsible for checking dimensions, tolerances, levels and references. This drawing/model is to be read in conjunction with all relevant Other Project Team Members' or specialists' drawings/models/any Federated Model. Any discrepancy is to be notified to Baily Garner LLP and is to be rectified before proceeding with the works on site or shop drawings. Where an item is covered by drawings to different scales, the larger scale drawing is to be worked to.

Any rights (including copyright) in this drawing/model and any proprietary work contained therein belong to Baily Garner LLP and may only be used in accordance with the licence granted to the Employer and with attribution to Baily Garner LLP.

The drawing to be read in conjunction with: Document Suitability Codes page or at www.bailygarner.co.uk/disclaimer/

KEY


- TIMBER FRAMED
- uPVC FRAMED
- uPVC VELUX FRAMED

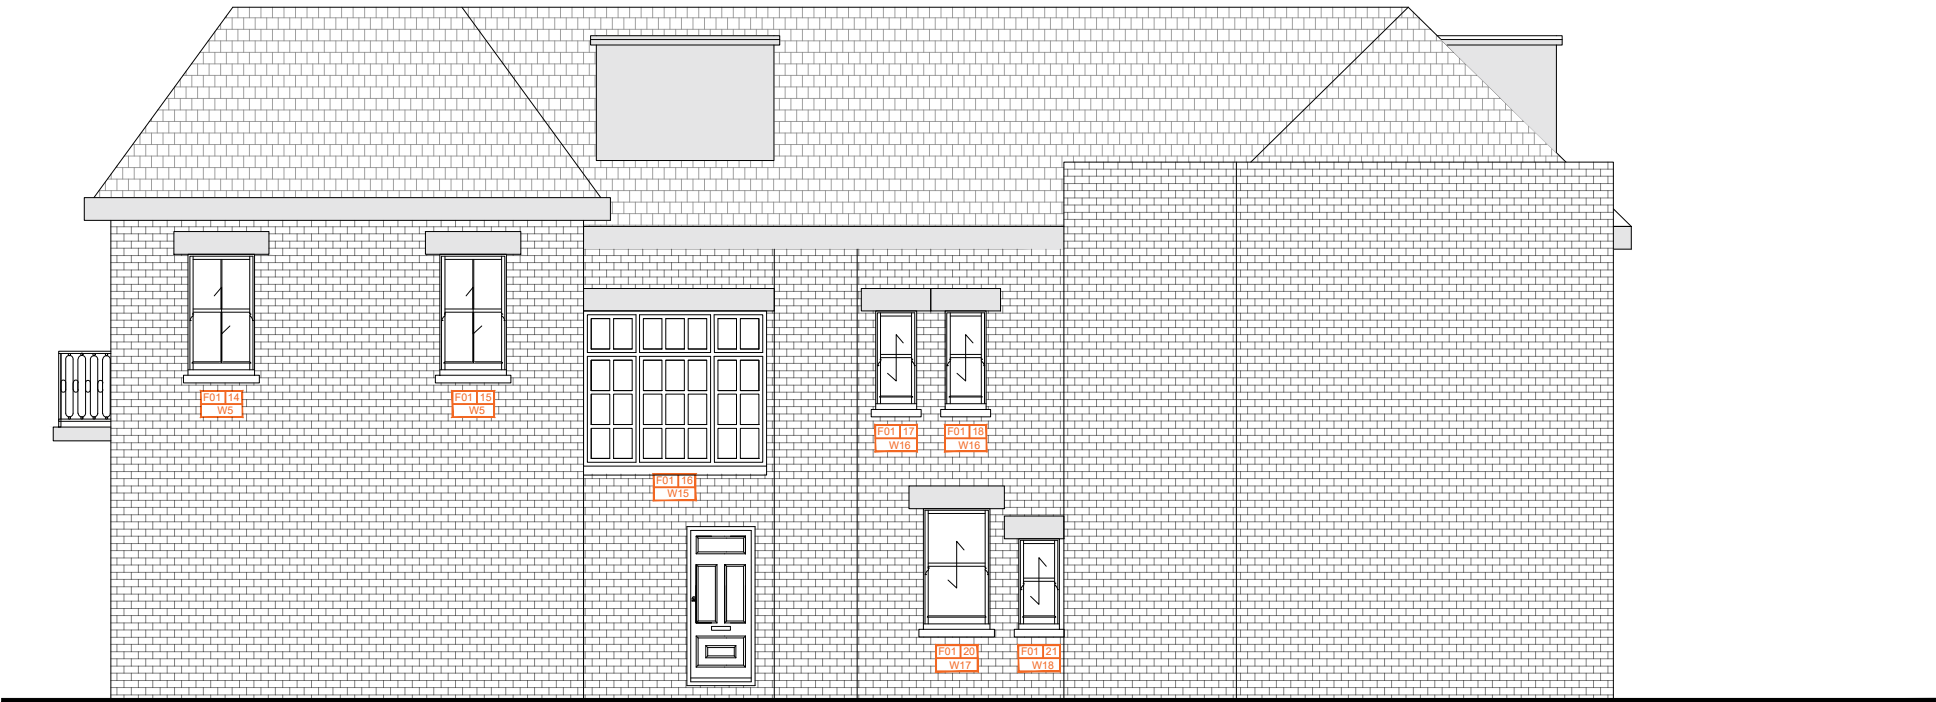

WEST ELEVATION:
1:100



SOUTH ELEVATION:
1:100

 

Flats 1-7, Sycamore Gardens, 295 High Rd, Haringey

Existing West & South Elevations

CLIENT NAME Morgan Sindall				PROJECT: Window Replacement Applications			
PROJECT ADDRESS Flats 1-7, Sycamore Gardens, 295 High Rd, Haringey N15 4RQ				TITLE Existing West and South Elevations Planning			
SCALE: 1:100				DATE: 12/2025			
PROJ NO	ALPH	FLR	USE	DR	ROLE	DRW NO	REV NO
36848	BGL	A1	XX	DR	A	4401	01