


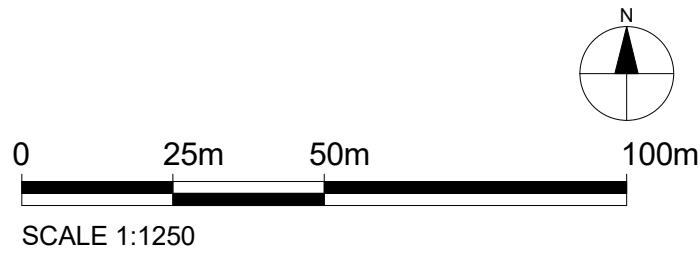

1 OS Map
1 : 1250




 Property Boundary

Property Boundary Area= 96.579 sqm

G.I.A= 60.521 sqm



2 Location plan
1 : 200

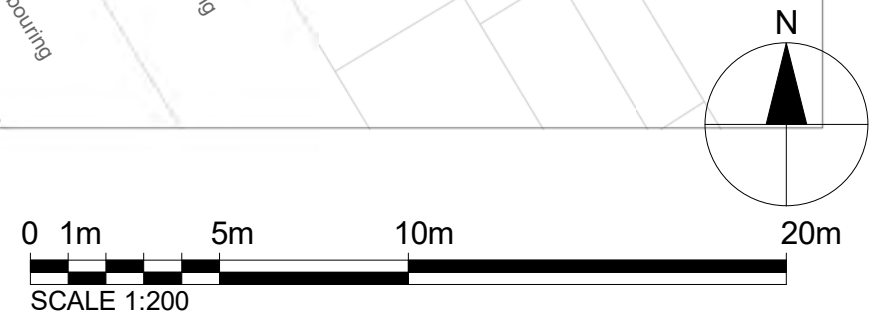

Notes.
Contractors must verify all dimensions at the site before commencing any work.
No construction work before Building Control approval and structural engineer confirmation.
Any discrepancies to be reported to Gridline.
All drawings are to be read in conjunction with all relevant drawings and specifications.




Project No.S				
REV	DATE	DESCRIPTION	BY	CH

PROJECT TITLE	
174 Morley Road, Haringey N22 6NT	
DATE	Project No.
February 2026	10968

DRAWING TITLE		
Proposed OS Map & Location Plan		
DRAWING No.	SCALE @ A3	Drawn by:
PR - L001	As Indicated	Maryam



PLANNING SERVICES
Unit 9b, The High Cross Centre,
Fountainy Rd,
N15 4BE
TEL: 020 8802 3480
www.samplanning.co.uk

 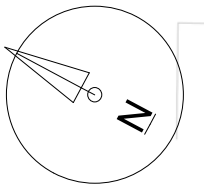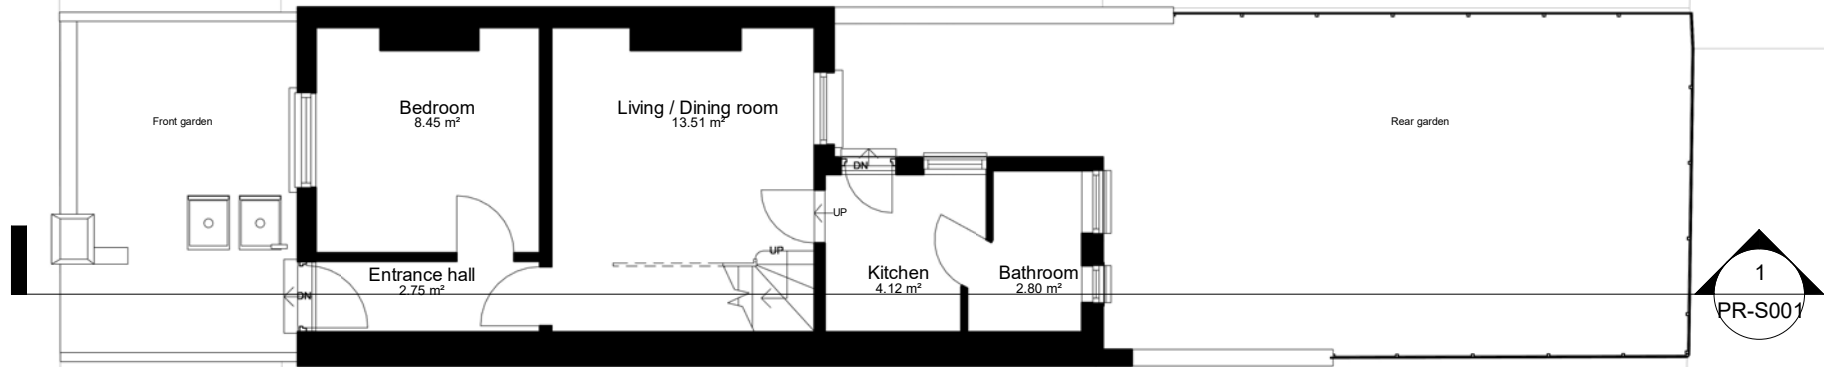

Notes.
Contractors must verify all dimensions at the site before comencing any work.
No construction work before Building Control approval and structural engineer confirmation.
Any discrepancies to be reported to Gridline.
All drawings are to be read in conjunction with all relevant drawings and specifications.

Project No.S				
REV	DATE	DESCRIPTION	BY	CH

PROJECT TITLE	
174 Morley Road, Haringey N22 6NT	
DATE	Project No.
February 2026	10968

DRAWING TITLE		
Proposed Ground Floor Plan		
DRAWING No.	SCALE @ A3	Drawn by:
PR-P001	1 : 100	Maryam



PLANNING SERVICES
Unit 9b, The High Cross Centre,
Fountainy Rd,
N15 4BE
TEL: 020 8802 3480
www.samplanning.co.uk



Notes.
Contractors must verify all dimensions at the site before comencing any work.
No construction work before Building Control approval and structural engineer confirmation.
Any discrepancies to be reported to Gridline.
All drawings are to be read in conjunction with all relevant drawings and specifications.


Project No.S				
REV	DATE	DESCRIPTION	BY	CH

PROJECT TITLE	
174 Morley Road, Haringey N22 6NT	
DATE	Project No.
February 2026	10968

DRAWING TITLE		
Proposed First Floor Plan		
DRAWING No.	SCALE @ A3	Drawn by:
PR-P002	1 : 100	Maryam



PLANNING SERVICES
Unit 9b, The High Cross Centre,
Fountayne Rd,
N154BE
TEL: 020 8802 3480
www.samplanning.co.uk

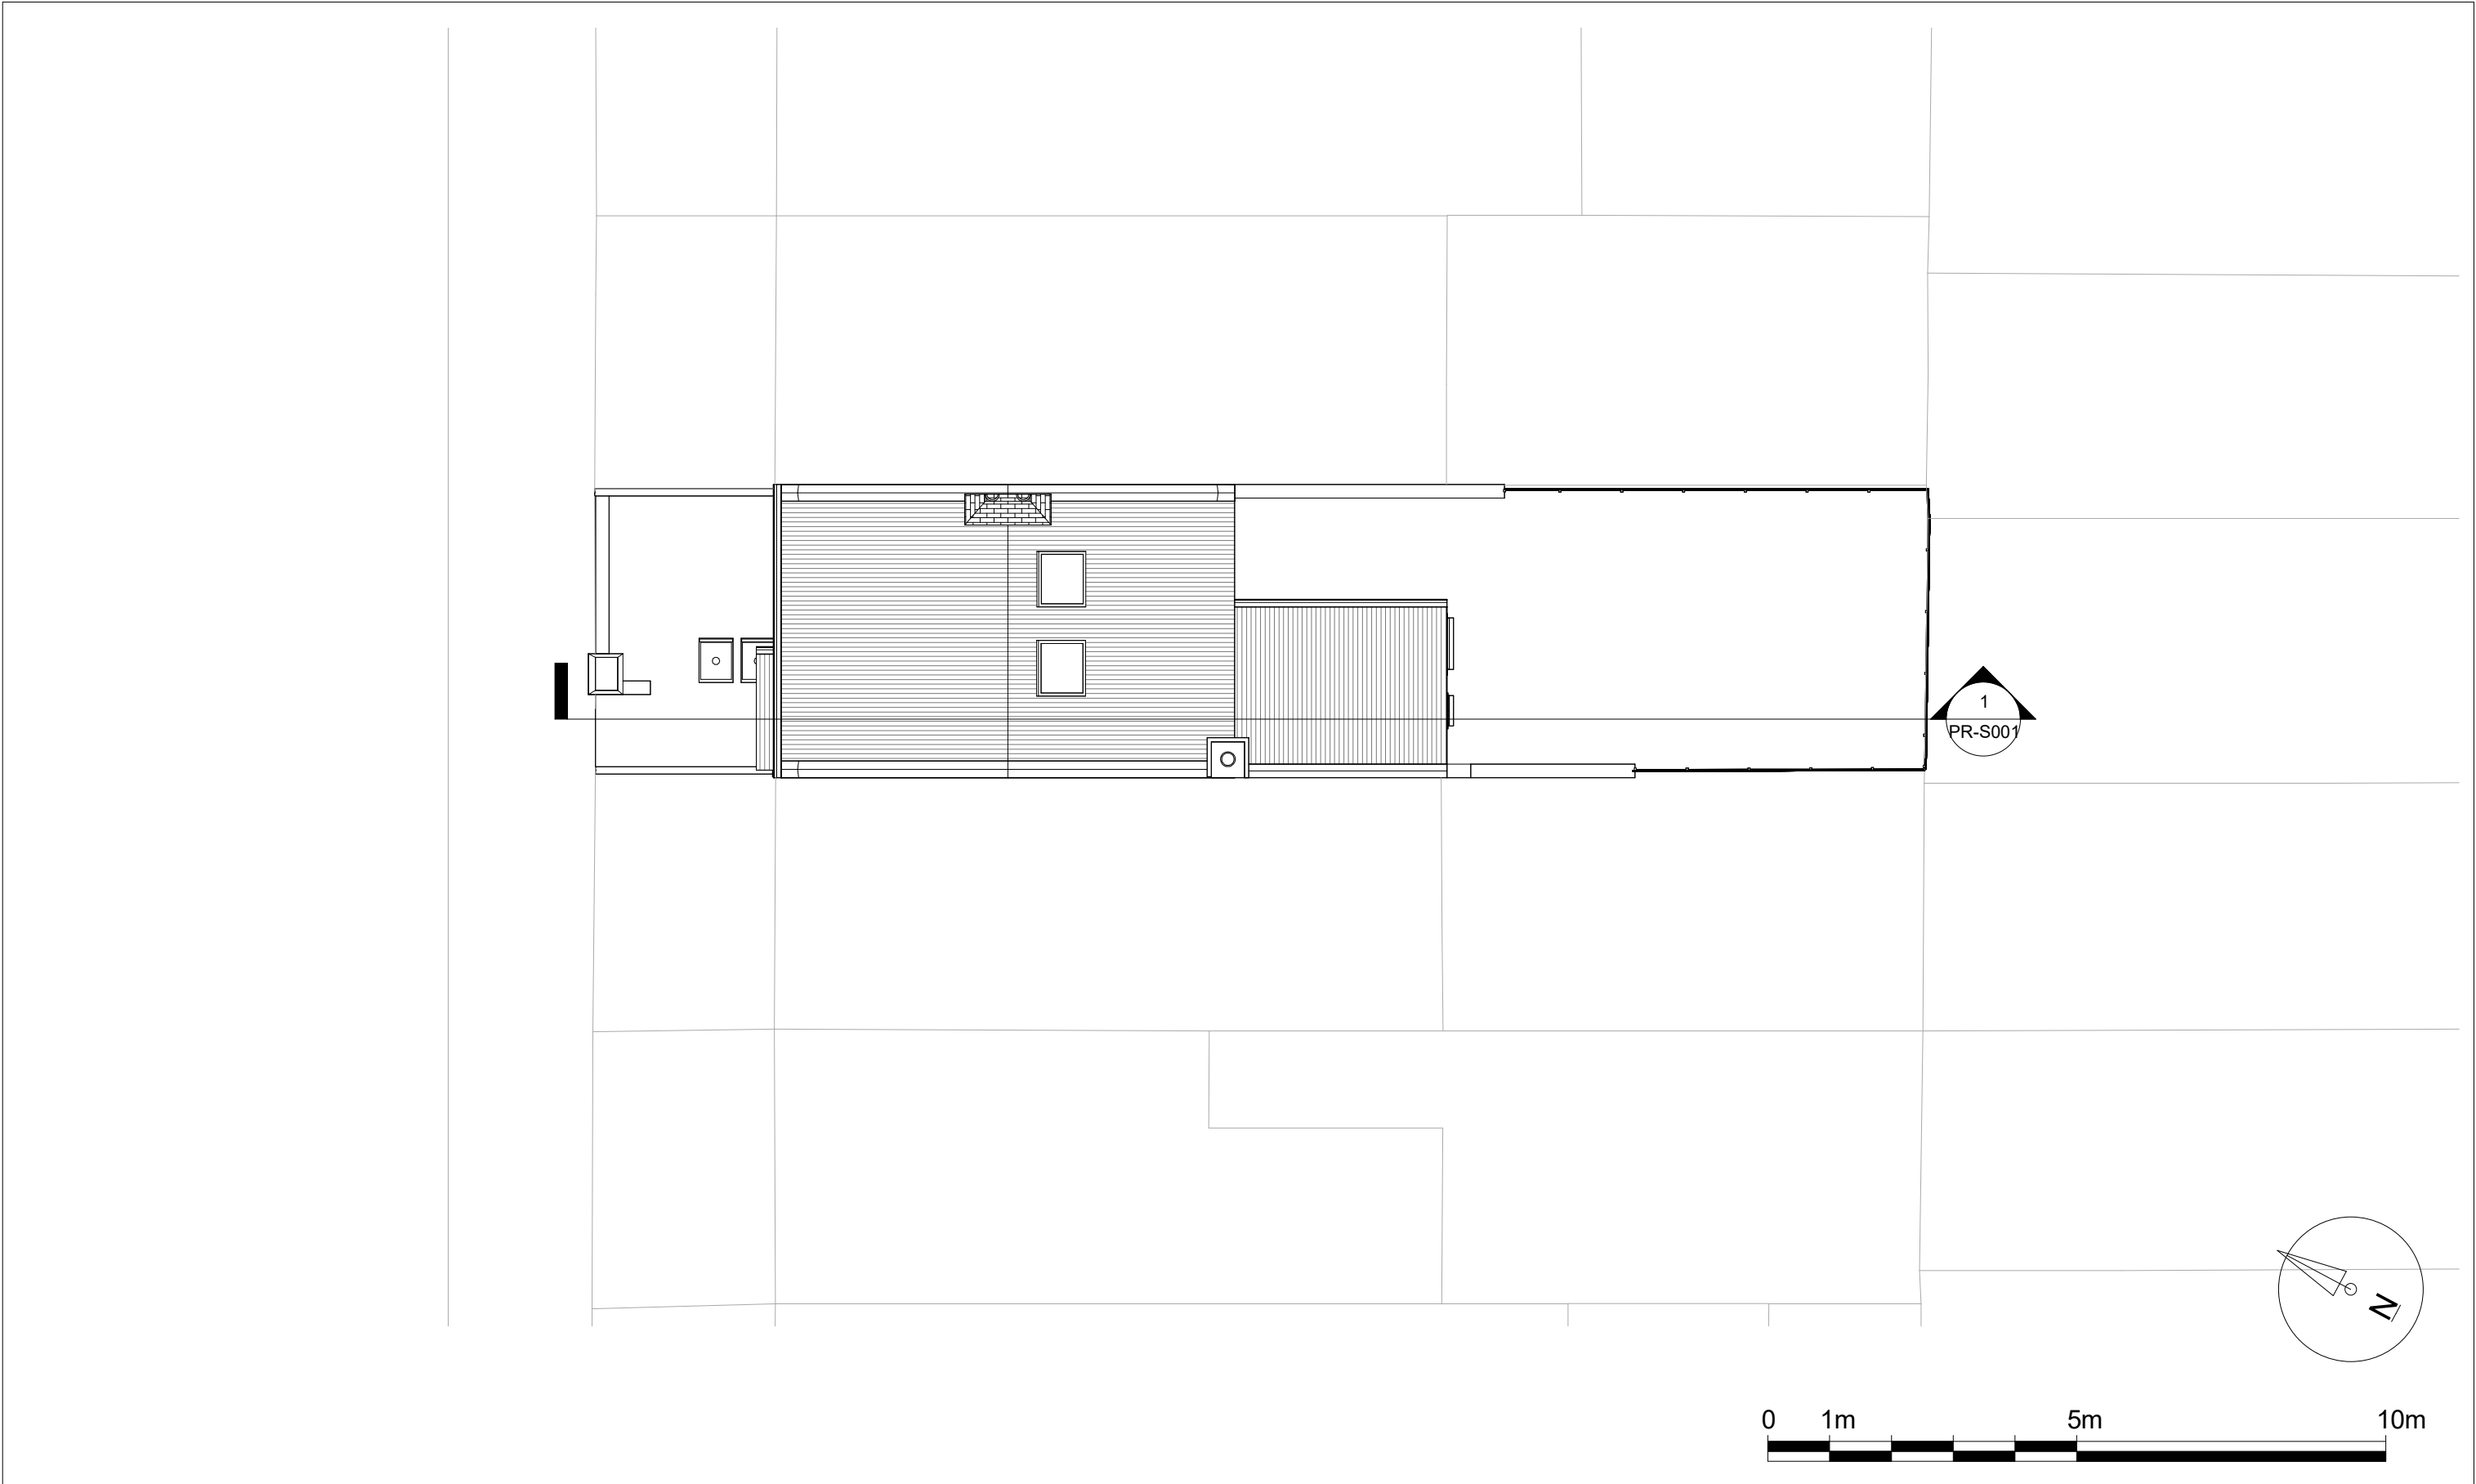

Notes.
Contractors must verify all dimensions at the site before comencing any work.
No construction work before Building Control approval and structural engineer confirmation.
Any discrepancies to be reported to Gridline.
All drawings are to be read in conjunction with all relevant drawings and specifications.


Project No.S				
REV	DATE	DESCRIPTION	BY	CH

PROJECT TITLE	
174 Morley Road, Haringey N22 6NT	
DATE	Project No.
February 2026	10968

DRAWING TITLE		
Proposed Roof Plan		
DRAWING No.	SCALE @ A3	Drawn by:
PR-P003	1 : 100	Maryam



PLANNING SERVICES
Unit 9b, The High Cross Centre,
Fountainy Rd,
N154BE
TEL: 020 8802 3480
www.samplanning.co.uk

 



Notes:
Contractors must verify all dimensions at the site before commencing any work.
No construction work before Building Control approval and structural engineer confirmation.
Any discrepancies to be reported to Gridline.
All drawings are to be read in conjunction with all relevant drawings and specifications.
The Drawings Are For Planning Purposes only

Project No.S				
REV	DATE	DESCRIPTION	BY	CH

PROJECT TITLE	
174 Morley Road, Haringey N22 6NT	
DATE	Project No.
February 2026	10968

DRAWING TITLE		
Proposed Front and Rear Elevations		
DRAWING No.	SCALE @ A3	Drawn by:
PR-E001	1 : 100	Maryam

 
PLANNING SERVICES
Unit 9b, The High Cross Centre,
Fountainy Rd,
N15 4BE
TEL: 020 8802 3480
www.samplanning.co.uk

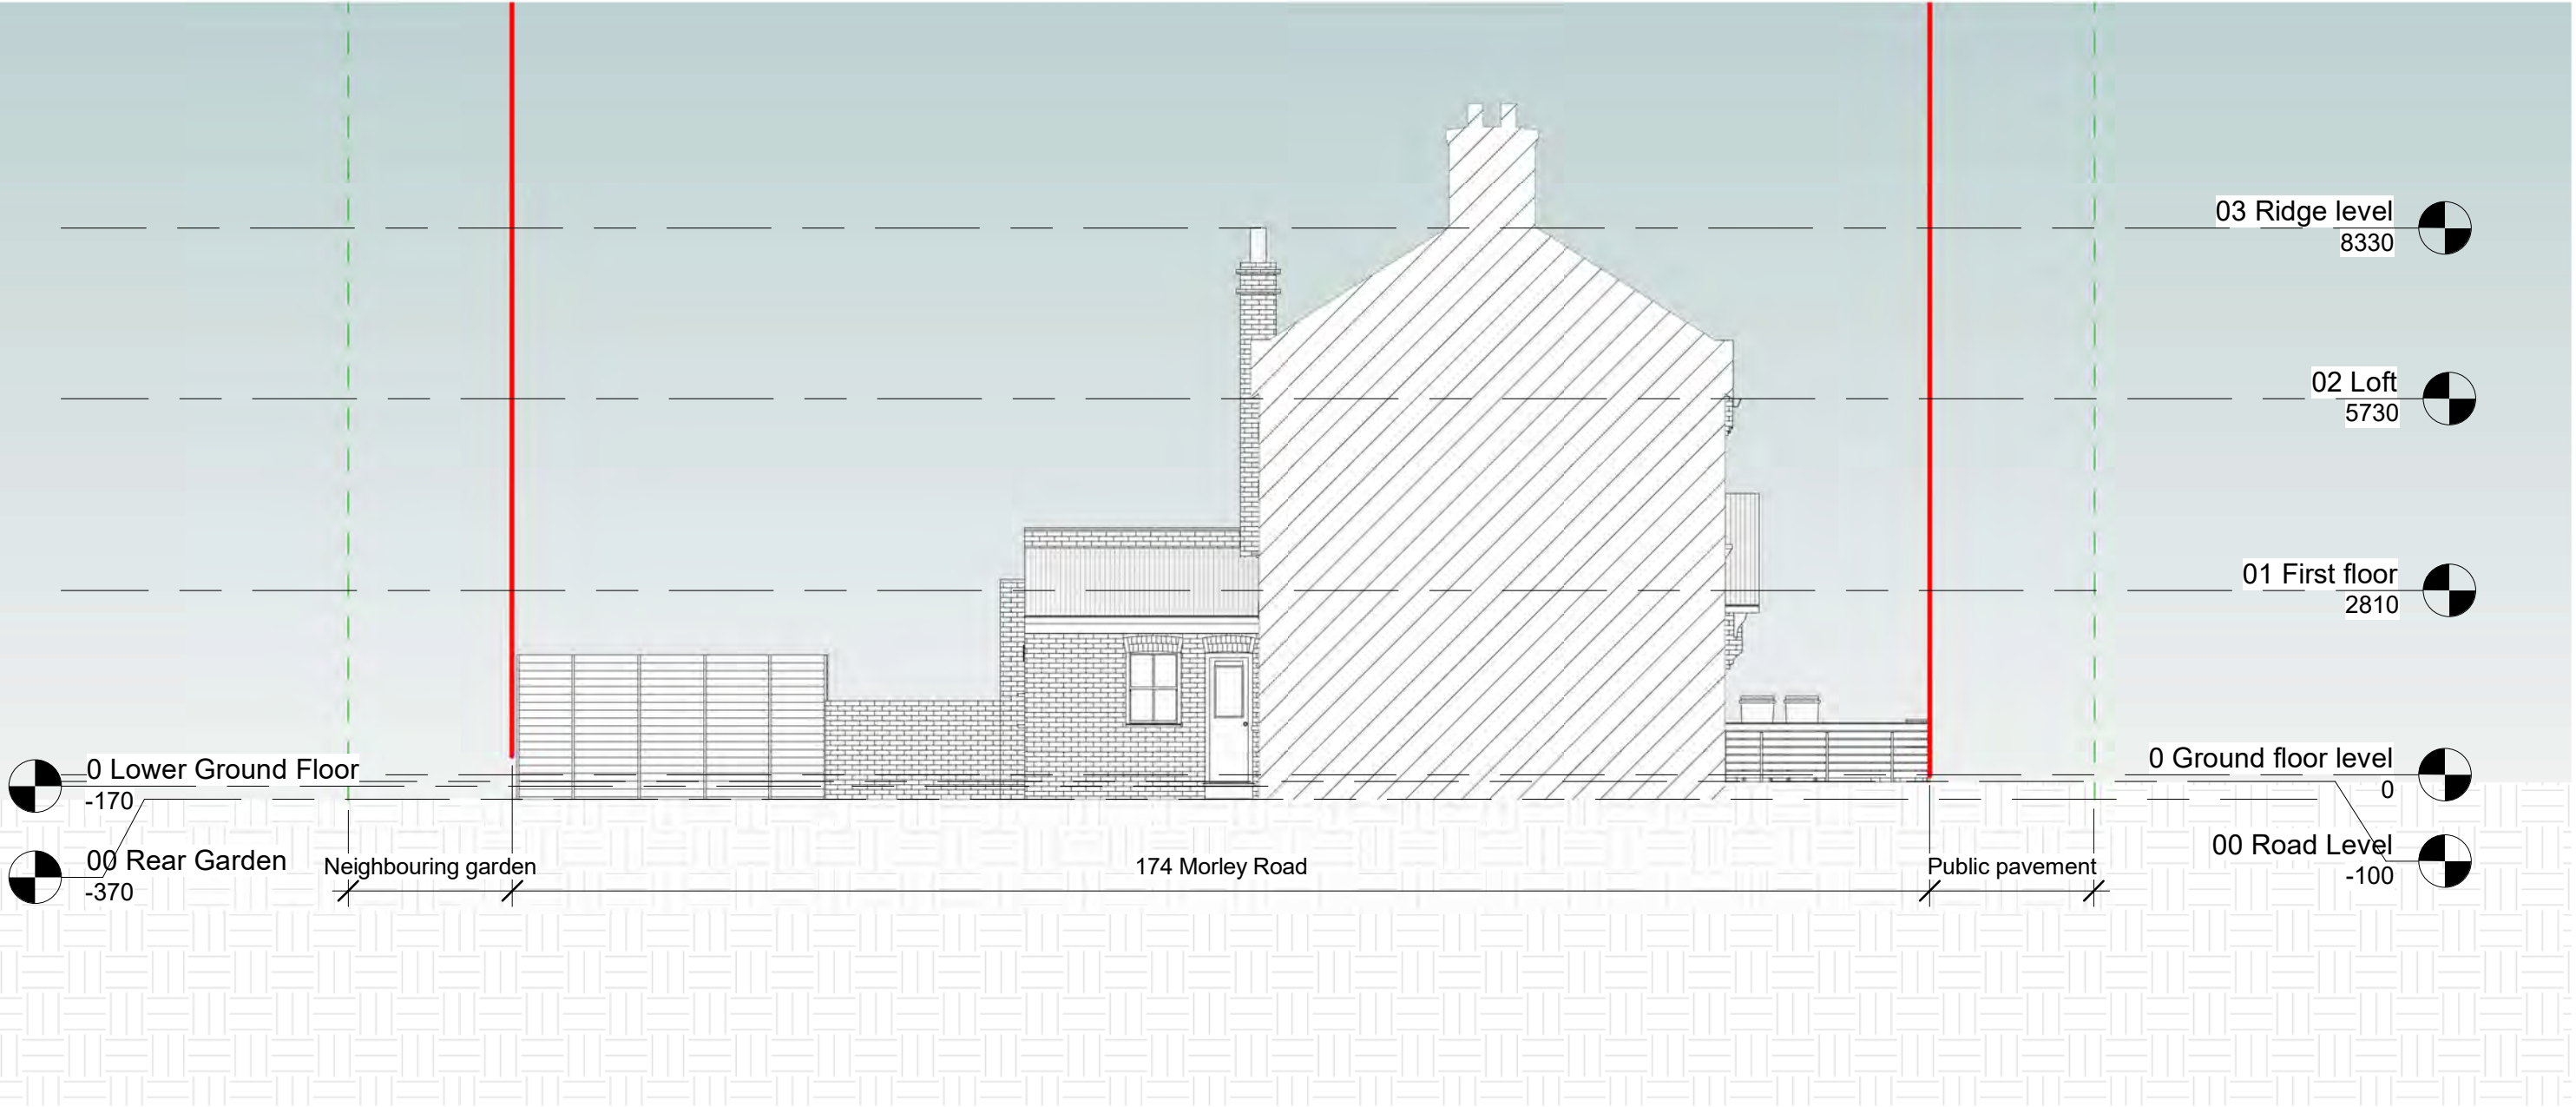



Notes:
Contractors must verify all dimensions at the site before commencing any work.
No construction work before Building Control approval and structural engineer confirmation.
Any discrepancies to be reported to Gridline.
All drawings are to be read in conjunction with all relevant drawings and specifications.
The Drawings Are For Planning Purposes only

Project No.S				
REV	DATE	DESCRIPTION	BY	CH

PROJECT TITLE	
174 Morley Road, Haringey N22 6NT	
DATE	Project No.
February 2026	10968

DRAWING TITLE		
Proposed Side Elevation		
DRAWING No.	SCALE @ A3	Drawn by:
PR-E002	1 : 100	Maryam

 
PLANNING SERVICES
Unit 9b, The High Cross Centre,
Fountainy Rd,
N15 4BE
TEL: 020 8802 3480
www.samplanning.co.uk

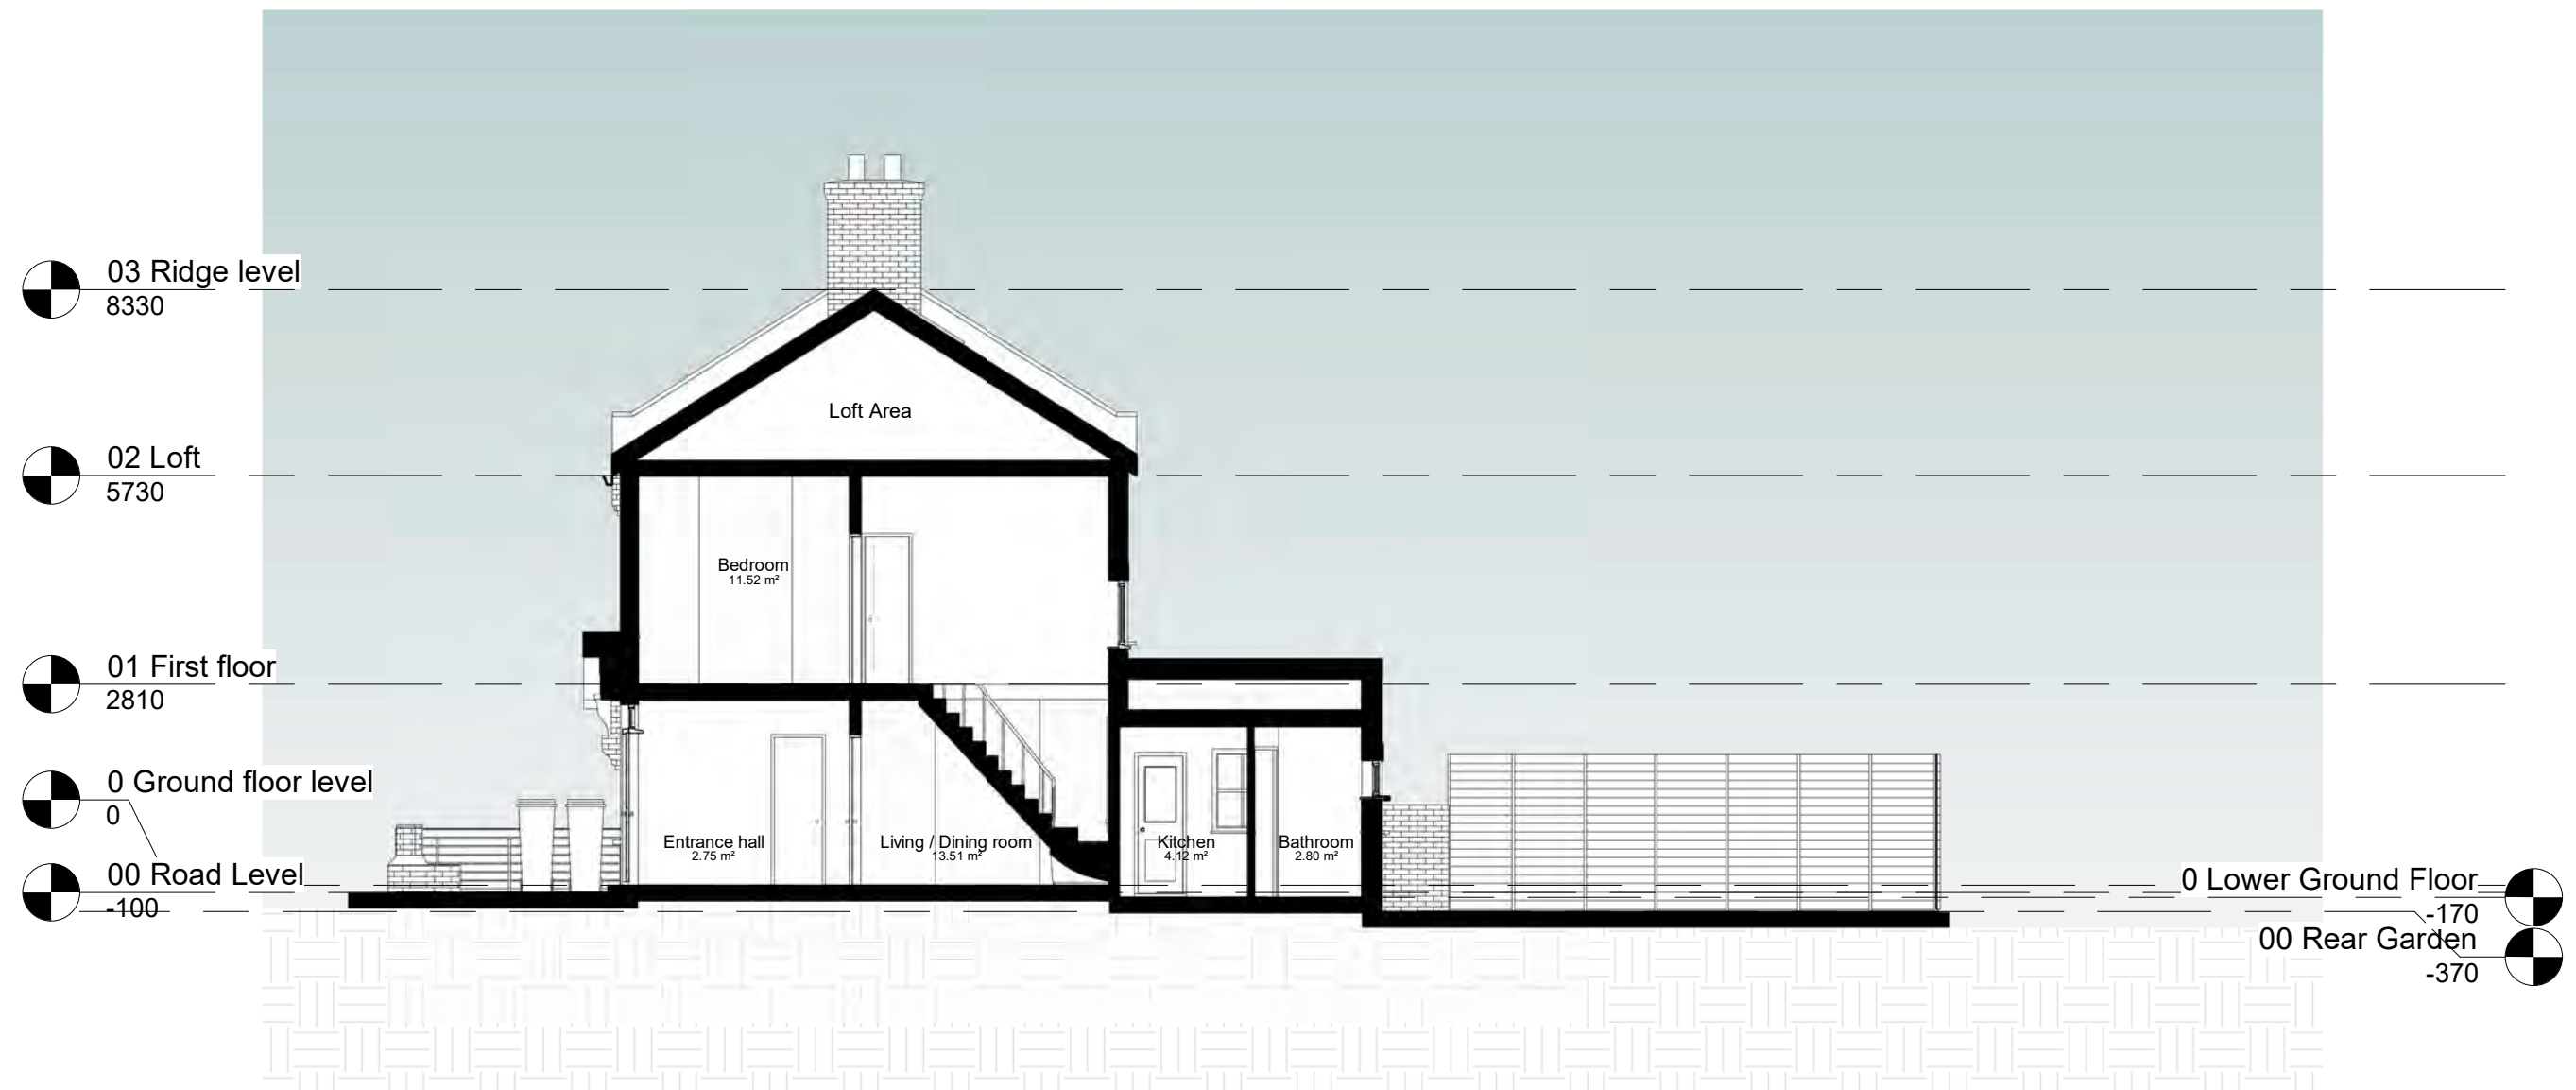

Notes:
Contractors must verify all dimensions at the site before commencing any work.
No construction work before Building Control approval and structural engineer confirmation.
Any discrepancies to be reported to Gridline.
All drawings are to be read in conjunction with all relevant drawings and specifications.
The Drawings Are For Planning Purposes only


Project No.S				
REV	DATE	DESCRIPTION	BY	CH

PROJECT TITLE	
174 Morley Road, Haringey N22 6NT	
DATE	Project No.
February 2026	10968


DRAWING TITLE		
Proposed Section AA		
DRAWING No.	SCALE @ A3	Drawn by:
PR-S001	1 : 100	Maryam



PLANNING SERVICES
Unit 9b, The High Cross Centre,
Fountainy Rd,
N15 4BE
TEL: 020 8802 3480
www.samplanning.co.uk

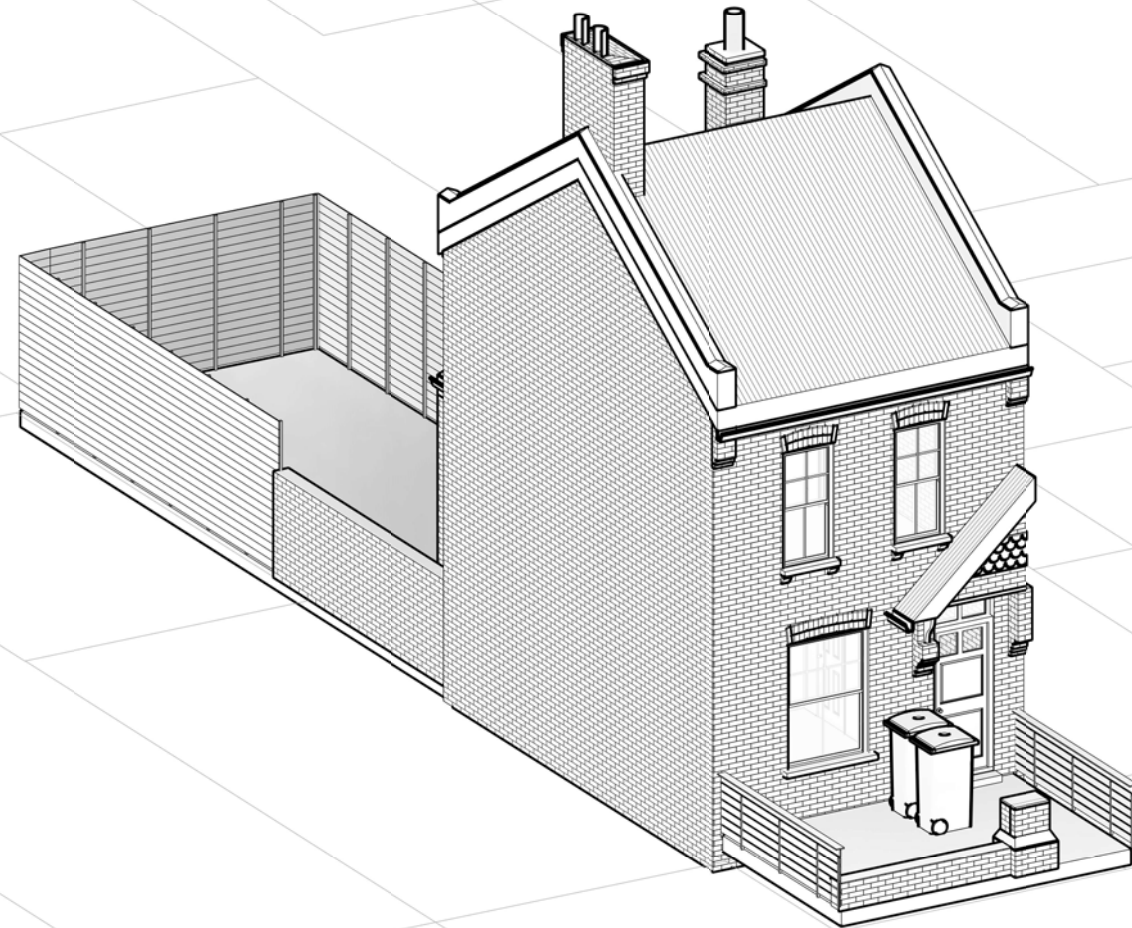

1 Front view

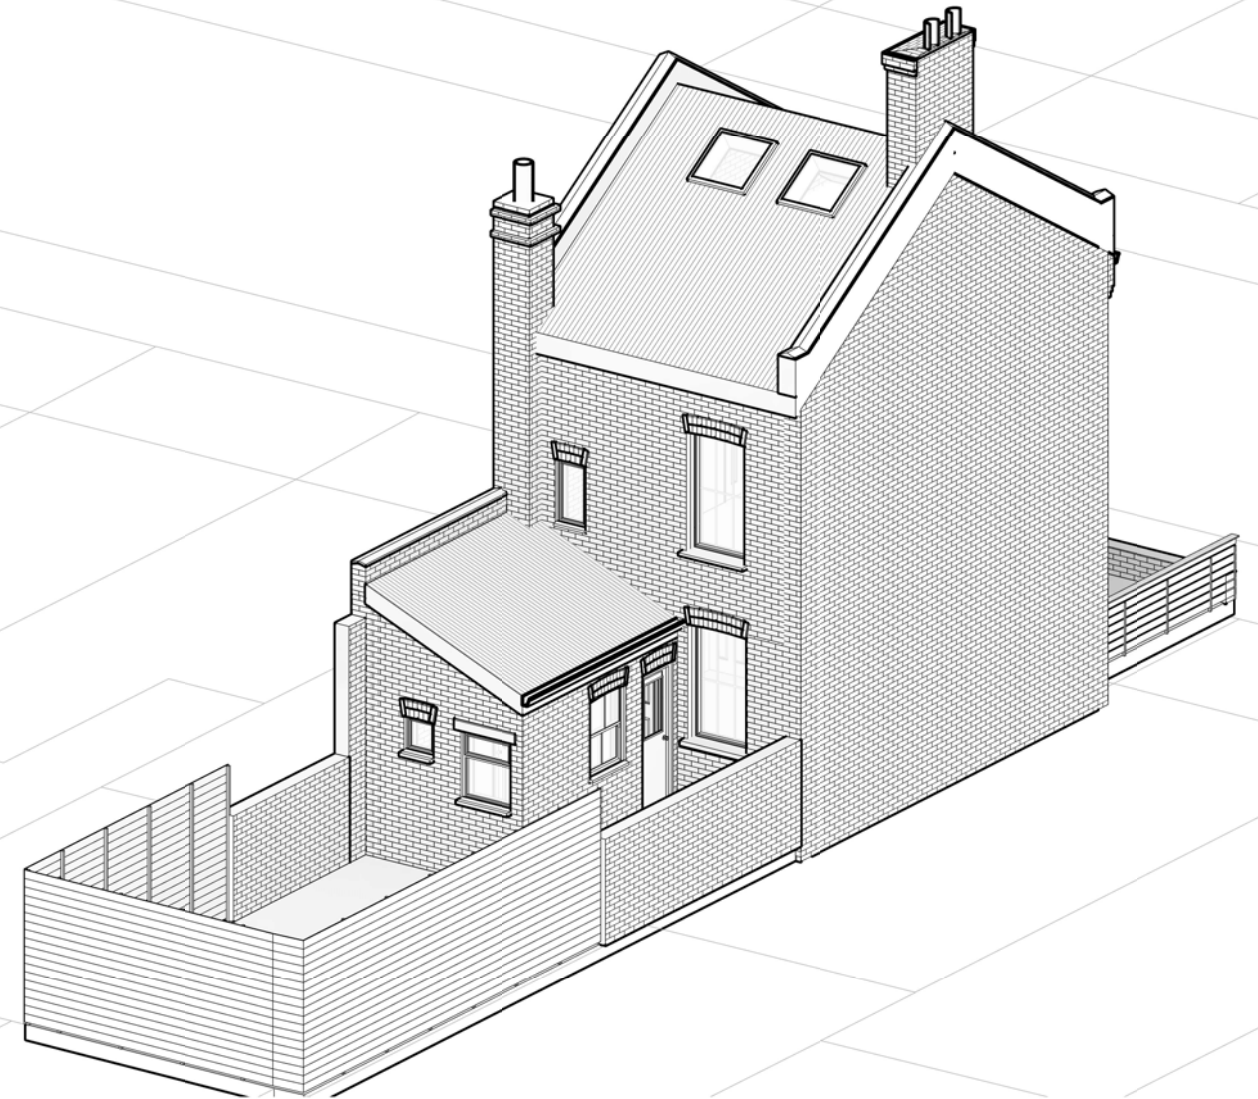

2 Rear view

Notes.
Contractors must verify all dimensions at the site before comencing any work.
No construction work before Building Control approval and structural engineer confirmation.
Any discrepancies to be reported to Gridline.
All drawings are to be read in conjunction with all relevant drawings and specifications.

Project No.S				
REV	DATE	DESCRIPTION	BY	CH

PROJECT TITLE	
174 Morley Road, Haringey N22 6NT	
DATE	Project No.
February 2026	10968

DRAWING TITLE		
Proposed Front & Rear Perspective views		
DRAWING No.	SCALE @ A3	Drawn by:
PR-PE001		Maryam


 PLANNING SERVICES
 Unit 9b, The High Cross Centre,
 Fountayne Rd,
 N15 4BE
 TEL: 020 8802 3480
www.samplanning.co.uk