




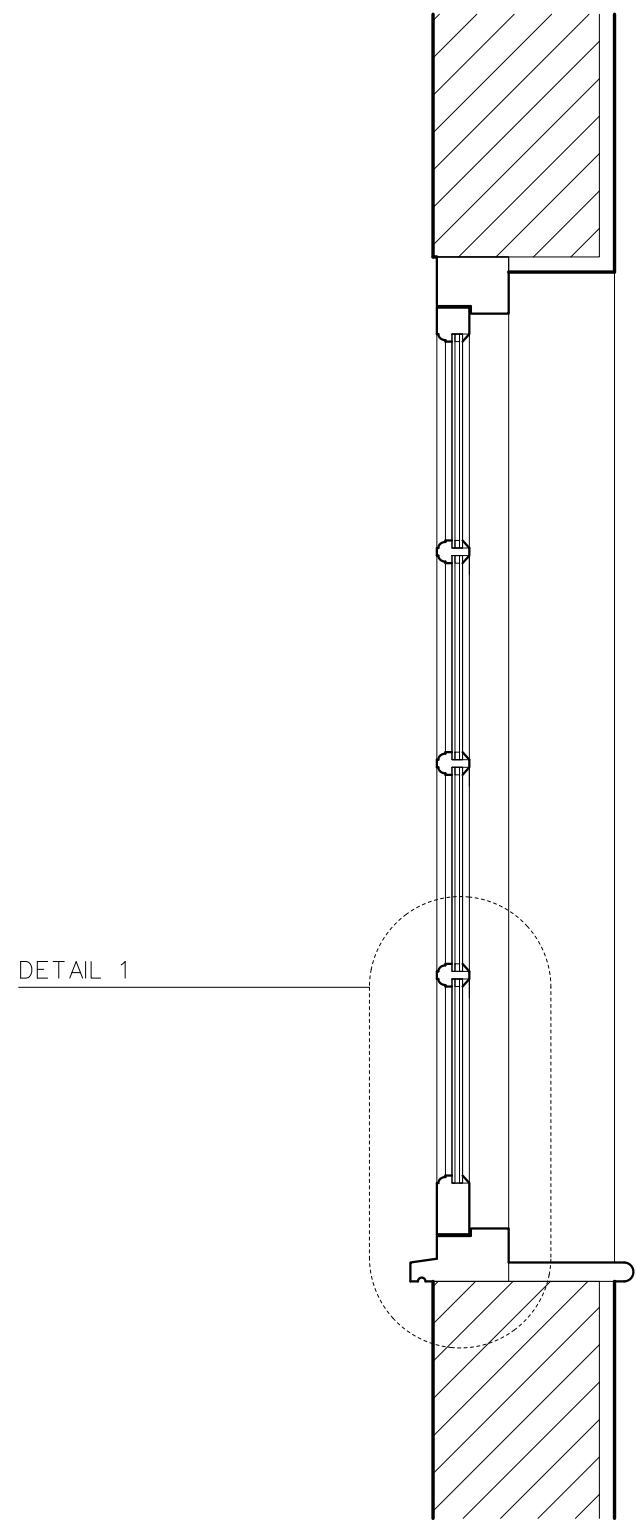


1. WINDOW SECTION
Scale 1:10

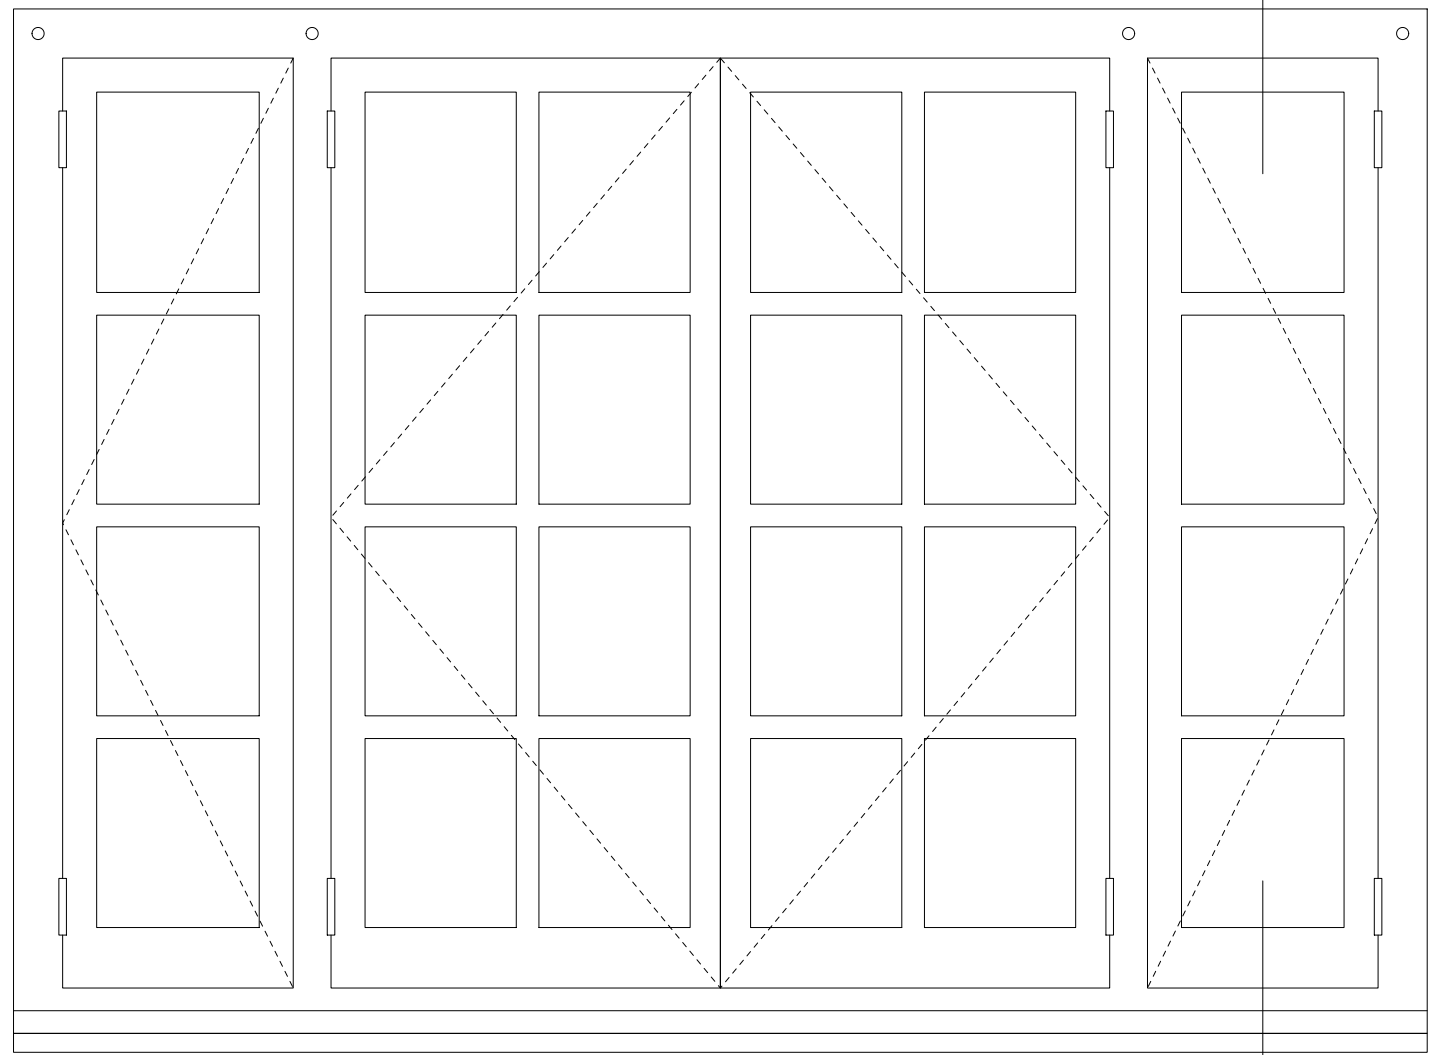

2. WINDOW EXTERNAL ELEVATION. Scale 1:10

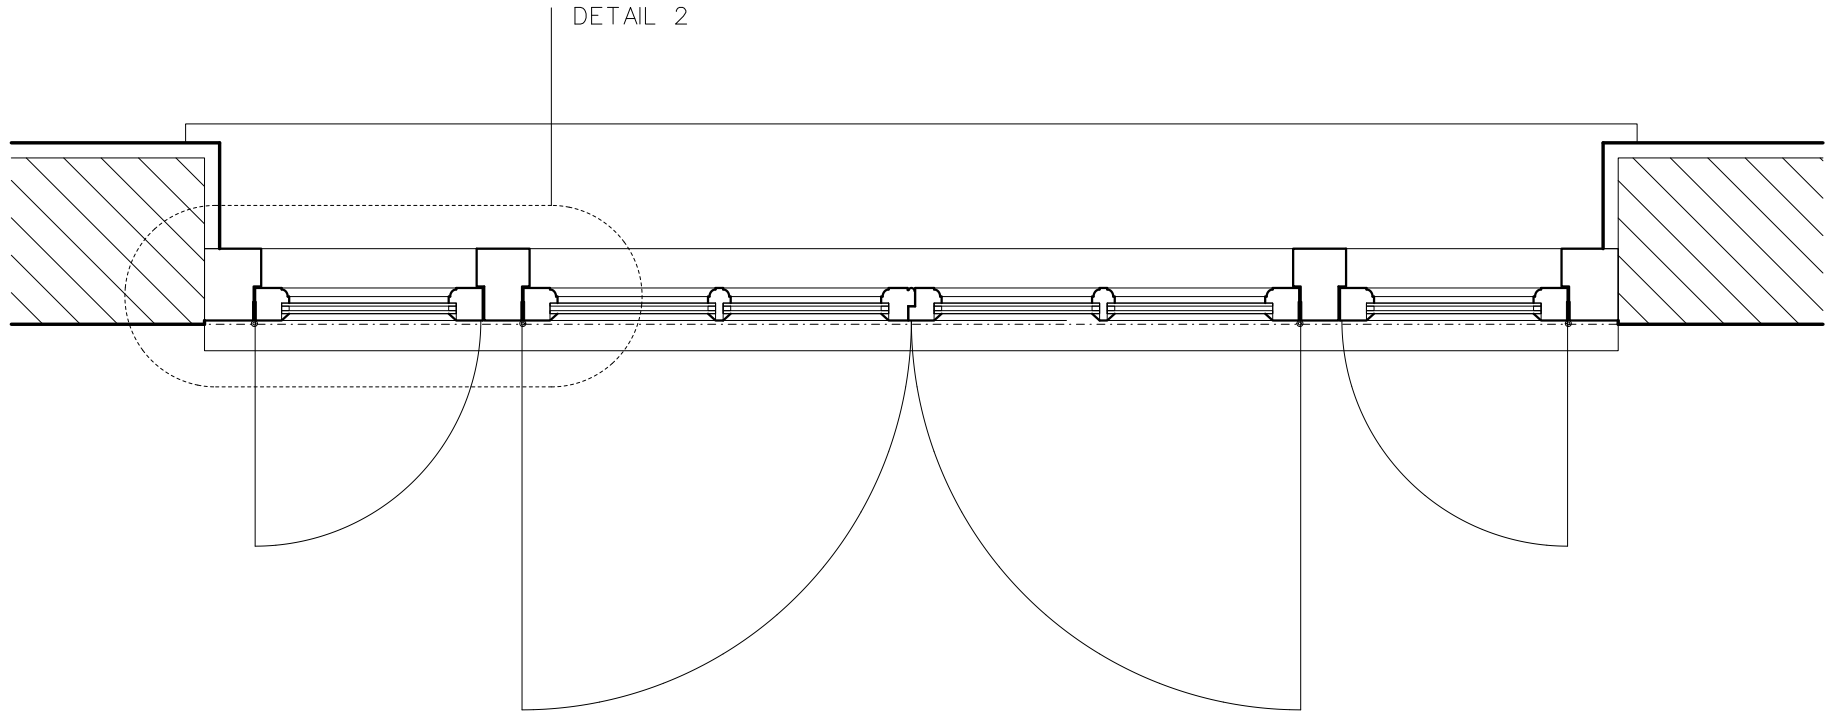

3. WINDOW PLAN. Scale 1:10

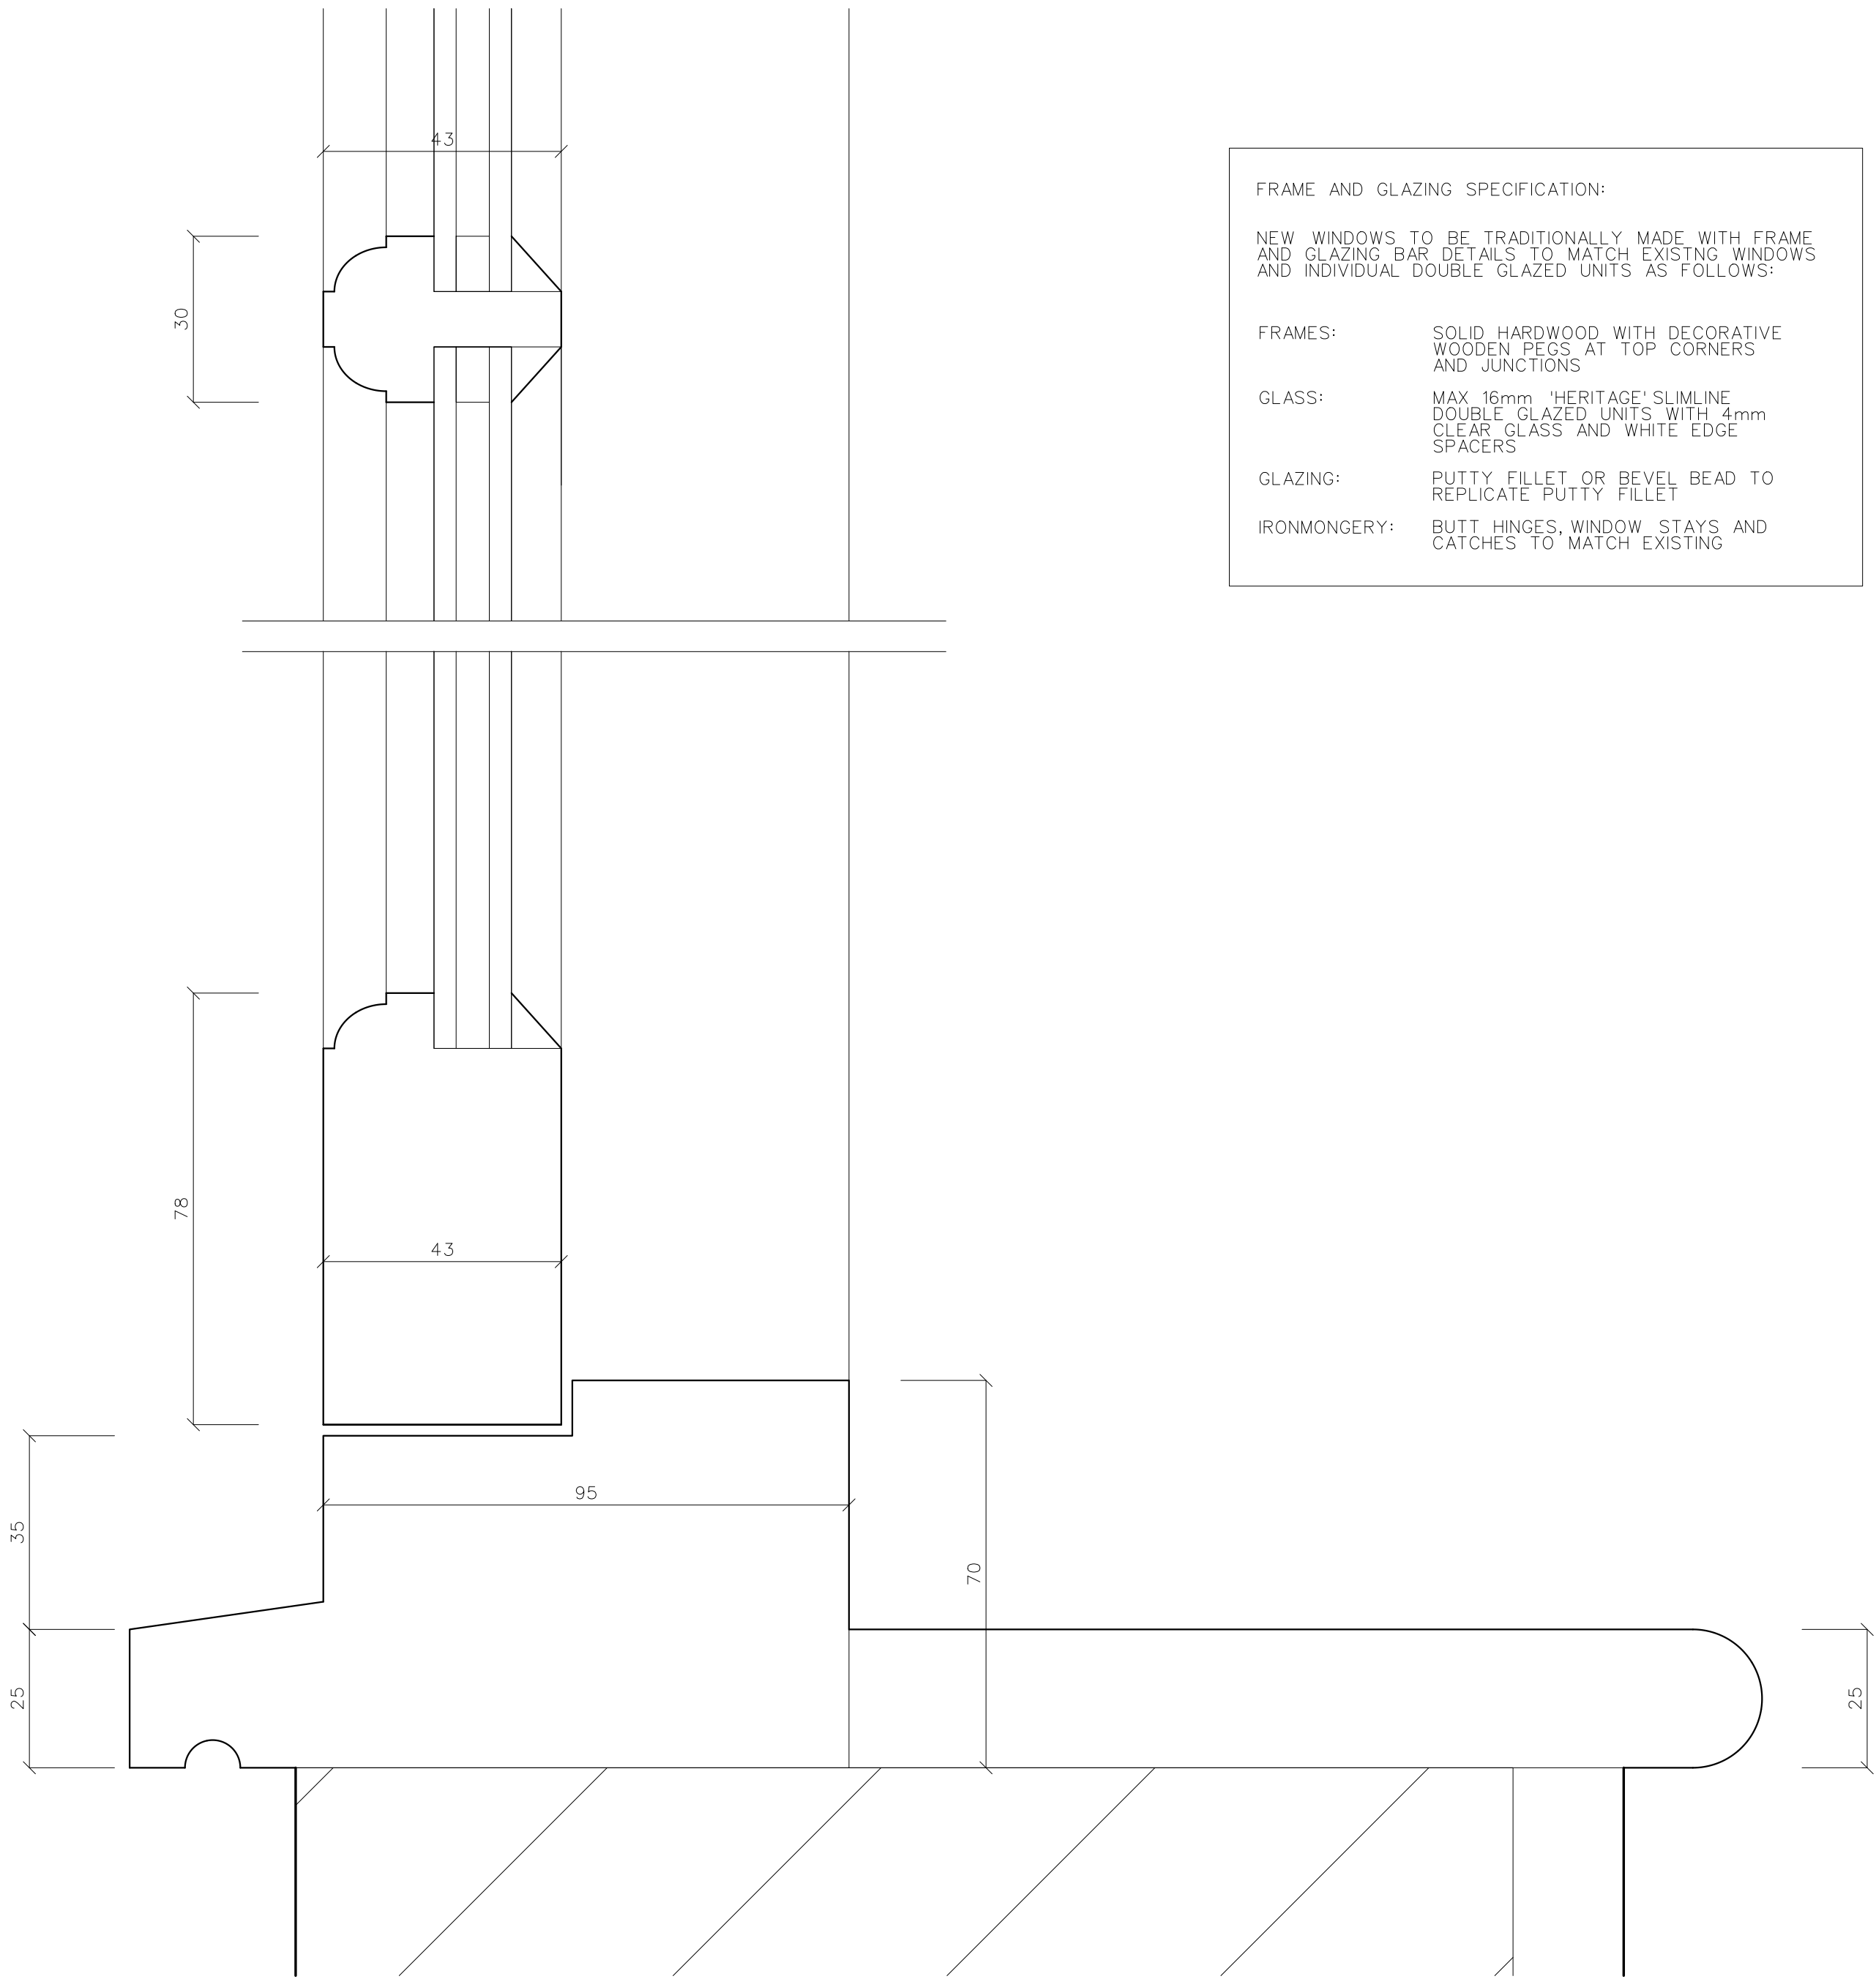

4. DETAIL 1 - CILL AND MULLION. Scale 1:1



5. DETAIL 2 - FRAME AND CASEMENT. Scale 1:1

FRAME AND GLAZING SPECIFICATION:

NEW WINDOWS TO BE TRADITIONALLY MADE WITH FRAME AND GLAZING BAR DETAILS TO MATCH EXISTING WINDOWS AND INDIVIDUAL DOUBLE GLAZED UNITS AS FOLLOWS:

FRAMES:	SOLID HARDWOOD WITH DECORATIVE WOODEN PEGS AT TOP CORNERS AND JUNCTIONS
GLASS:	MAX 16mm 'HERITAGE' SLIMLINE DOUBLE GLAZED UNITS WITH 4mm CLEAR GLASS AND WHITE EDGE SPACERS
GLAZING:	PUTTY FILLET OR BEVEL BEAD TO REPLICATE PUTTY FILLET
IRONMONGERY:	BUTT HINGES, WINDOW STAYS AND CATCHES TO MATCH EXISTING

10 02 28	PL	Application for discharge of conditions
DATE	No	DESCRIPTION

GABRIEL ALEXANDER | ARCHITECTURE

41D Barnsbury Street London N1 1PW
Info@gabrielalexander.co.uk 07932 014322

CLIENT

ROBERT EDMONDS & MARIELLE CHURAQUI

PROJECT

30 CASCADE AVENUE

DRAWING

NEW WINDOWS TO FRONT ELEVATION: 1:10 & 1:1(A1)
TYPICAL DETAILS

DWG No.

30 CA P-Con4 01

DATE

FEB 2026

ALL INFORMATION CONTAINED IN THIS DRAWING IS THE SOLE COPYRIGHT OF GABRIEL ALEXANDER | ARCHITECTURE AND MUST NOT BE REPRODUCED WITHOUT THEIR CONSENT. DO NOT SCALE THIS DRAWING. ALL DIMENSIONS TO BE CONFIRMED ON SITE. READ IN CONJUNCTION WITH ALL RELEVANT SCHEDULES & SPECIFICATIONS