


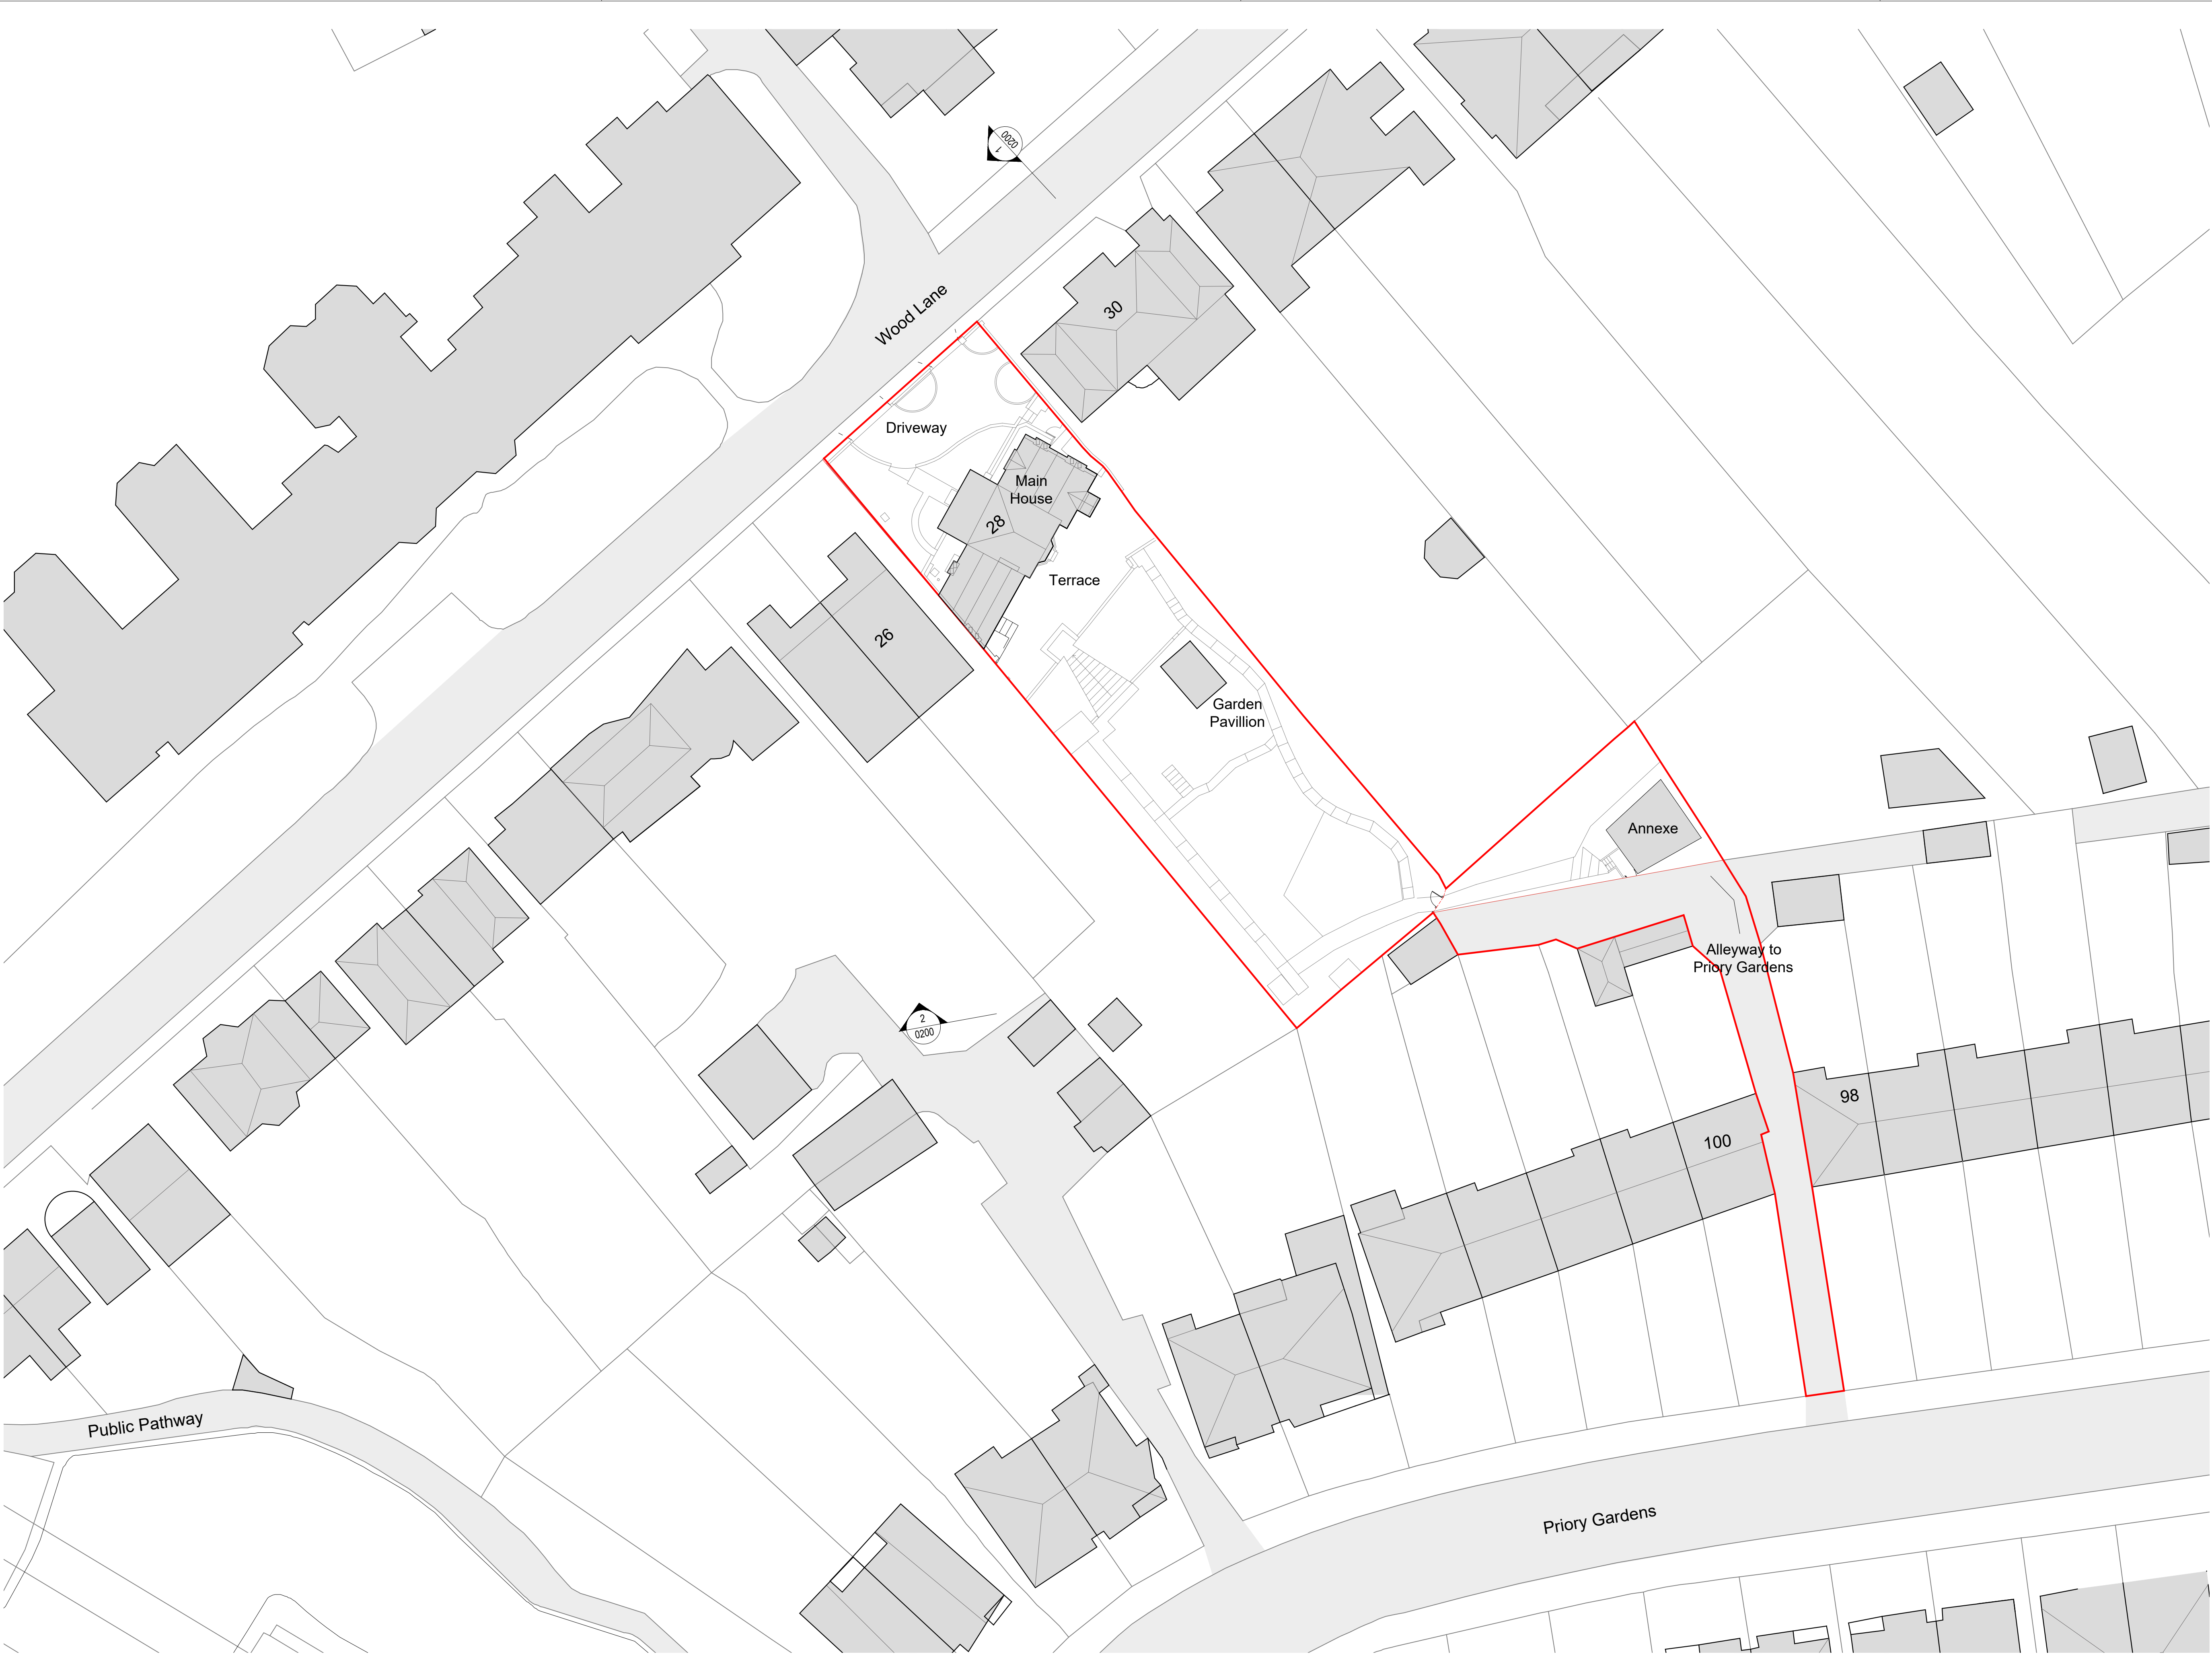

1 SITE PLAN
EXISTING

- 1. Dimensions given in millimetres unless stated otherwise.
- 2. All levels are in metres above AOD unless stated otherwise.
- 3. All dimensions to be verified on site prior to proceeding, and all discrepancies to be notified in writing to the Client.
- 4. The Client is to be informed of any inaccuracies of the existing works or surroundings.

Notes

Revisions		
Rev.	Description	Date
0	Planning Submission	23.12.25
1	Listed Building Consent	11.02.26

Project 225-WL

Wood Lane


Client
Matt and Natasha Hamilton-Foy
28 Wood Lane, N6 5UB

Architect
COOKE
FAWCETT
ARCHITECTS
1-2 Herbal Hill
London, EC1R 5EF
+44 (0)20 7078 4030

Scale
1:250
at A1 size
NOT FOR
CONSTRUCTION

Drawing Title
Existing Site Plan

Drawing No.
CF-225-DR-0010-A

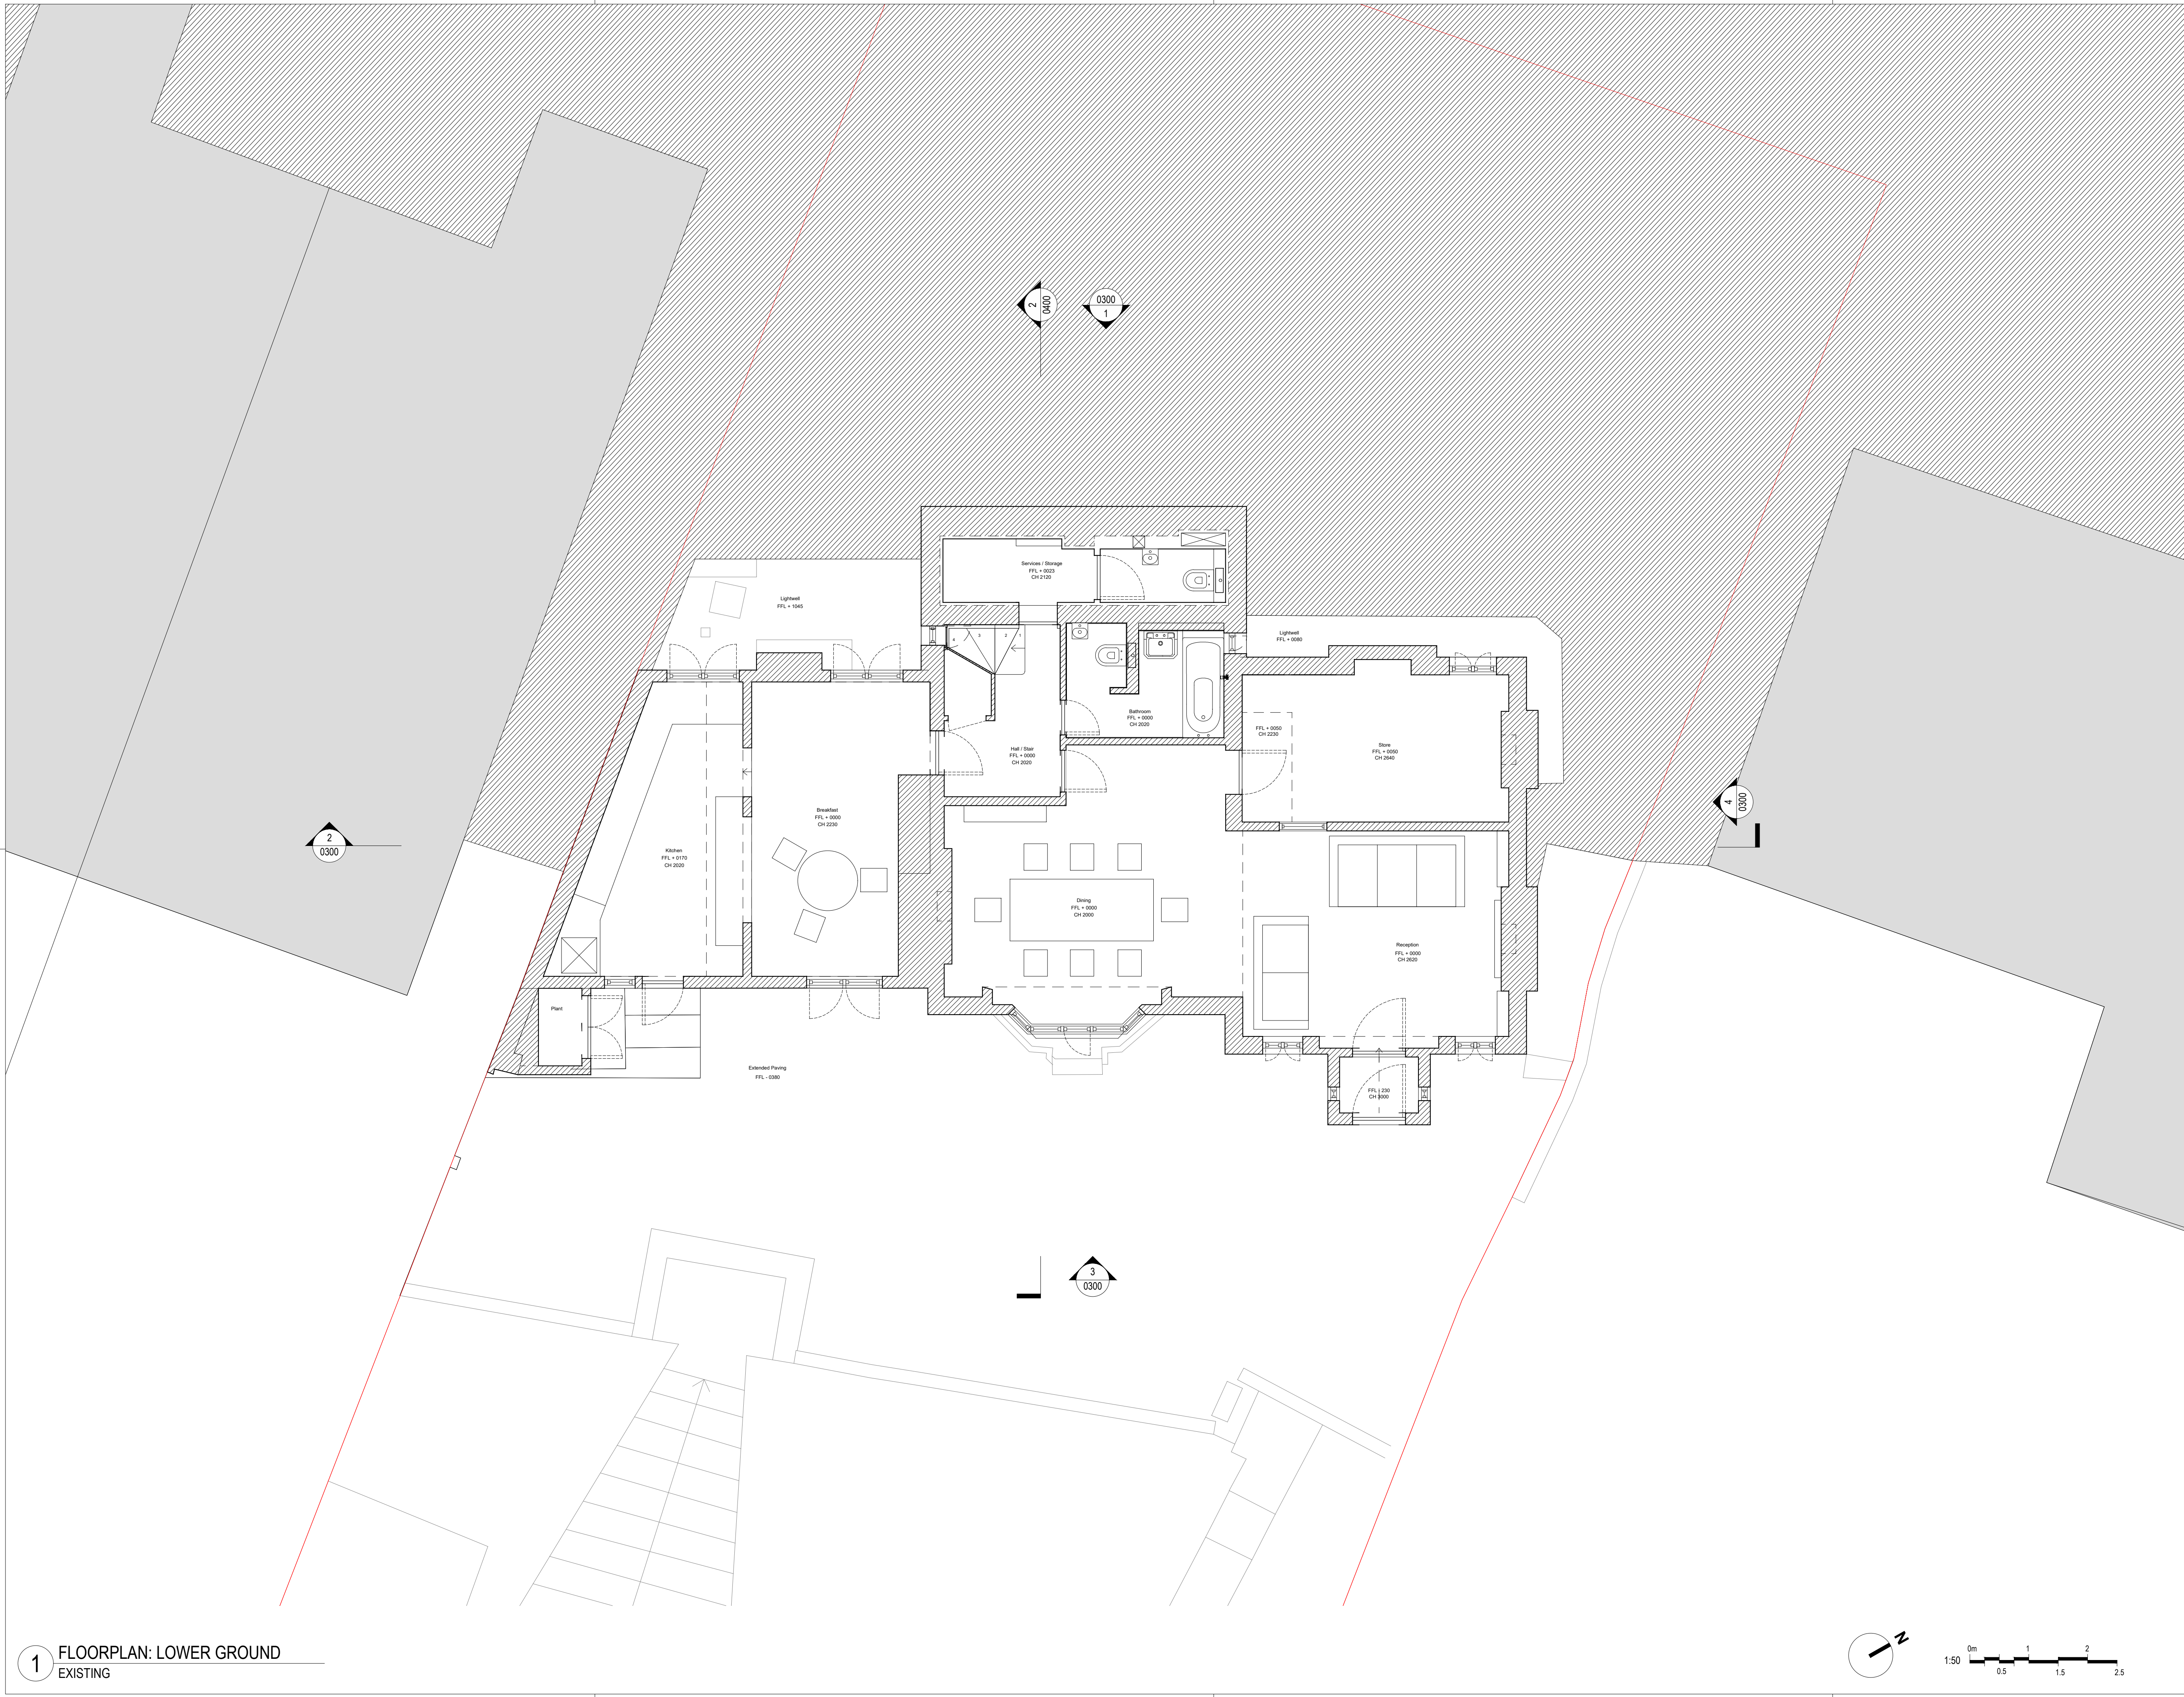

1. Dimensions given in millimetres unless stated otherwise.
2. All levels are in metres above AOD unless stated otherwise.
3. All dimensions to be verified on site prior to proceeding, and all discrepancies to be notified in writing to the Client.
4. The Client is to be informed of any inaccuracies of the existing works or surroundings.

Notes

Revisions		
Rev.	Description	Date
0	Planning Submission	23.12.25
1	Listed Building Consent	11.02.26

Project 225-WL
Wood Lane



Client
Matt and Natasha Hamilton-Foy
28 Wood Lane, N6 5UB


Architect
COOKE
FAWCETT
ARCHITECTS
1-2 Herbal Hill
London, EC1R 5EF
+44 (0)20 7078 4030

Scale
1:50
at A1 size
NOT FOR
CONSTRUCTION

Drawing Title
Existing Lower Ground Floorplan

Drawing No.
CF-225-DR-0100-A

 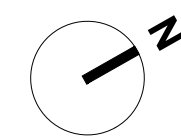

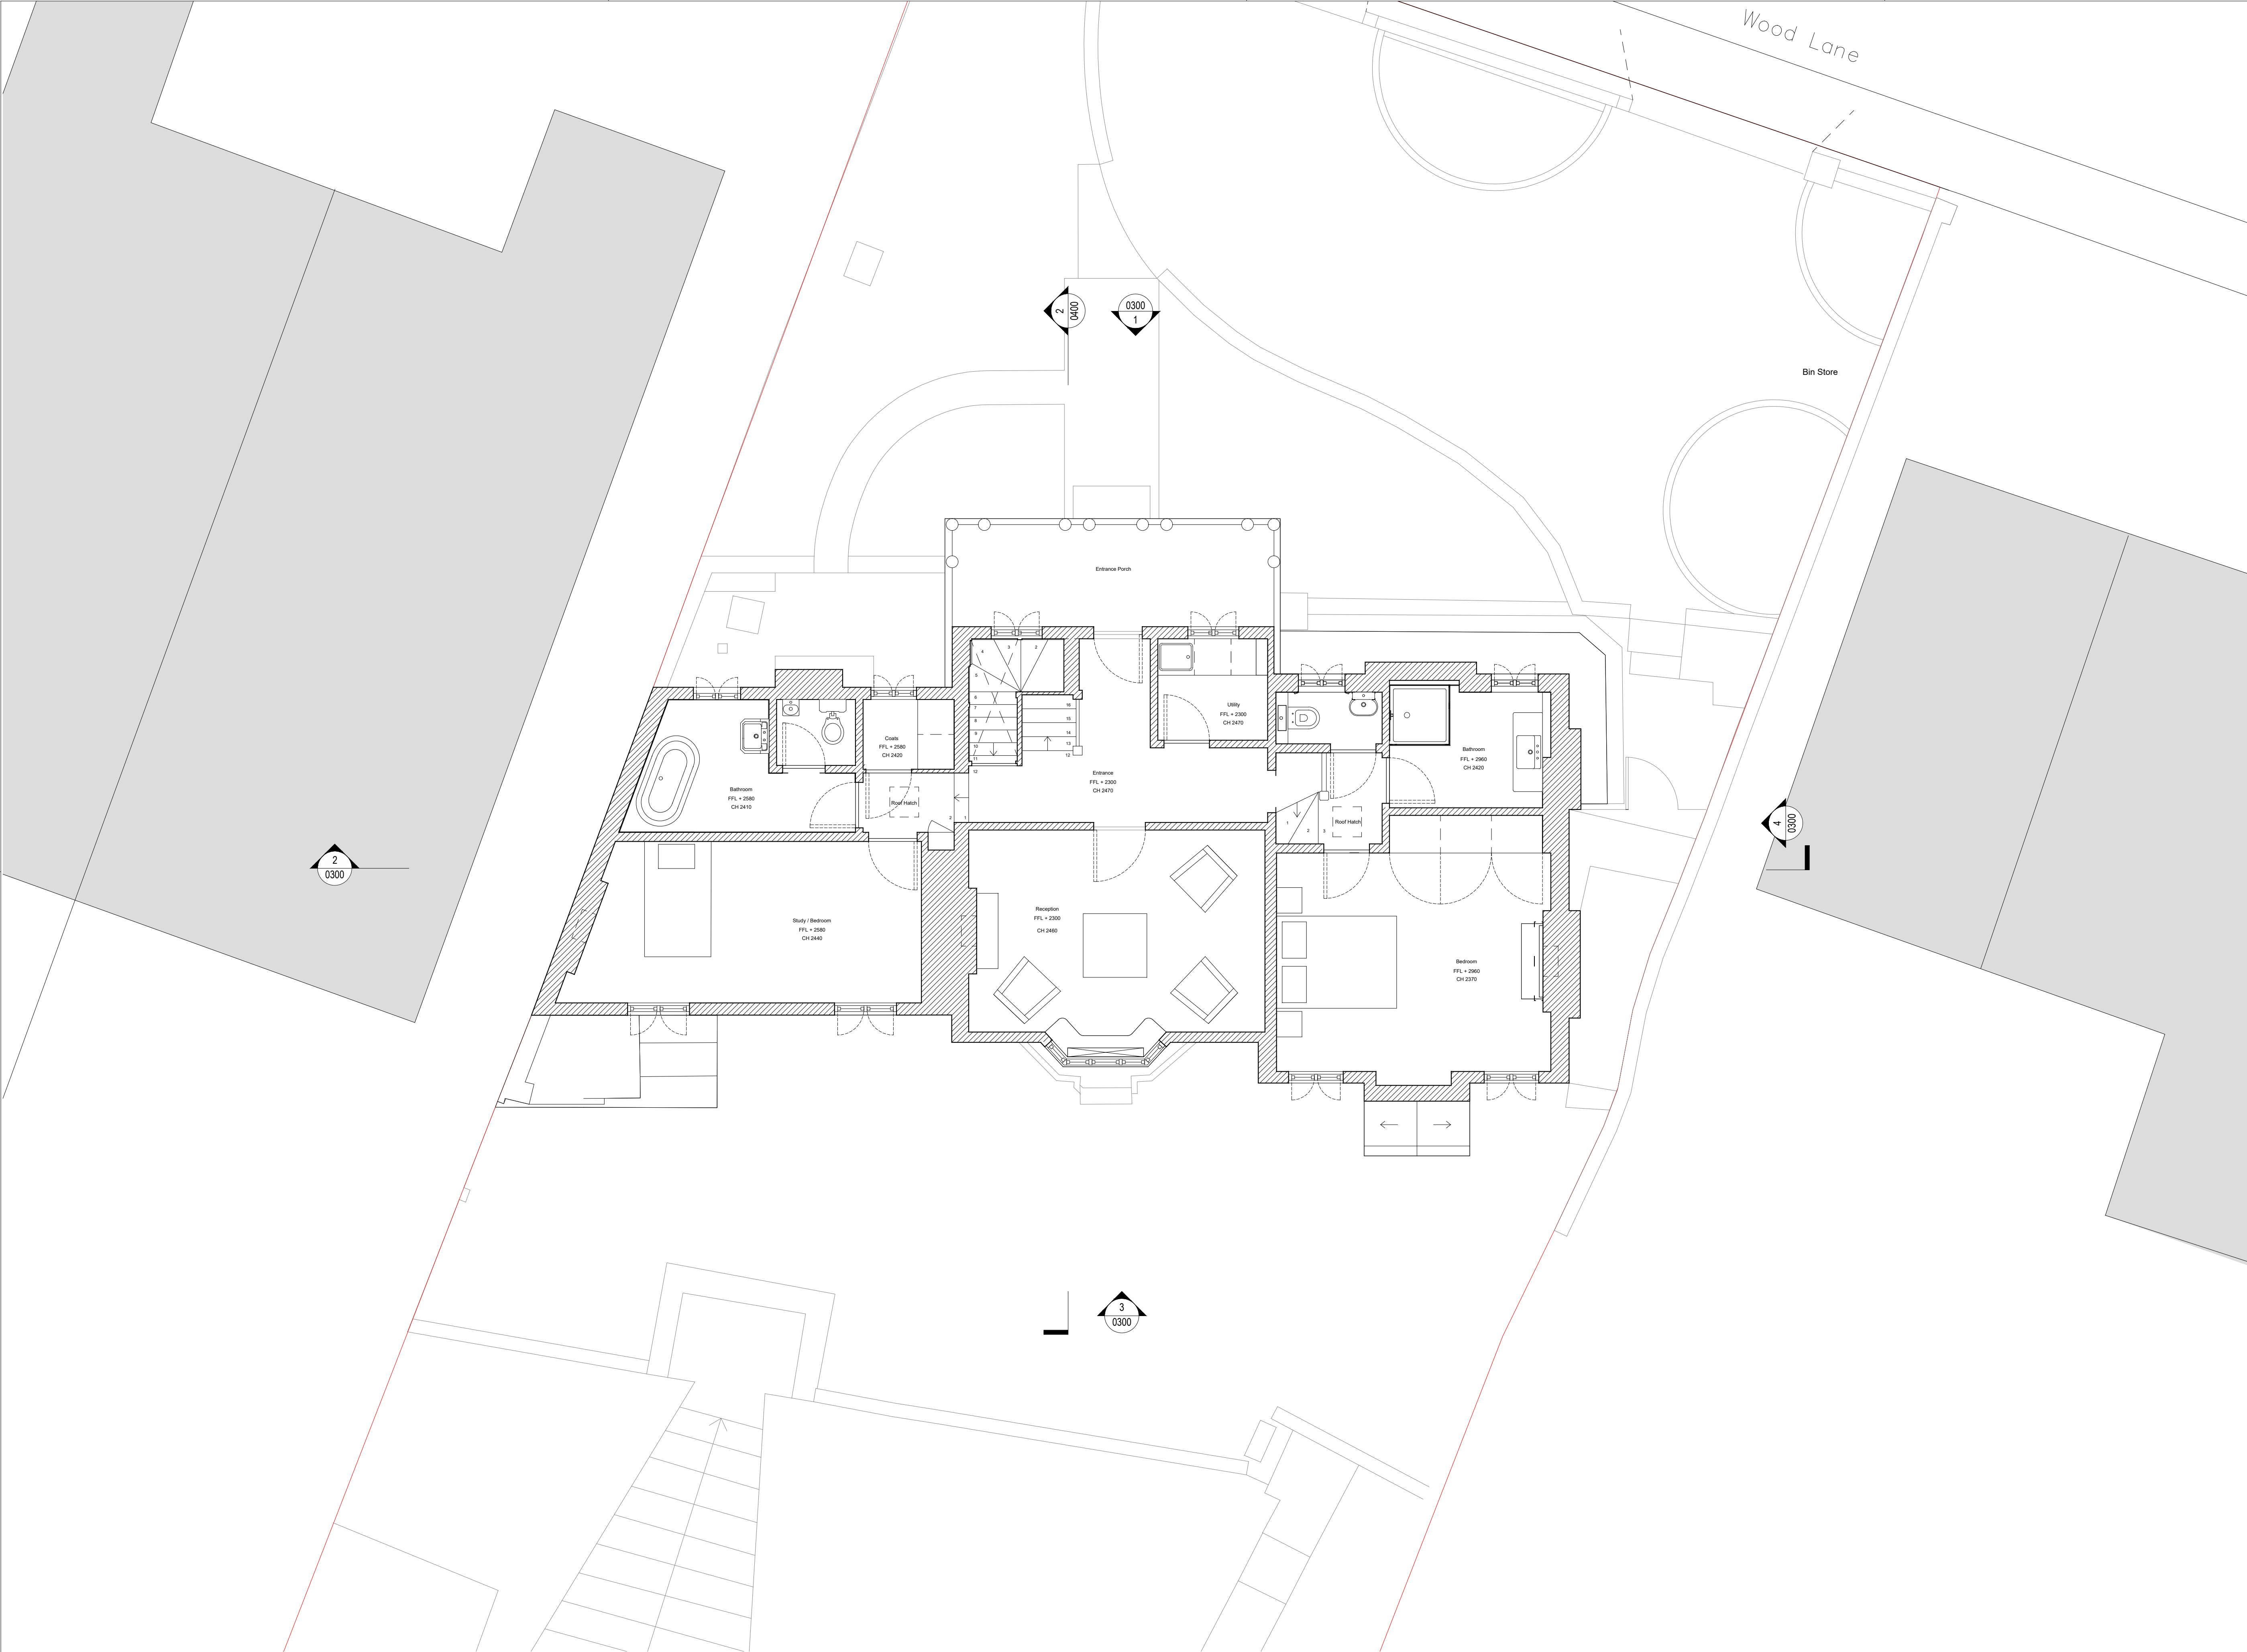

1. Dimensions given in millimetres unless stated otherwise.
2. All levels are in metres above AOD unless stated otherwise.
3. All dimensions to be verified on site prior to proceeding, and all discrepancies to be notified in writing to the Client.
4. The Client is to be informed of any inaccuracies of the existing works or surroundings.

Notes

Revisions		
Rev.	Description	Date
0	Planning Submission	23.12.25
1	Listed Building Consent	11.02.26

Project 225-WL
Wood Lane


Client
Matt and Natasha Hamilton-Foy
28 Wood Lane, N6 5UB

Architect
COOKE 1-2 Herbal Hill
FAWCETT London, EC1R 5EF
ARCHITECTS +44 (0)20 7078 4030

Scale
1:50 NOT FOR
at A1 size CONSTRUCTION

Drawing Title
Existing Upper Ground Floorplan

Drawing No.
CF-225-DR-0101-A

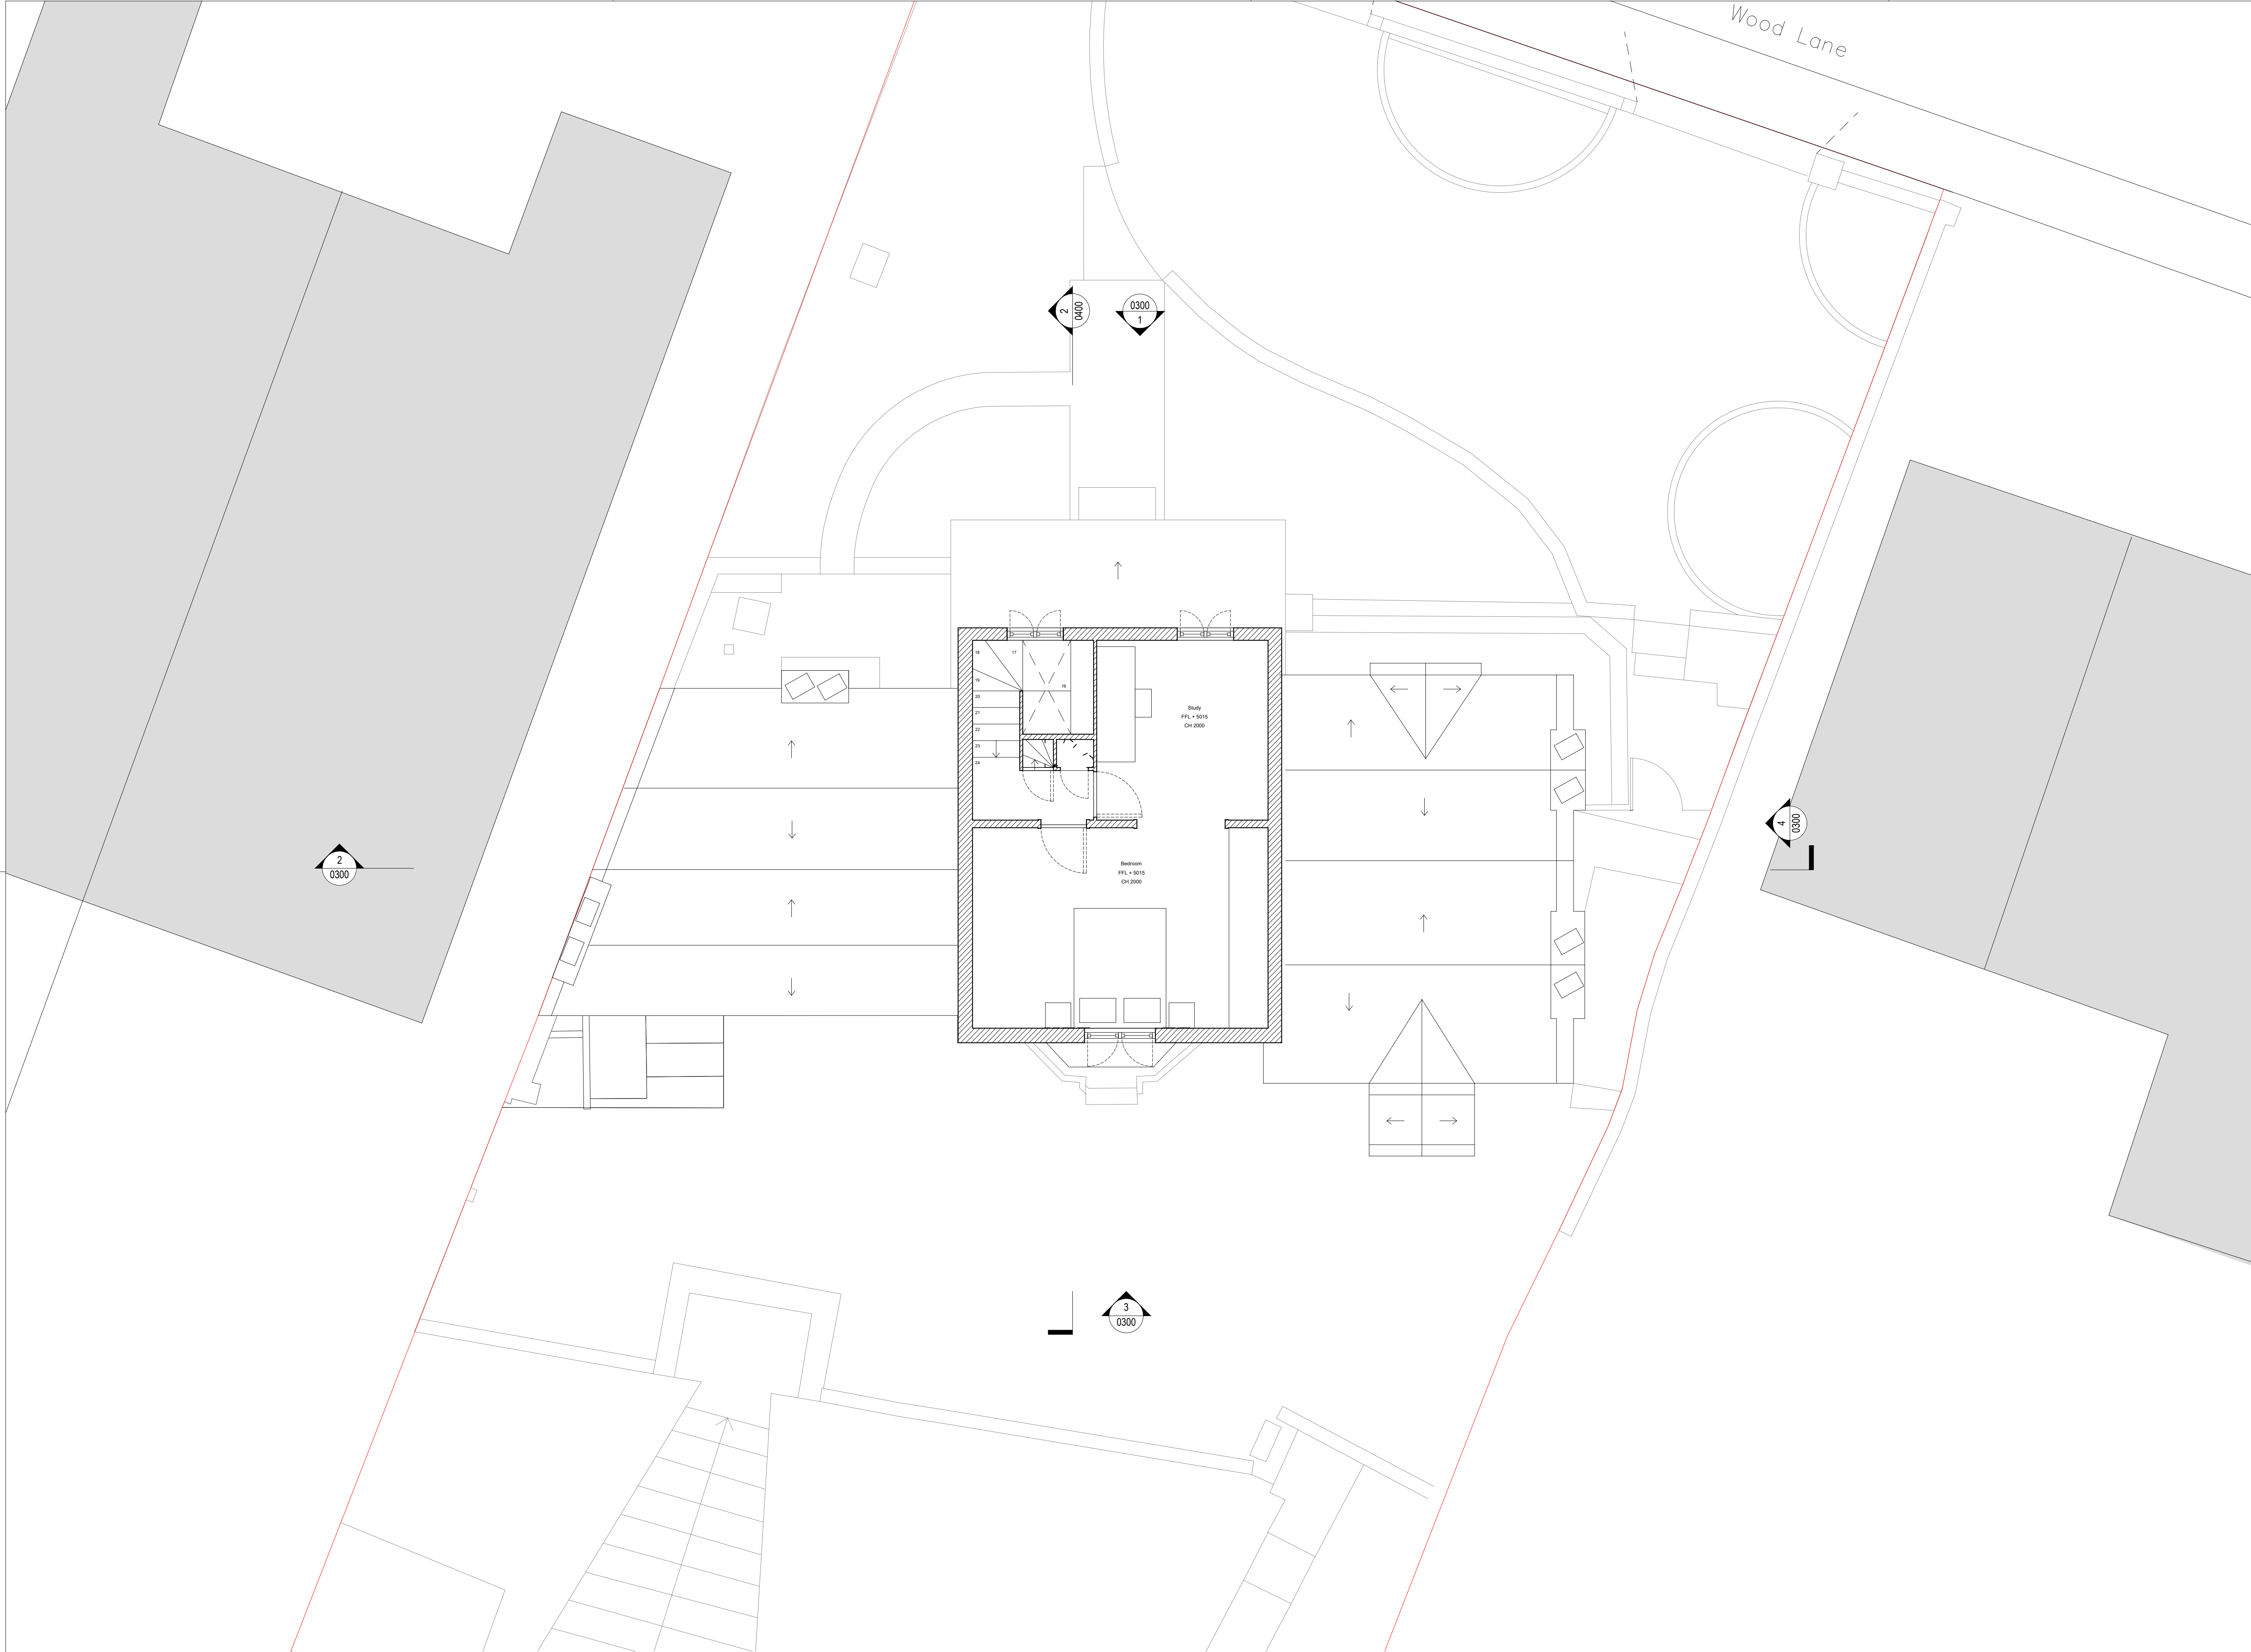

1. Dimensions given in millimetres unless stated otherwise.
2. All levels are in metres above AOD unless stated otherwise.
3. All dimensions to be verified on site prior to proceeding, and all discrepancies to be notified in writing to the Client.
4. The Client is to be informed of any inaccuracies of the existing works or surroundings.

Notes

Revisions		
Rev.	Description	Date
0	Planning Submission	23.12.25
1	Listed Building Consent	11.02.26

Project 225-WL
Wood Lane

Client
Matt and Natasha Hamilton-Foy
28 Wood Lane, N6 5UB

Architect
COOKE 1-2 Herbal Hill
FAWCETT London, EC1R 5EF
ARCHITECTS +44 (0)20 7078 4030

Scale
1:50 NOT FOR
at A1 size CONSTRUCTION

Drawing Title
Existing First Floorplan

Drawing No.
CF-225-DR-0102-A