




NOTES:

- THIS DRAWING IS THE COPYRIGHT OF PCDS LTD AND MAY NOT BE REPRODUCED WITHOUT THEIR PRIOR PERMISSION.
- THIS DRAWING IS TO BE READ IN CONJUNCTION WITH ALL RELEVANT SUB CONTRACTORS AND OTHER PCDS DRAWINGS.
- THIS DRAWING IS NOT TO BE SCALED. SETTING OUT TO BE TO PROVIDED DIMENSIONS OR AS AGREED ON SITE.
- THE CONTRACTOR SHALL CHECK DIMENSIONS AND DETAILS OF ALL EXISTING CONSTRUCTION PRIOR TO COMMENCING ANY WORK. ANY DISCREPANCY SHALL BE REPORTED BEFORE PROCEEDING, SO THAT ADJUSTMENTS MAY BE MADE TO THE DESIGN IF AND AS NECESSARY.

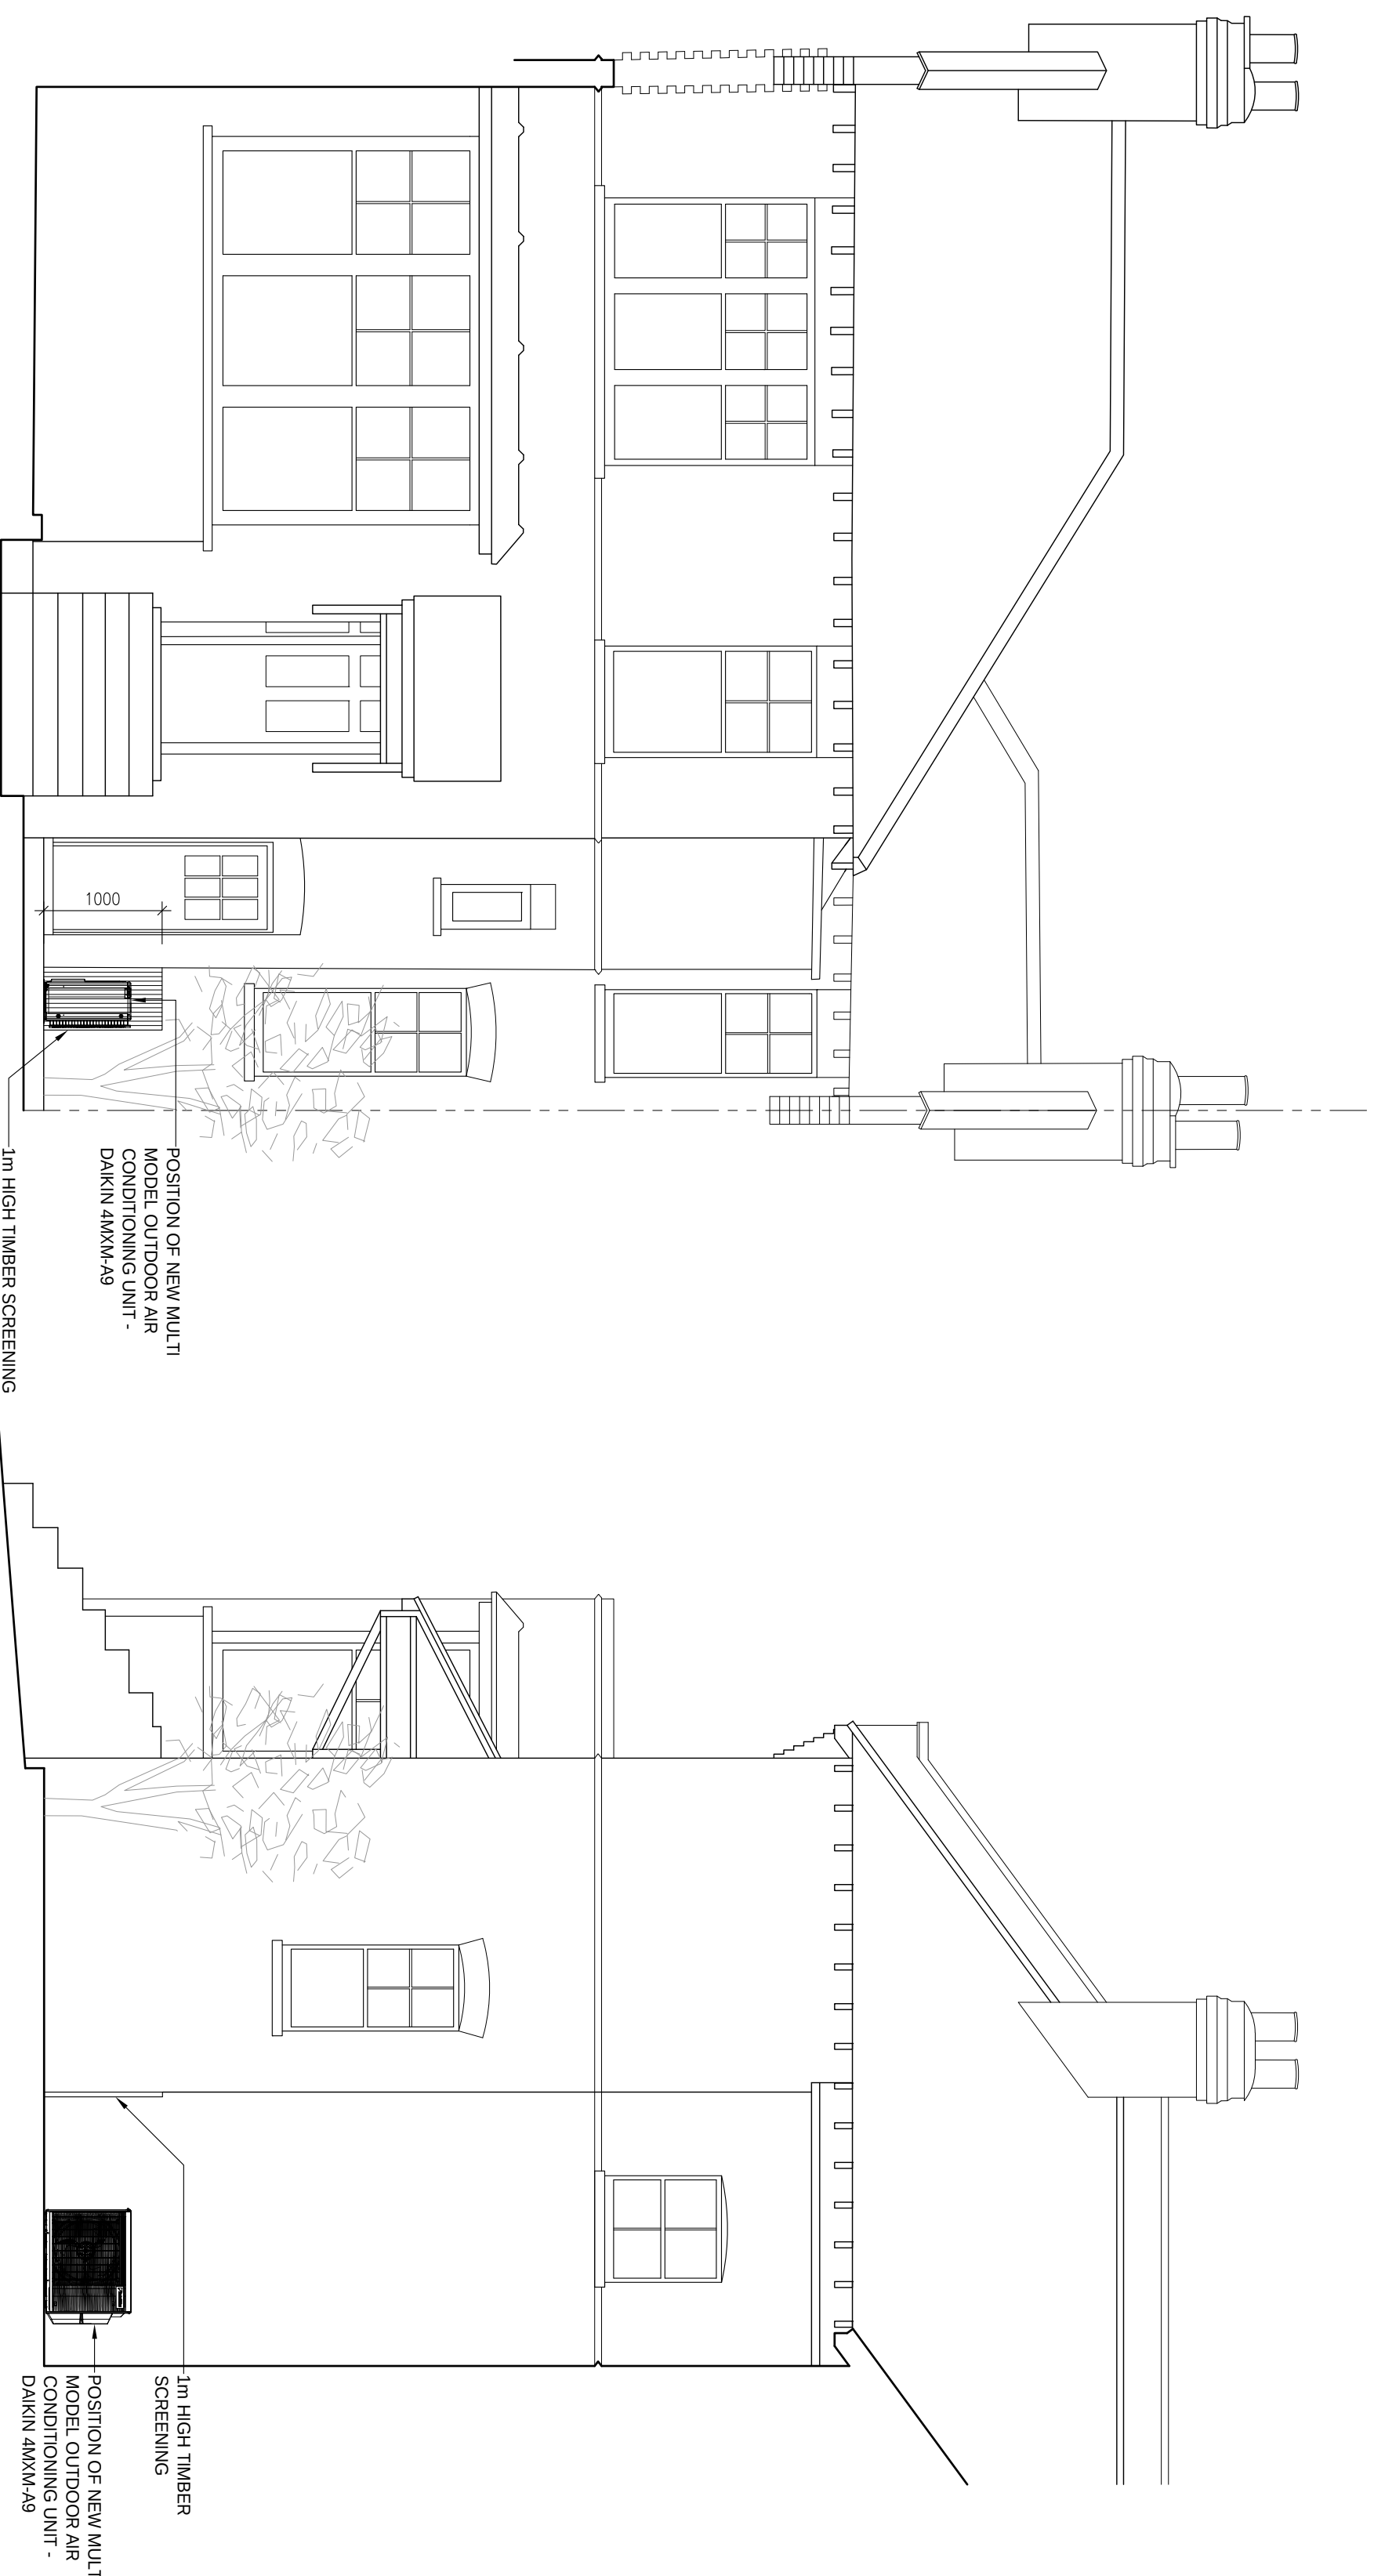


FRONT ELEVATION
SCALE 1:50

PART SIDE ELEVATION
SCALE 1:50

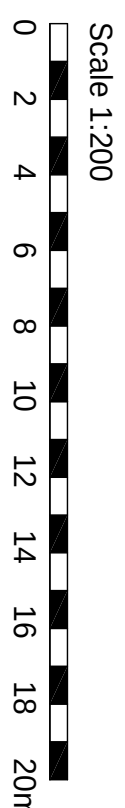
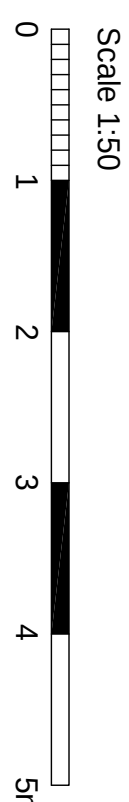


4MXM80A9

POSITION OF NEW MULTI MODEL OUTDOOR
AIR CONDITIONING UNIT - DAIKIN 4MXM49

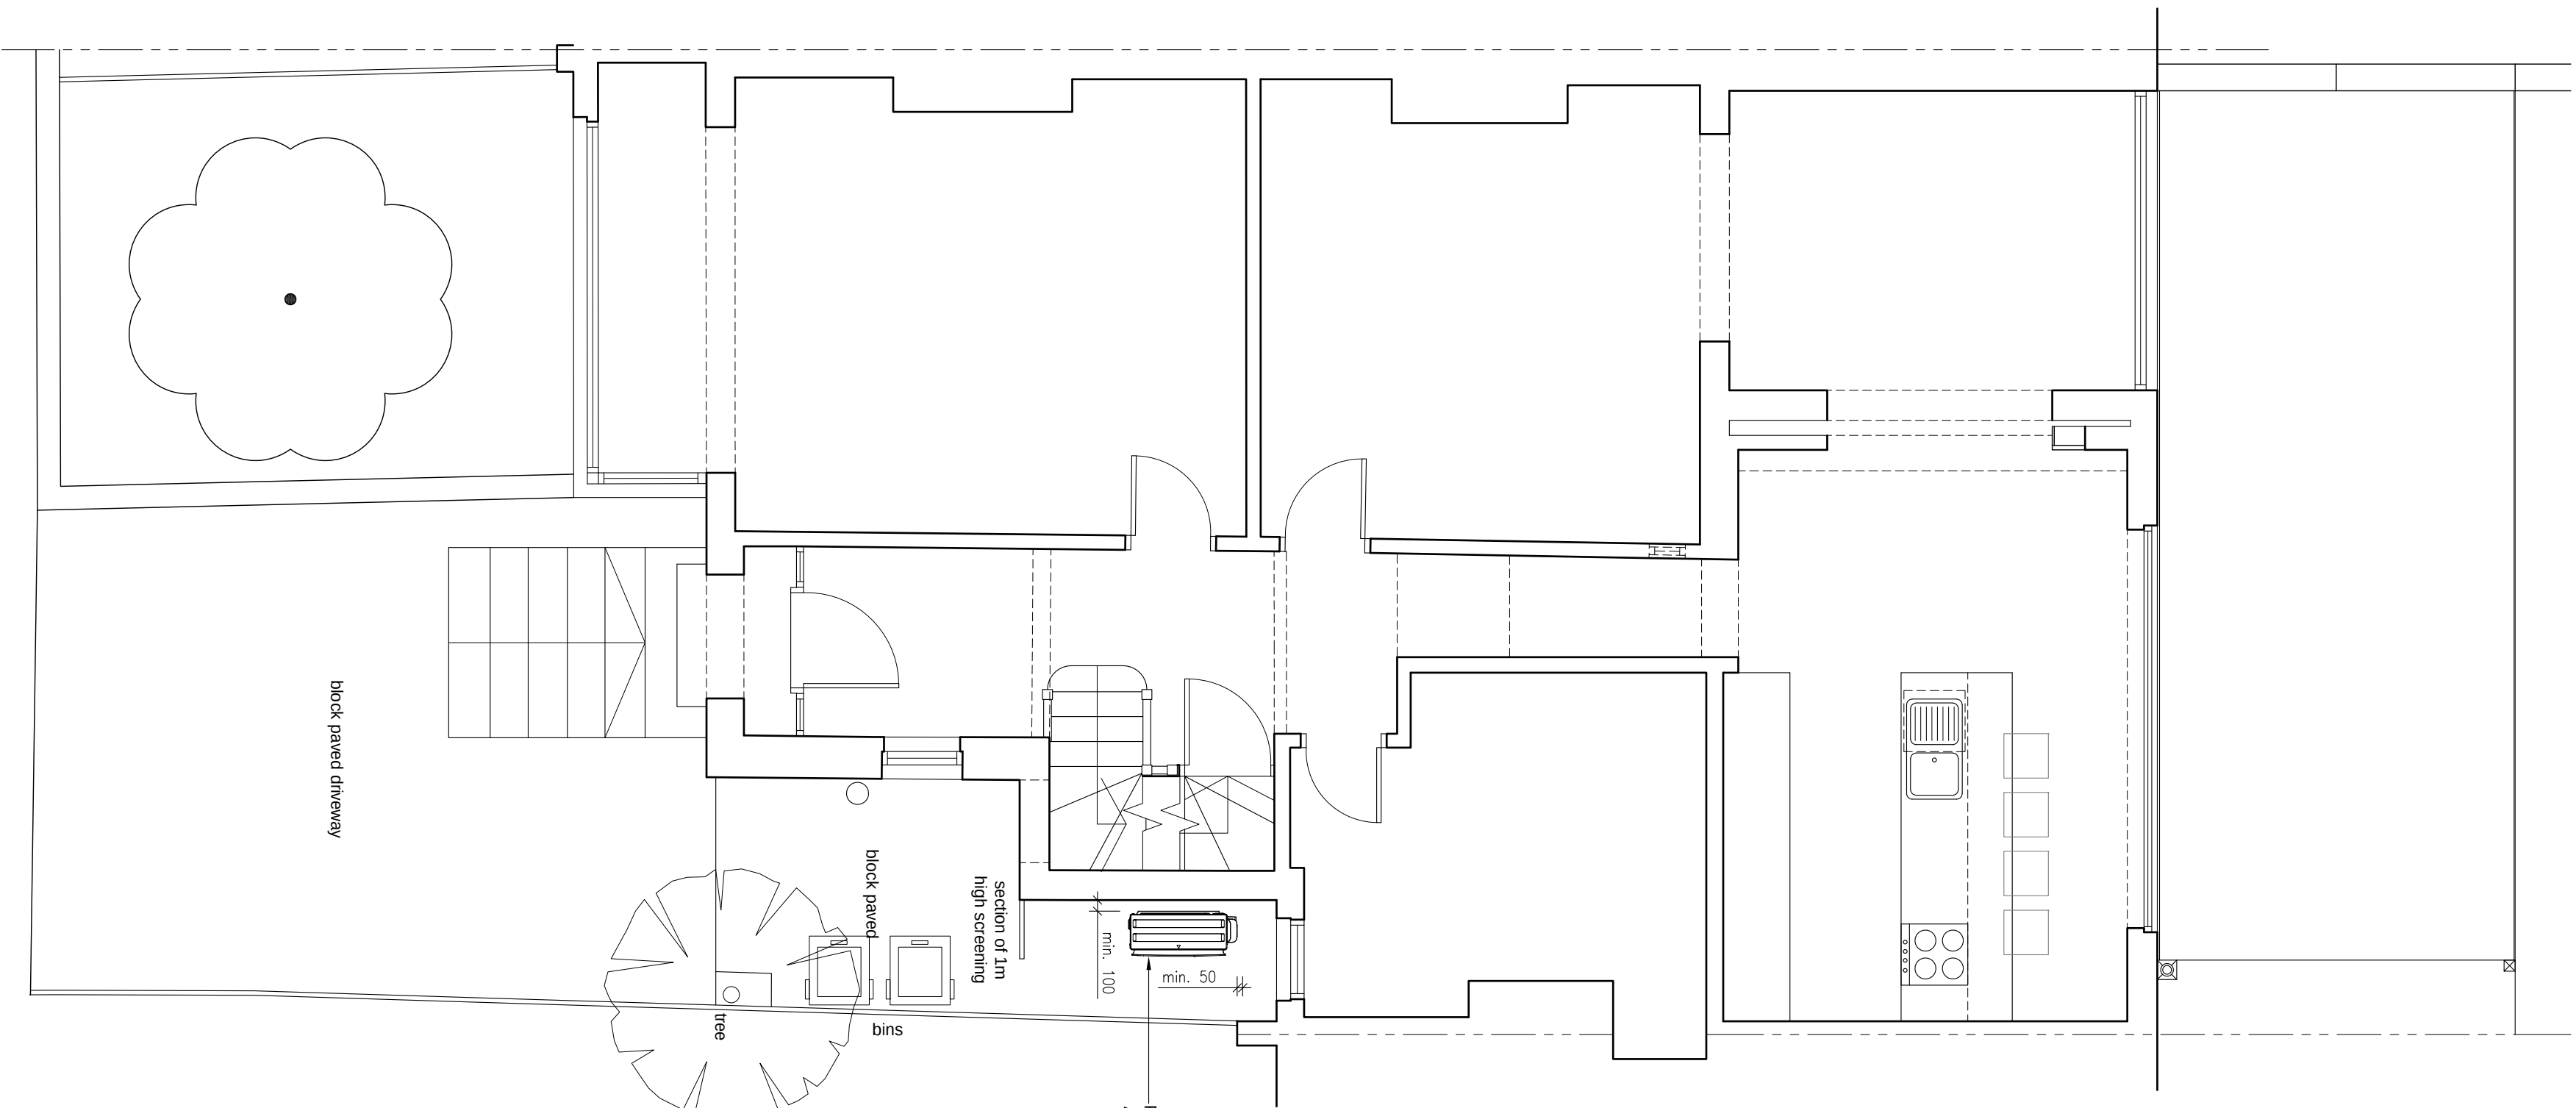

GROUND FLOOR PLAN
SCALE 1:50

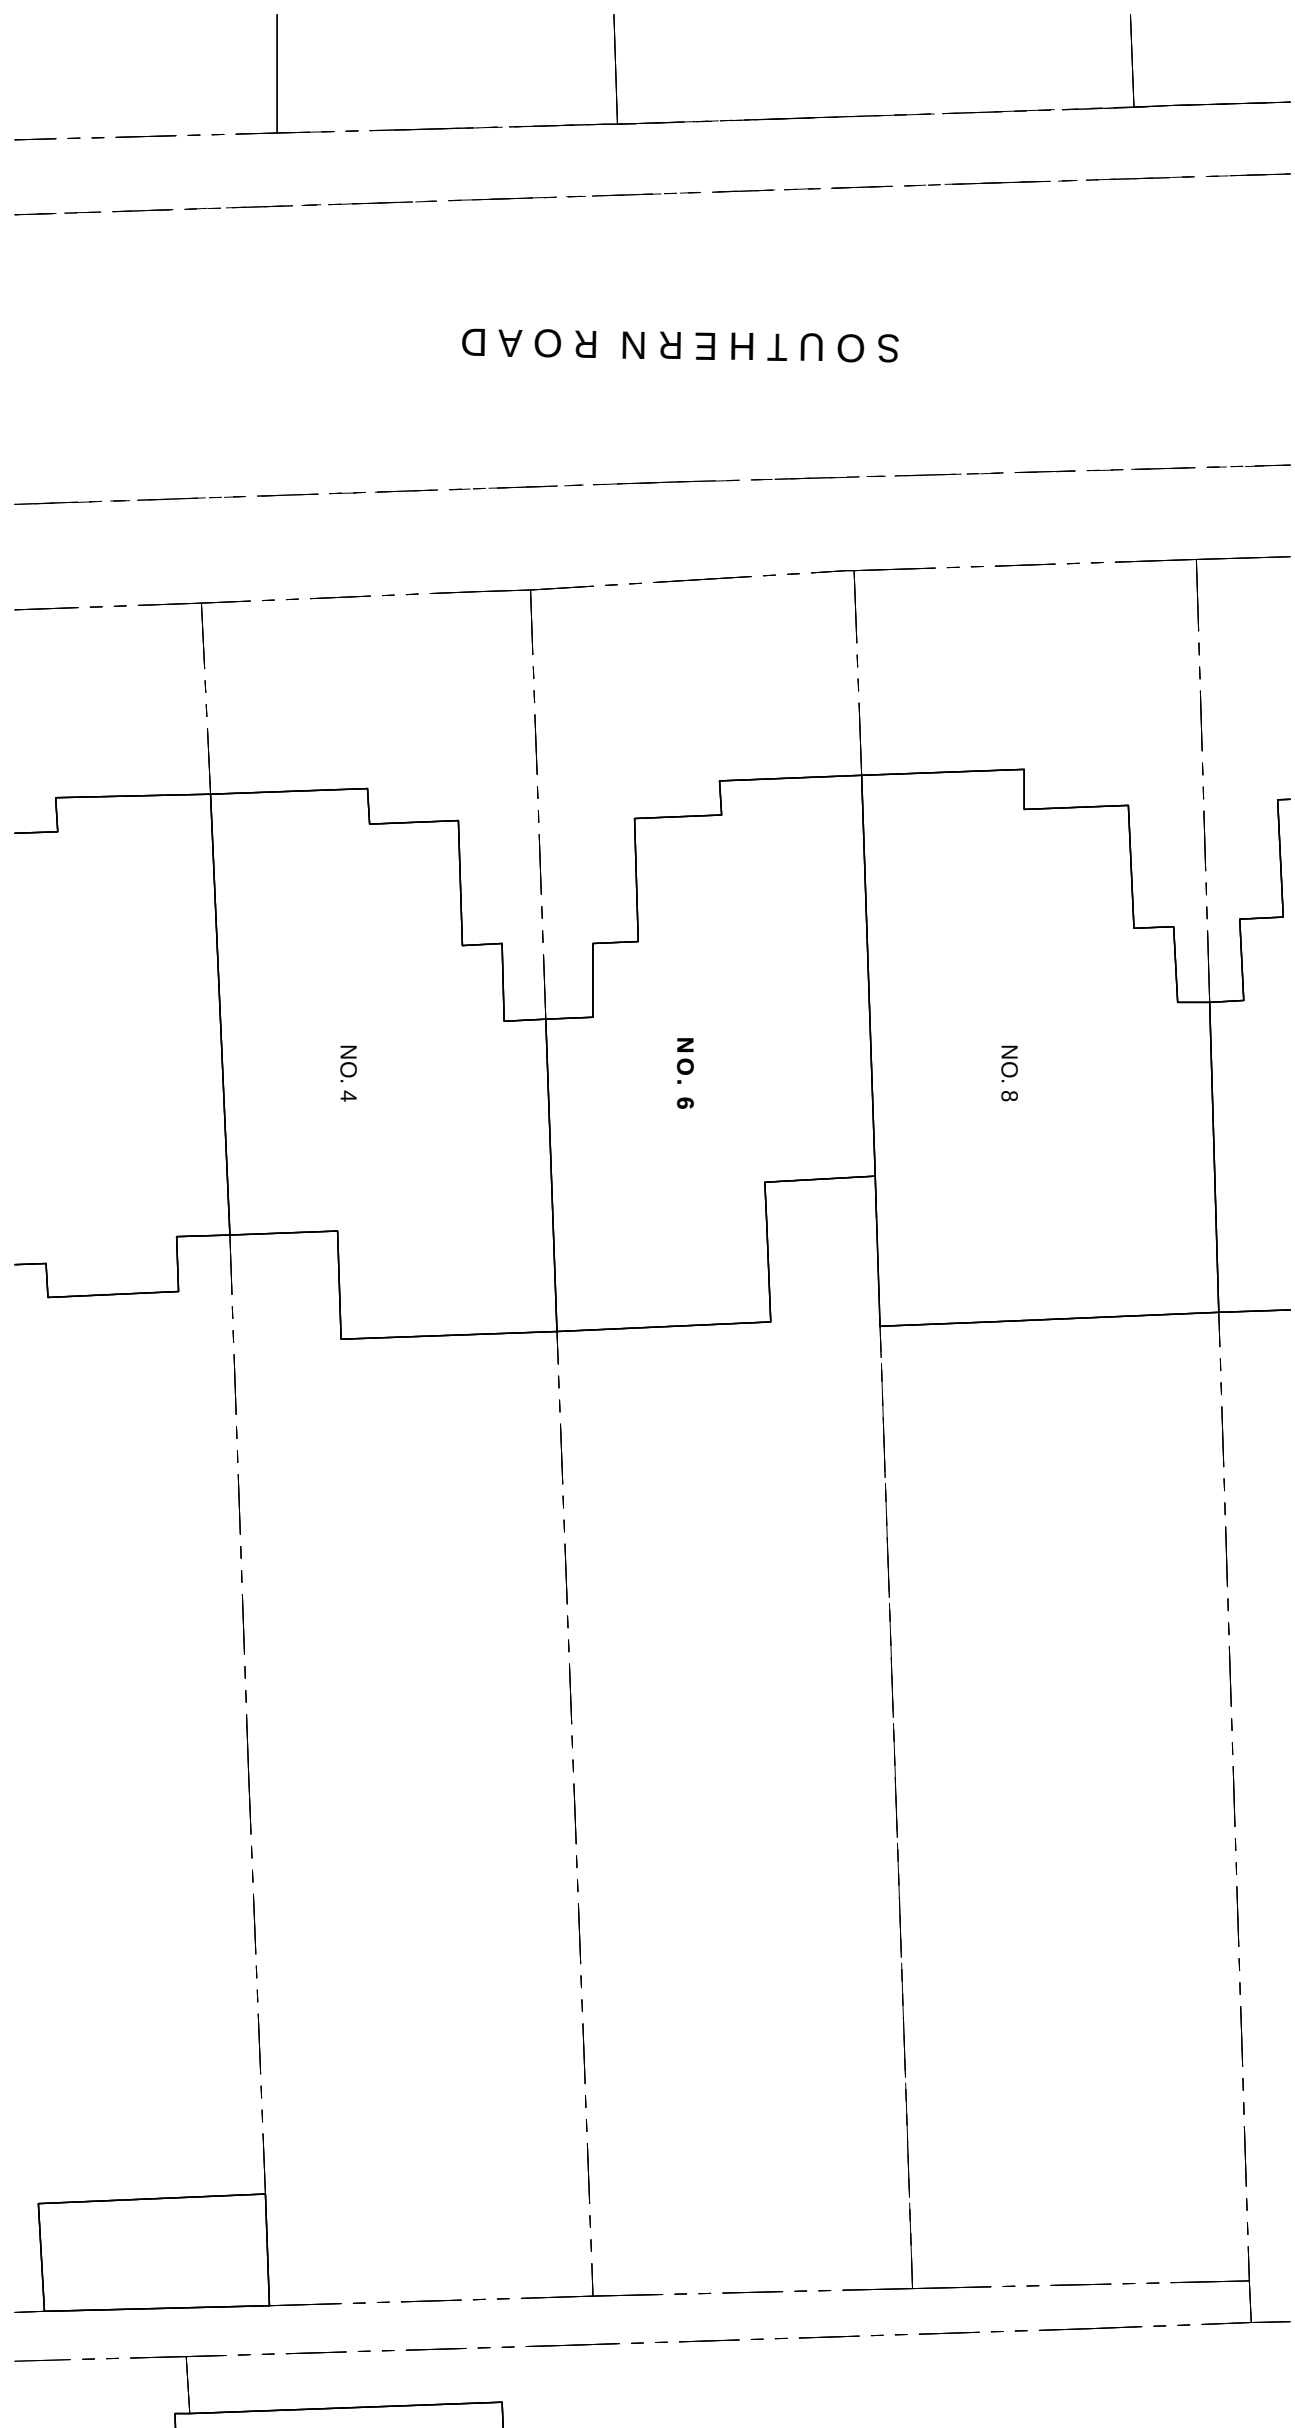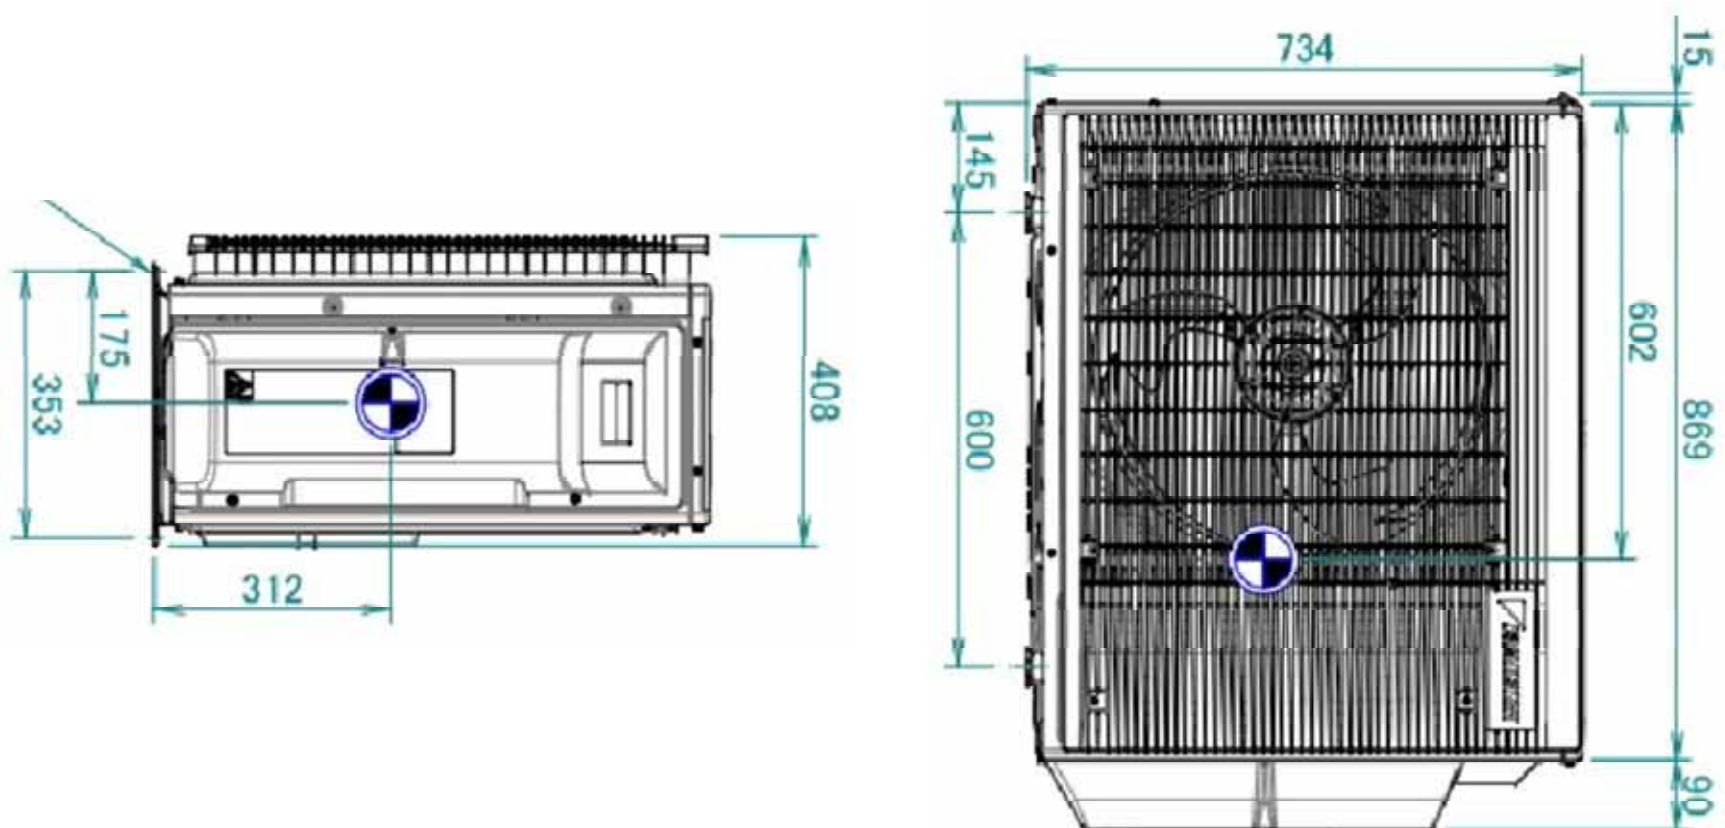

SITE PLAN
SCALE 1:200

Rev.	Date	Revisions

PRELIMINARY

PCDS
Building & Structural Design Consultants
Unit 2, The Mead Business Centre
176-178 Berkhamstead Road
Chesham, Bucks. HP5 3EE
Tel: 02994 771224
Fax: 02994 778726
email: mail@pcdslimited.co.uk



Client
MRS. CHAMBERS

Job Title
6 SOUTHERN ROAD
LONDON
N2 9LE

Drawing Title
DETAILS OF PROPOSED
A/C UNIT INSTALLATION

Scale
1:50 @ A1

Date FEB. '26 Drawn T.F.

Job No. Dwg. No. Rev
24595 A-0201 P1

24595-PCD-00-XX-DR-A-0201-S3-P1
Pld Date: 09 FEBRUARY 2026