



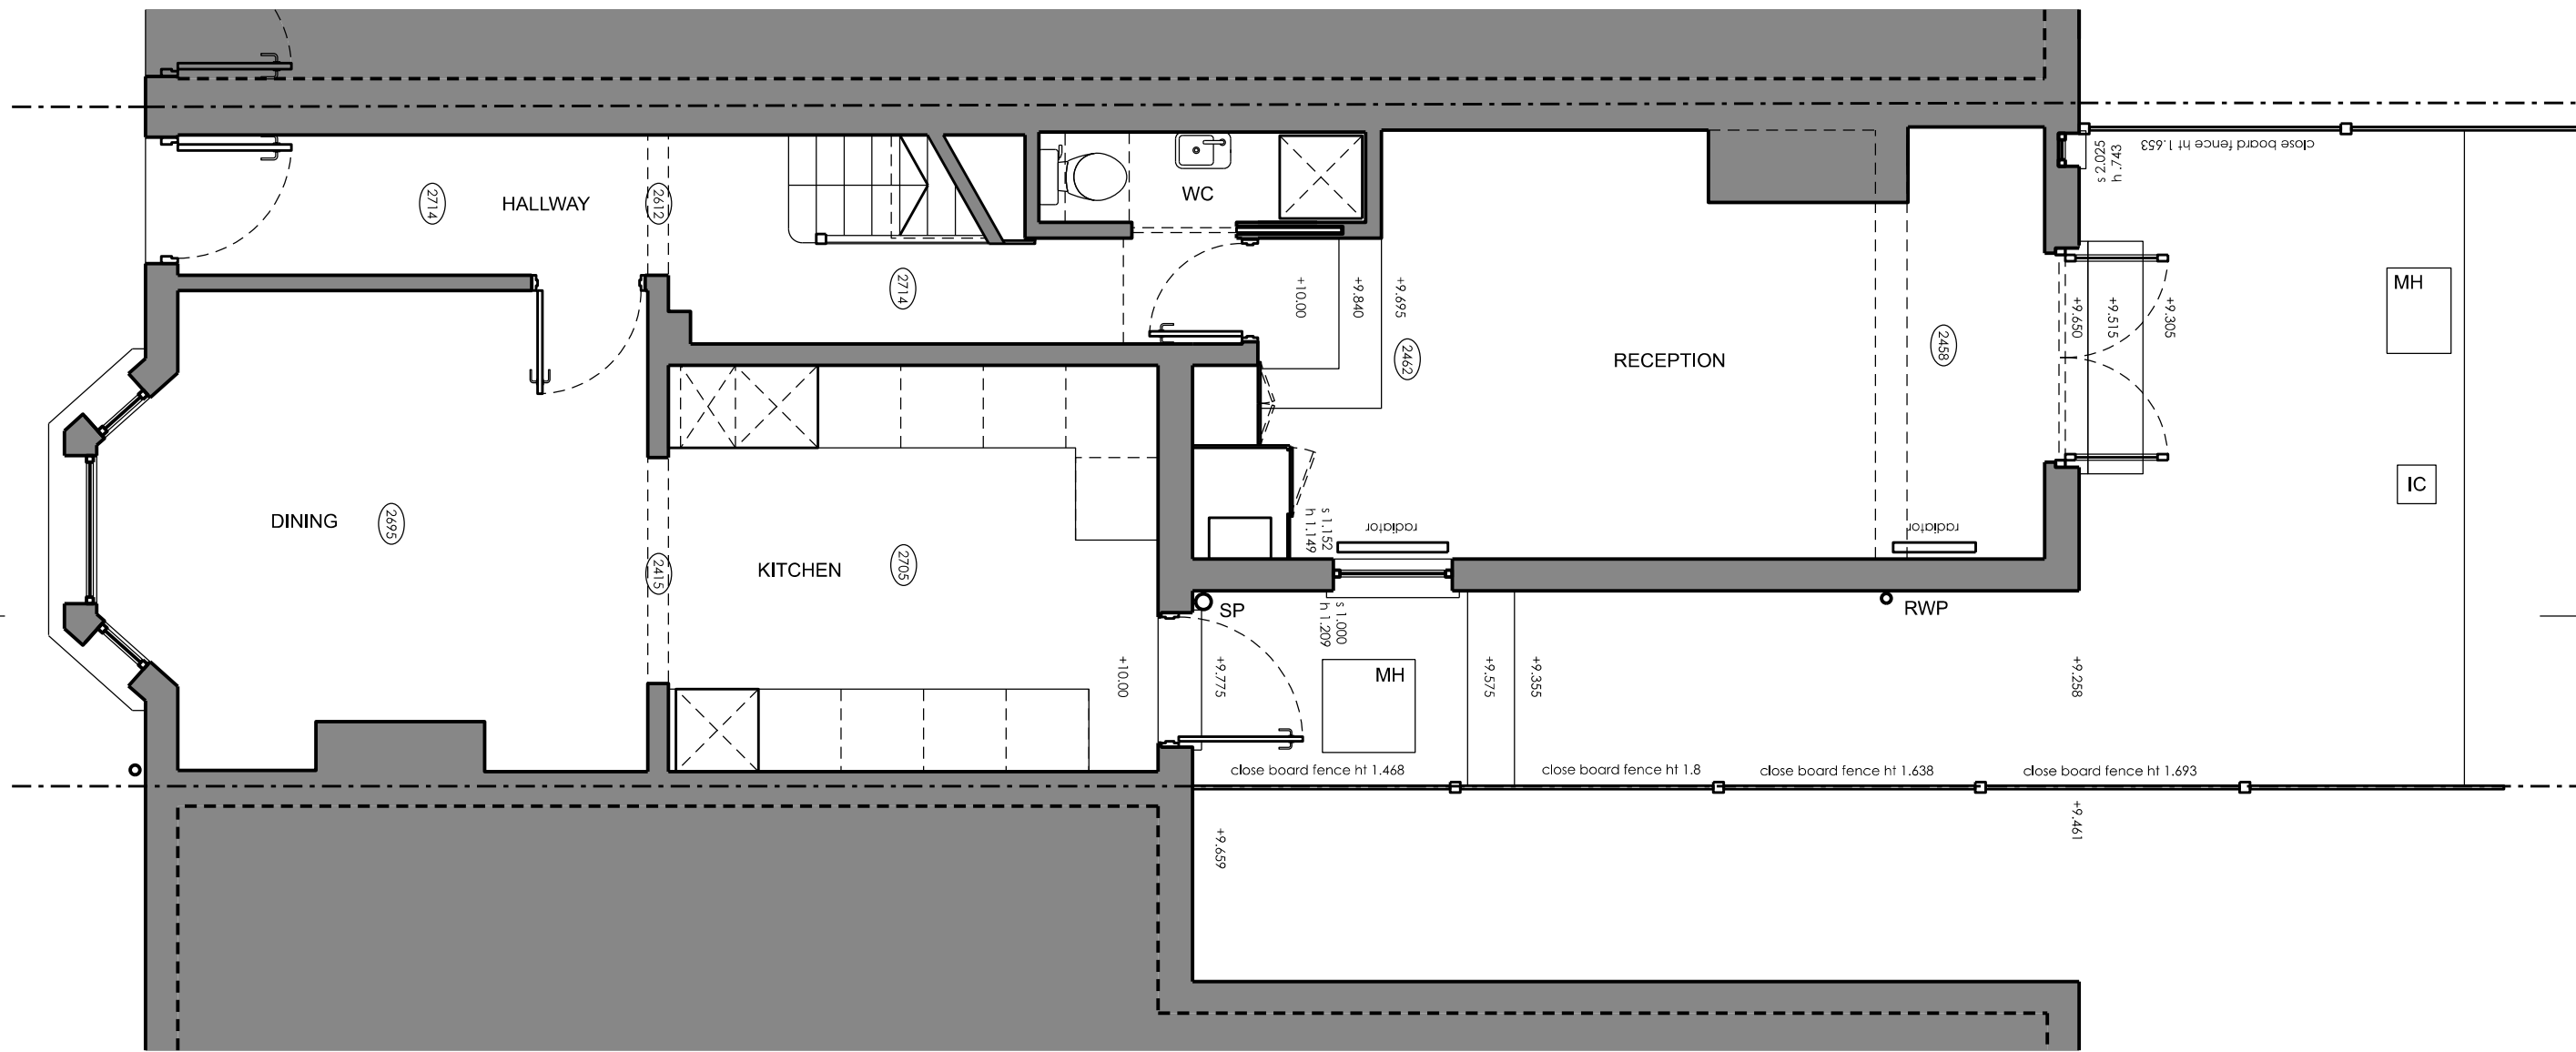


01 EXISTING GROUND FLOOR PLAN
SCALE 1:50 @ A1 / 1:100 @ A3

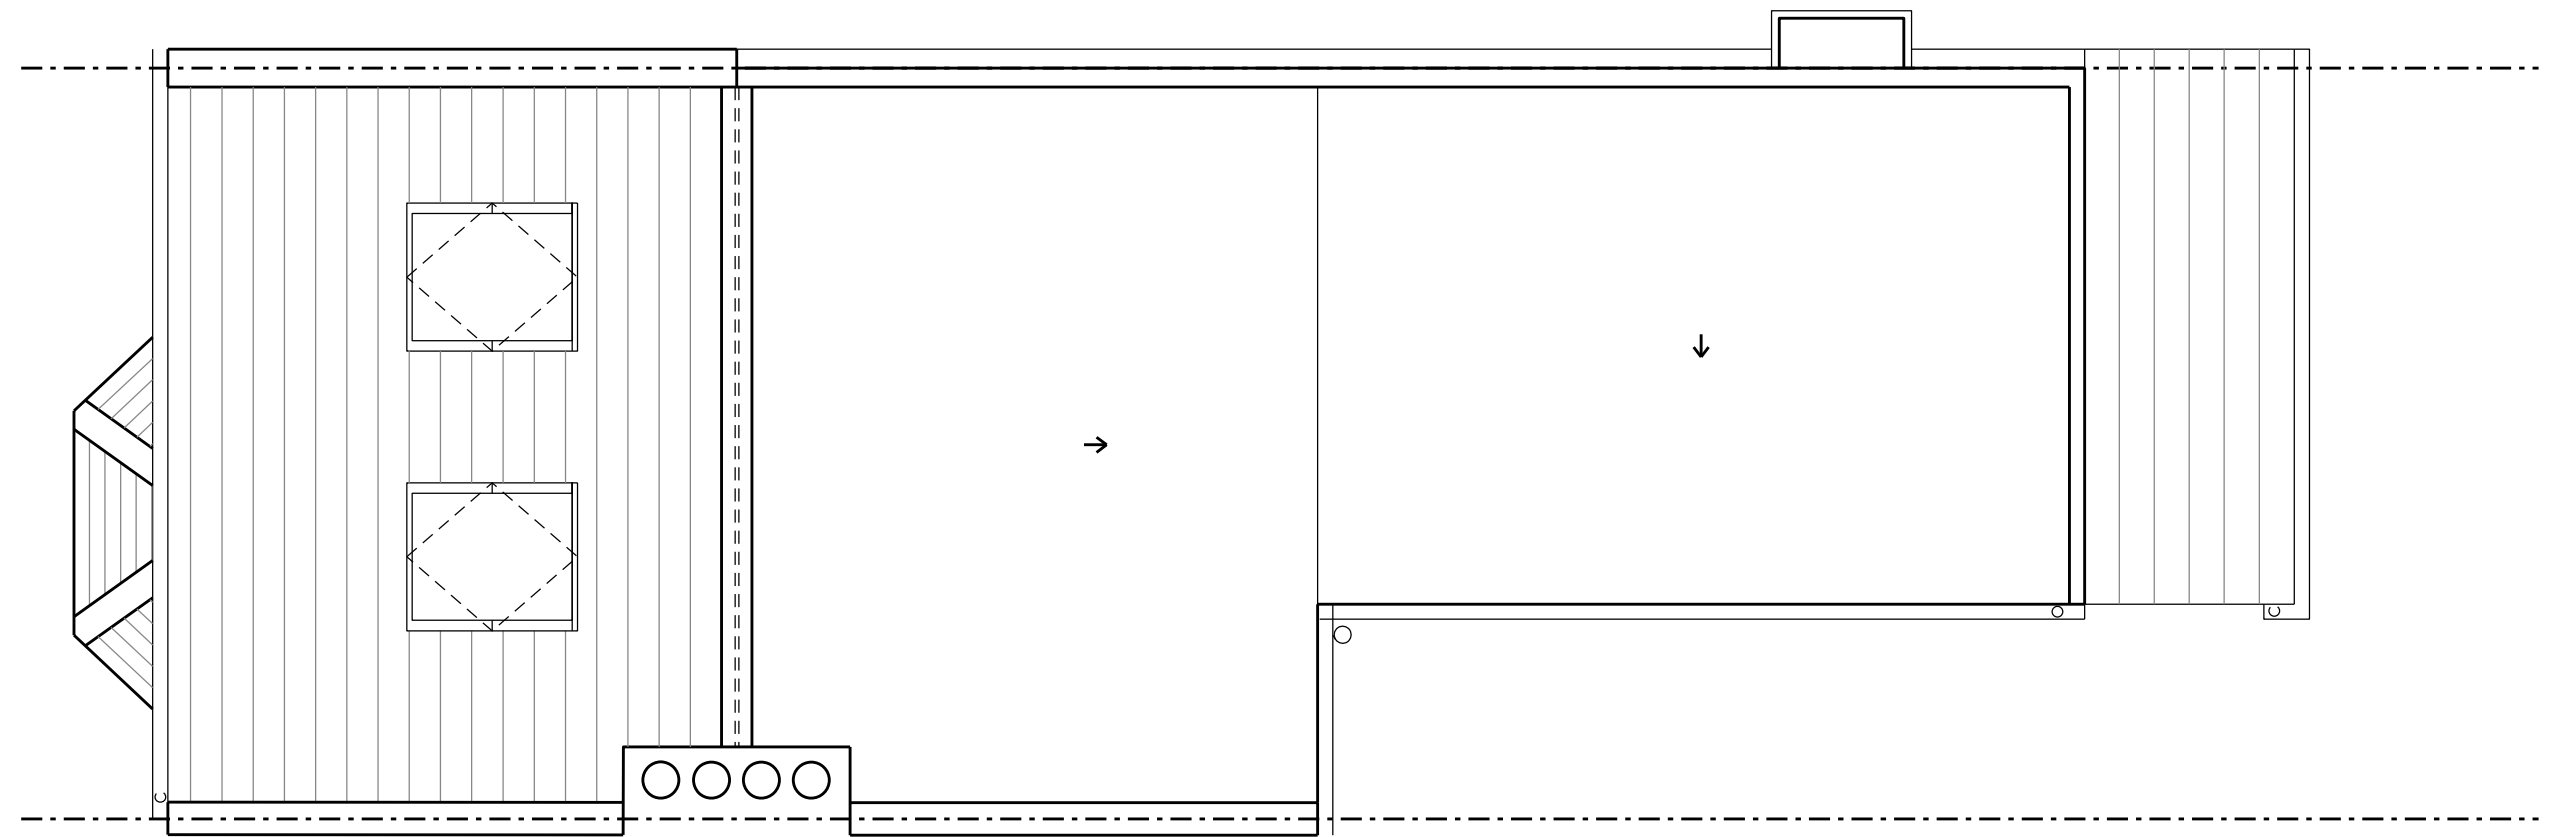

02 EXISTING ROOF PLAN
SCALE 1:50 @ A1 / 1:100 @ A3



03 EXISTING REAR ELEVATION
SCALE 1:50 @ A1 / 1:100 @ A3

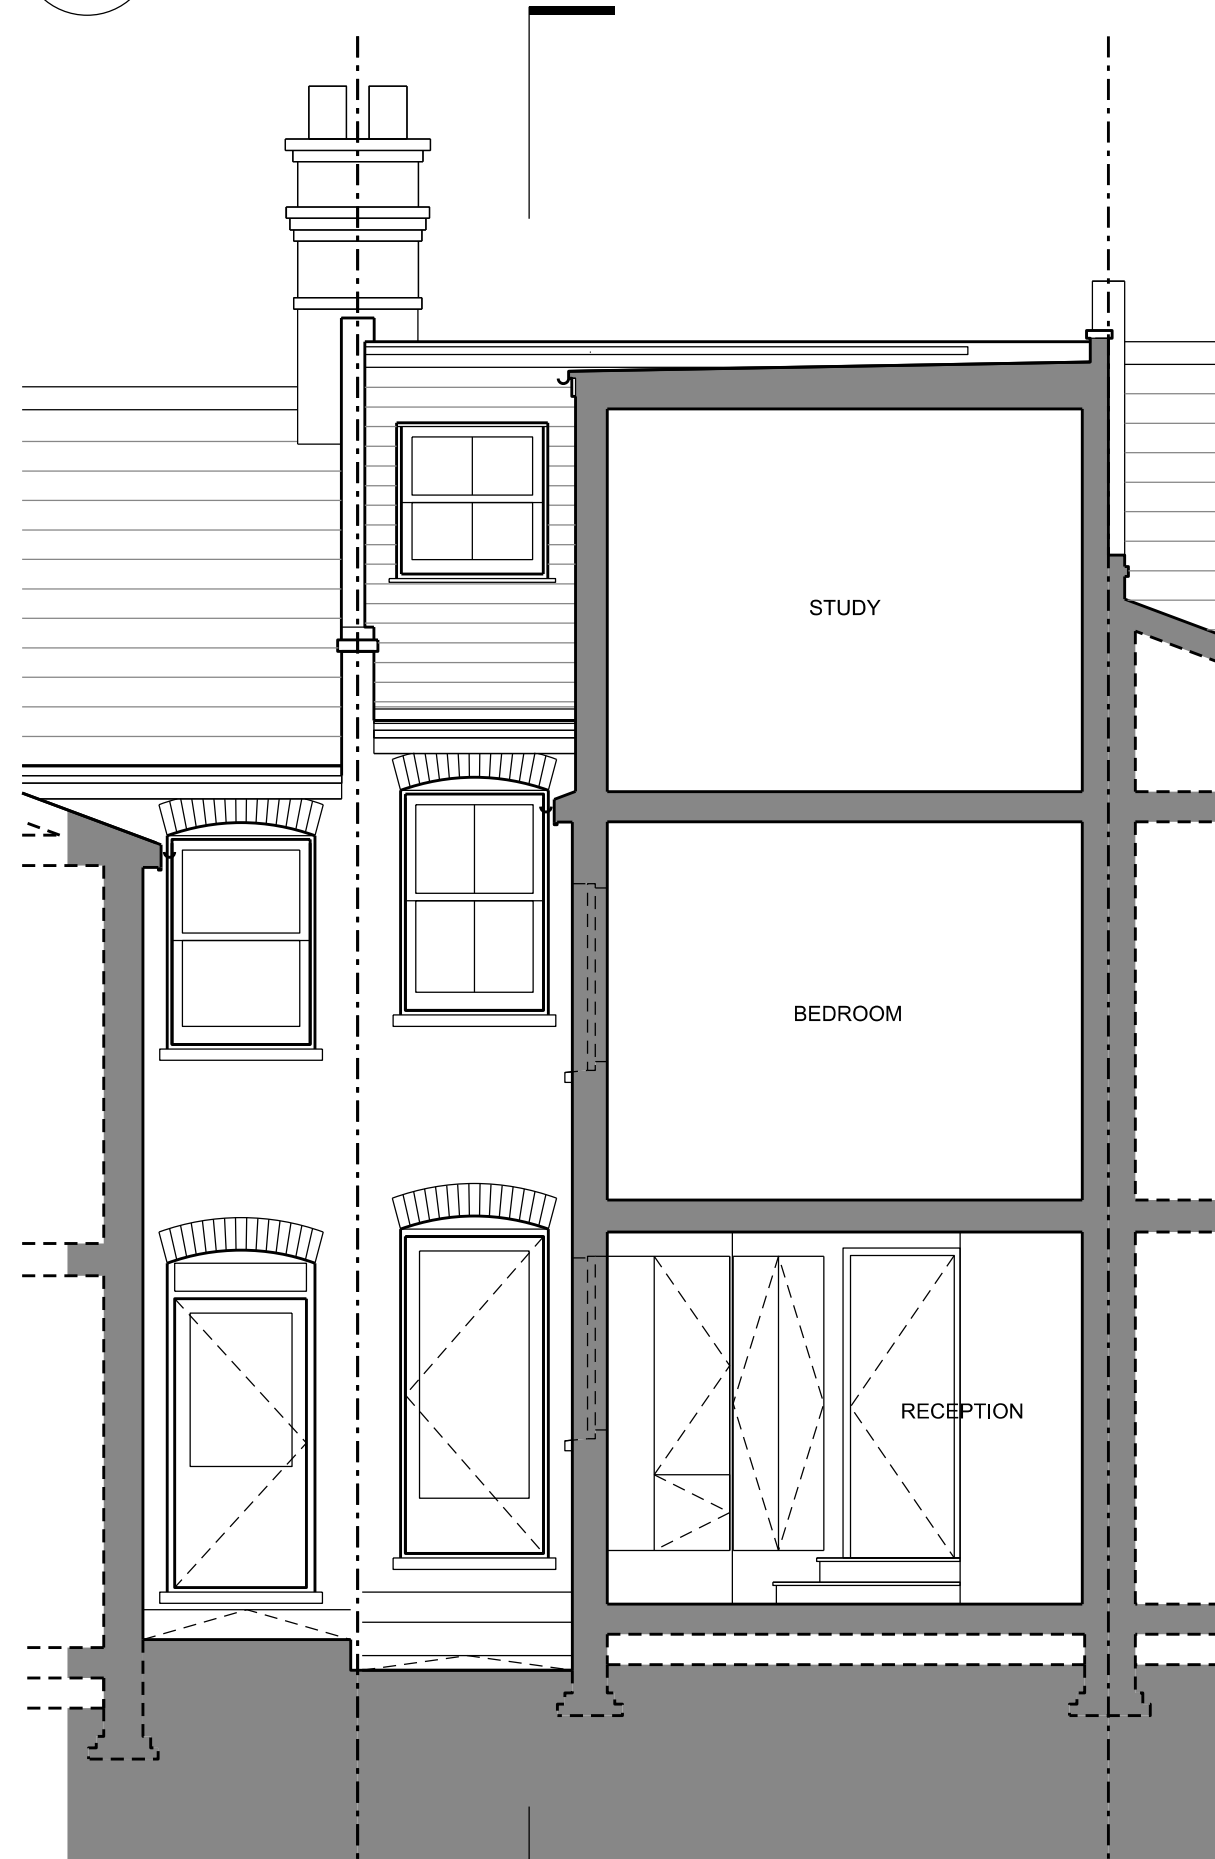


04 EXISTING SHORT SECTION
SCALE 1:50 @ A1 / 1:100 @ A3



05 EXISTING SIDE ELEVATION
SCALE 1:50 @ A1 / 1:100 @ A3

PLANNING

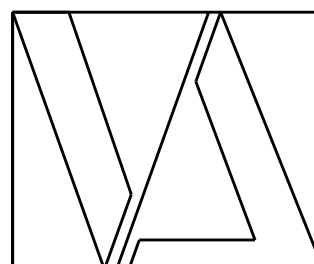


DO NOT SCALE OFF THIS DRAWING FOR CONSTRUCTION

Dimensions, areas and levels where given are only approximate and subject to site survey. All dimensions are to be checked on site. Any discrepancies or variations are to be reported to the architect before work commences.

This drawing is to be read in conjunction with the architectural specification (where provided) and all relevant consultants and / or specialists drawings / documents. Any discrepancies, proposed variations or clarifications required are to be reported to the architect BEFORE THE WORK COMMENCES.

Electronic data / drawings are issued as "read only" and should not be interrogated for measurement. All dimensions and levels should be read, only from those values stated in text, on the drawing.

© Vickers Architects Ltd

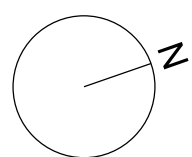

EXISTING
PROPOSED
DEMOLITION

0m .5m 1m 2m
SCALE 1:100 @ A3
1:50 @ A1

Rev	Date	Description	By
00	24.10.2025	FOR CLIENT REVIEW	SV
00	13.01.2026	FOR CLIENT APPROVAL	SV
00	11.02.2026	FOR PLANNING	SV

VICKERS ARCHITECTS

w: www.vickersarchitects.com t: 07985-985-875 a: 12 Avondale Road, London, N15 3SJ

Site:	68 AVONDALE ROAD, N15 3SH	Drawing No:	200
Project:	SINGLE STOREY REAR EXTENSION	Rev:	00
Title:	EXISTING FLOOR PLANS		
Scale @ A1:	1:50	Scale @ A3:	1:100
		Project No:	095-VA

© Vickers Architects Ltd