



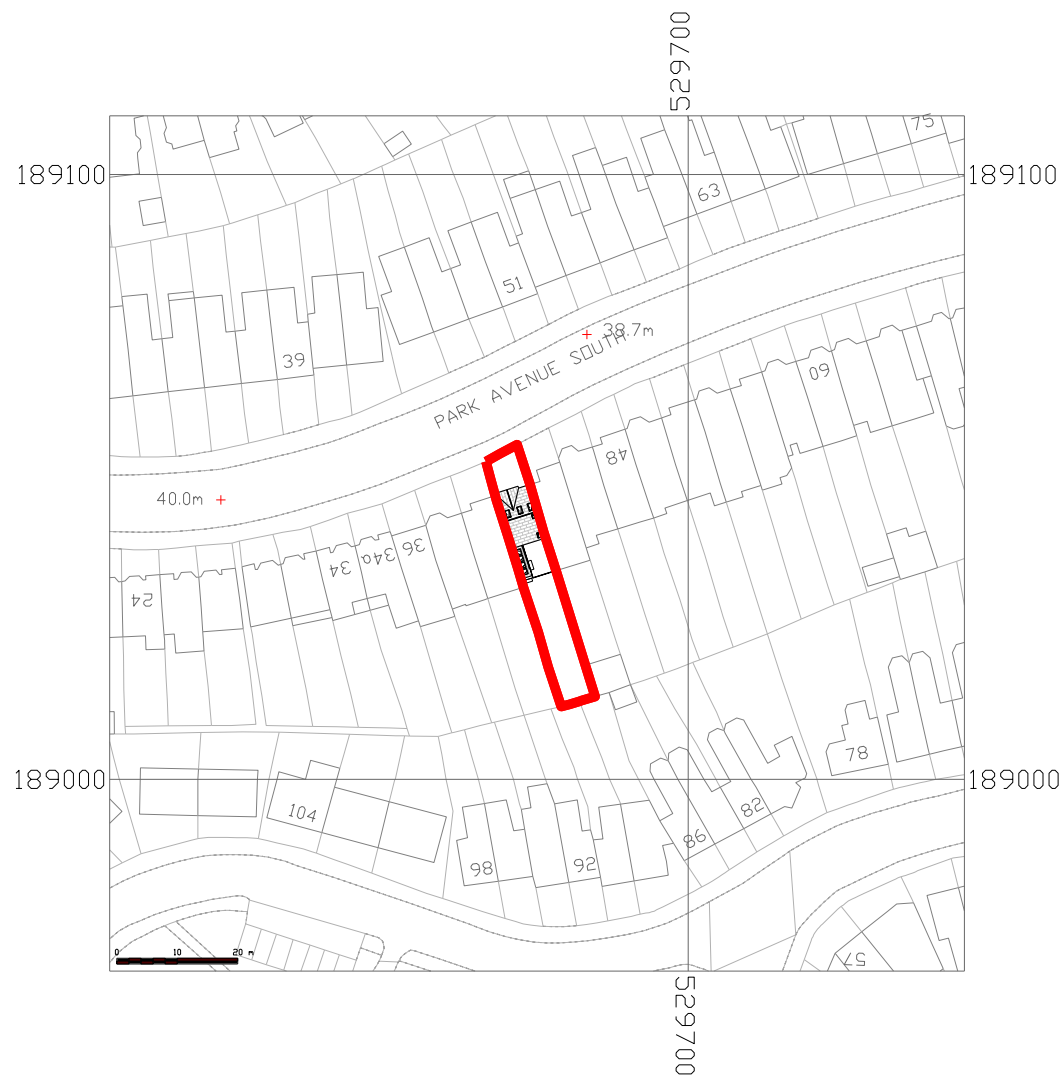

SITE PLAN 1:1250

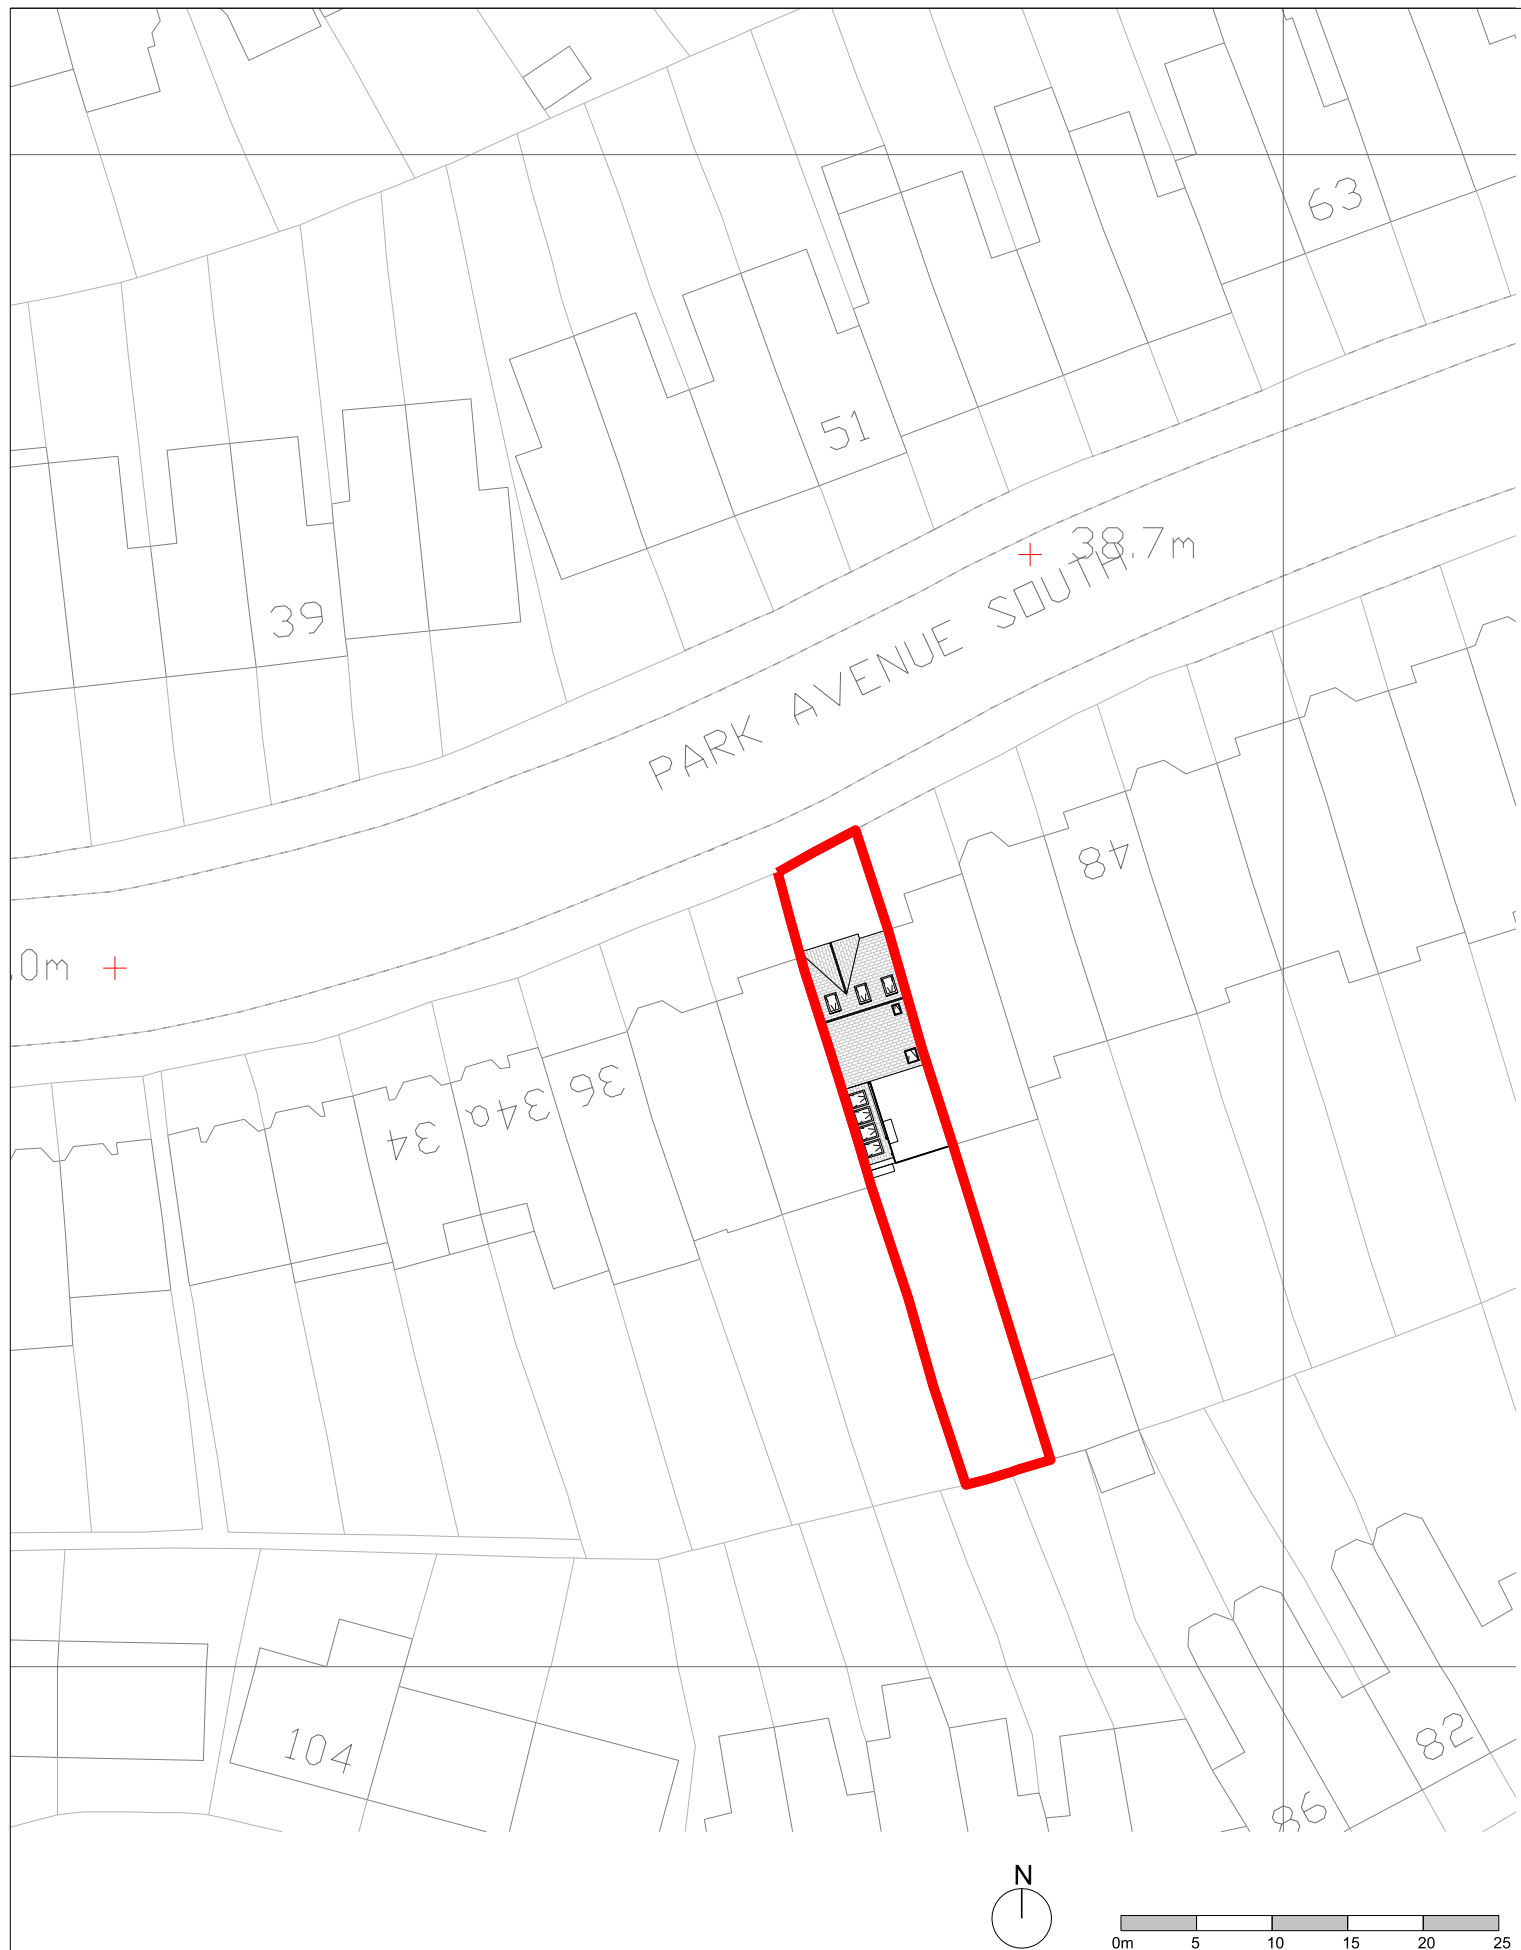

BLOCK PLAN 1:500

Rev:

Notes:

Unless stated otherwise, all dimensions are in millimetres.
All dimensions to be checked and confirmed on site by contractor and as such are to be his responsibility.
Any errors, omissions or discrepancies on this drawing are to be reported to the architect.

JOE WRIGHT ARCHITECTS

t: www.joewrightarchitects.co.uk e: info@joewrightarchitects.co.uk

Project: 42 Park Avenue South, London, N8 8LT
Extension to Rear and Internal Refurbishment

Scale: 1:1250 & 1:500 @ A3


Date: 09.02.26

Drawing: Proposed Drawing


Title: Site and Block Plans

Drwg No: 2511-01_PL_100

Rev: A

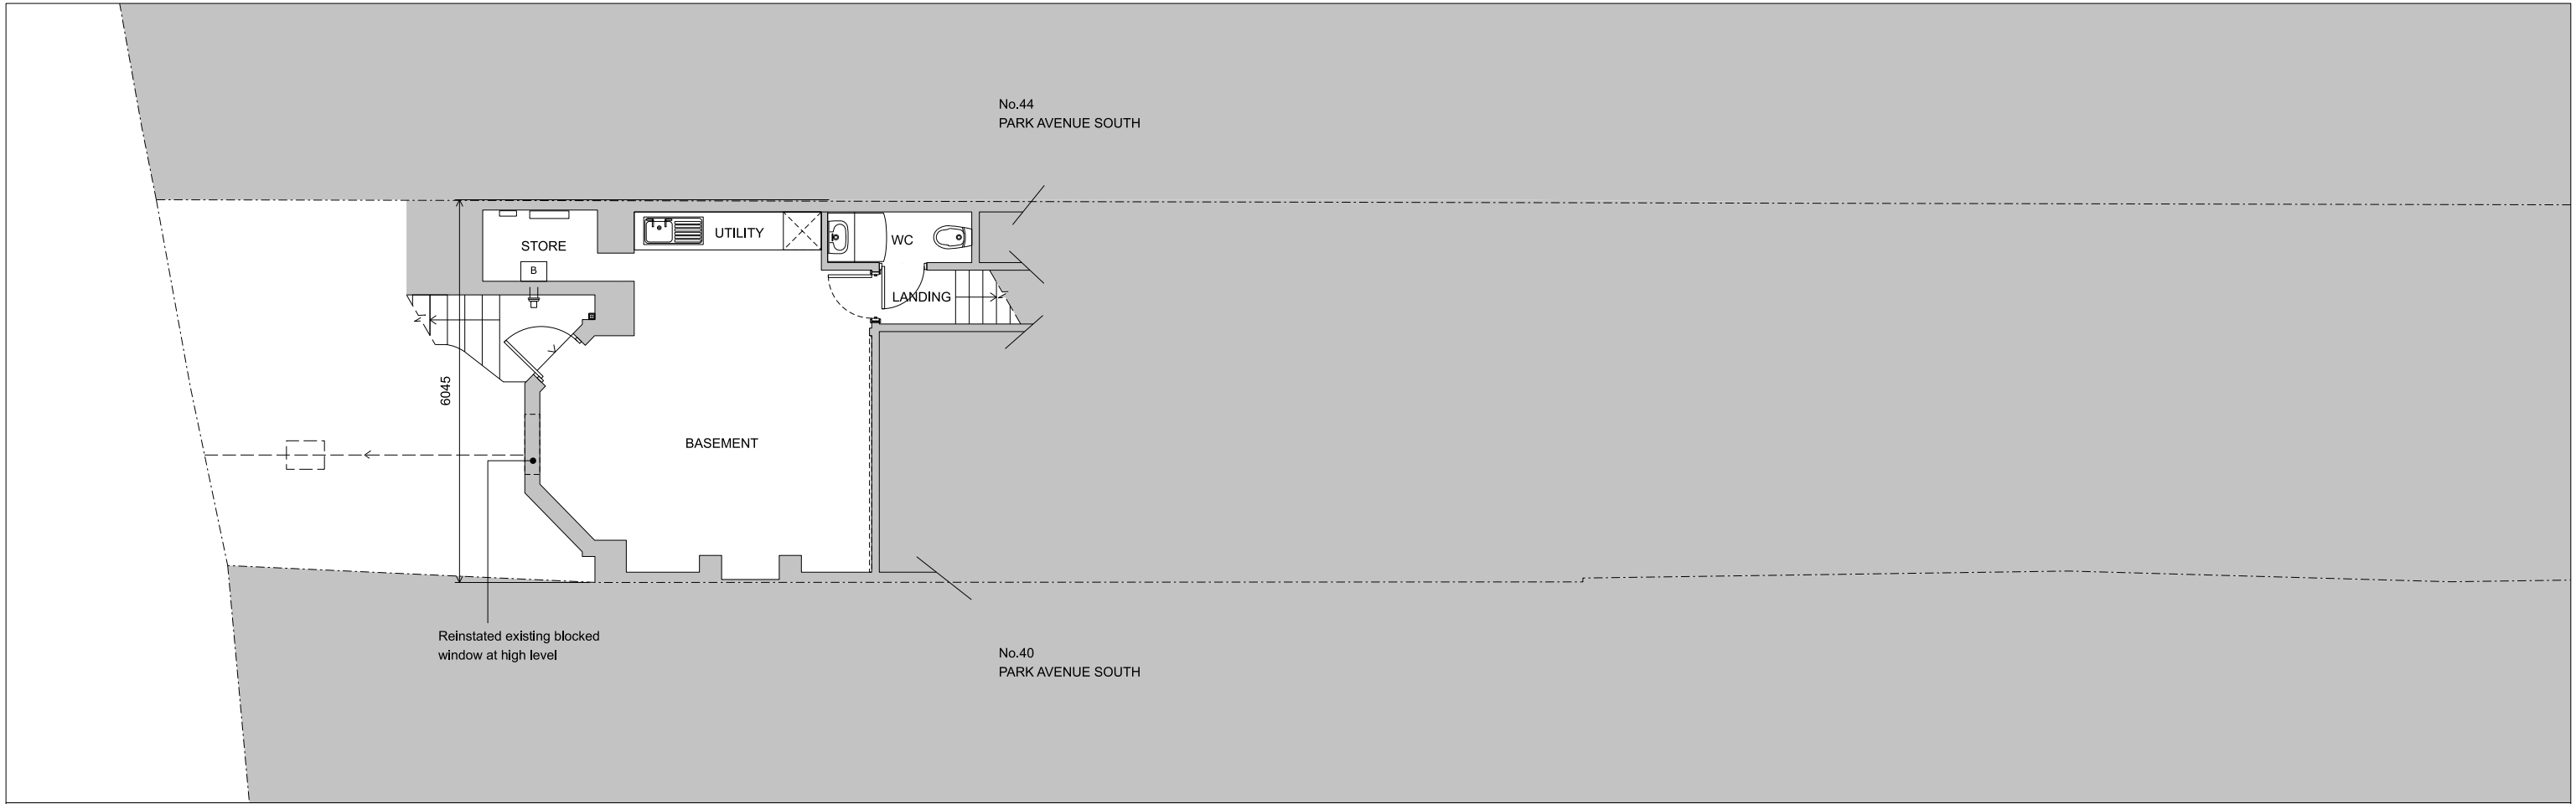


BASEMENT

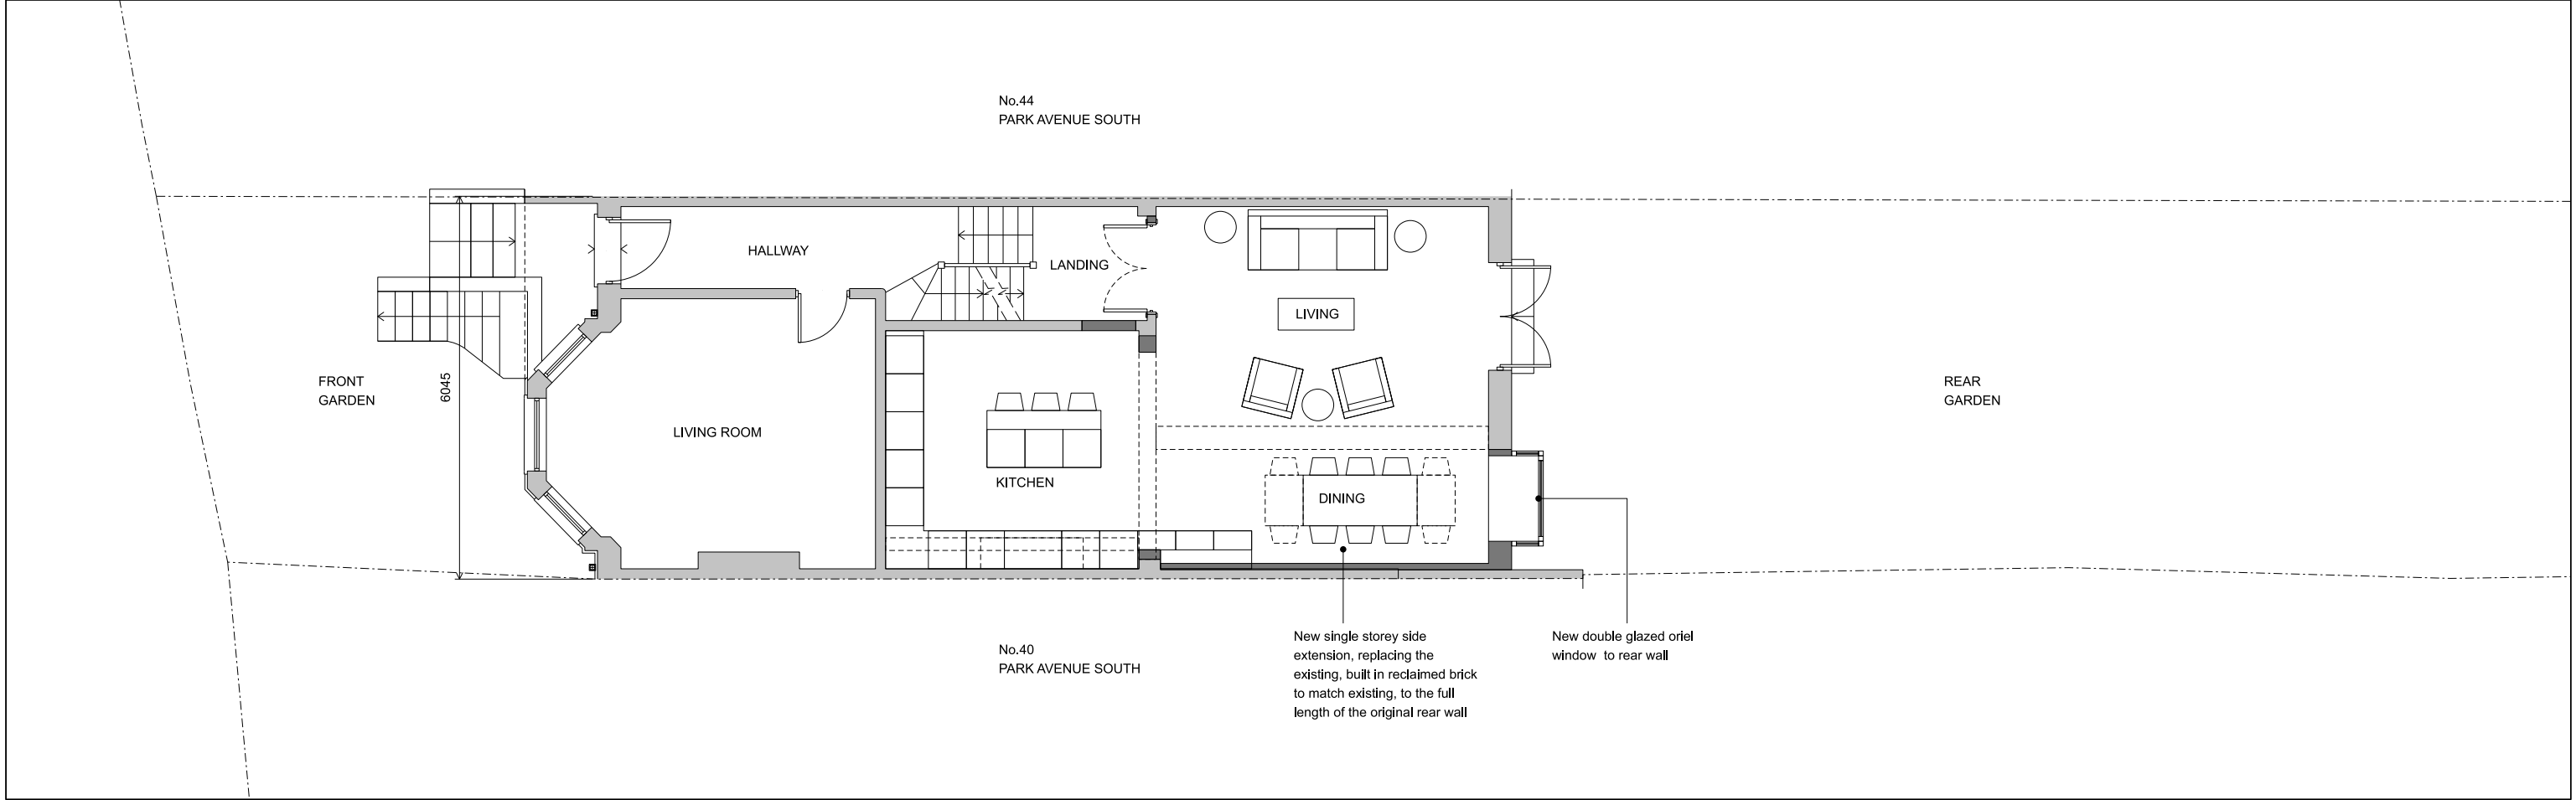

GROUND FLOOR PLAN

Rev:

 


Notes:

Unless stated otherwise, all dimensions are in millimetres. All dimensions to be checked and confirmed on site by contractor and as such are to be his responsibility. Any errors, omissions or discrepancies on this drawing are to be reported to the architect.


JOE WRIGHT ARCHITECTS

t: www.joewrightarchitects.co.uk e: info@joewrightarchitects.co.uk


Project:	42 Park Avenue South, London, N8 8LT Extension to Rear and Internal Refurbishment	Scale:	1:100 @ A3	Date:	10.02.26
Drawing	Proposed Drawings	Drwg No:	2511-01_PL_101	Rev:	B
Title:	Plans				

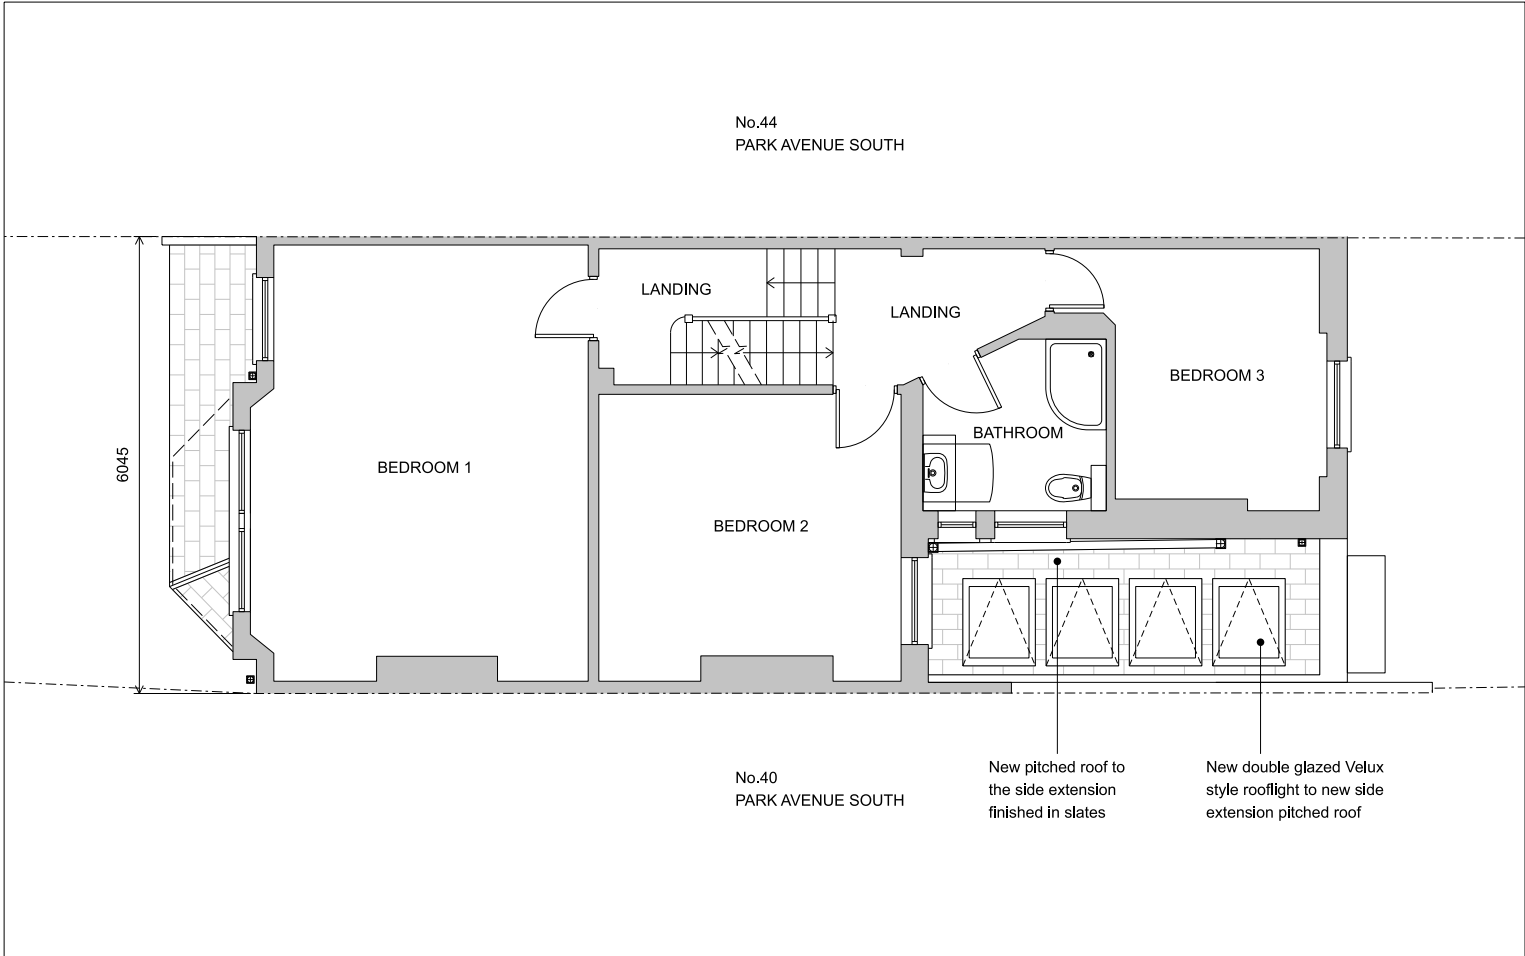

FIRST FLOOR PLAN

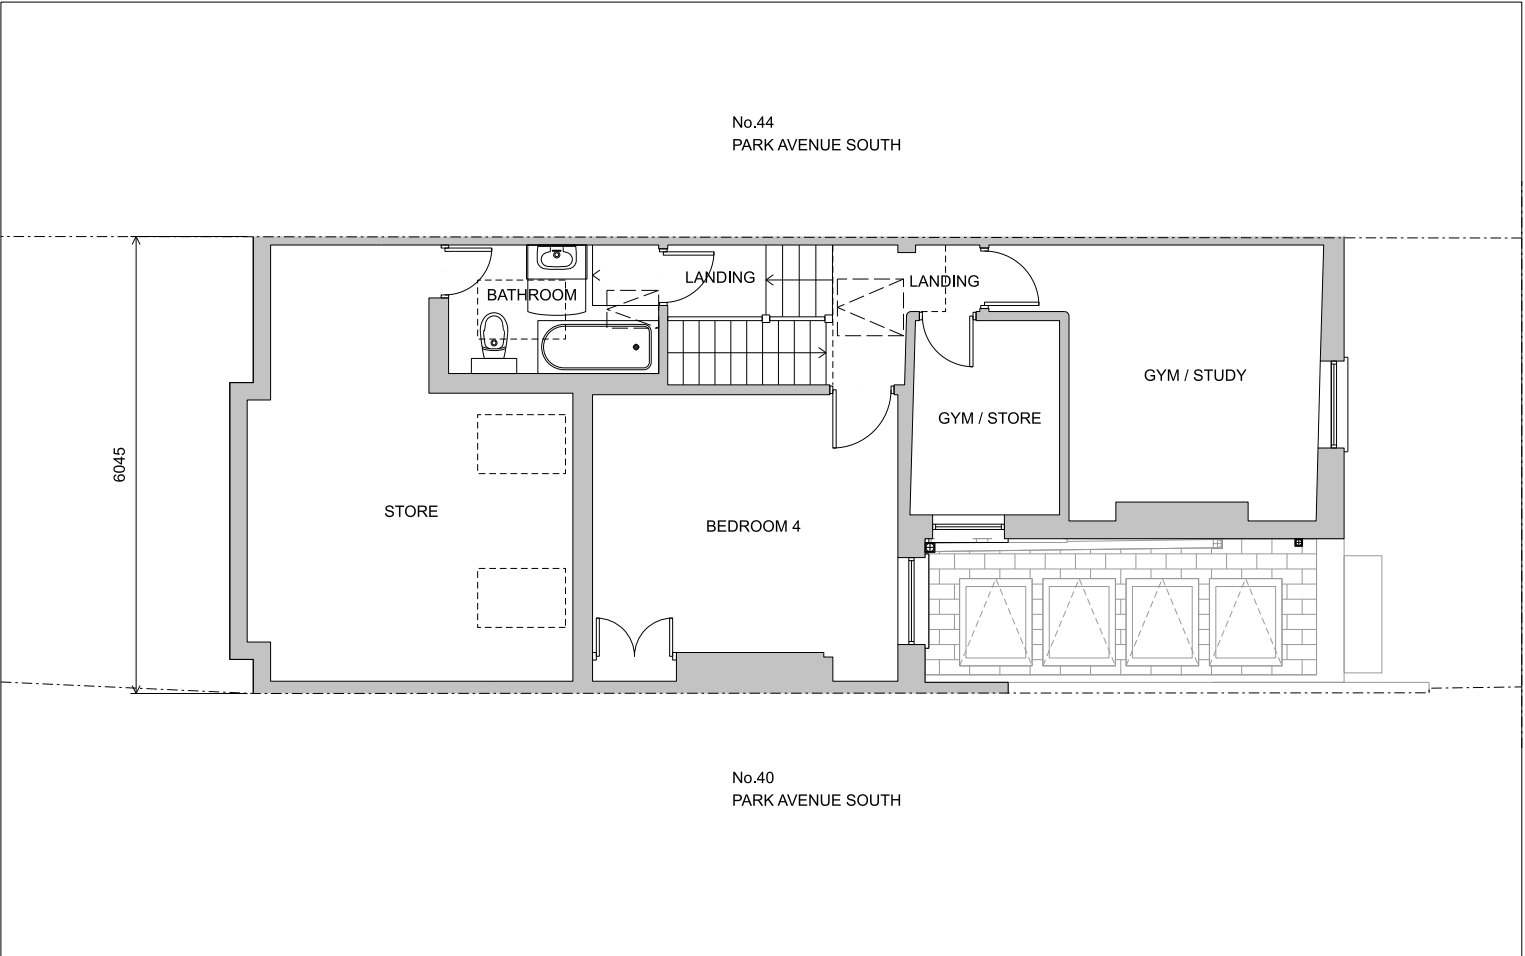


SECOND FLOOR PLAN

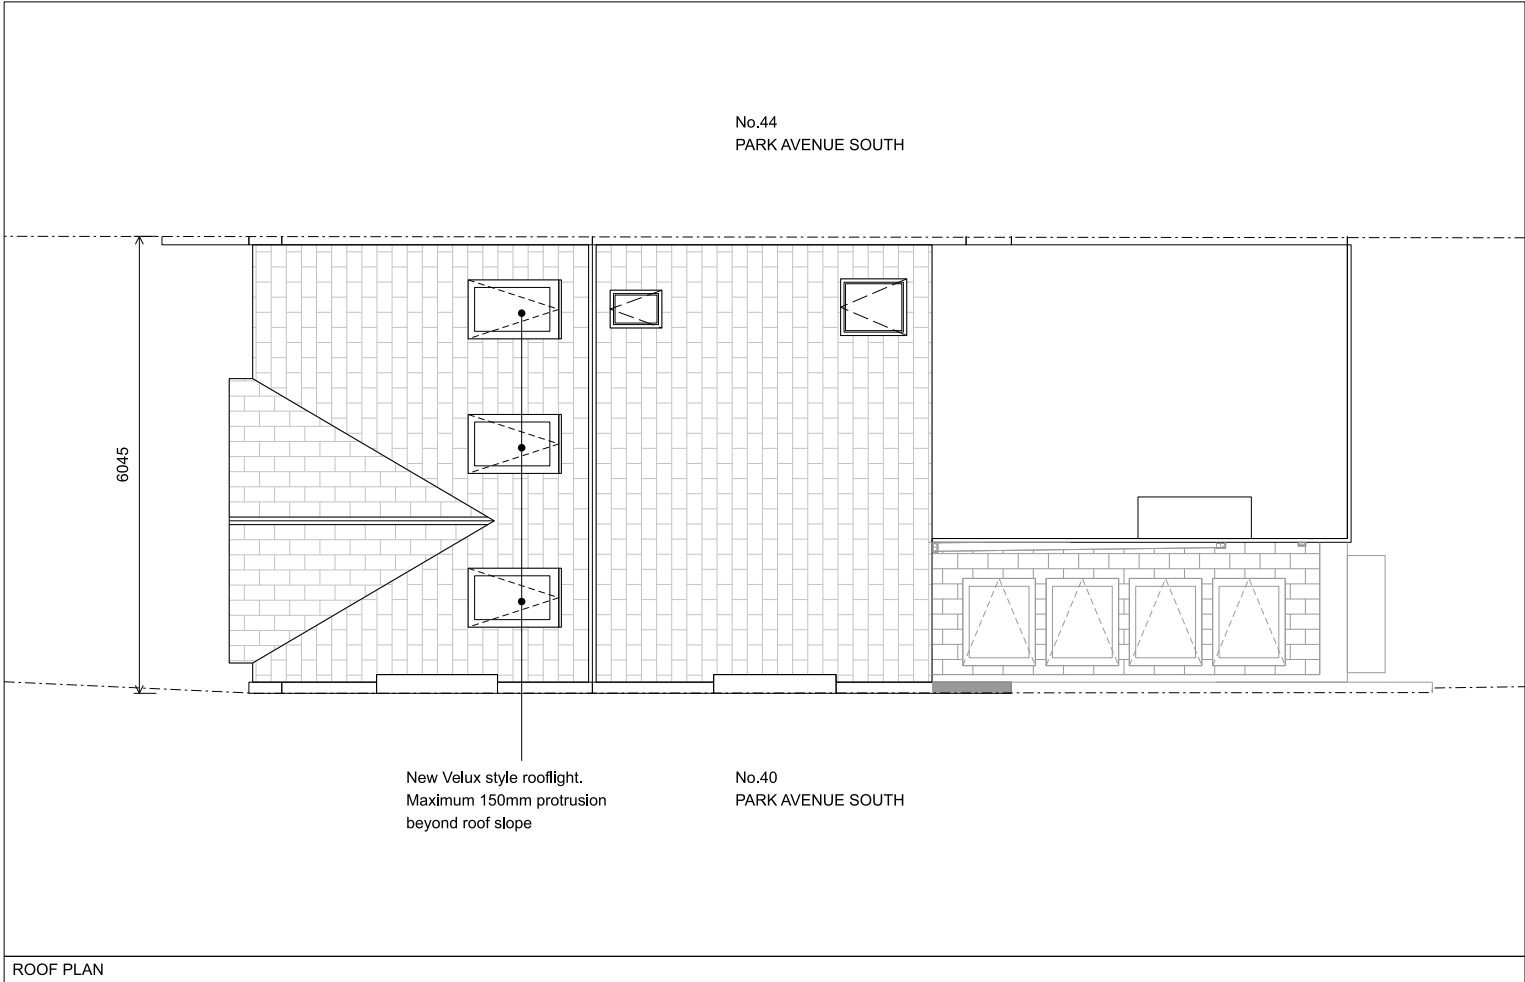

ROOF PLAN

Rev:

 

Notes:

Unless stated otherwise, all dimensions are in millimetres. All dimensions to be checked and confirmed on site by contractor and as such are to be his responsibility. Any errors, omissions or discrepancies on this drawing are to be reported to the architect.

JOE WRIGHT ARCHITECTS

t: www.joewrightarchitects.co.uk e: info@joewrightarchitects.co.uk

Project: 42 Park Avenue South, London, N8 8LT
Extension to Rear and Internal Refurbishment

Scale: 1:100 @ A3

Date: 10.02.26

Drawing: Proposed Drawings

Drwg No: 2511-01_PL_102

Rev: A

Title: Plans



Notes:

Unless stated otherwise, all dimensions are in millimetres.

All dimensions to be checked and confirmed on site by contractor and as such are to be his responsibility.

Any errors, omissions or discrepancies on this drawing are to be reported to the architect.

PARK AVENUE SOUTH

01

02

03

04

KEY PLAN

0m 1 2 3 4

JOE WRIGHT ARCHITECTS

i: www.joewrightarchitects.co.uk e: info@joewrightarchitects.co.uk

Project: 42 Park Avenue South, London, N8 8LT

Extension to Rear and Internal Refurbishment

Drawing: Proposed Drawings




Title: Elevations

Scale: 1:100 @ A3

Date: 10.02.26

Drwg No: 2511-01_PL_103

Rev: B

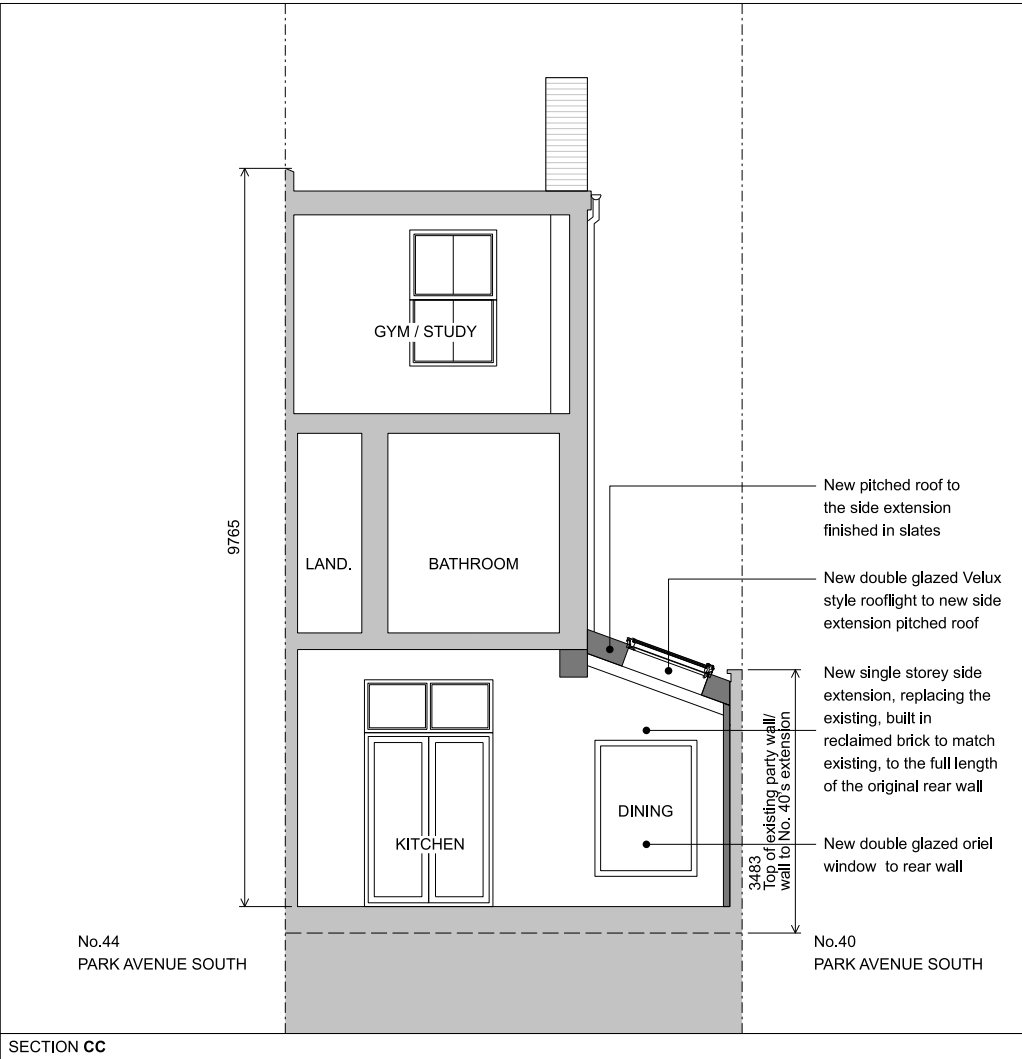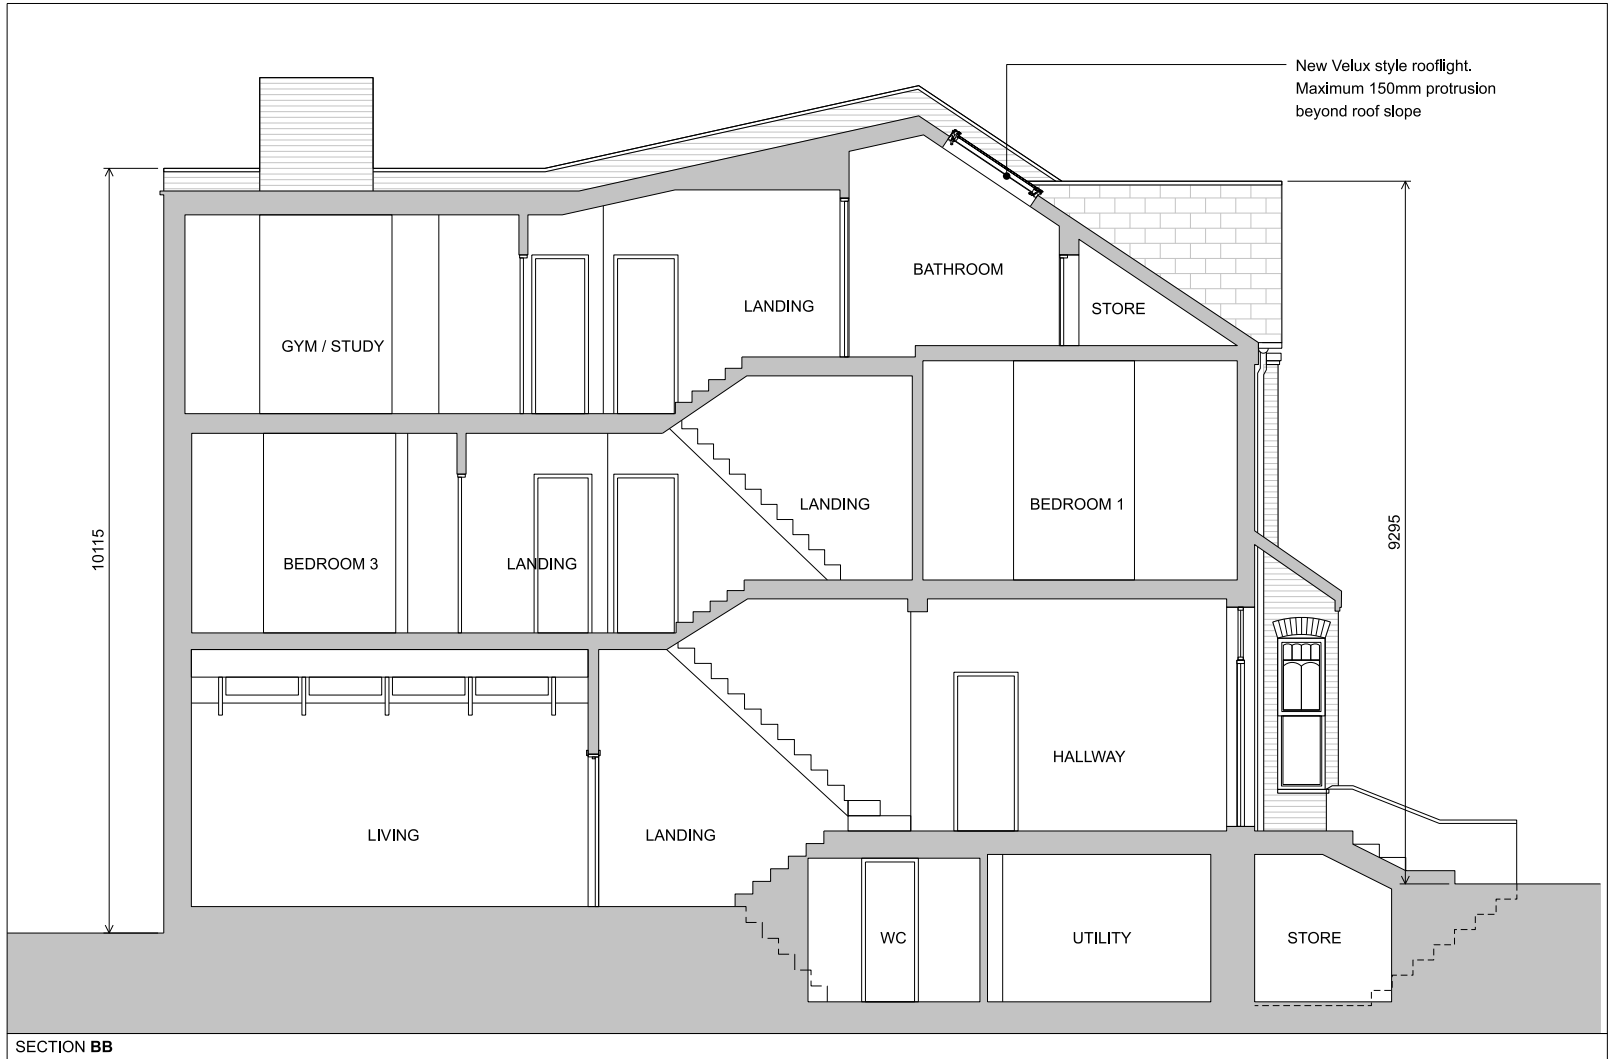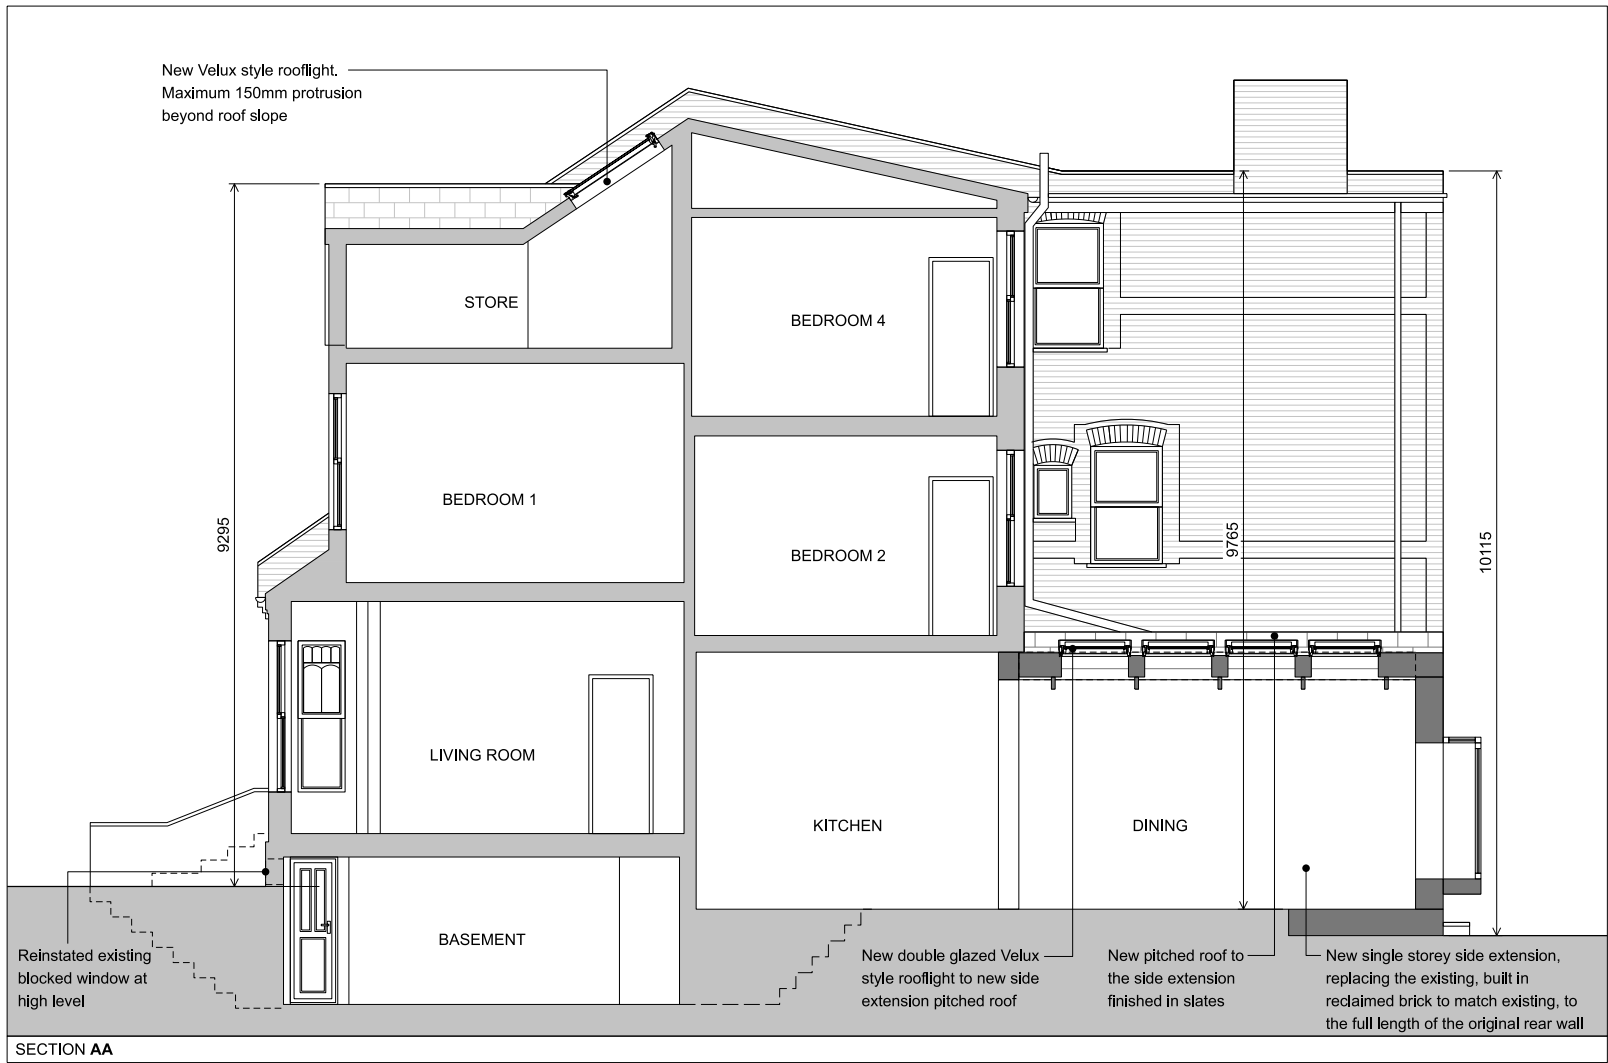

Notes:

Unless stated otherwise, all dimensions are in millimetres.

All dimensions to be checked and confirmed on site by contractor and as such are to be his responsibility.

Any errors, omissions or discrepancies on this drawing are to be reported to the architect.

PARK AVENUE SOUTH

KEY PLAN

0m 1 2 3 4

JOE WRIGHT ARCHITECTS
t: www.joewrightarchitects.co.uk e: info@joewrightarchitects.co.uk

Project: 42 Park Avenue South, London, N8 8LT
Extension to Rear and Internal Refurbishment

Drawing: Proposed Drawings
Title: Elevations

Scale: 1:100 @ A3 Date: 10.02.26
Drwg No: 2511-01_PL_104 Rev: B