
 


Site Plan

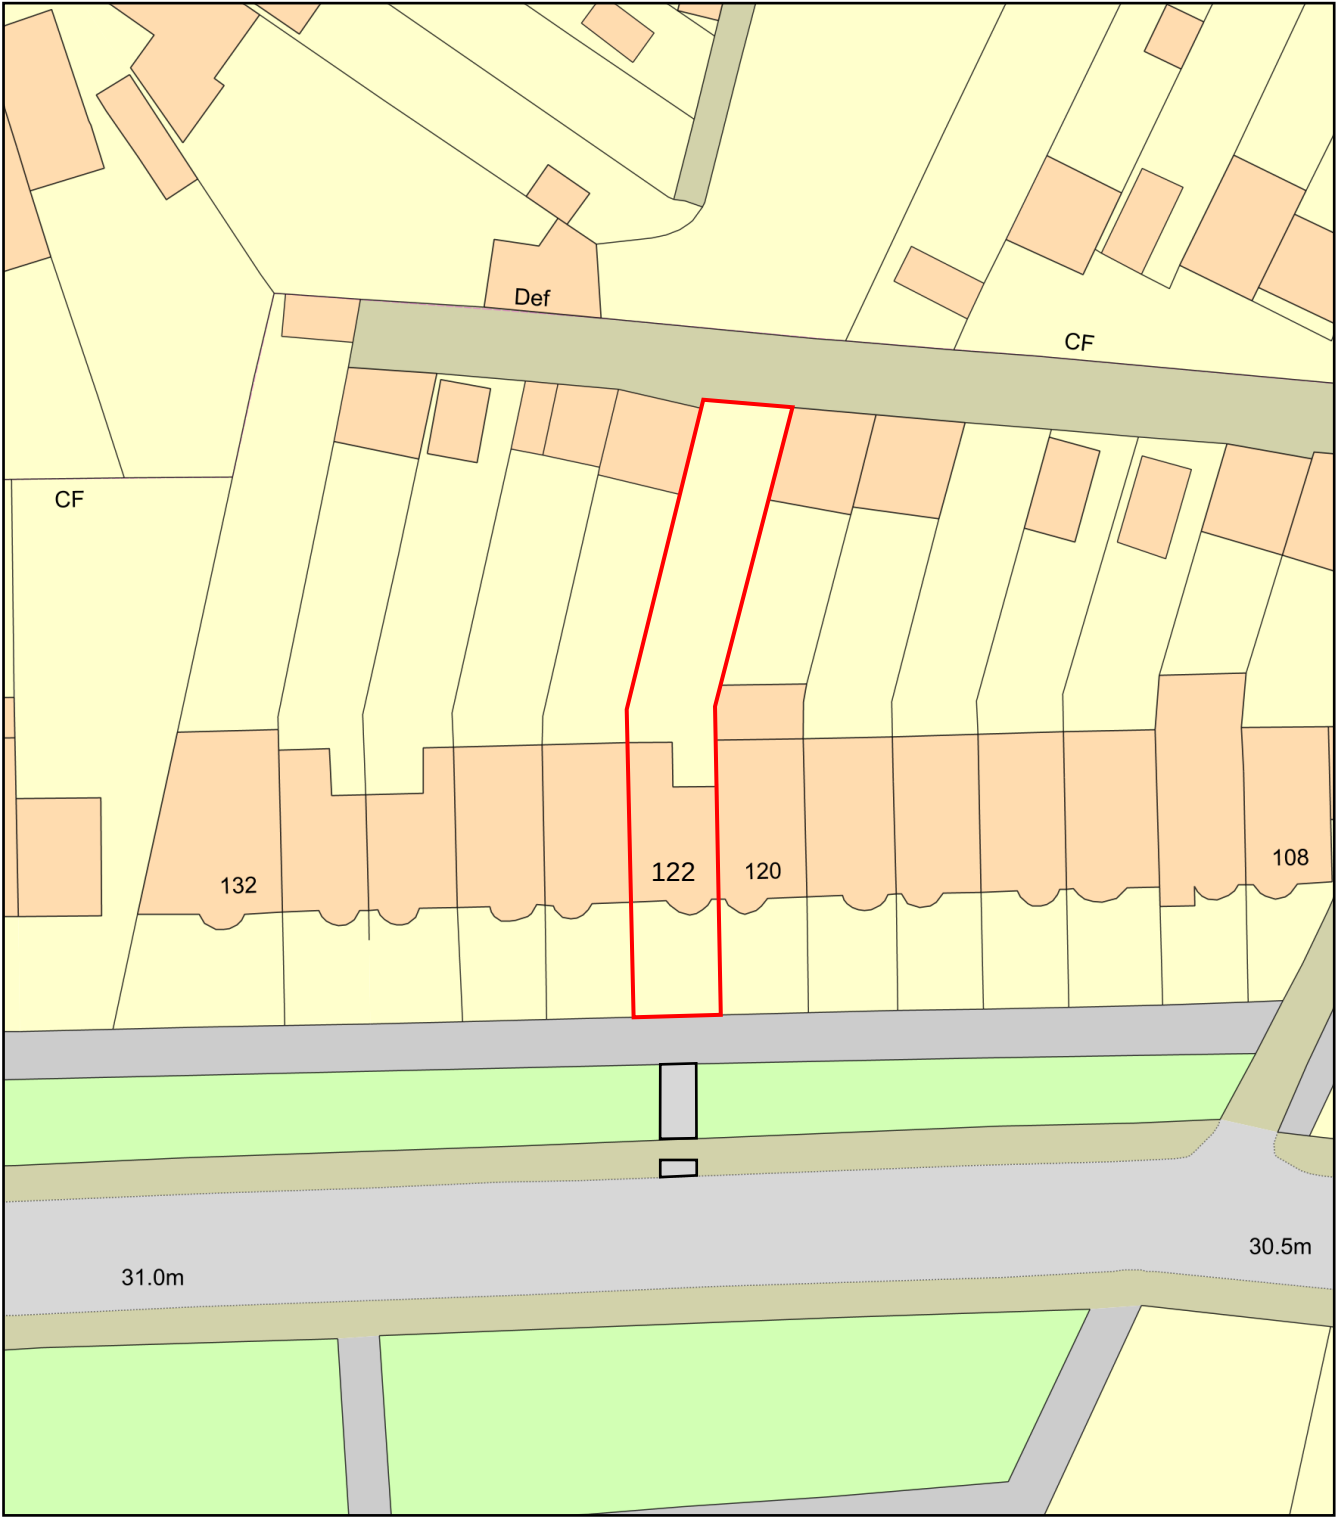

Plan Produced for: E&F Engineering Ltd
Date Produced: 11 Feb 2026
Plan Reference Number: TQRQM26042153549198
Scale: 1:500 @ A4