


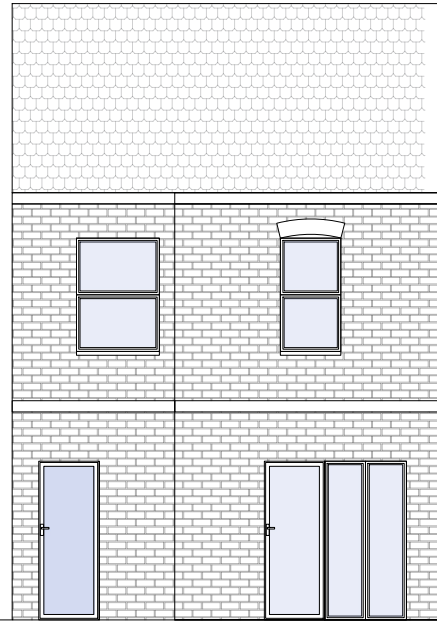

Pre Existing North Elevation



Pre Existing South Elevation



Existing North Elevation




Existing South Elevation




Pre Existing West Elevation



Pre Existing A-A Section

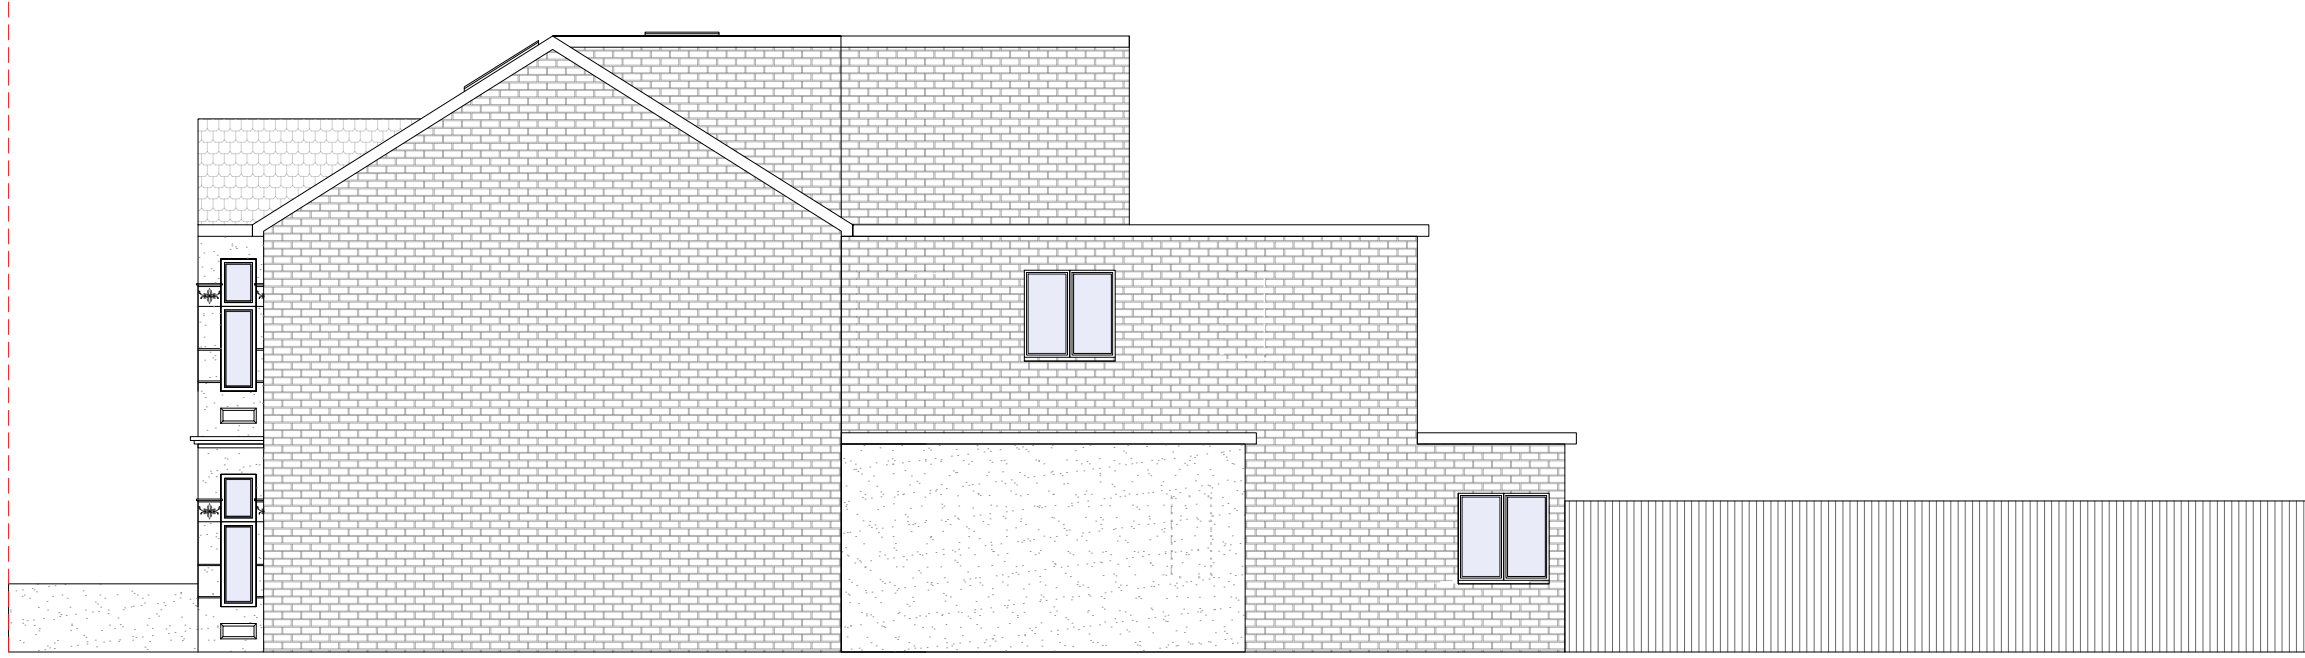

Existing West Elevation

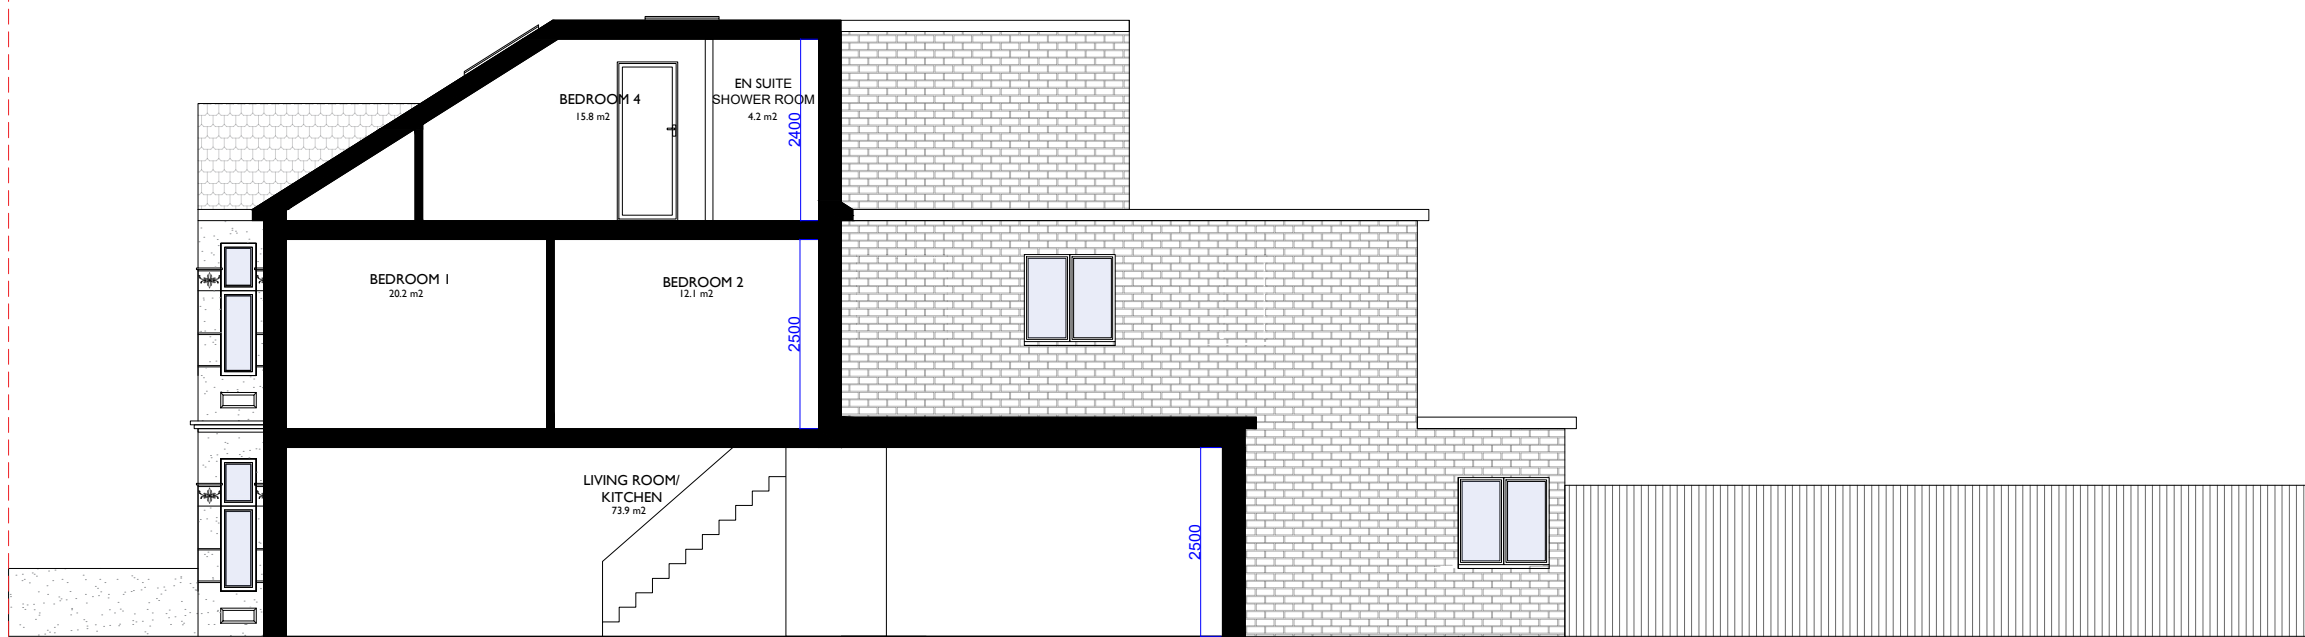

Existing A-A Section

Any dimensions shown should be checked on site.
Designs are not coordinated with engineer projects.
Not for construction purposes.



HOMZ
DESIGN | PLAN | BUILD
www.homz.uk / 0 330 818 3001

Drawing Title:Pre Existing and Existing Elevations and Sections
Drawing :H-0435 -06_I0FrobisherRoad _ElevationsAndSections_V3
Drawing Number:H-0435
Site Address:10 Frobisher Road N8 0QS

Scale :1/100 at A2
Revision : V3
Date :21.01.2025