



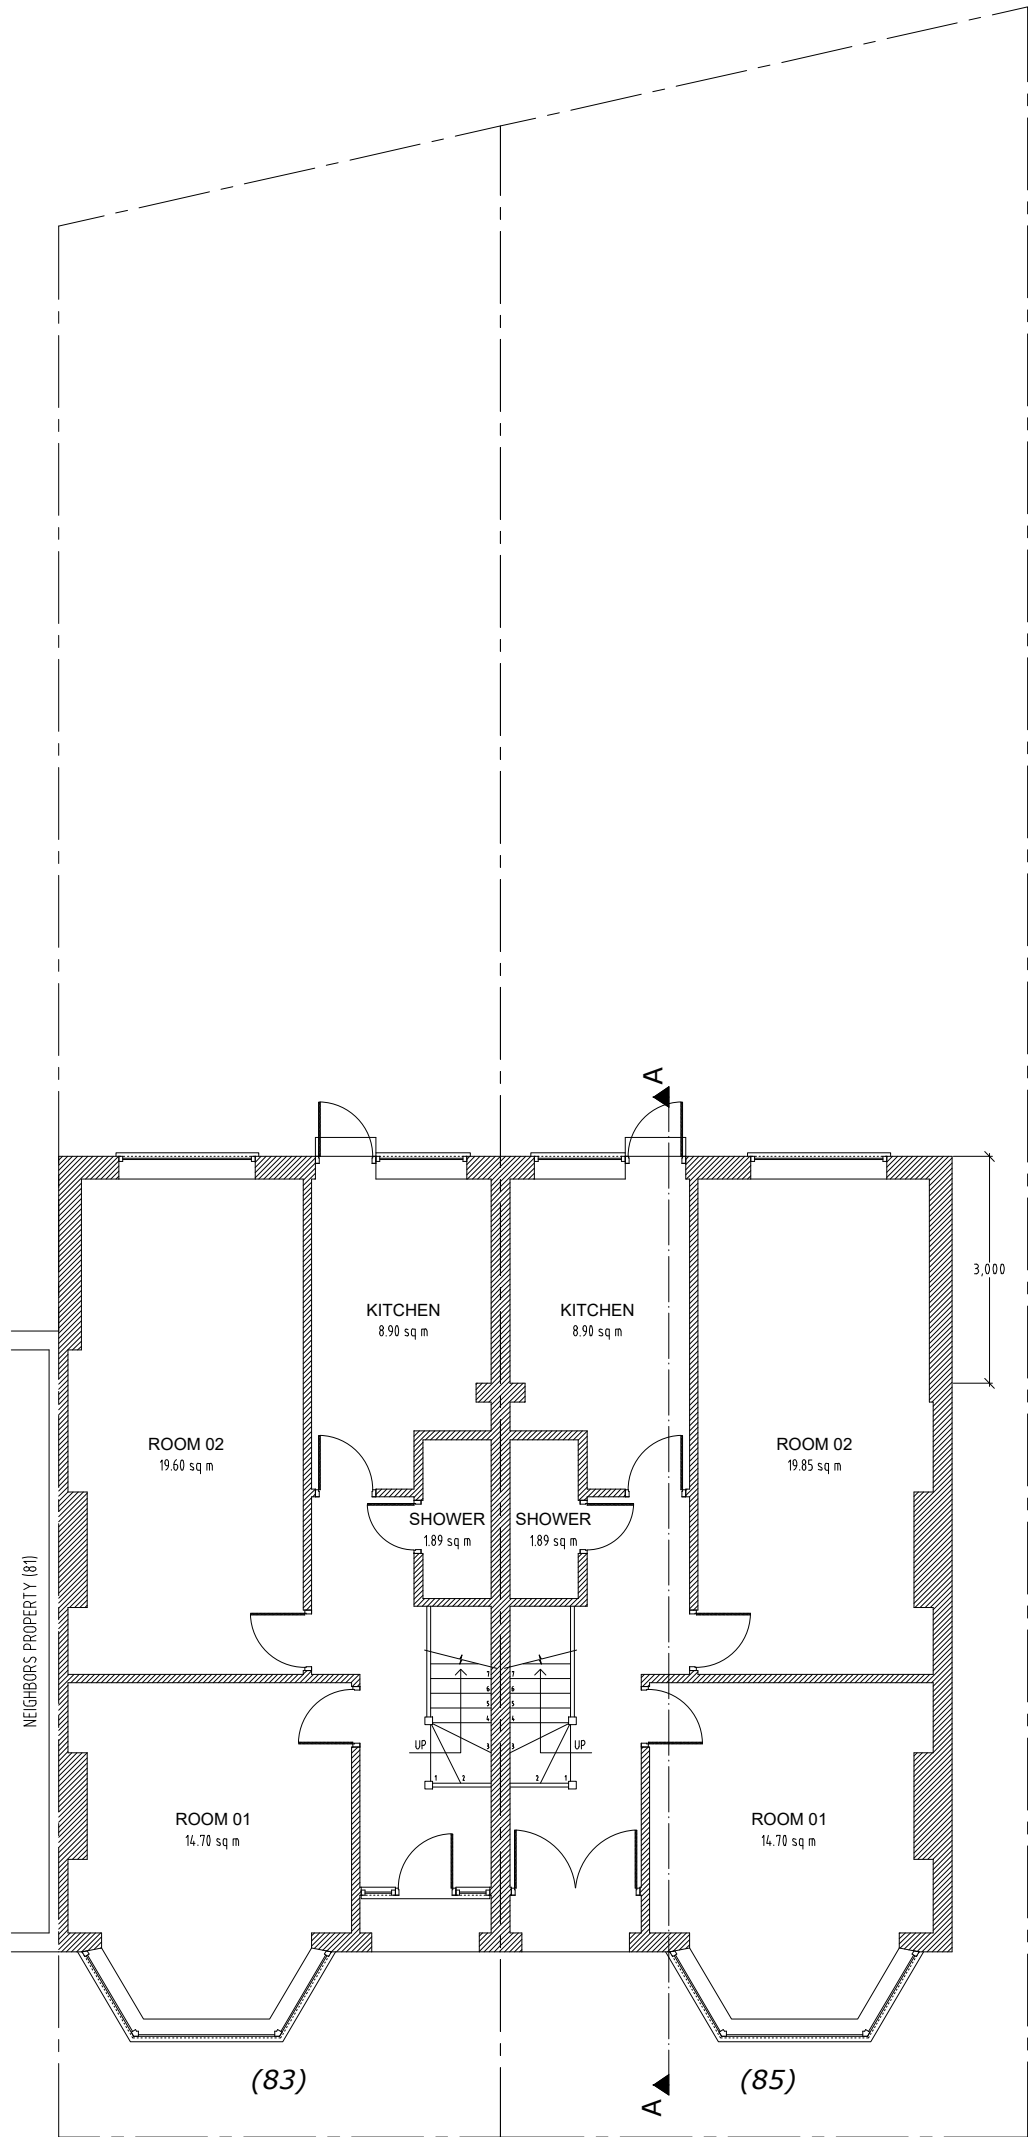

Proposed Ground Floor
Scale 1:100

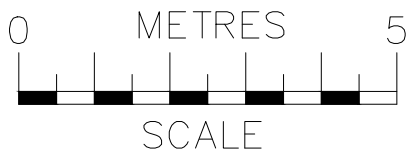




ajs
Planning
info@ajsplanning.co.uk
020 81501820

NOTES
The contractors are to check all the dimensions, levels, drain runs and general condition of the site before works commence.


All works are to be carried out in accordance with current Building Regulations, British Standards, Code of Practice and Local Authority Requirements.

Project:
**83-85 Oakdale Road,
London N4 1NU**

Title: Proposed Ground Floor Plan	
Date: 28.01.26	Scale: 1:100 @ A3
Dwg. No. OR.83.85.PR.101	Rev: 0

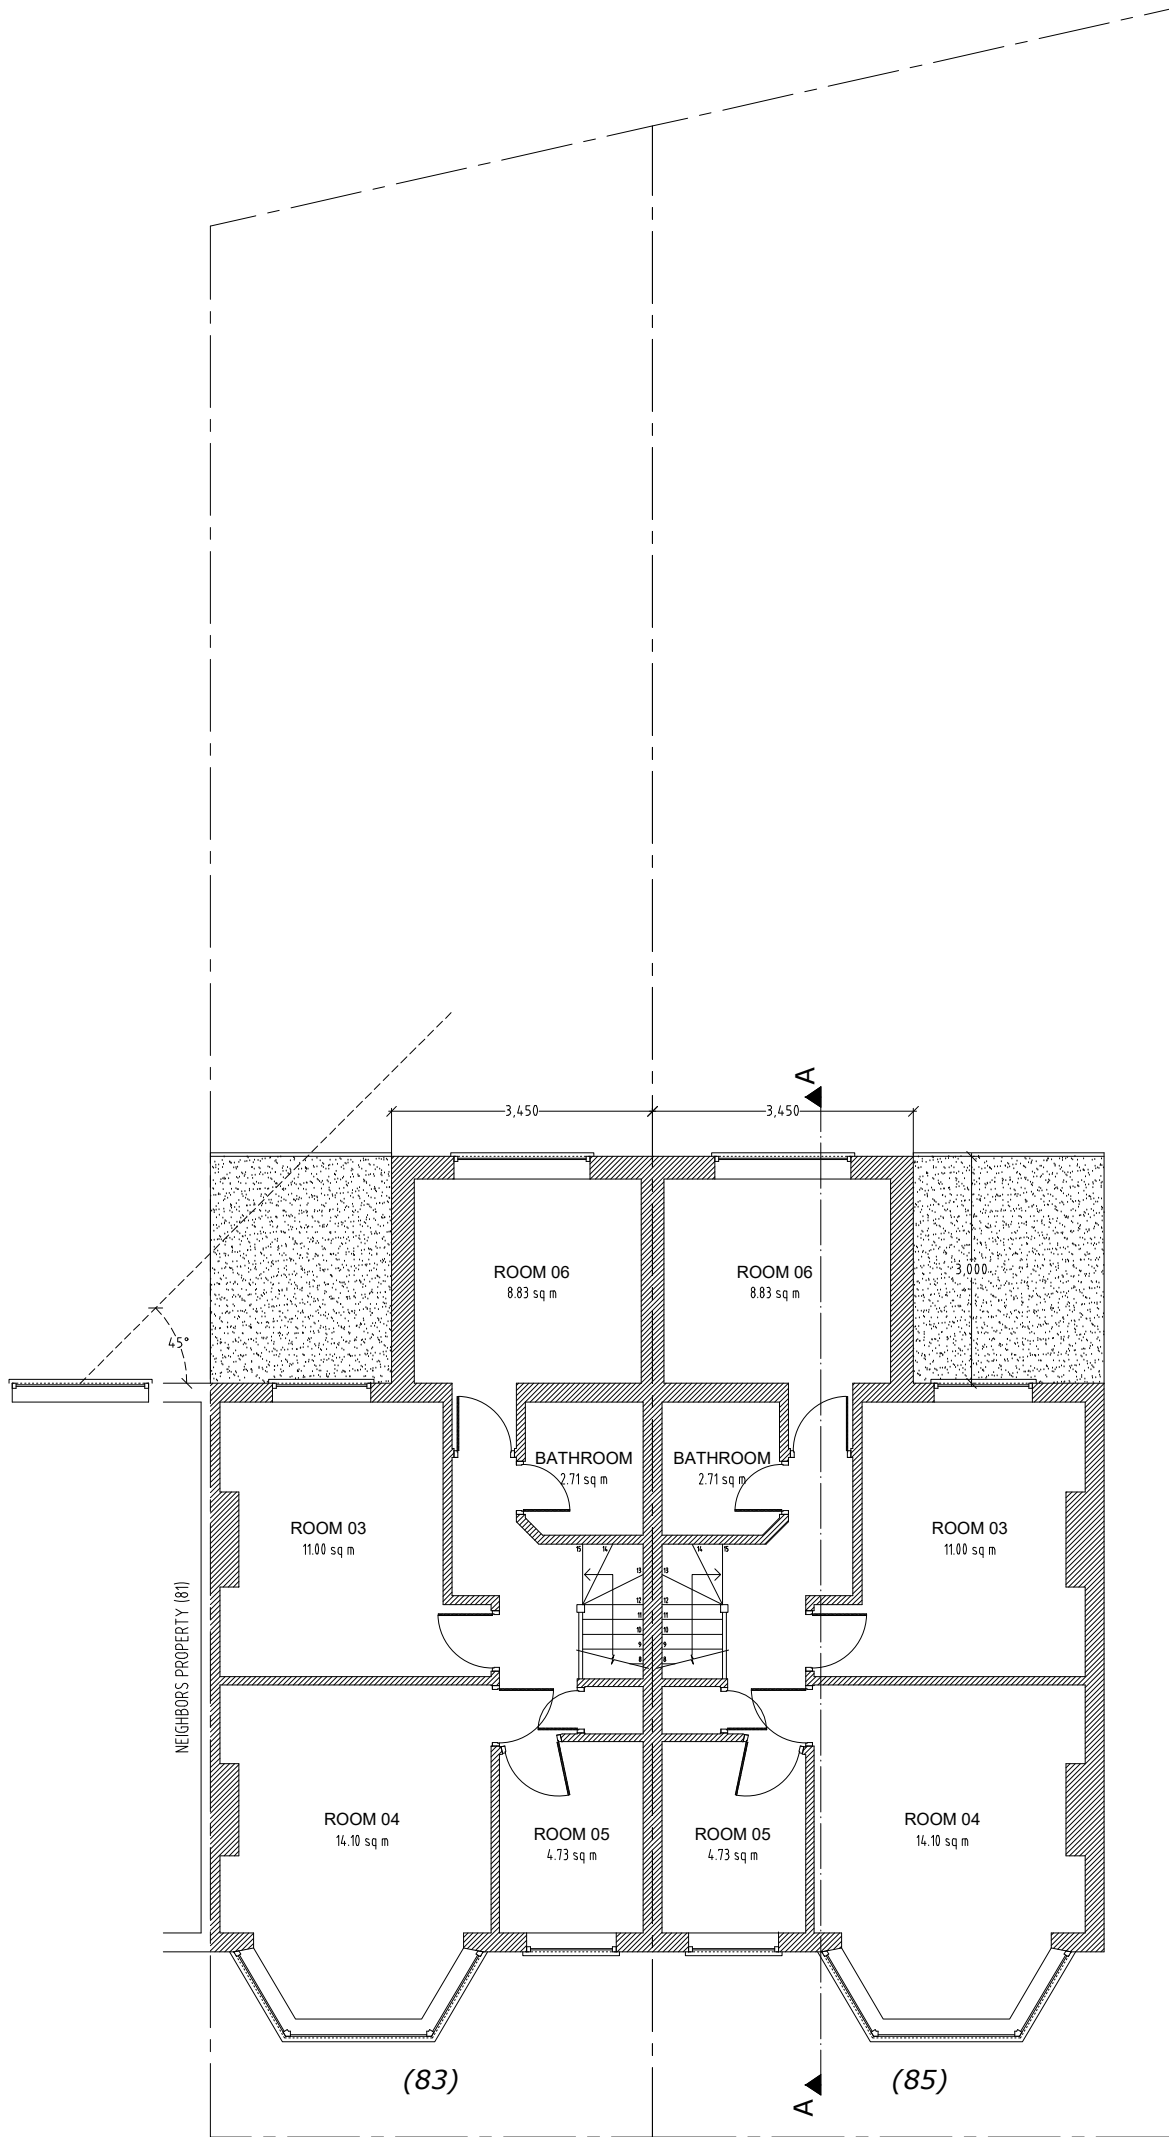

Proposed First Floor
Scale 1:100

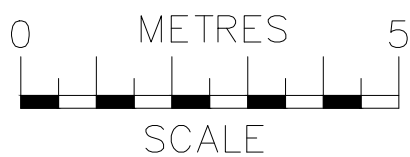




info@ajsplanning.co.uk
020 81501820


NOTES
The contractors are to check all the dimensions, levels, drain runs and general condition of the site before works commence.

All works are to be carried out in accordance with current Building Regulations, British Standards, Code of Practice and Local Authority Requirements.

Project: 83-85 Oakdale Road, London N4 1NU		
Title: Proposed First Floor Plan		
Date: 28.01.26	Scale: 1:100 @ A3	
Dwg. No. OR.83.85.PR.102		Rev: 0

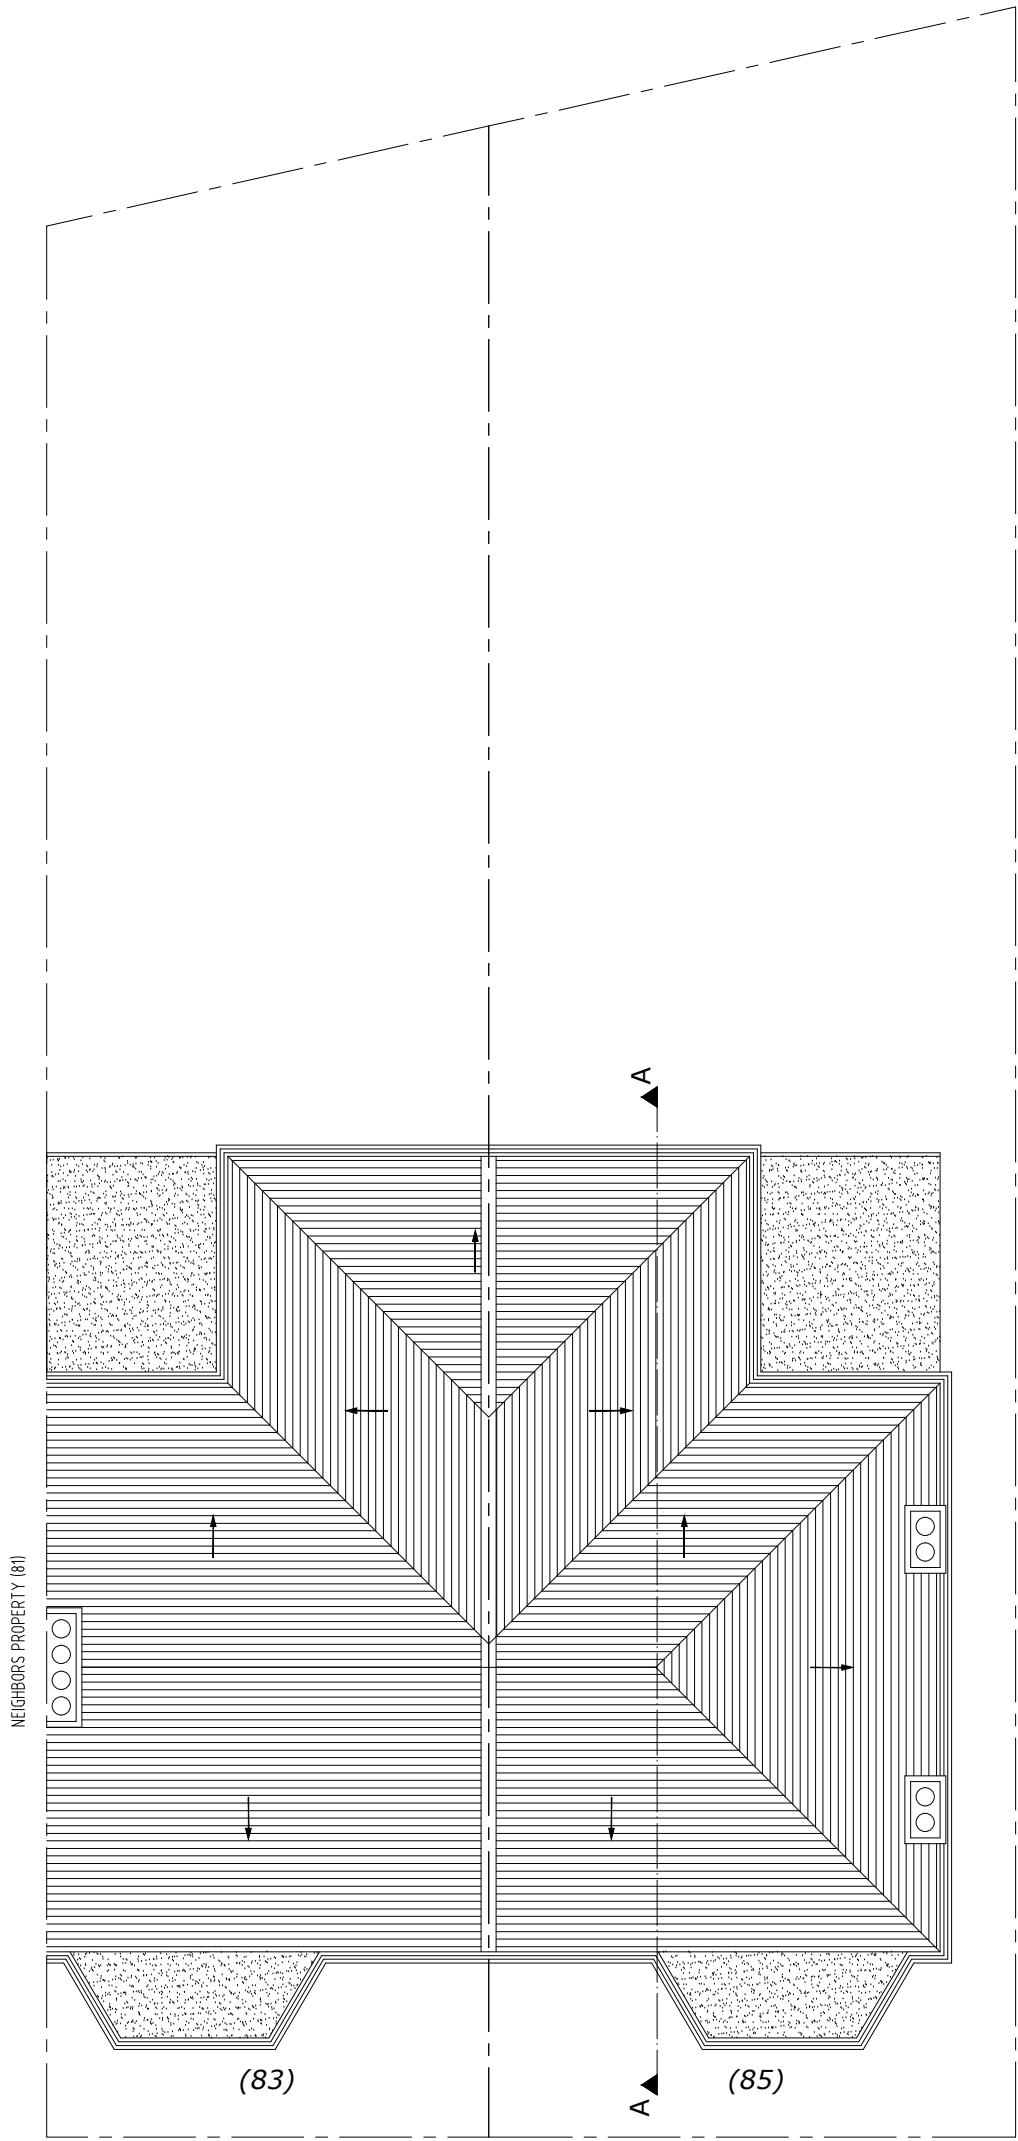

Proposed Roof Plan
Scale 1:100

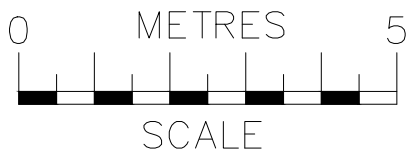


ajs
Planning
info@ajsplanning.co.uk
020 81501820

NOTES
The contractors are to check all the dimensions, levels, drain runs and general condition of the site before works commence.

All works are to be carried out in accordance with current Building Regulations, British Standards, Code of Practice and Local Authority Requirements.


Project: 83-85 Oakdale Road, London N4 1NU		
Title: Proposed Roof Plan		
Date: 28.01.26	Scale: 1:100 @ A3	
Dwg. No. OR.83.85.PR.103		Rev: 0

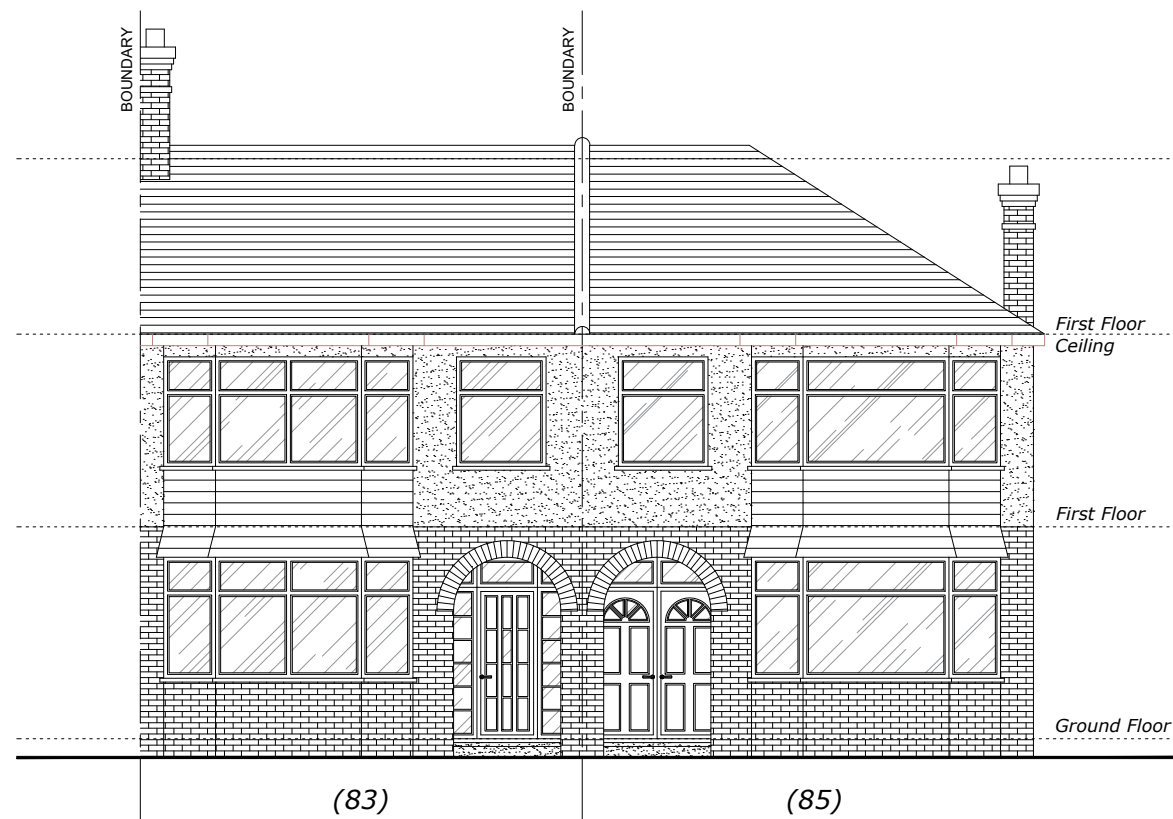


Proposed Front Elevation
Scale 1:100 (No Change)




Proposed Rear Elevation
Scale 1:100

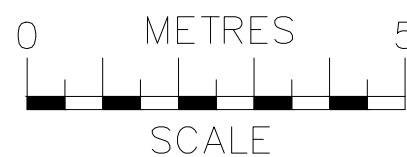


 info@ajsplanning.co.uk 020 81501820	NOTES The contractors are to check all the dimensions, levels, drain runs and general condition of the site before works commence. All works are to be carried out in accordance with current Building Regulations, British Standards, Code of Practice and Local Authority Requirements.	Project: 83-85 Oakdale Road, London N4 1NU	
		Title: Proposed Front & Rear Elevations	
		Date: 28.01.26	Scale: 1:100 @ A3
		Dwg. No. OR.83.85.PR.104	Rev: 0

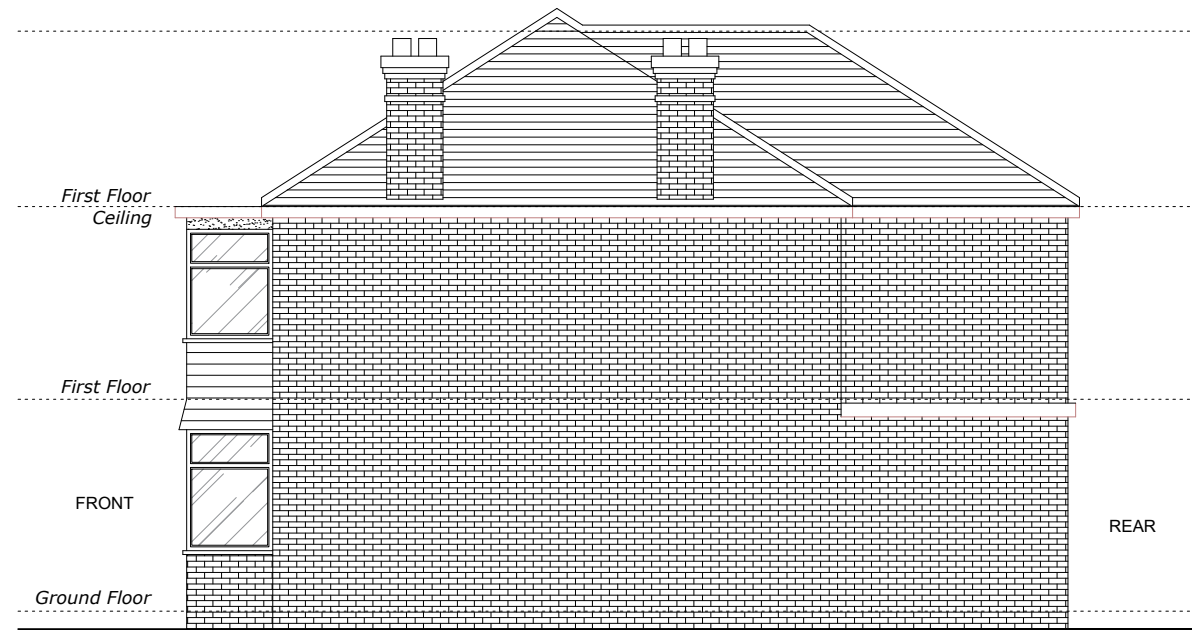


Proposed Side 1 Elevation
Scale 1:100

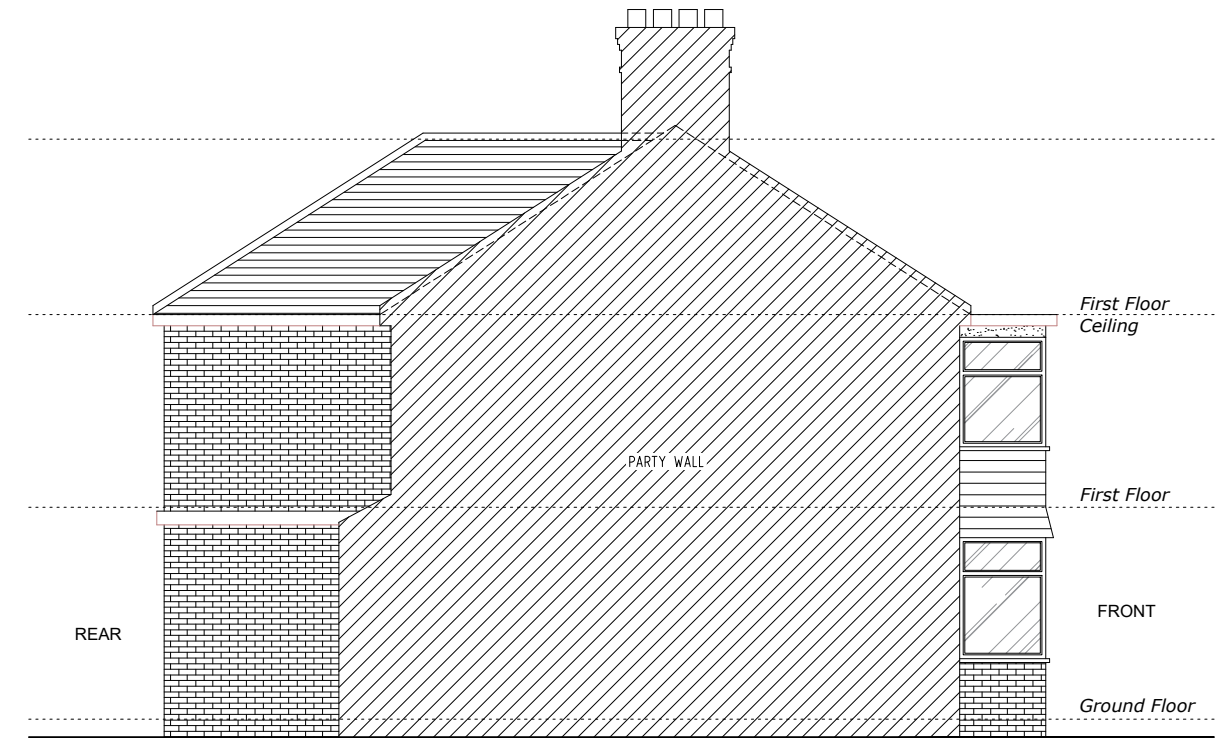

Proposed Side 2 Elevation
Scale 1:100

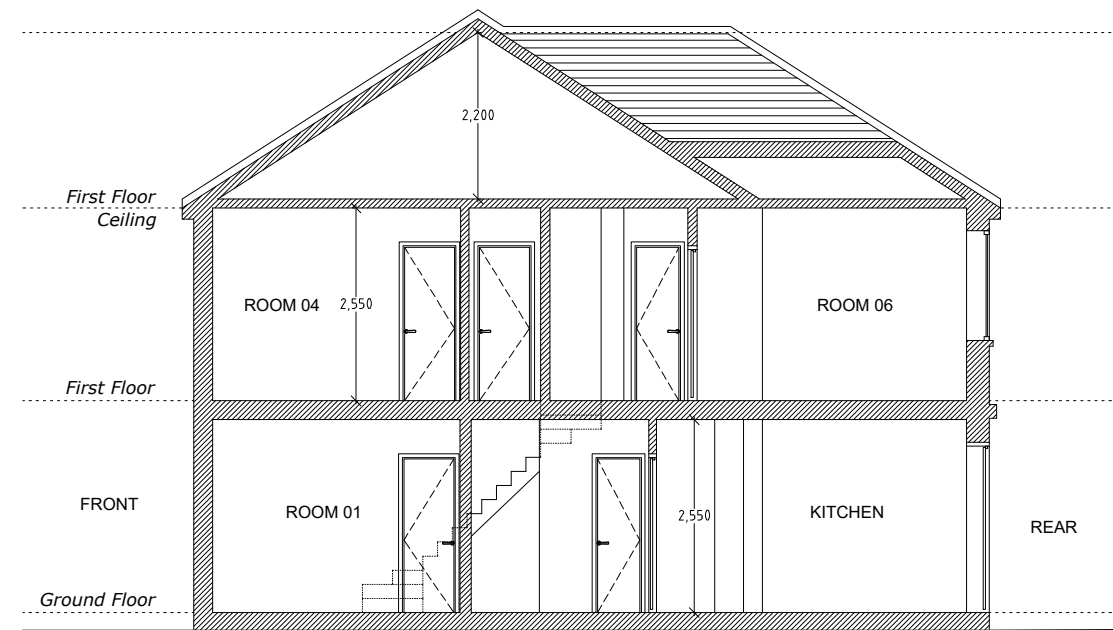

Proposed Section A-A
Scale 1:100

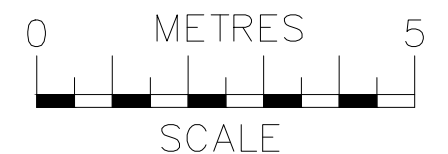

 ajs Planning info@ajsplanning.co.uk 020 81501820	NOTES The contractors are to check all the dimensions, levels, drain runs and general condition of the site before works commence. All works are to be carried out in accordance with current Building Regulations, British Standards, Code of Practice and Local Authority Requirements.	Project: 83-85 Oakdale Road, London N4 1NU	
		Title: Proposed Side Elevations (1 & 2) And Section A-A	
		Date: 28.01.26	Scale: 1:100 @ A3
		Dwg. No. OR.83.85.PR.105	Rev: 0