




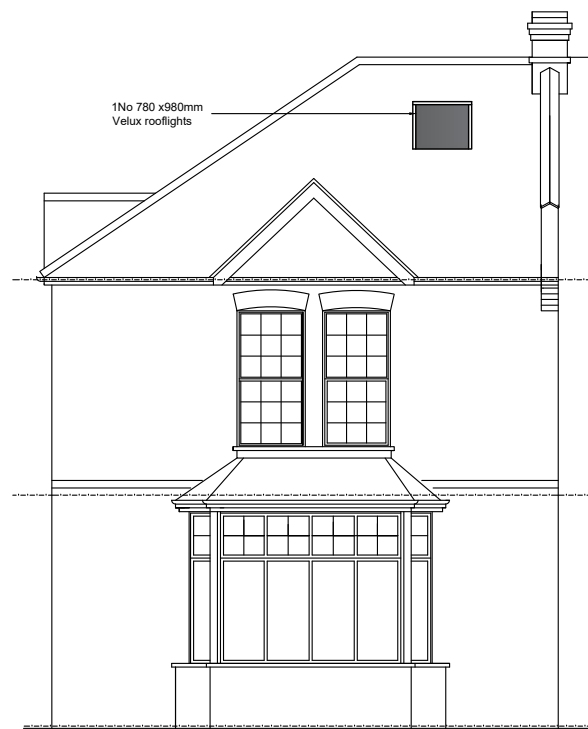


front elevation

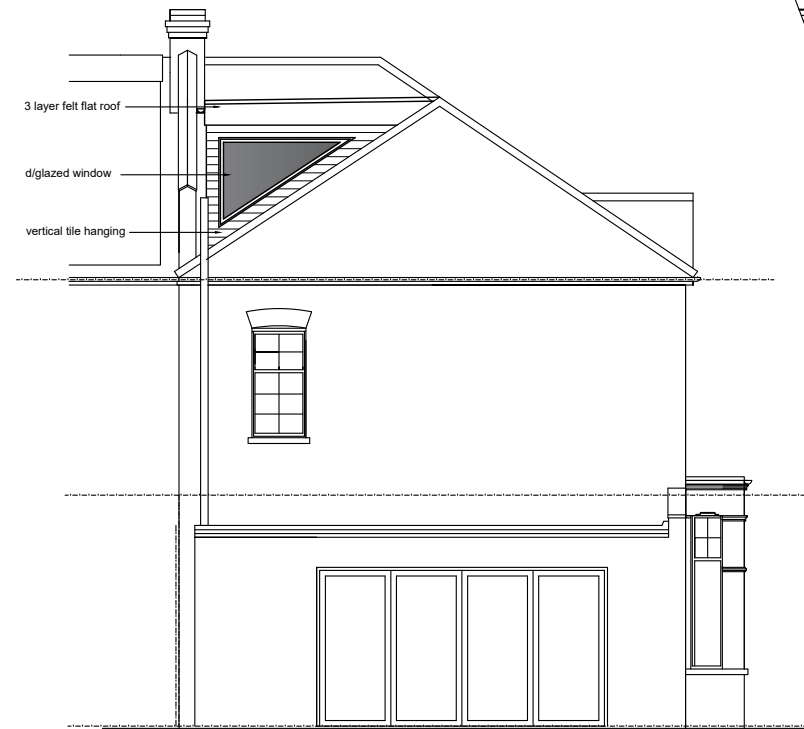


rear elevation

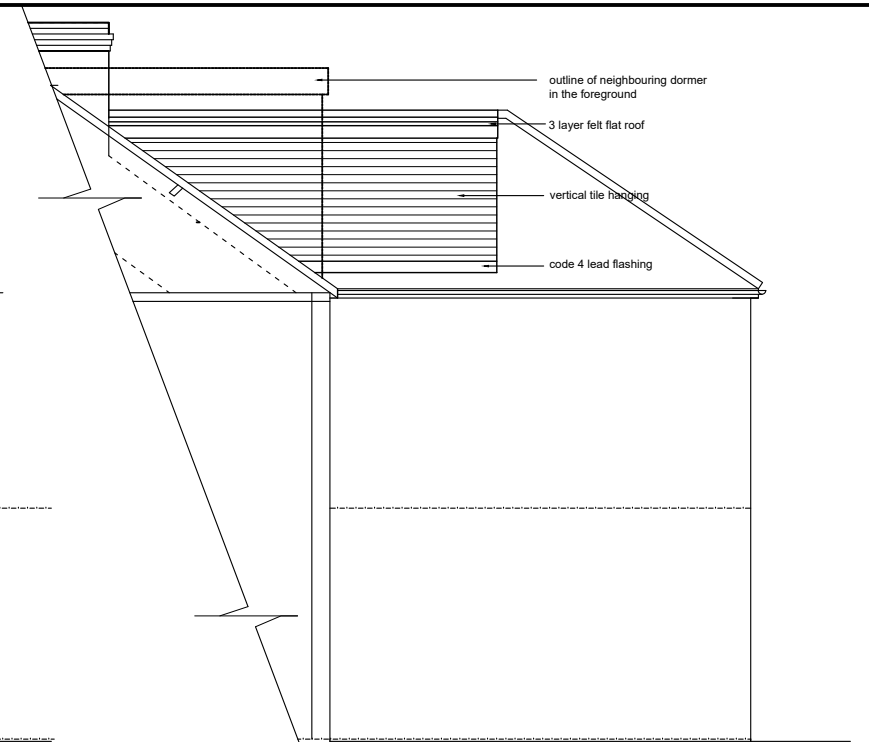


side elevation

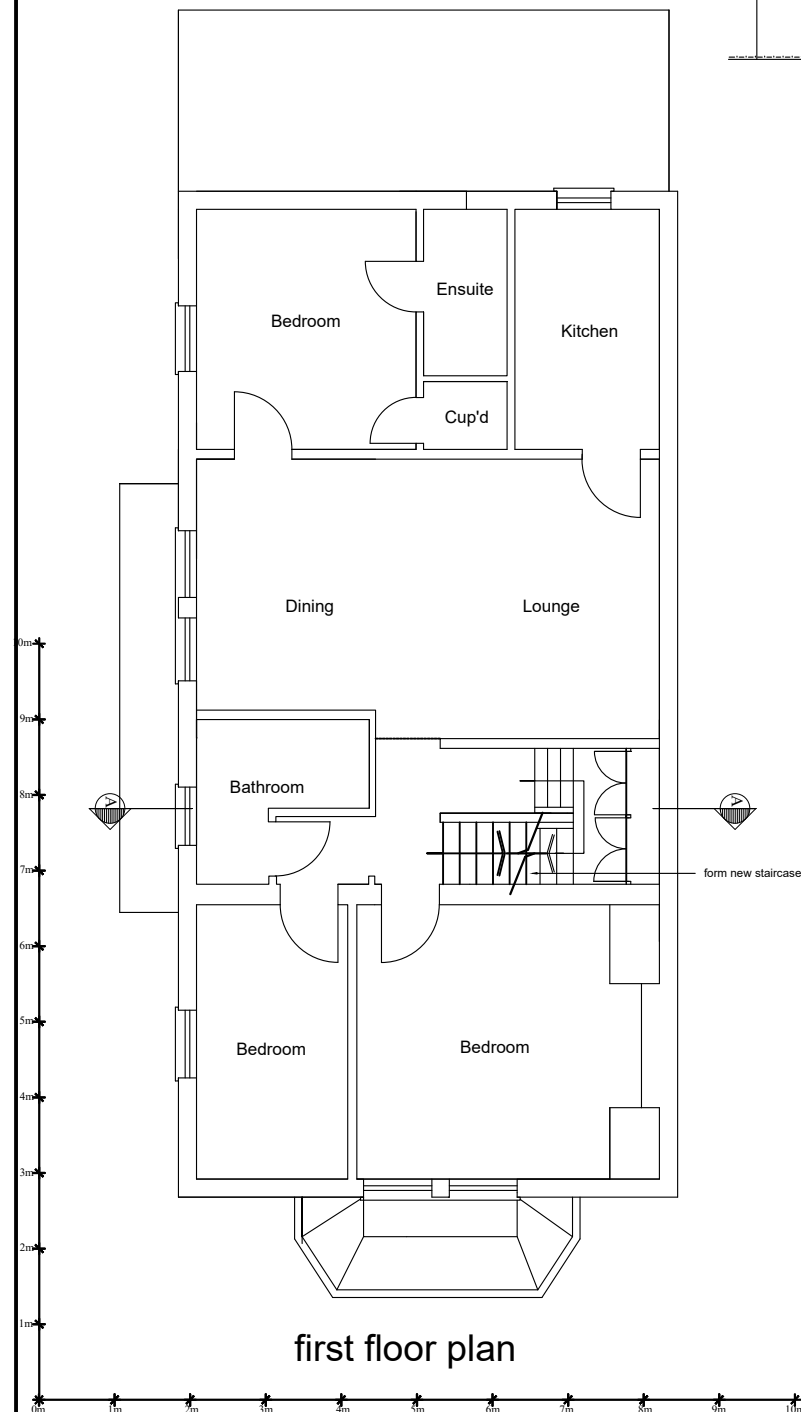


first floor plan

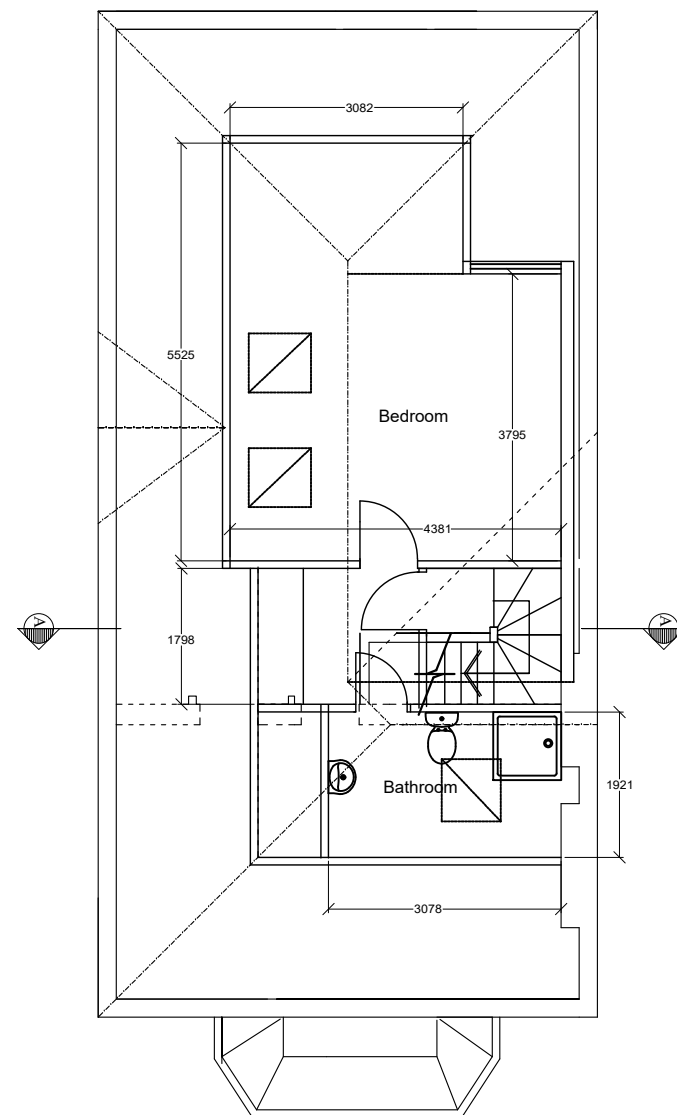


second floor plan

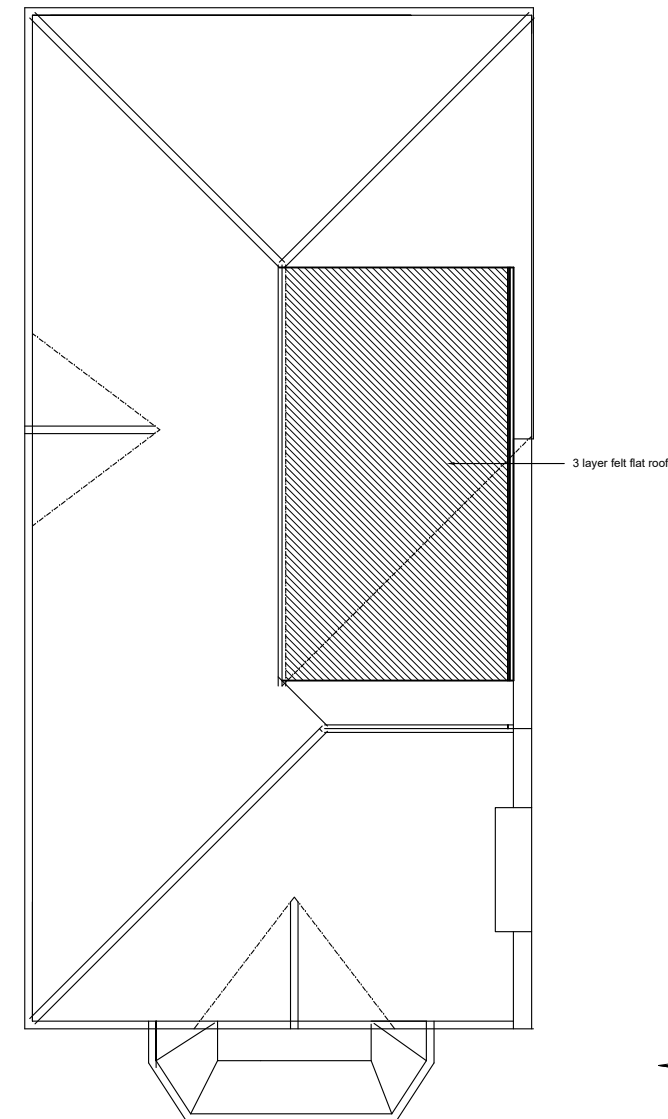

roof plan

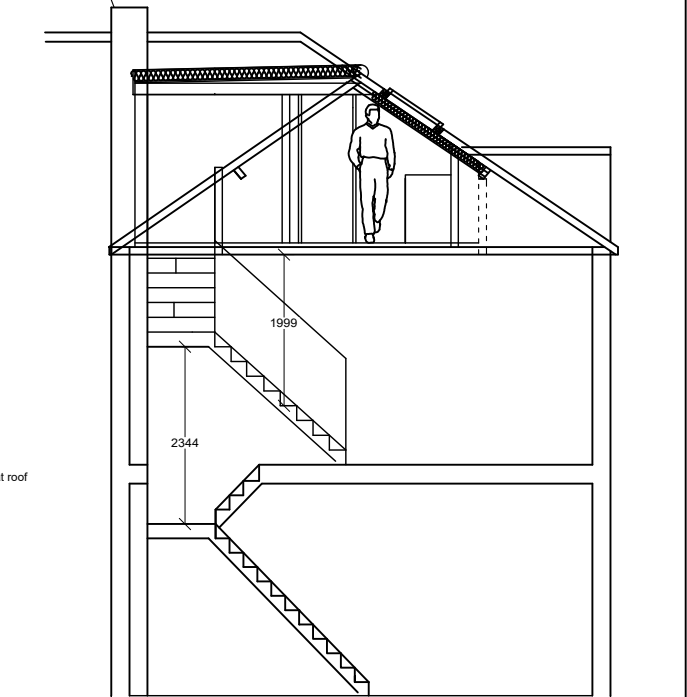

section A-A

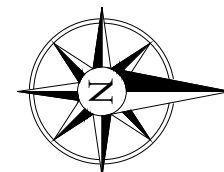

project Proposed loft conversion incorporating dormer: 55b Tetherdown , London N10	
title Proposed floor plans and elevations	
date Jan 2026	scale 1:100 @ A3
drawing number 1065/2	

39 Reculver Road, Herne Bay CT6 6LQ
Tel: 01227 743330
clarkdesignslimited@gmail.com

©COPYRIGHT