

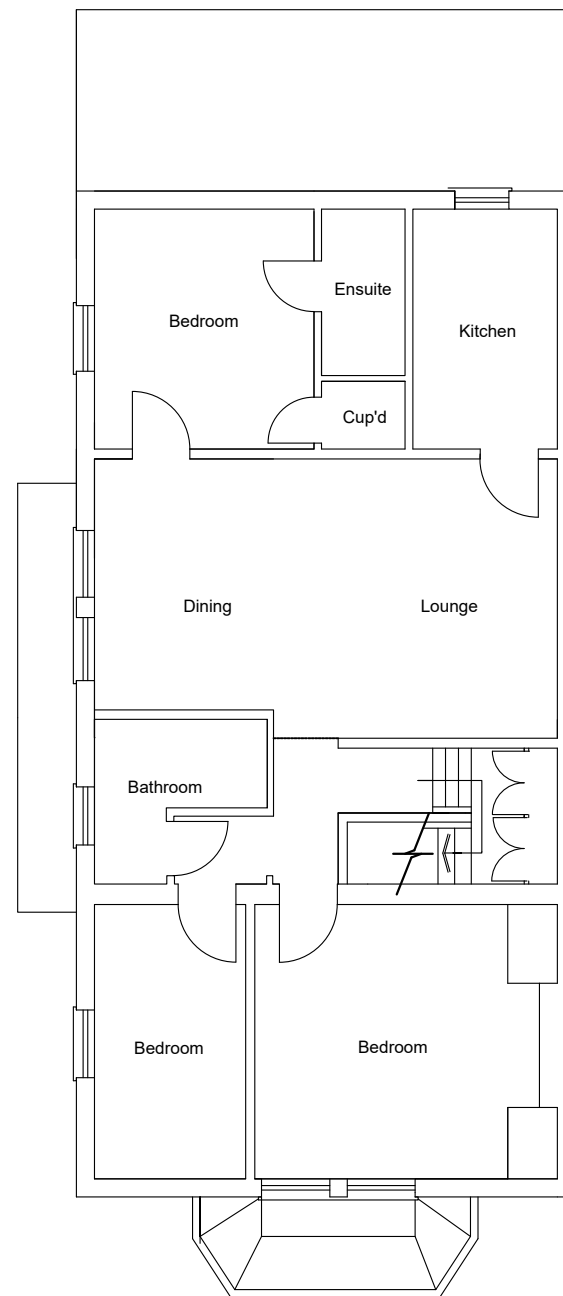


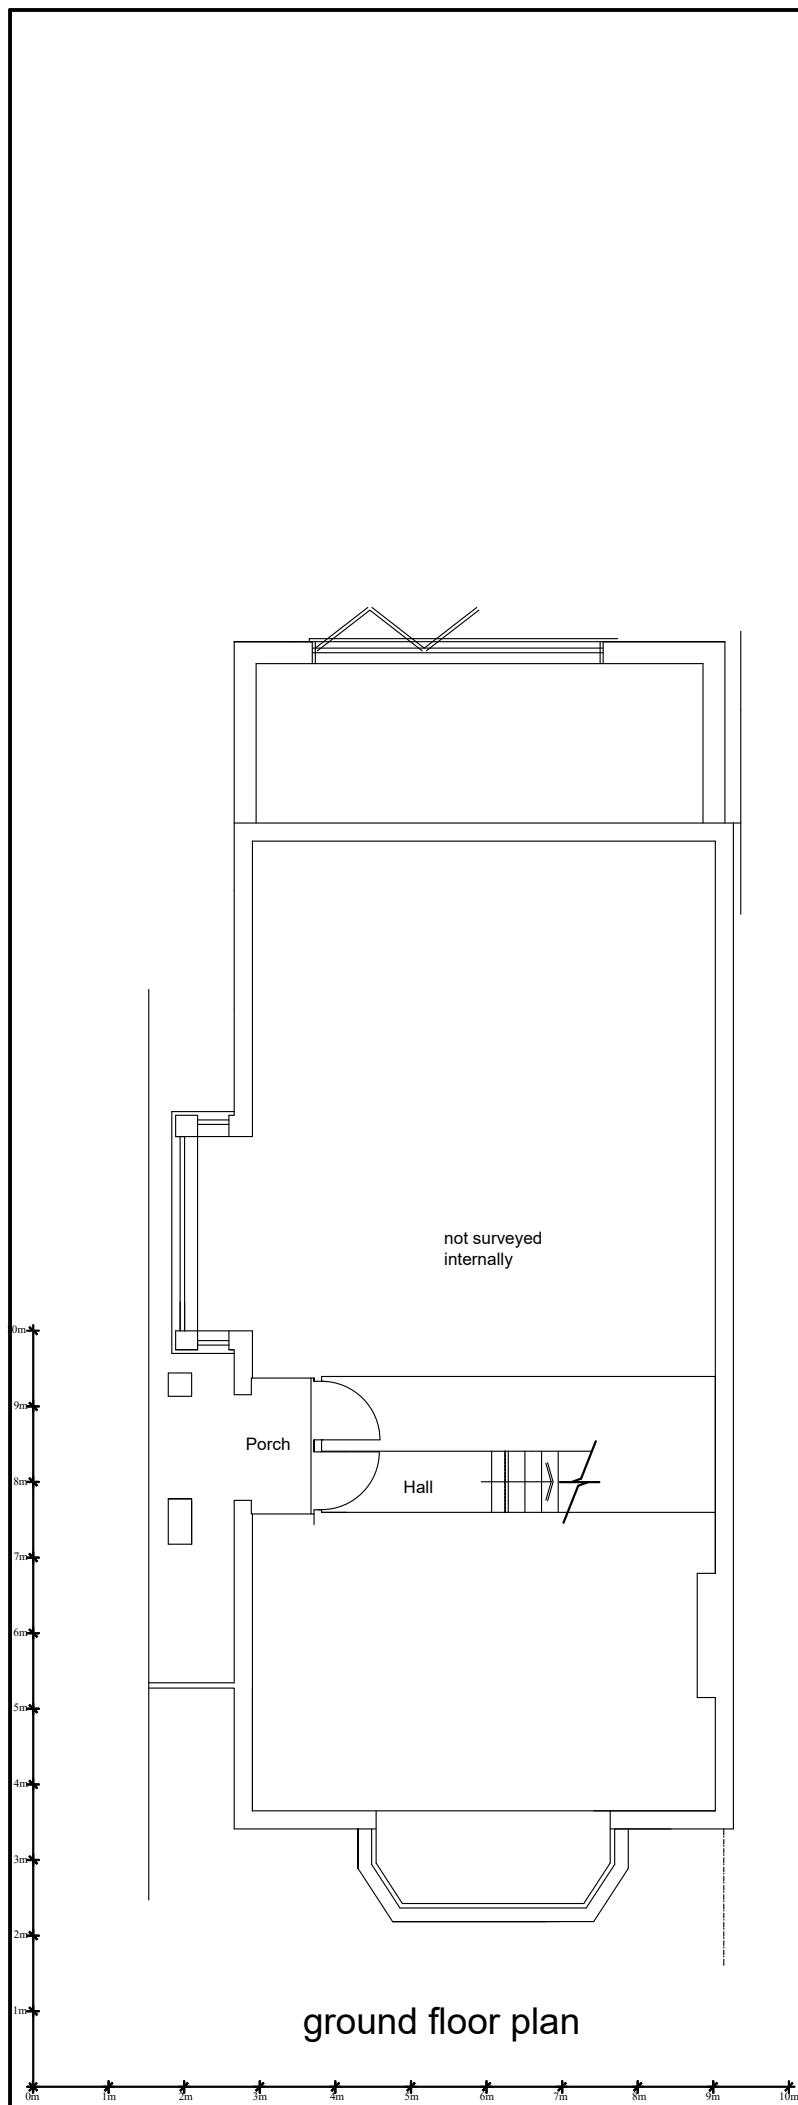


front elevation

rear elevation

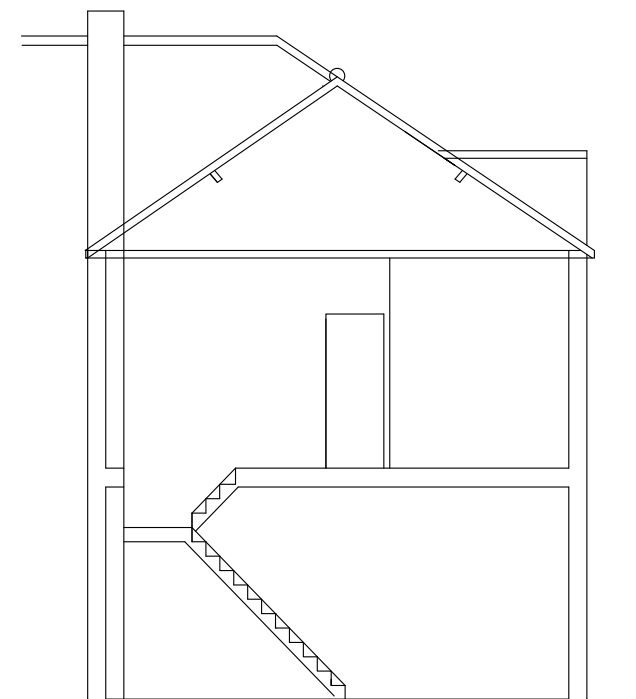

section A-A

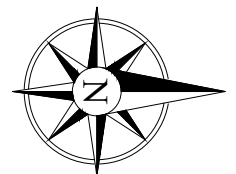

project	Proposed loft conversion incorporating dormer: 55b Tetherdown , London N10		
title	Survey as existing		
date	Jan 2026	scale	1:100 @ A3
 39 Reculver Road, Herne Bay CT6 6LQ Tel: 01227 743330 clarkdesignslimited@gmail.com			
drawing number	1065/1		