



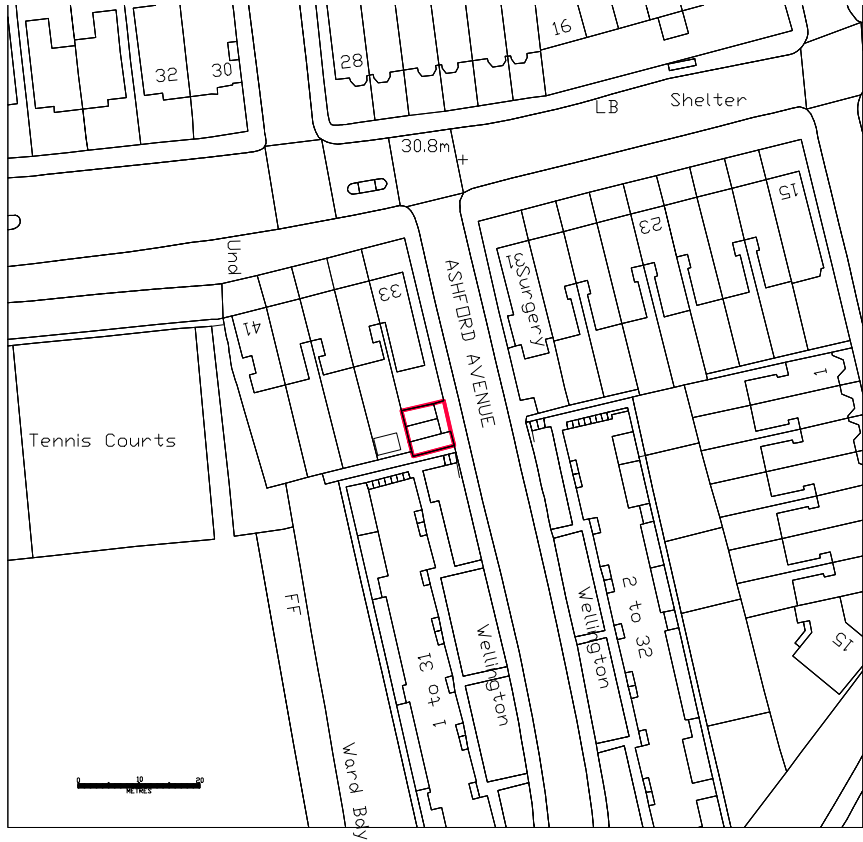

LOCATION PLAN
1:1250



SITE PLAN
1:200

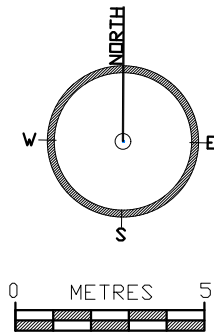

A3 SHEET

				LOREN DESIGN LTD. Architects 30 VALLANCE ROAD, LONDON, N22 7UB TEL: 020 7729 4878 richard@lorendesign.com	PROJECT: GARAGES 33 PRIORY ROAD N8 8LP	DRAWN: RAL	DATE: APRIL 2024		
						CHECKED: -	SCALE: 1:100		
				CLIENT: NEIL BROCK		TITLE: SITE AND LOCATION PLAN	SHEET OF: -	STATUS: PLANNING	
							PROJECT NO: 1579/73	DRAWING NO. PL/00	REV. -
Rev.	Date		By						