

Copyright in design and this drawing is the property of Resi and Design Squared.

Reproduction in whole or in part is forbidden without written sanction of Resi and Design Squared.

All dimensions to be cross-checked on site prior to completing a Building Regulations package, structural engineering, the party wall process and construction.

Print to scale (as actual size)



NOTES

Schedule of accommodation	
Unit	Occupancy
Flat 1	2 persons
Flat 2	2 persons
Flat 3	2 persons
Room 4	0 persons

Revision

Rev	Notes	Date
-	Preliminary Issue	24/12/2025
A	Planning	27/01/2026

KEY

  	Boundary lines
	Existing walls
	Proposed beam
	Existing removed
	Proposed drainage
	Proposed rooflight
	1.8m head height
	1.5m head height

JOB TITLE

Lawful development certificate for the existing use as 3 No. flats and 1 No. room as a section 257 HMO at 105 West Green Road, London N15 5DE

STATUS

Planning

DRAWING TITLE

Existing First Floor Plan

CLIENT

Adam Gatto


SCALE
1:100 at A3

DRAWN
HD



DATE
Feb 2026

CHECKED
NS

DRAWING NO. 351731 - 01 - 101A

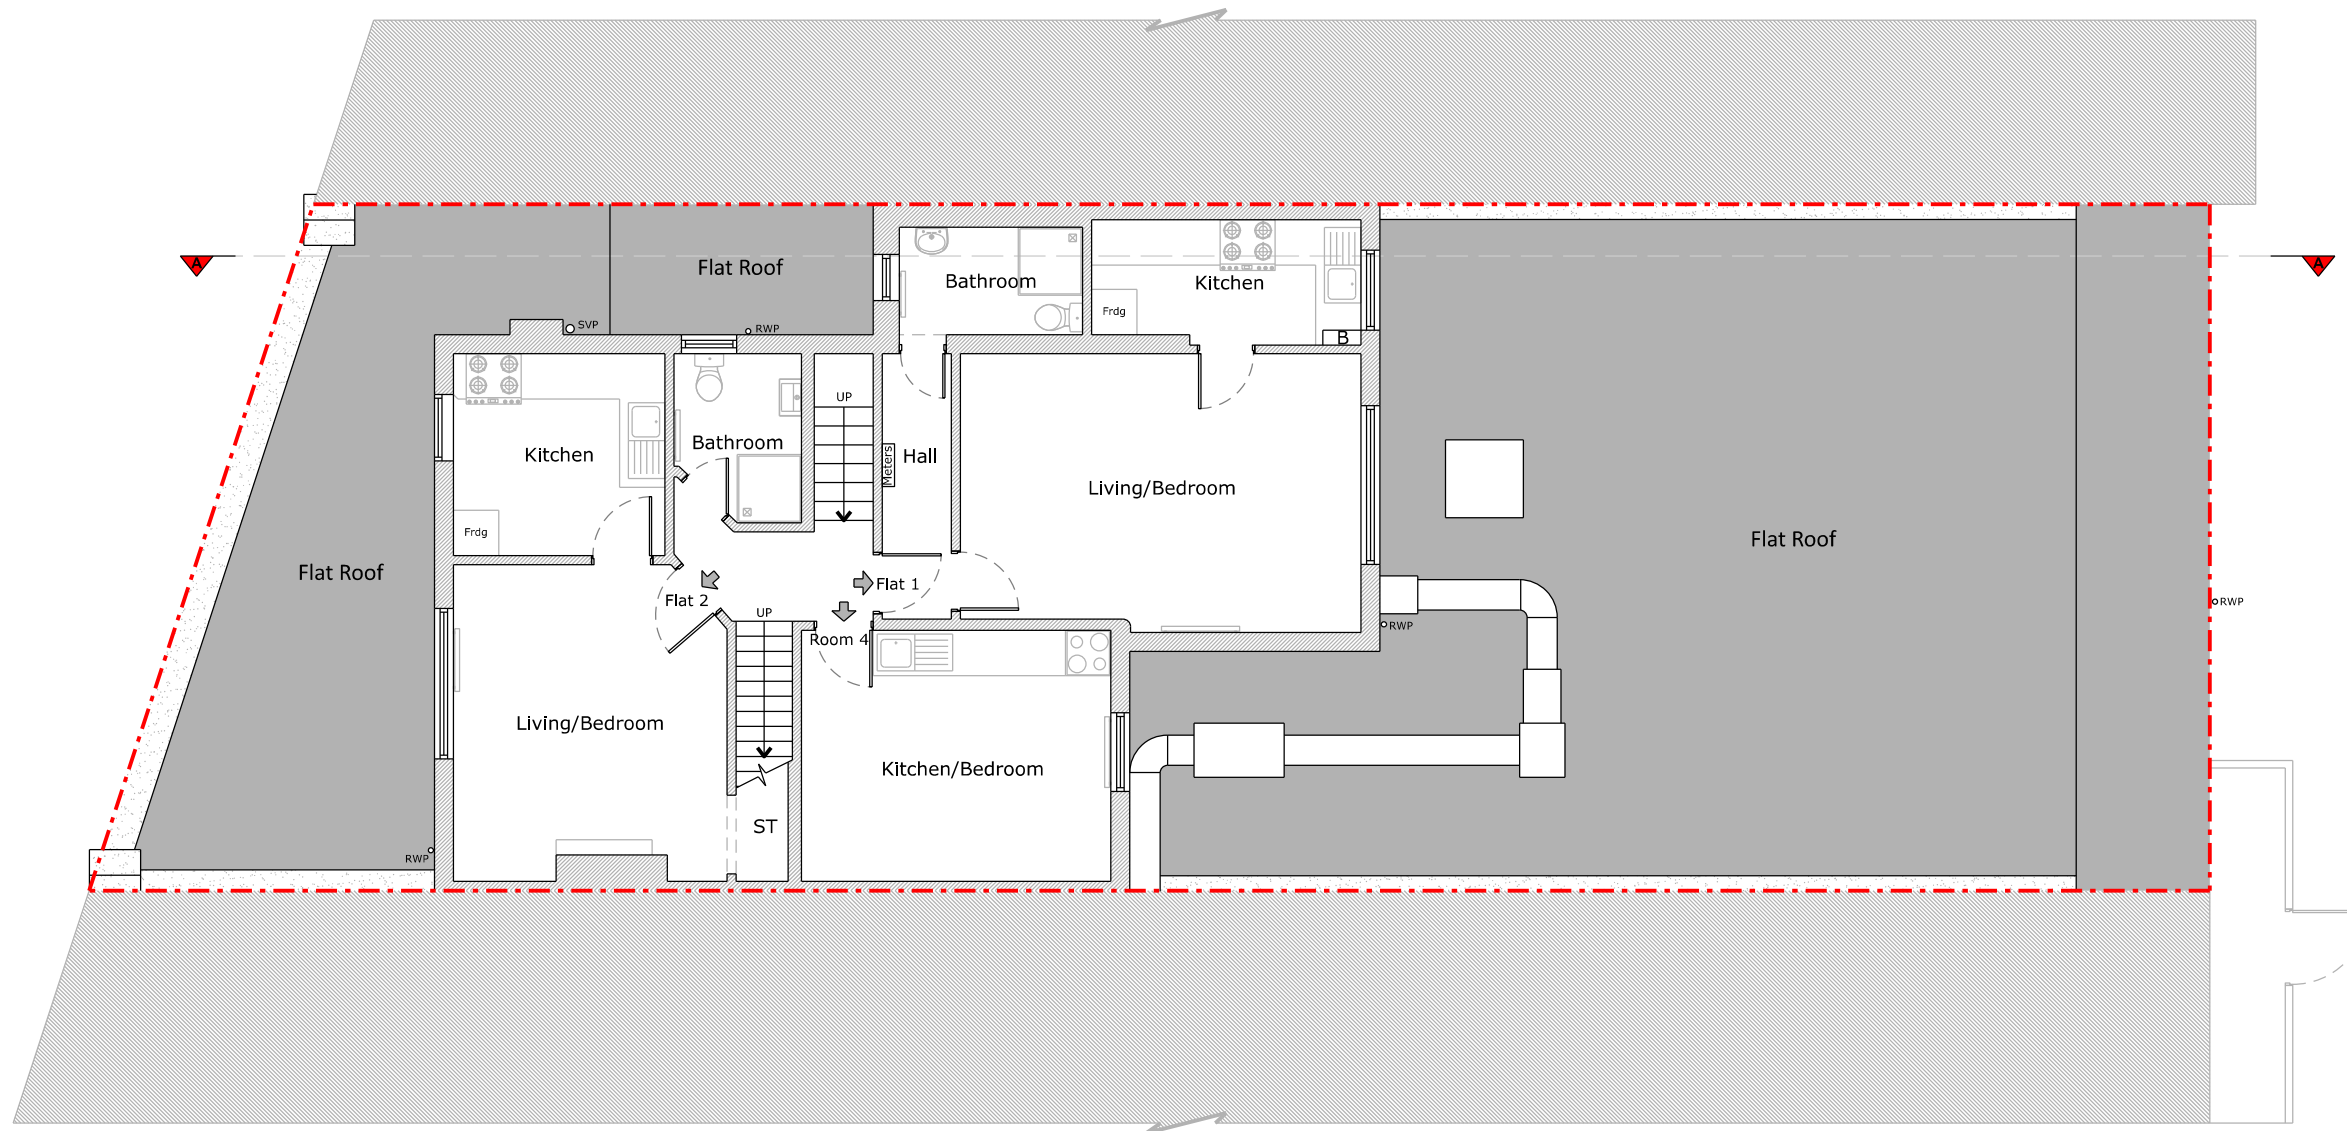

First Floor Plan

  

Copyright in design and this drawing is the property of Resi and Design Squared.

Reproduction in whole or in part is forbidden without written sanction of Resi and Design Squared.

All dimensions to be cross-checked on site prior to completing a Building Regulations package, structural engineering, the party wall process and construction.

Print to scale (as actual size)


NOTES

Schedule of accommodation	
Unit	Occupancy
Flat 1	2 persons
Flat 2	2 persons
Flat 3	2 persons
Room 4	0 persons

Revision

Rev	Notes	Date
-	Preliminary Issue	24/12/2025
A	Planning	27/01/2026

KEY

 	Boundary lines
	Existing walls
	Proposed beam
	Existing removed
	Proposed drainage
	Proposed rooflight
	1.8m head height
	1.5m head height

JOB TITLE

Lawful development certificate for the existing use as 3 No. flats and 1 No. room as a section 257 HMO at 105 West Green Road, London N15 5DE

STATUS

Planning

DRAWING TITLE

Existing Loft Floor Plan

CLIENT

Adam Gatto

SCALE


1:100 at A3

DATE



Feb 2026

DRAWING NO.

351731 - 01 - 102A

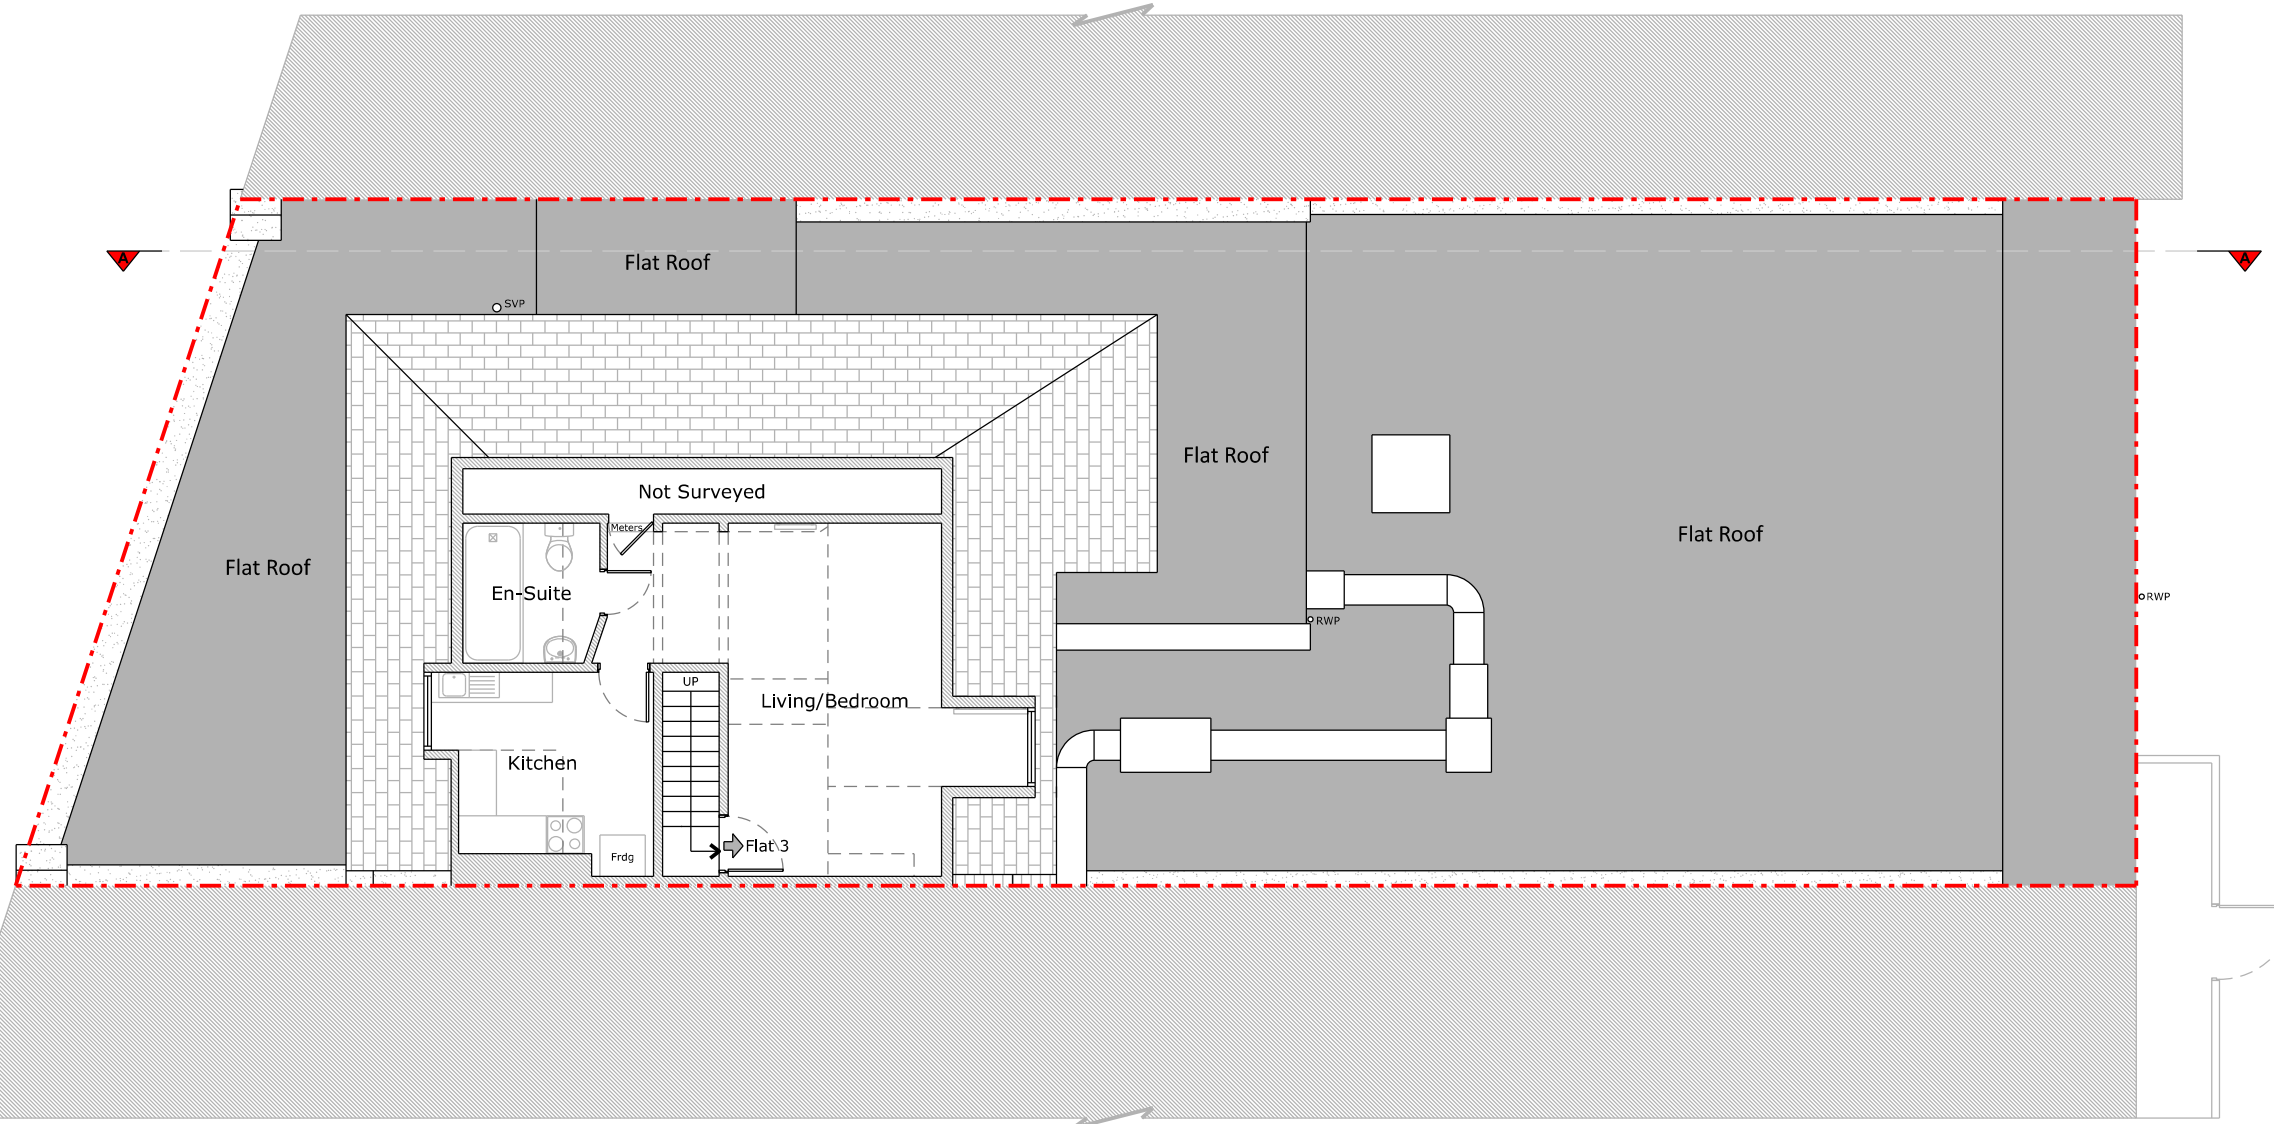

Loft Floor Plan

  

Copyright in design and this drawing is the property of Resi and Design Squared.

Reproduction in whole or in part is forbidden without written sanction of Resi and Design Squared.

All dimensions to be cross-checked on site prior to completing a Building Regulations package, structural engineering, the party wall process and construction.

Print to scale (as actual size)

NOTES

Revision

Rev	Notes	Date
-	Preliminary Issue	24/12/2025
A	Planning	27/01/2026

KEY

	Boundary lines
	Existing walls
	Proposed beam
	Existing removed
	Proposed drainage
	Proposed rooflight
	1.8m head height
	1.5m head height

JOB TITLE

Lawful development certificate for the existing use as 3 No. flats and 1 No. room as a section 257 HMO at 105 West Green Road, London N15 5DE

STATUS

Planning

DRAWING TITLE

Existing Roof Plan

CLIENT

Adam Gatto

SCALE

1:100 at A3

DATE

Feb 2026


DRAWN

HD

CHECKED

NS

DRAWING NO. 351731 - 01 - 103A

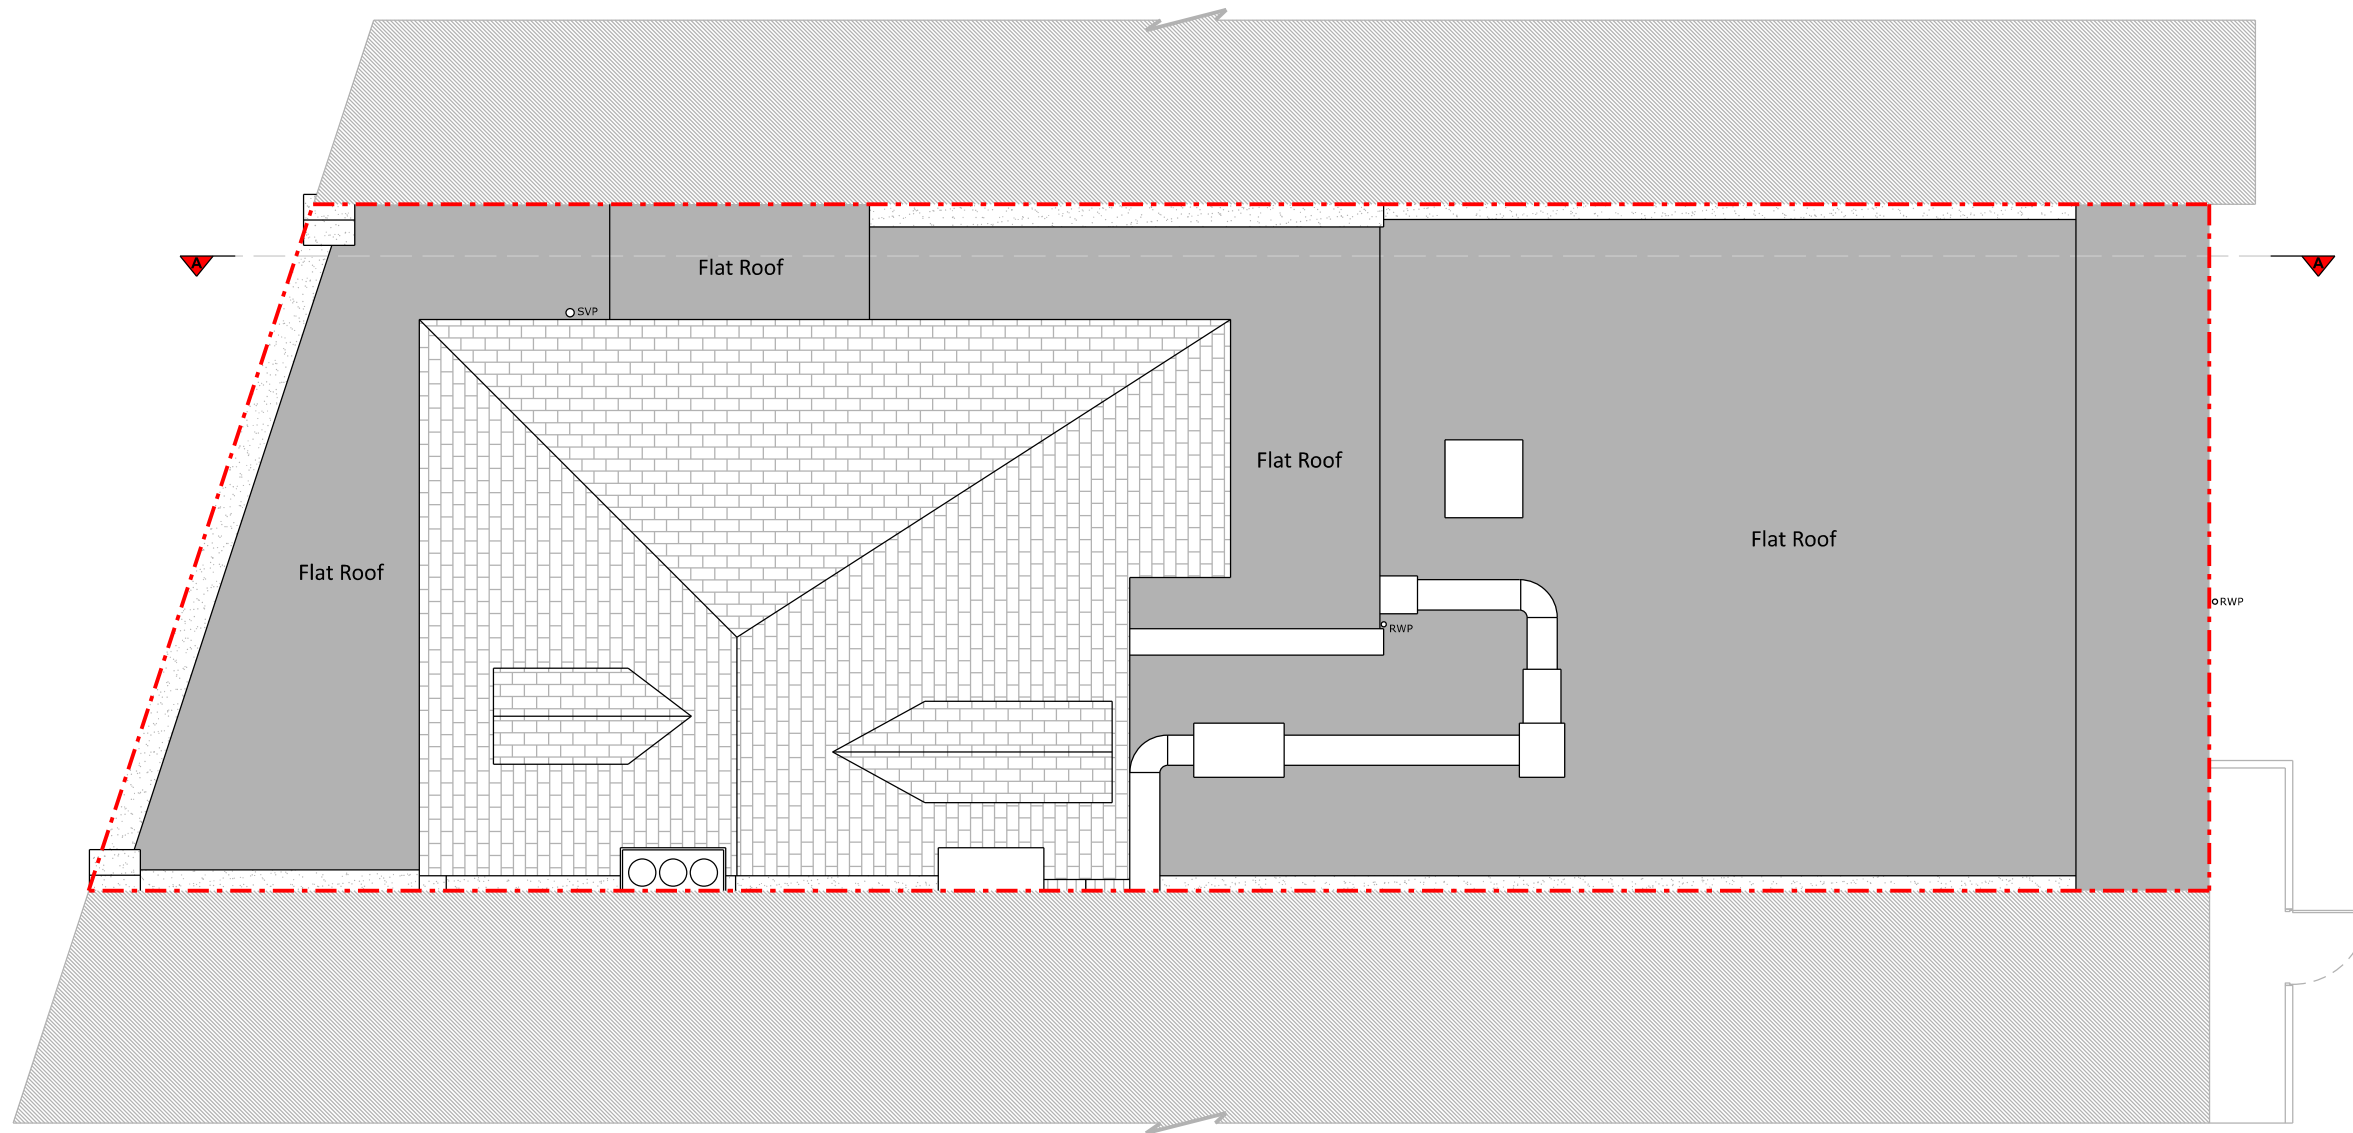

Roof Plan

