


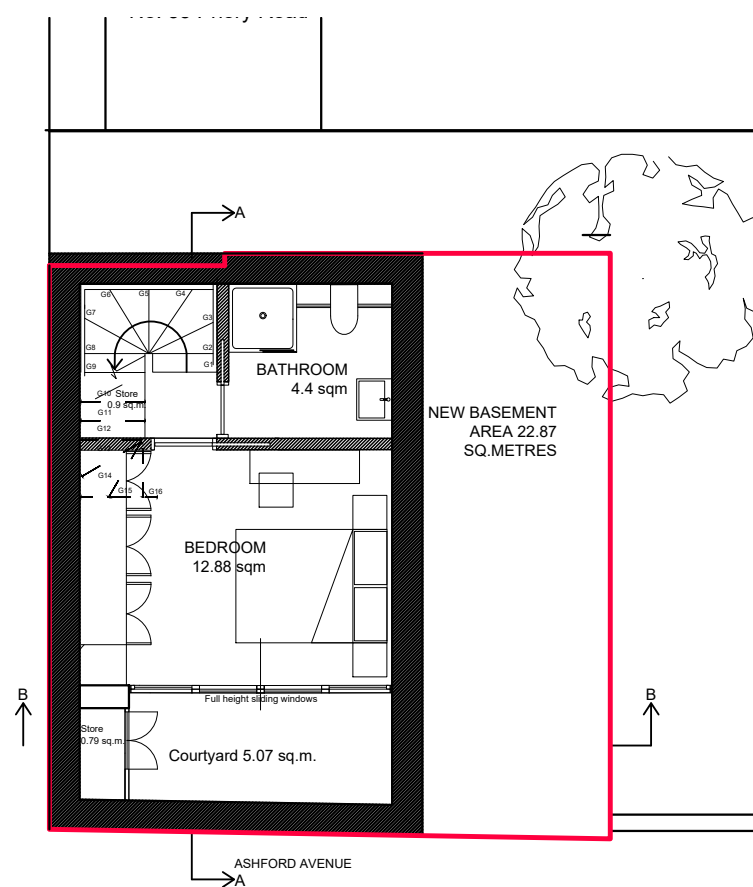


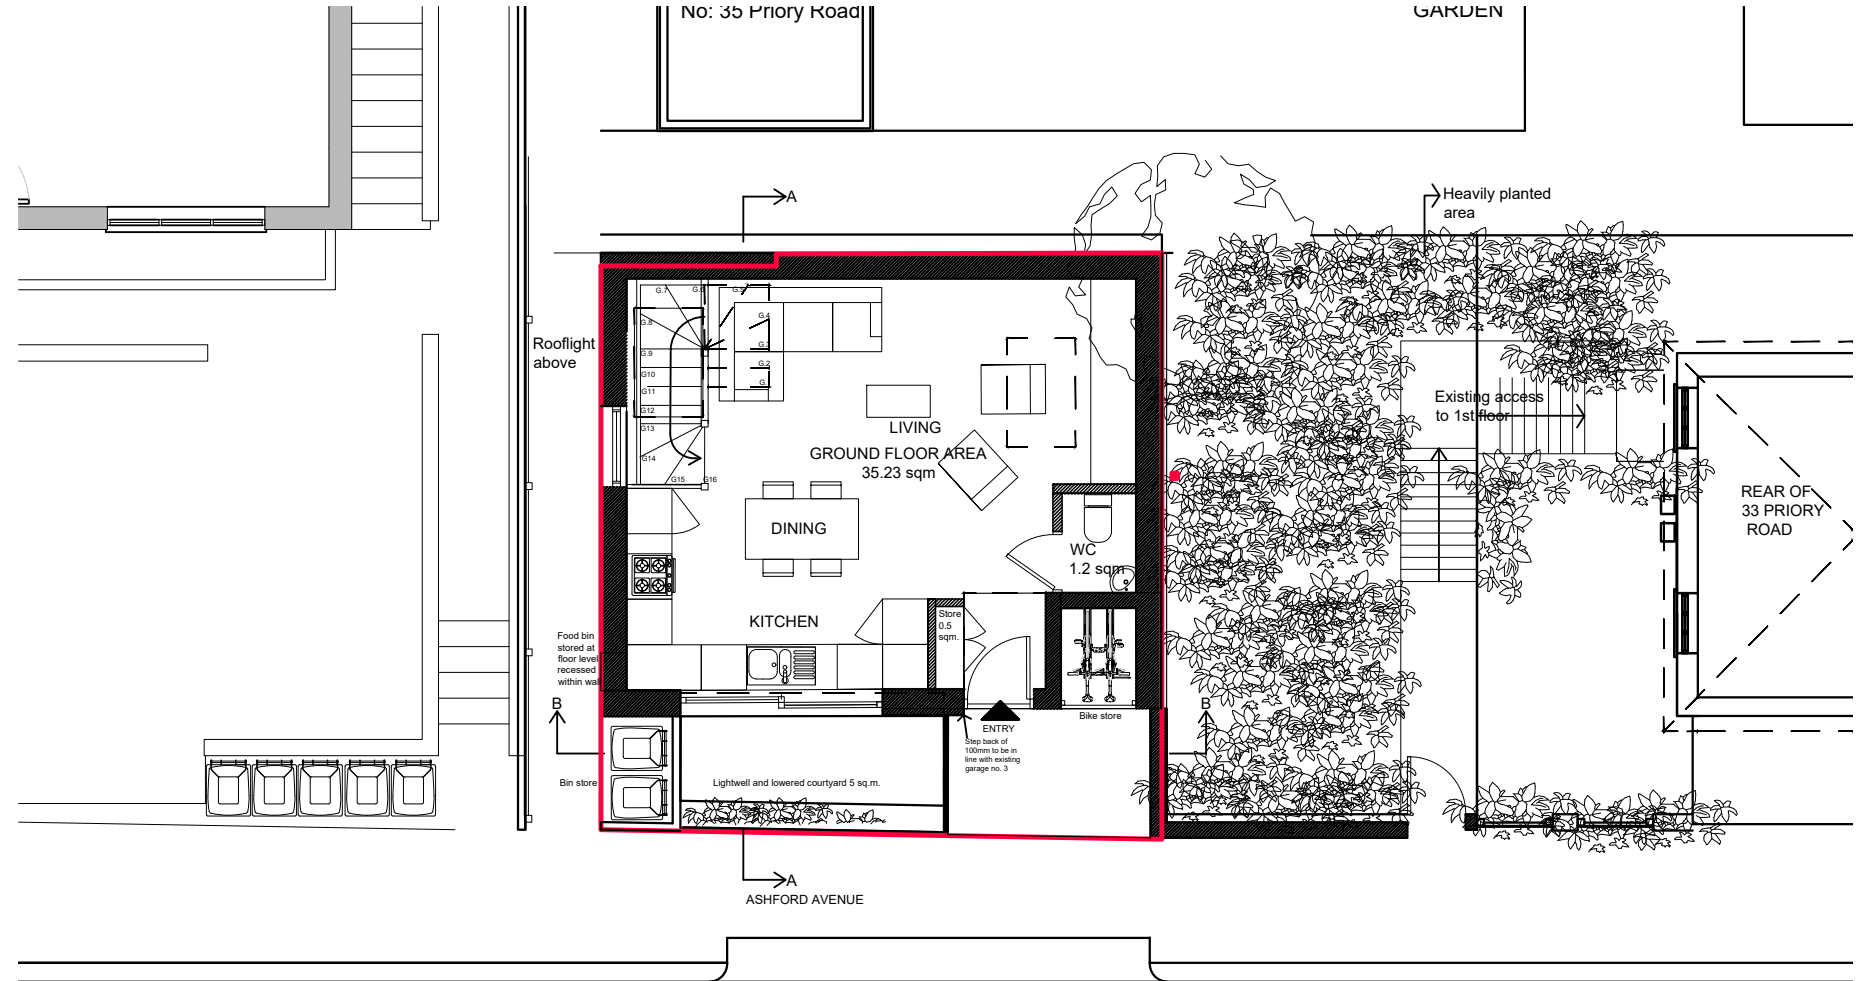

PROPOSED BASEMENT PLAN

 

PROPOSED GROUND FLOOR PLAN

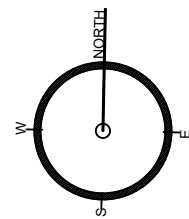

COMBINED AREA OF BOTH FLOORS
58.1 SQ. METRES
ALLOWS FOR A 2 PERSON SINGLE
BEDROOM HOUSE ON TWO LEVELS

A3 SHEET

B A	29.01.2025 22.01.2025	WINDOWS ALTERED, FOOD BIN STORE, WALL DELETED CLIENT MODIFICATIONS	RAL RAL	LOREN DESIGN LTD ARCHITECTS 30 VALLANCE ROAD, LONDON, N22 7UB MOB:07932724180 email:richard@lorendesign.com	PROJECT: REDEVELOPMENT OF 3 GARAGES, REAR OF 33 PRIORY ROAD, N8 8LP (REDUCED DESIGN)	DRAWN: RAL	DATE: 29 JAN 2026	
	TITLE: PROPOSED REDUCED BASEMENT AND GROUND FLOOR PLAN				CHECKED: -	SCALE: 1:100@A3		
Rev.		Date		By	CLIENT: NEIL BROCK		SHEET OF: -	STATUS: PLANNING
						PROJECT NO: 1579/RD	DRAWING NO. PL01	REV. B