



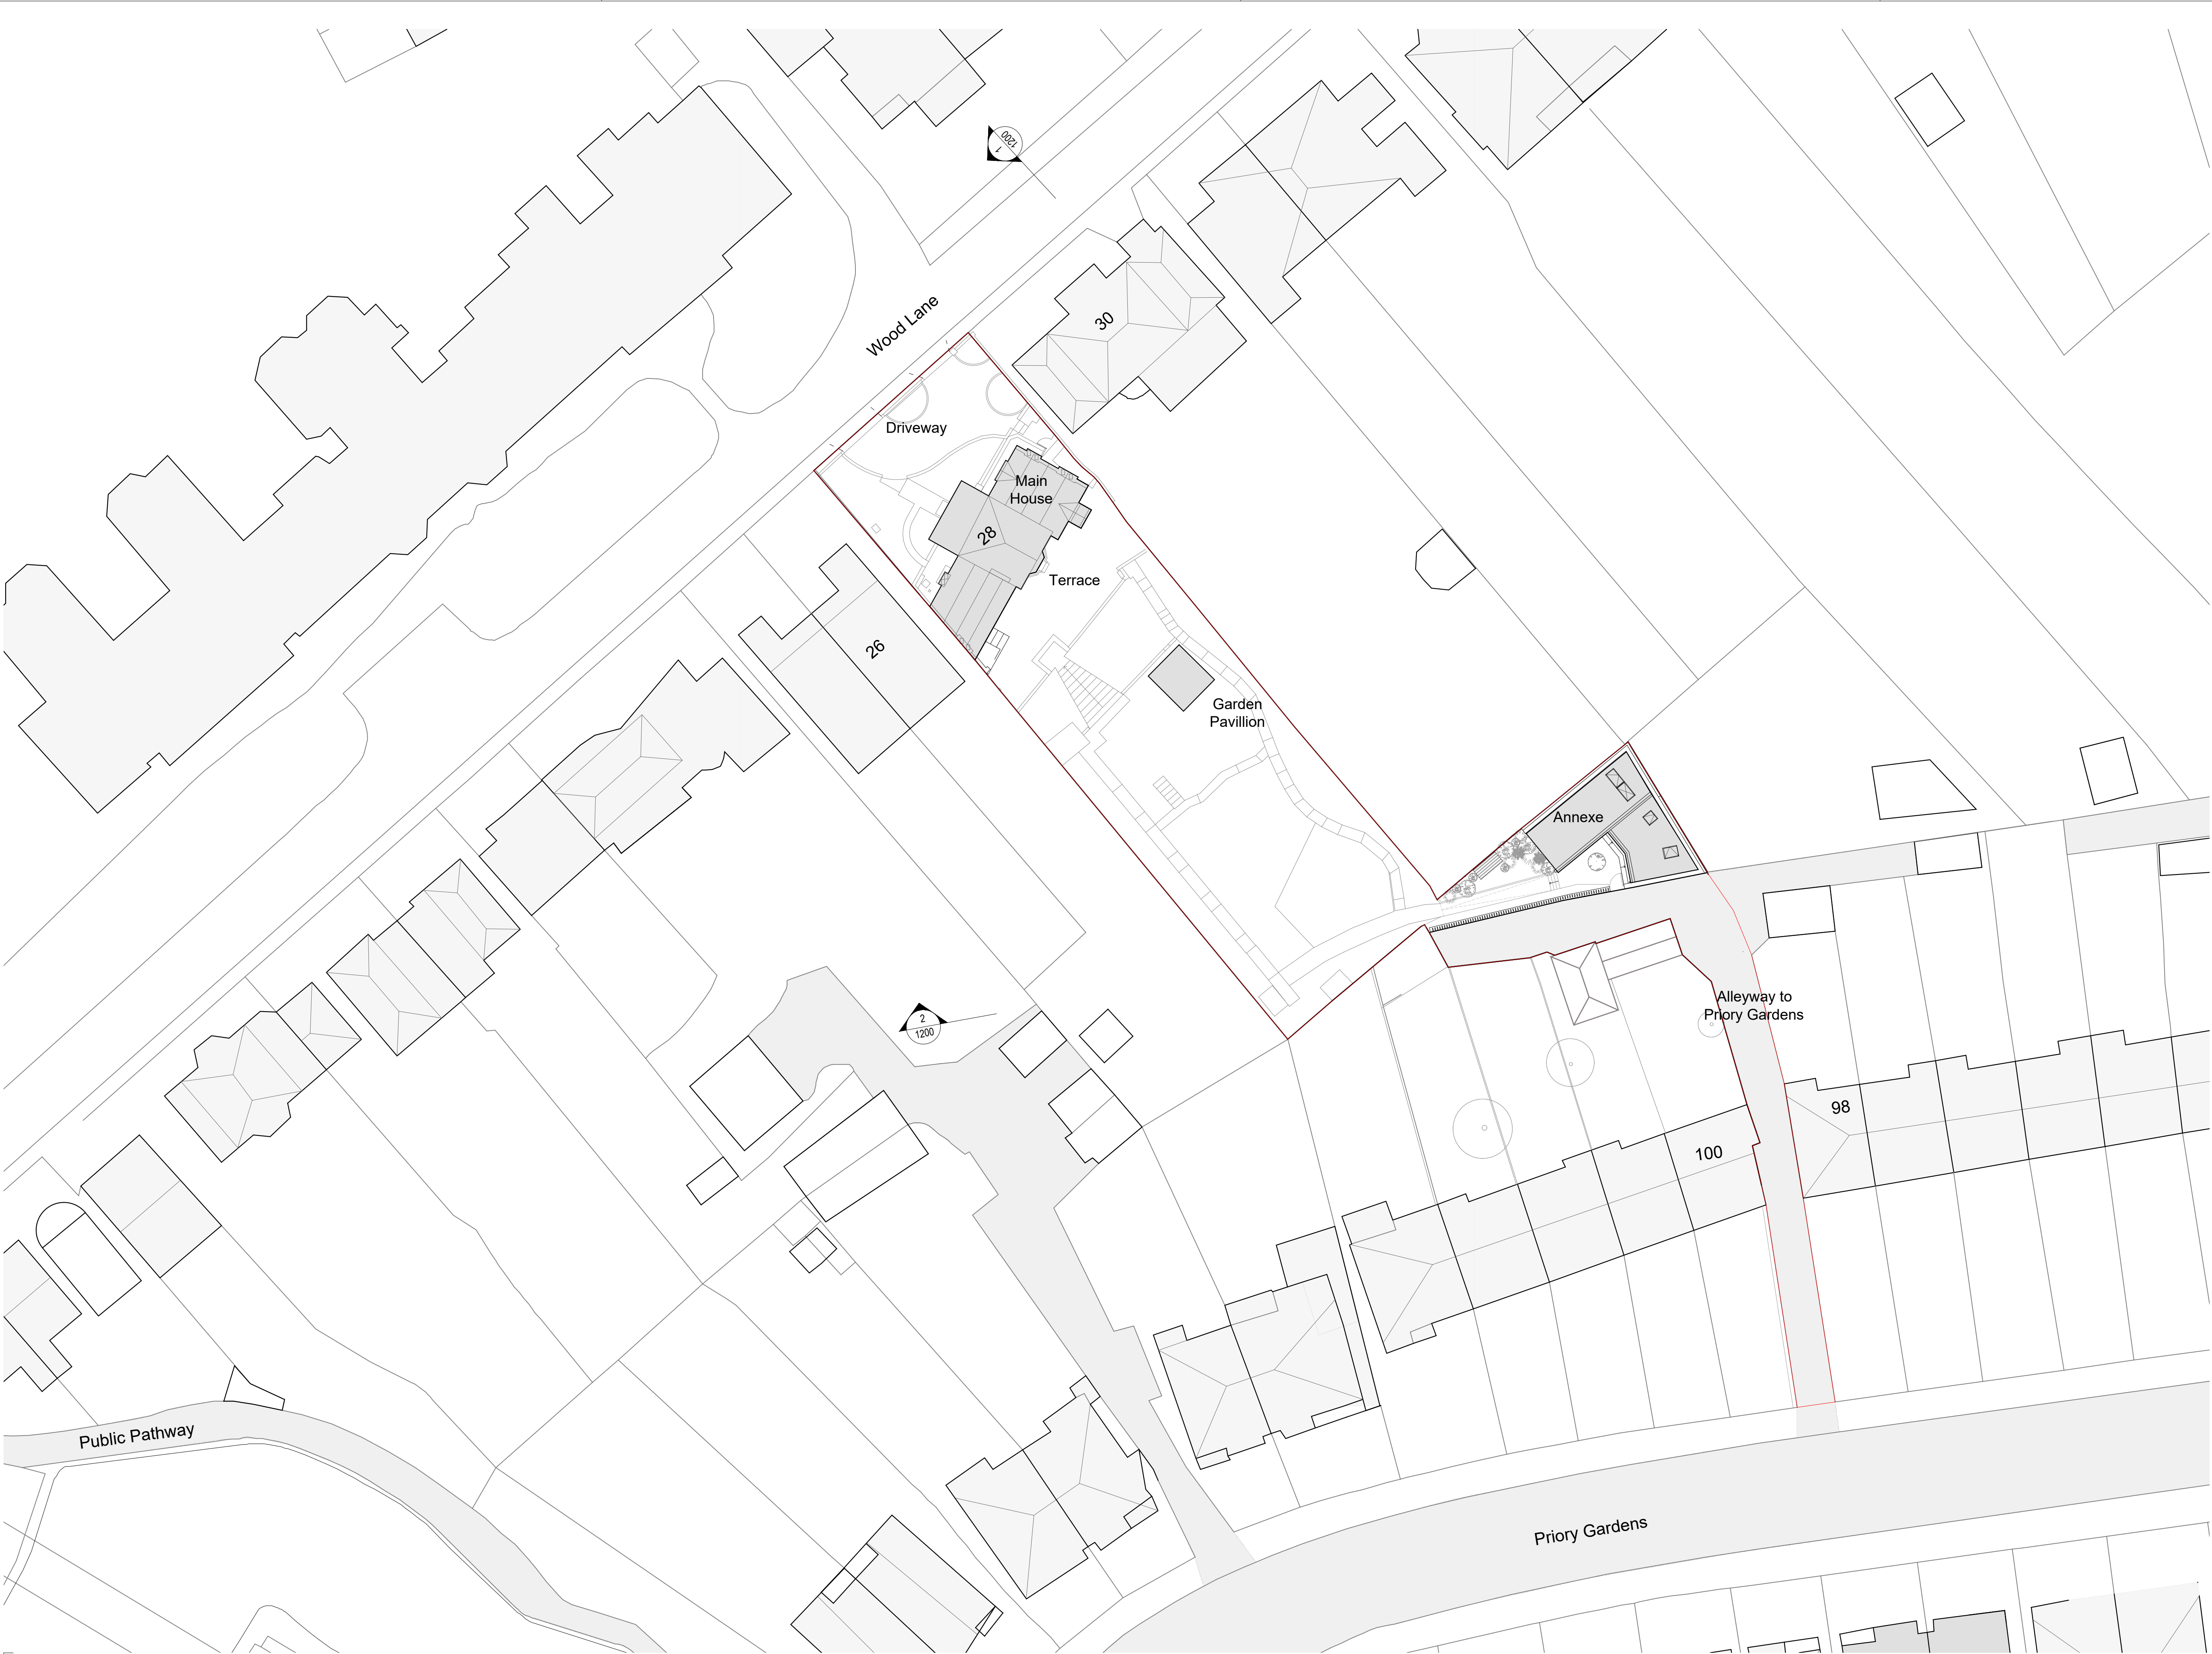

1 SITE PLAN
PROPOSED

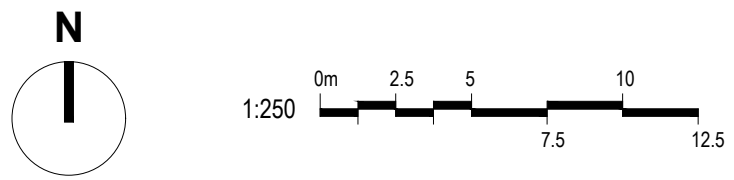

- 1. Dimensions given in millimetres unless stated otherwise.
- 2. All levels are in metres above AOD unless stated otherwise.
- 3. All dimensions to be verified on site prior to proceeding, and all discrepancies to be notified in writing to the Client.
- 4. The Client is to be informed of any inaccuracies of the existing works or surroundings.

Notes

Revisions		
Rev.	Description	Date
0	Planning Submission	13.02.26

Project 225-WL

Wood Lane

Client
Matt and Natasha Hamilton-Foy
28 Wood Lane, N6 5UB

Architect
COOKE 1-2 Herbal Hill
FAWCETT London, EC1R 5EF
ARCHITECTS +44 (0)20 7078 4030

Scale
1:250
at A1 size
NOT FOR
CONSTRUCTION

Drawing Title
Proposed Site Plan

Drawing No.
CF-225-DR-1010-A



1. Dimensions given in millimetres unless stated otherwise.
2. All levels are in metres above AOD unless stated otherwise.
3. All dimensions to be verified on site prior to proceeding, and all discrepancies to be notified in writing to the Client.
4. The Client is to be informed of any inaccuracies of the existing works or surroundings.

Notes

Rev.	Description	Date
0	Planning Submission	13.02.26

Project

225-WL

Wood Lane

Client

Matt and Natasha Hamilton-Foy
28 Wood Lane, N6 5UB

Architect

COOKE
FAWCETT
ARCHITECTS

1-2 Herbal Hill
London, EC1R 5EF
+44 (0)20 7078 4030

Scale

1:50
at A1 size


NOT FOR
CONSTRUCTION

Drawing Title

Proposed Annexe Ground Floorplan

Drawing No.

CF-225-DR-1150-A

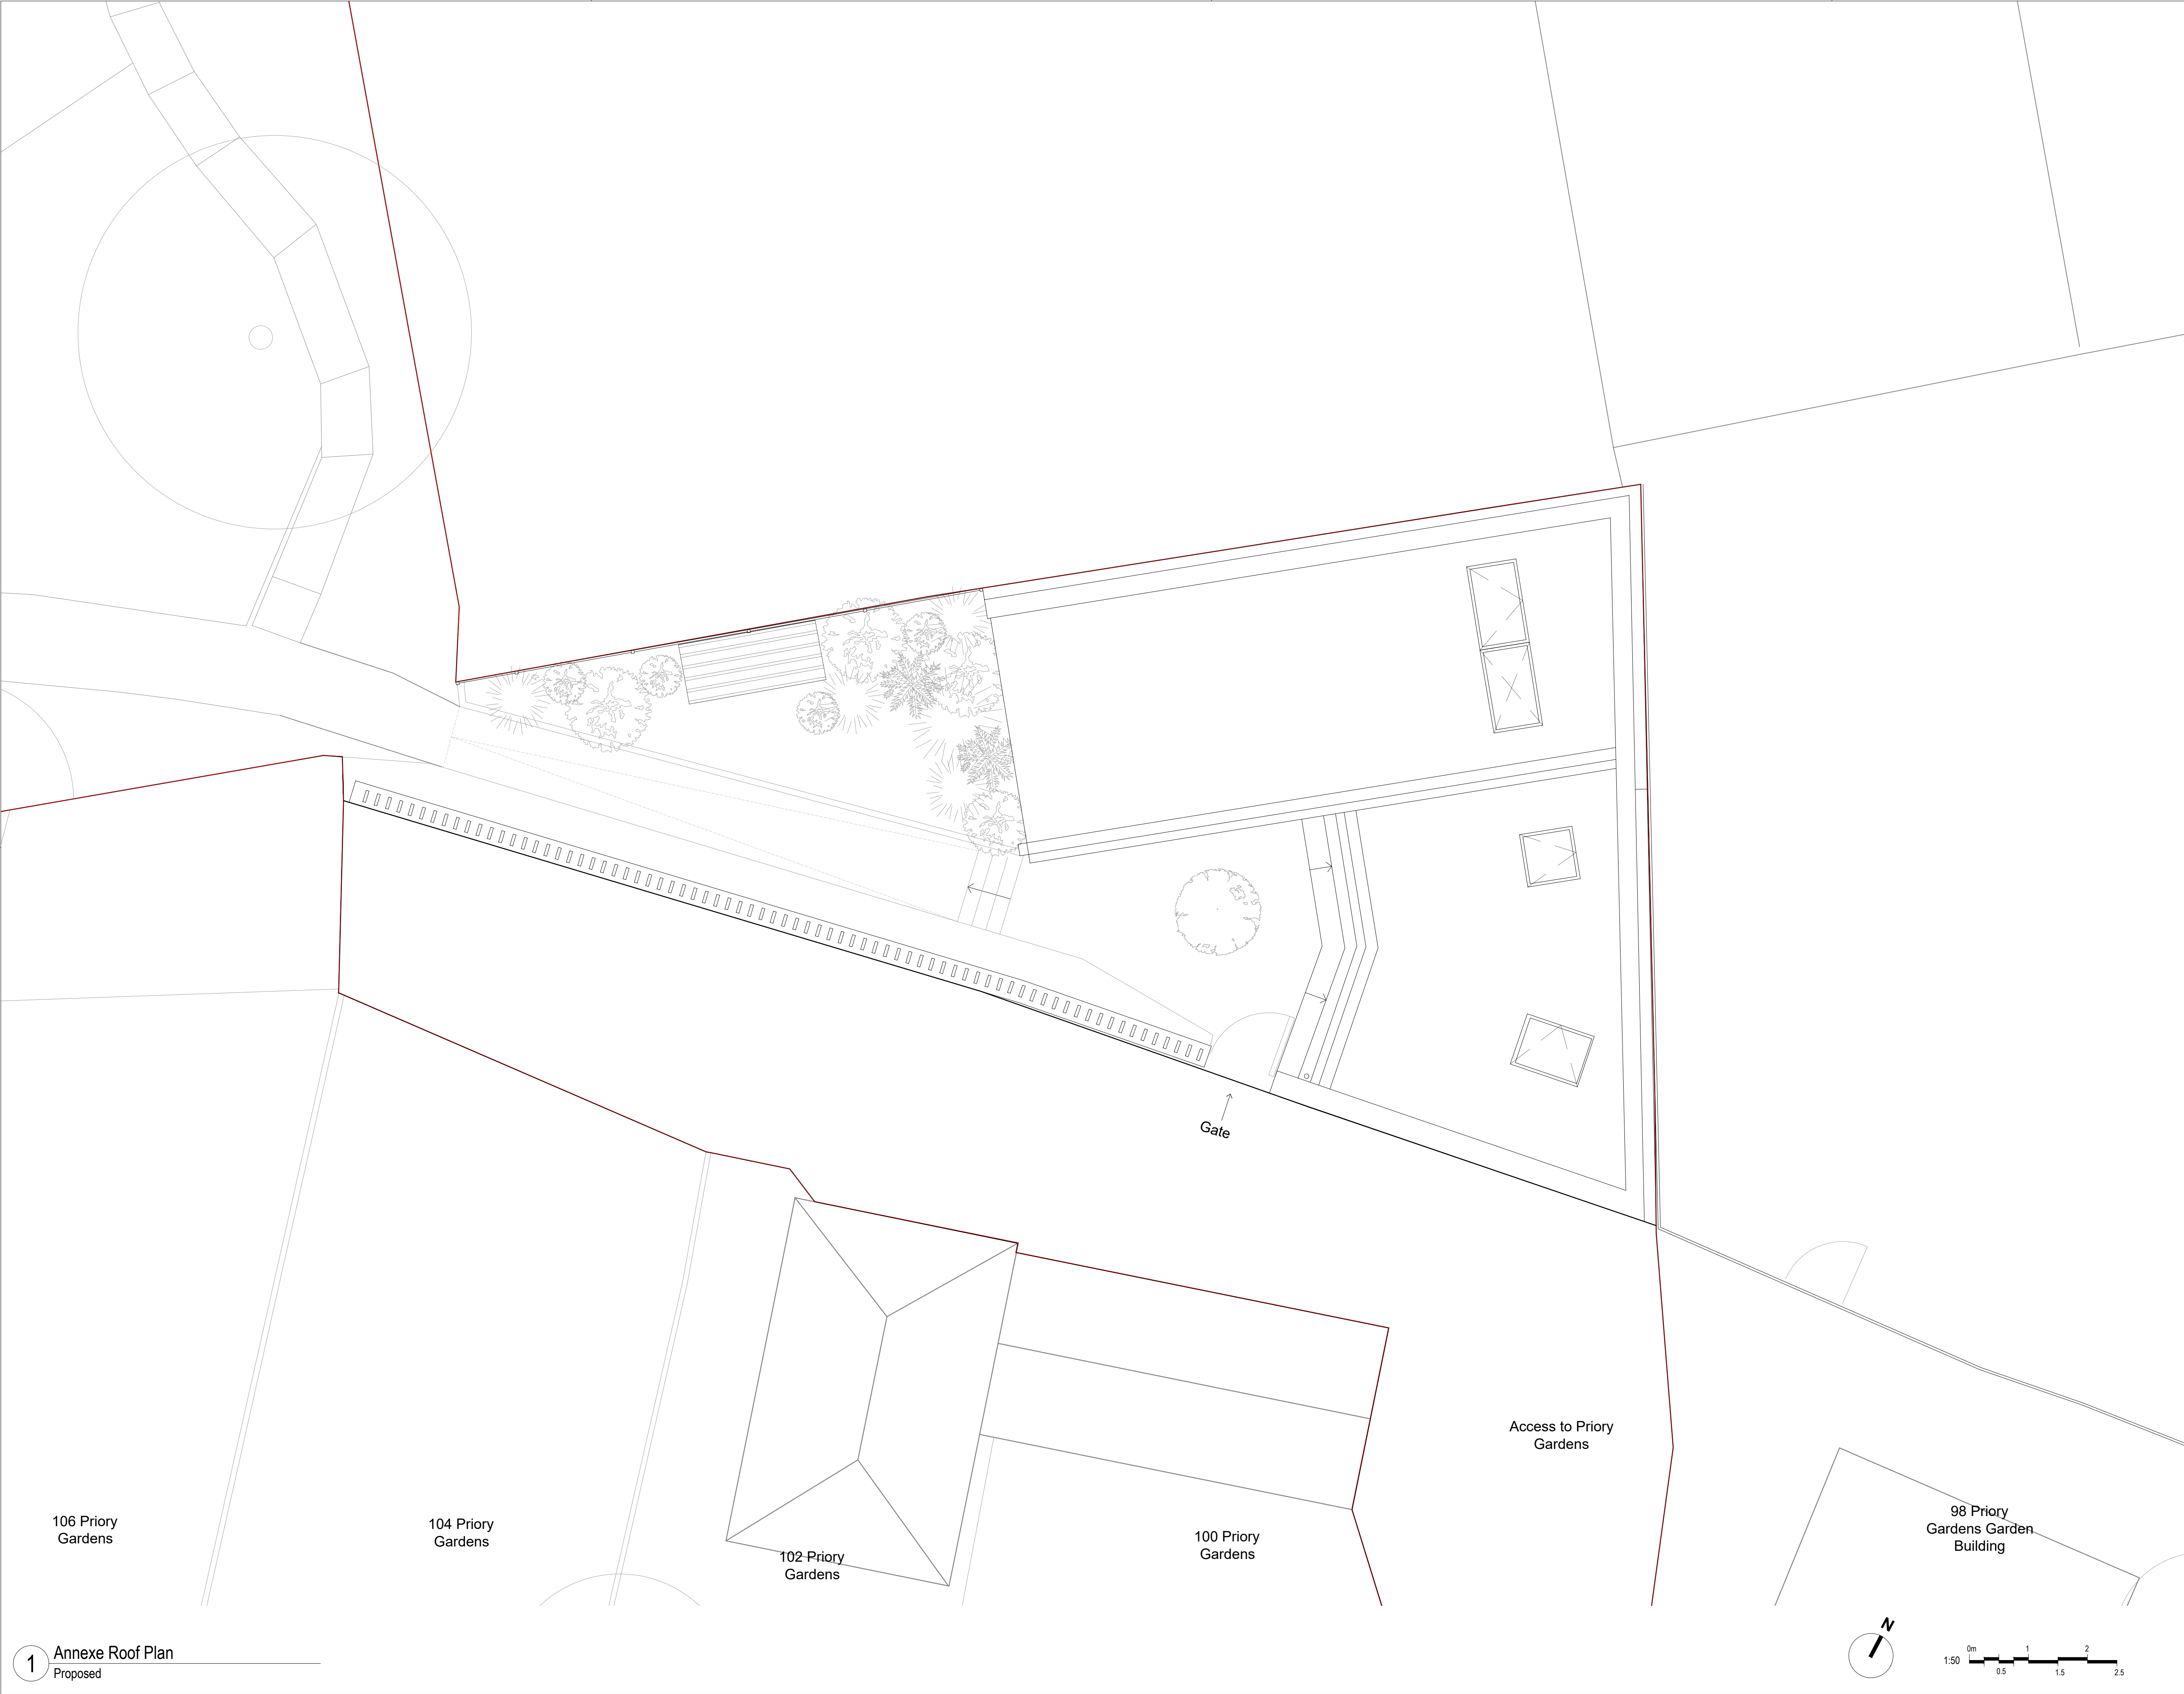

1. Dimensions given in millimetres unless stated otherwise.
2. All levels are in metres above AOD unless stated otherwise.
3. All dimensions to be verified on site prior to proceeding, and all discrepancies to be notified in writing to the Client.
4. The Client is to be informed of any inaccuracies of the existing works or surroundings.

Notes

Revisions		
Rev.	Description	Date
0	Planning Submission	13.02.26

Project 225-WL

Wood Lane


Client
Matt and Natasha Hamilton-Foy
28 Wood Lane, N6 5UB

Architect
**COOKE
FAWCETT
ARCHITECTS** 1-2 Herbal Hill
London, EC1R 5EF
+44 (0)20 7078 4030

Scale
1:50
at A1 size NOT FOR
CONSTRUCTION

Drawing Title
Proposed Annexe Roof Plan


Drawing No.
CF-225-DR-1151-A

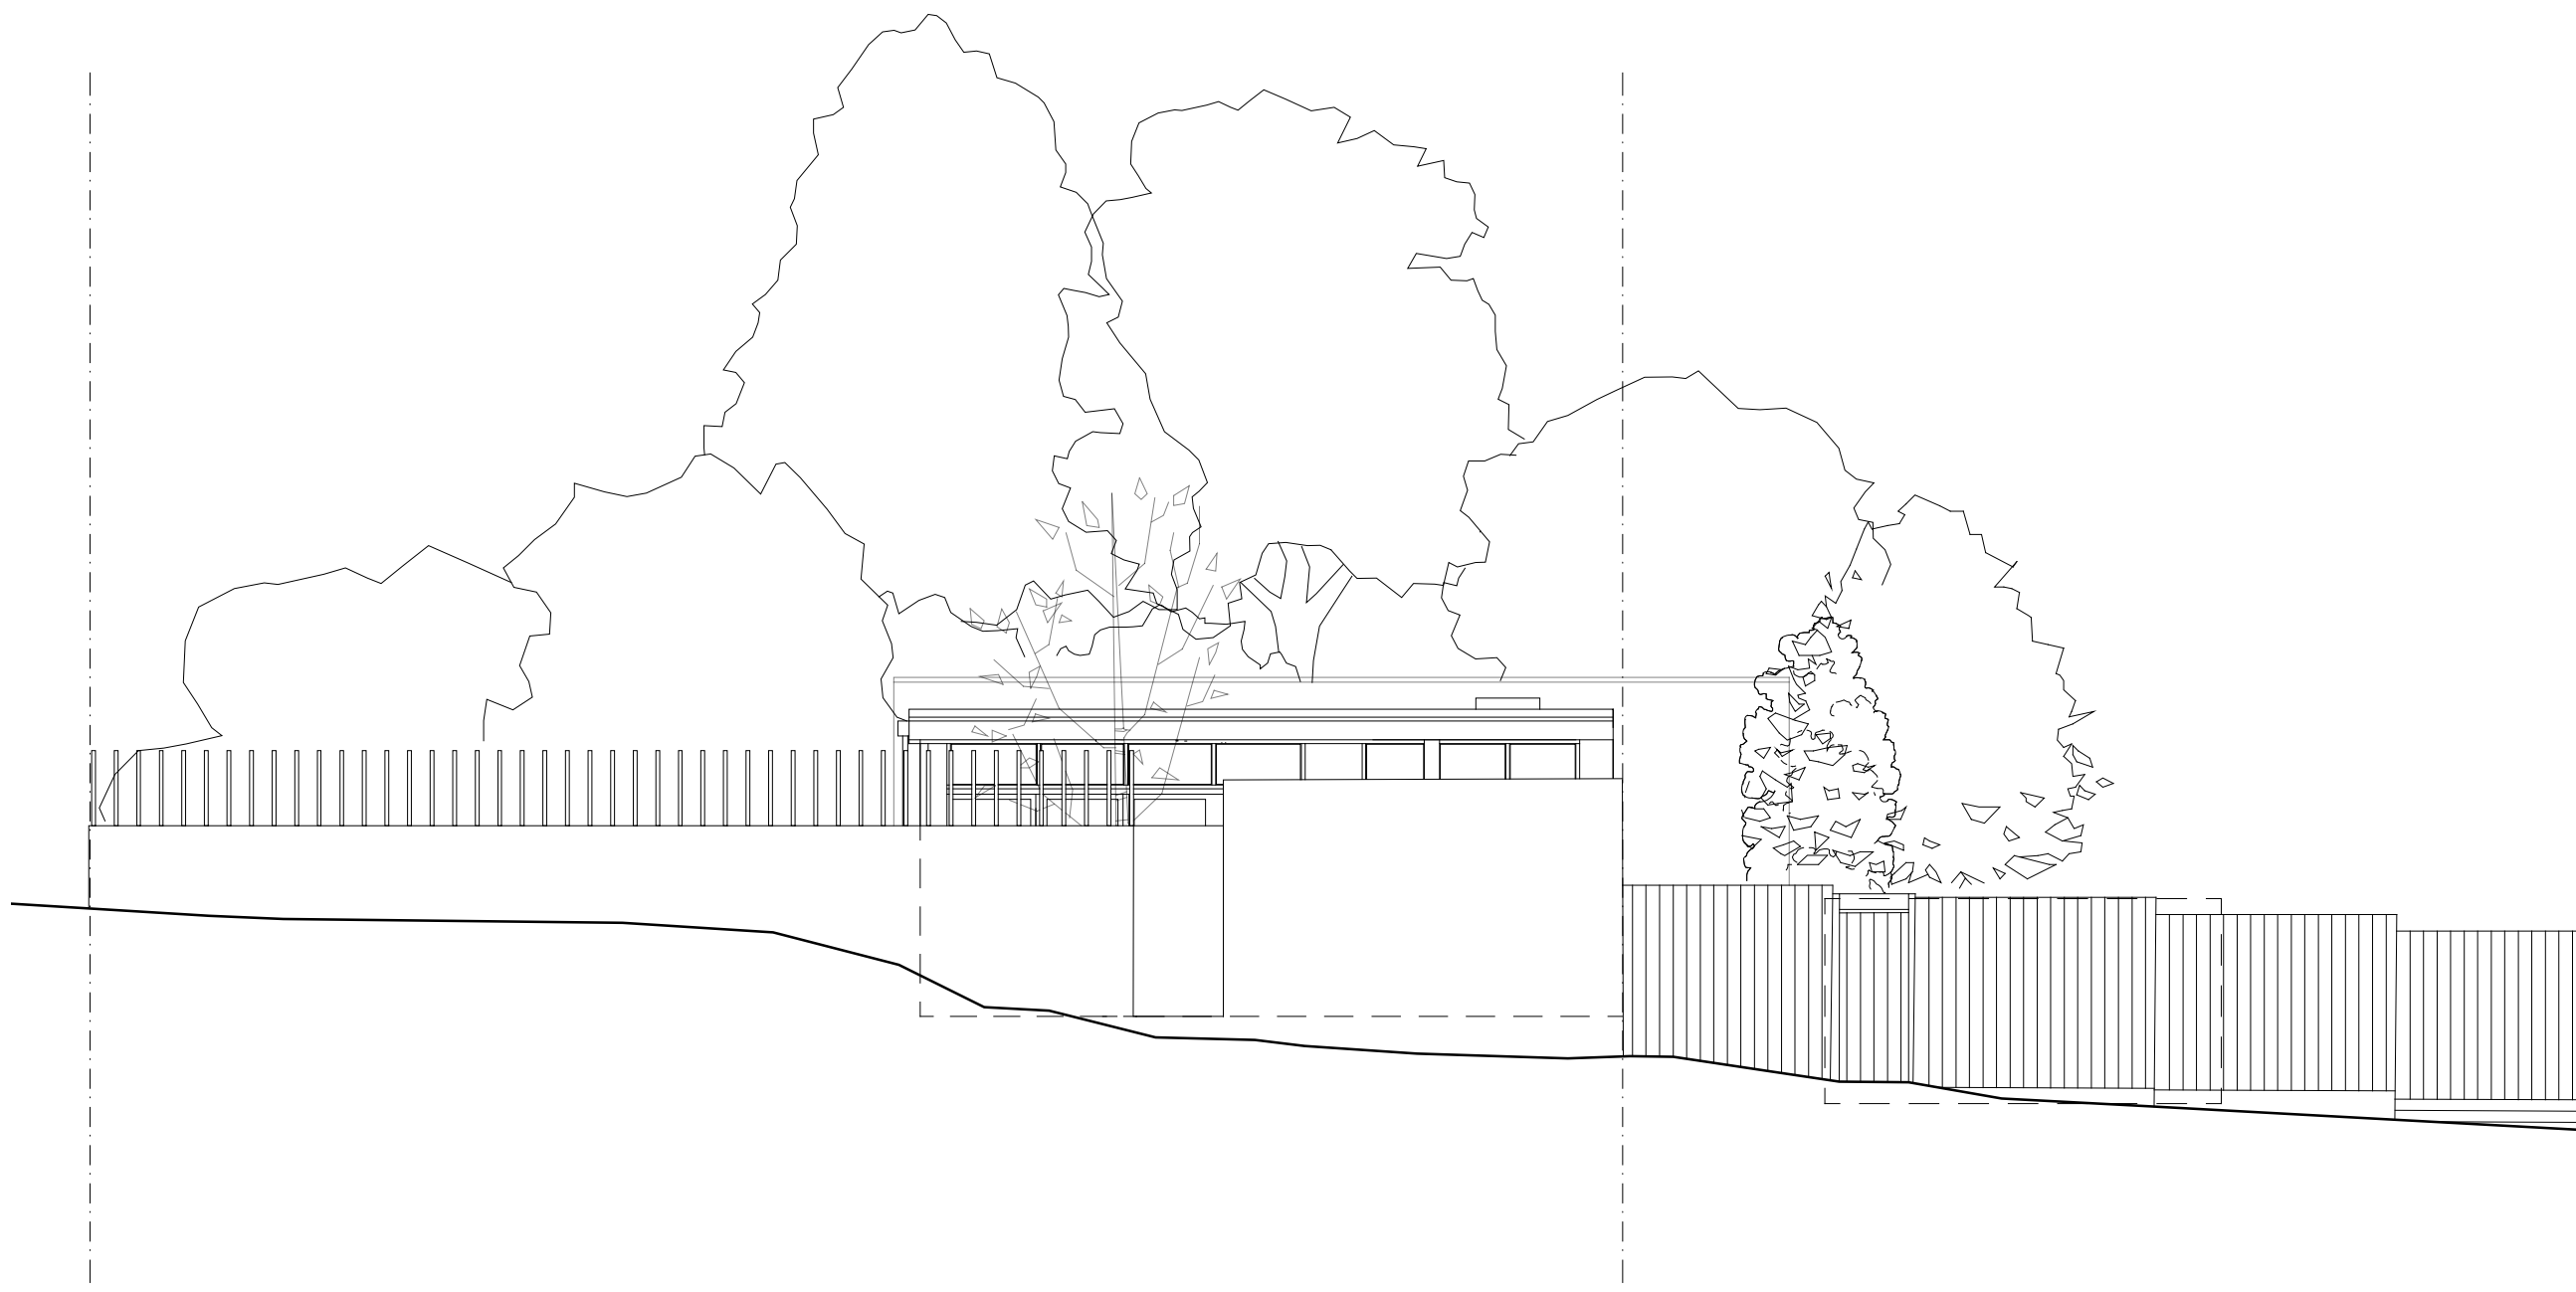


1 ELEVATION: FRONT
PROPOSED




2 SECTION: CROSS
PROPOSED

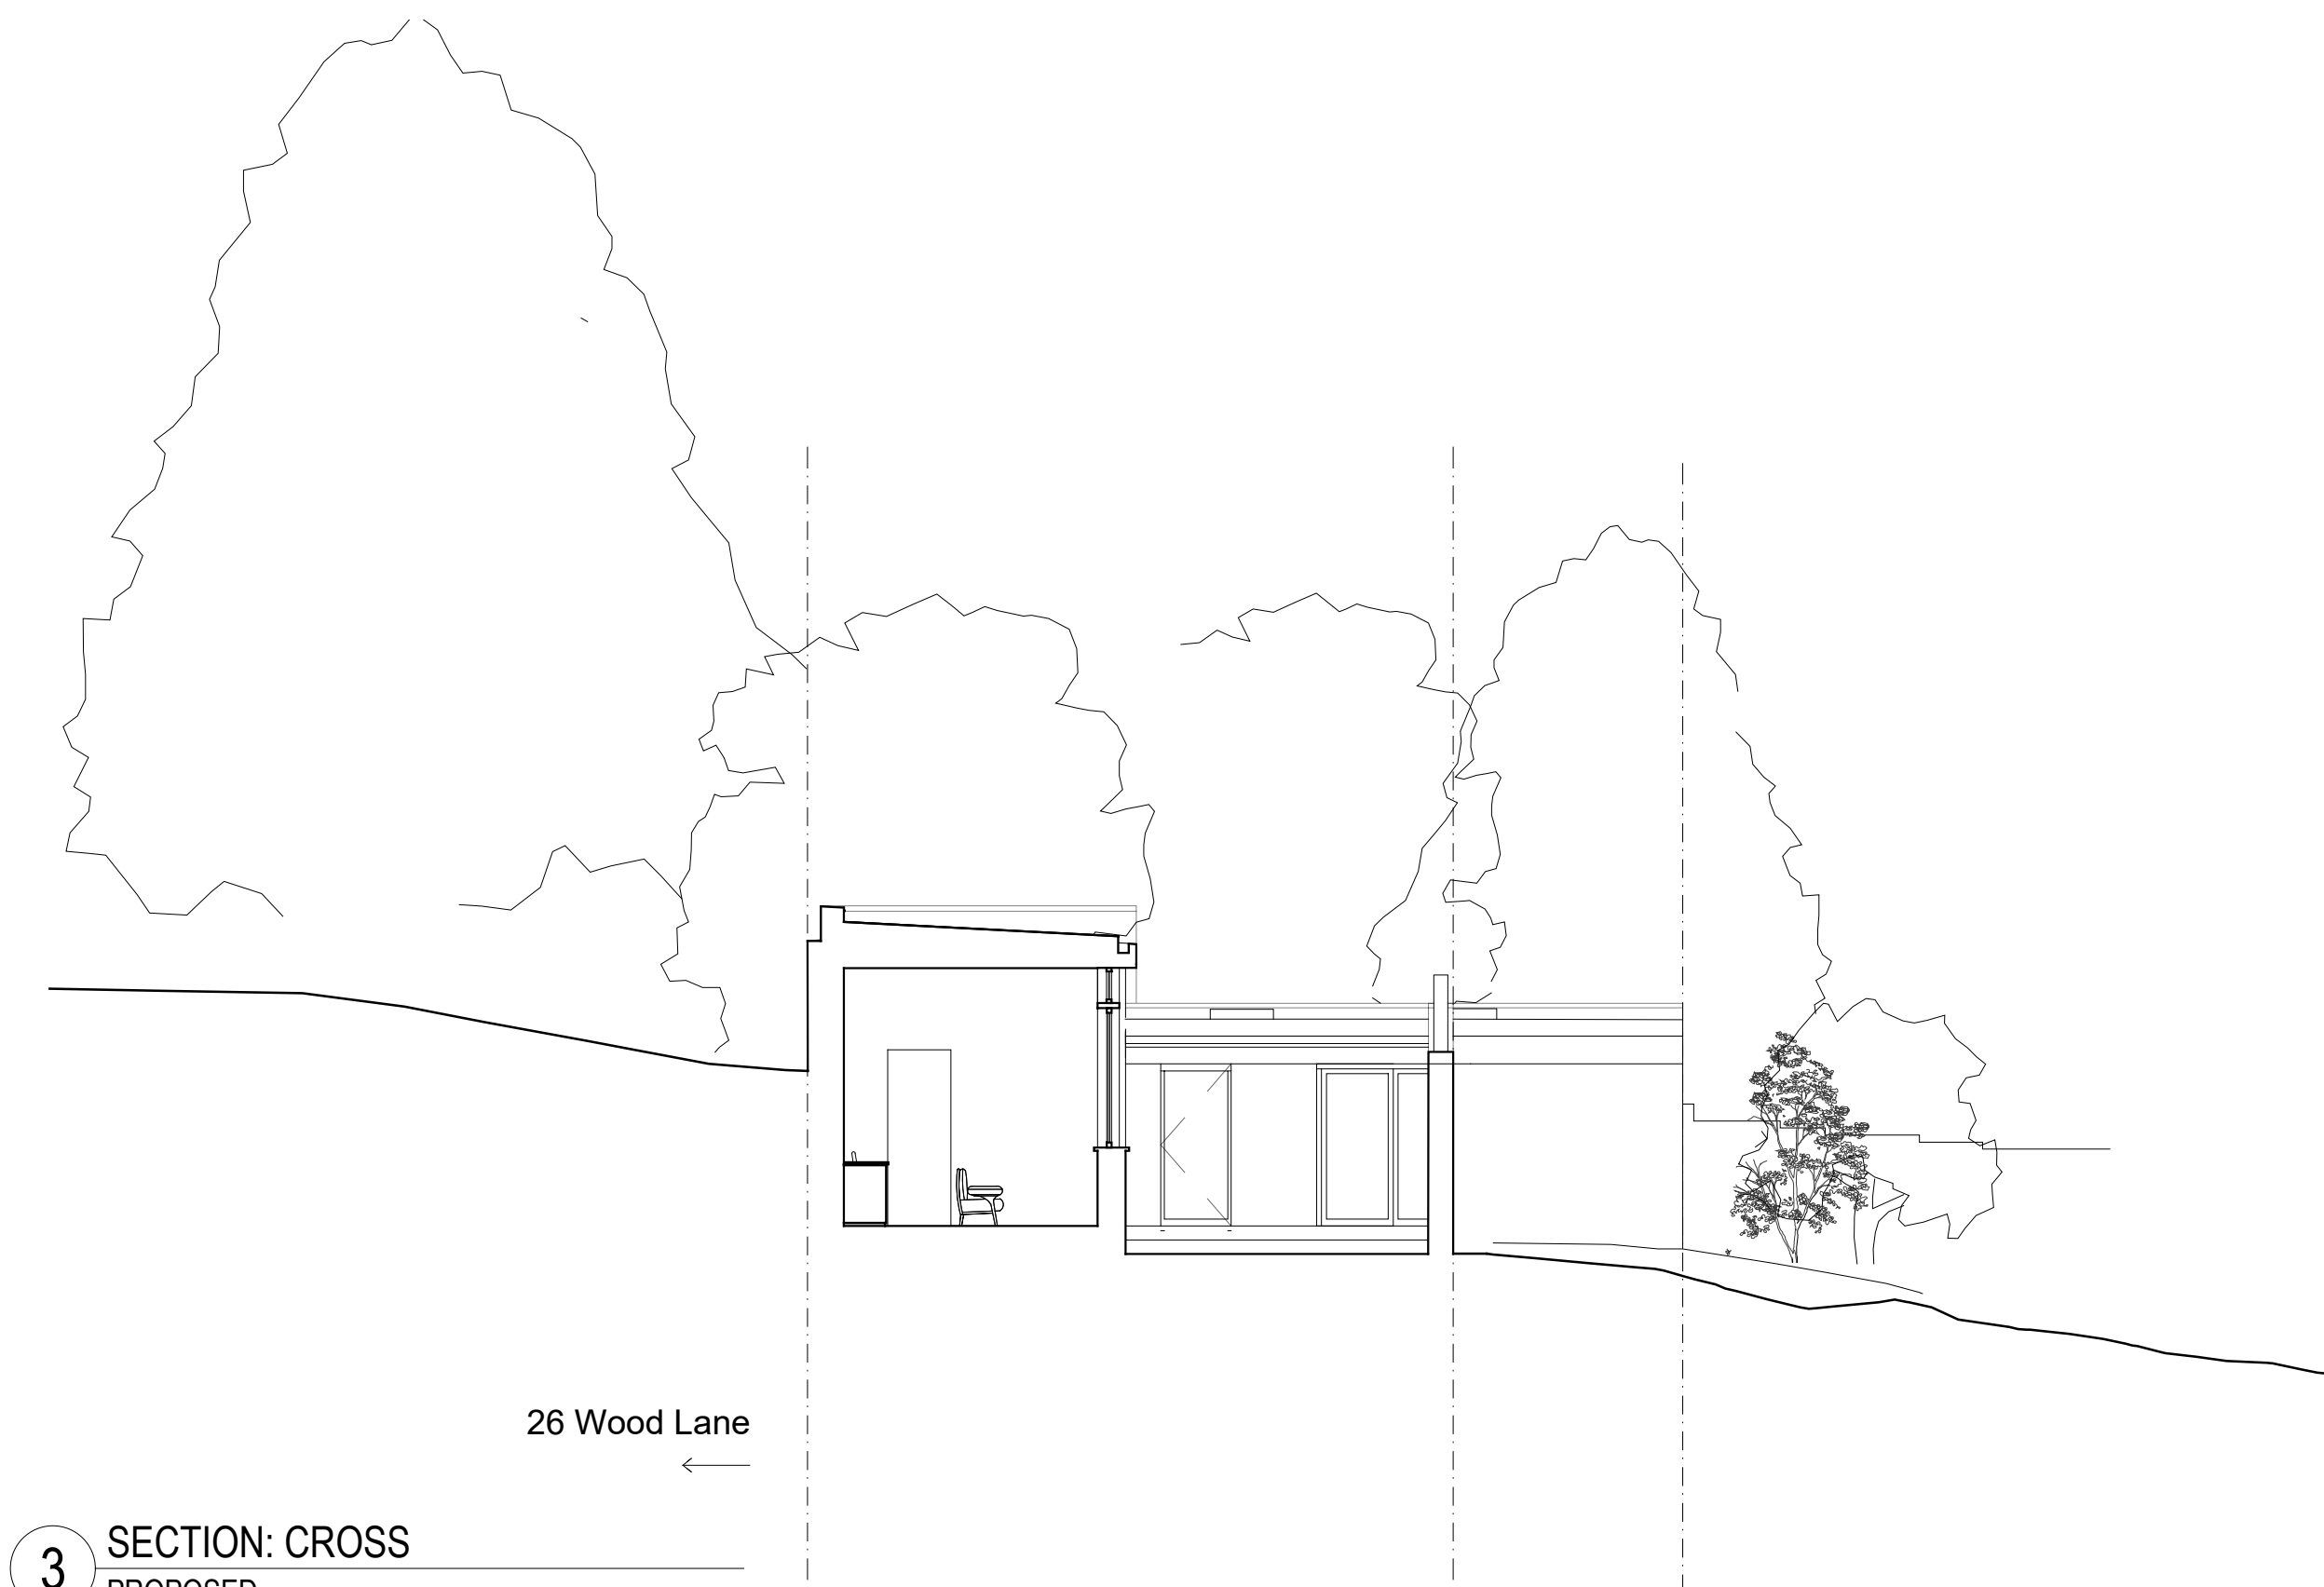

3 SECTION: CROSS
PROPOSED

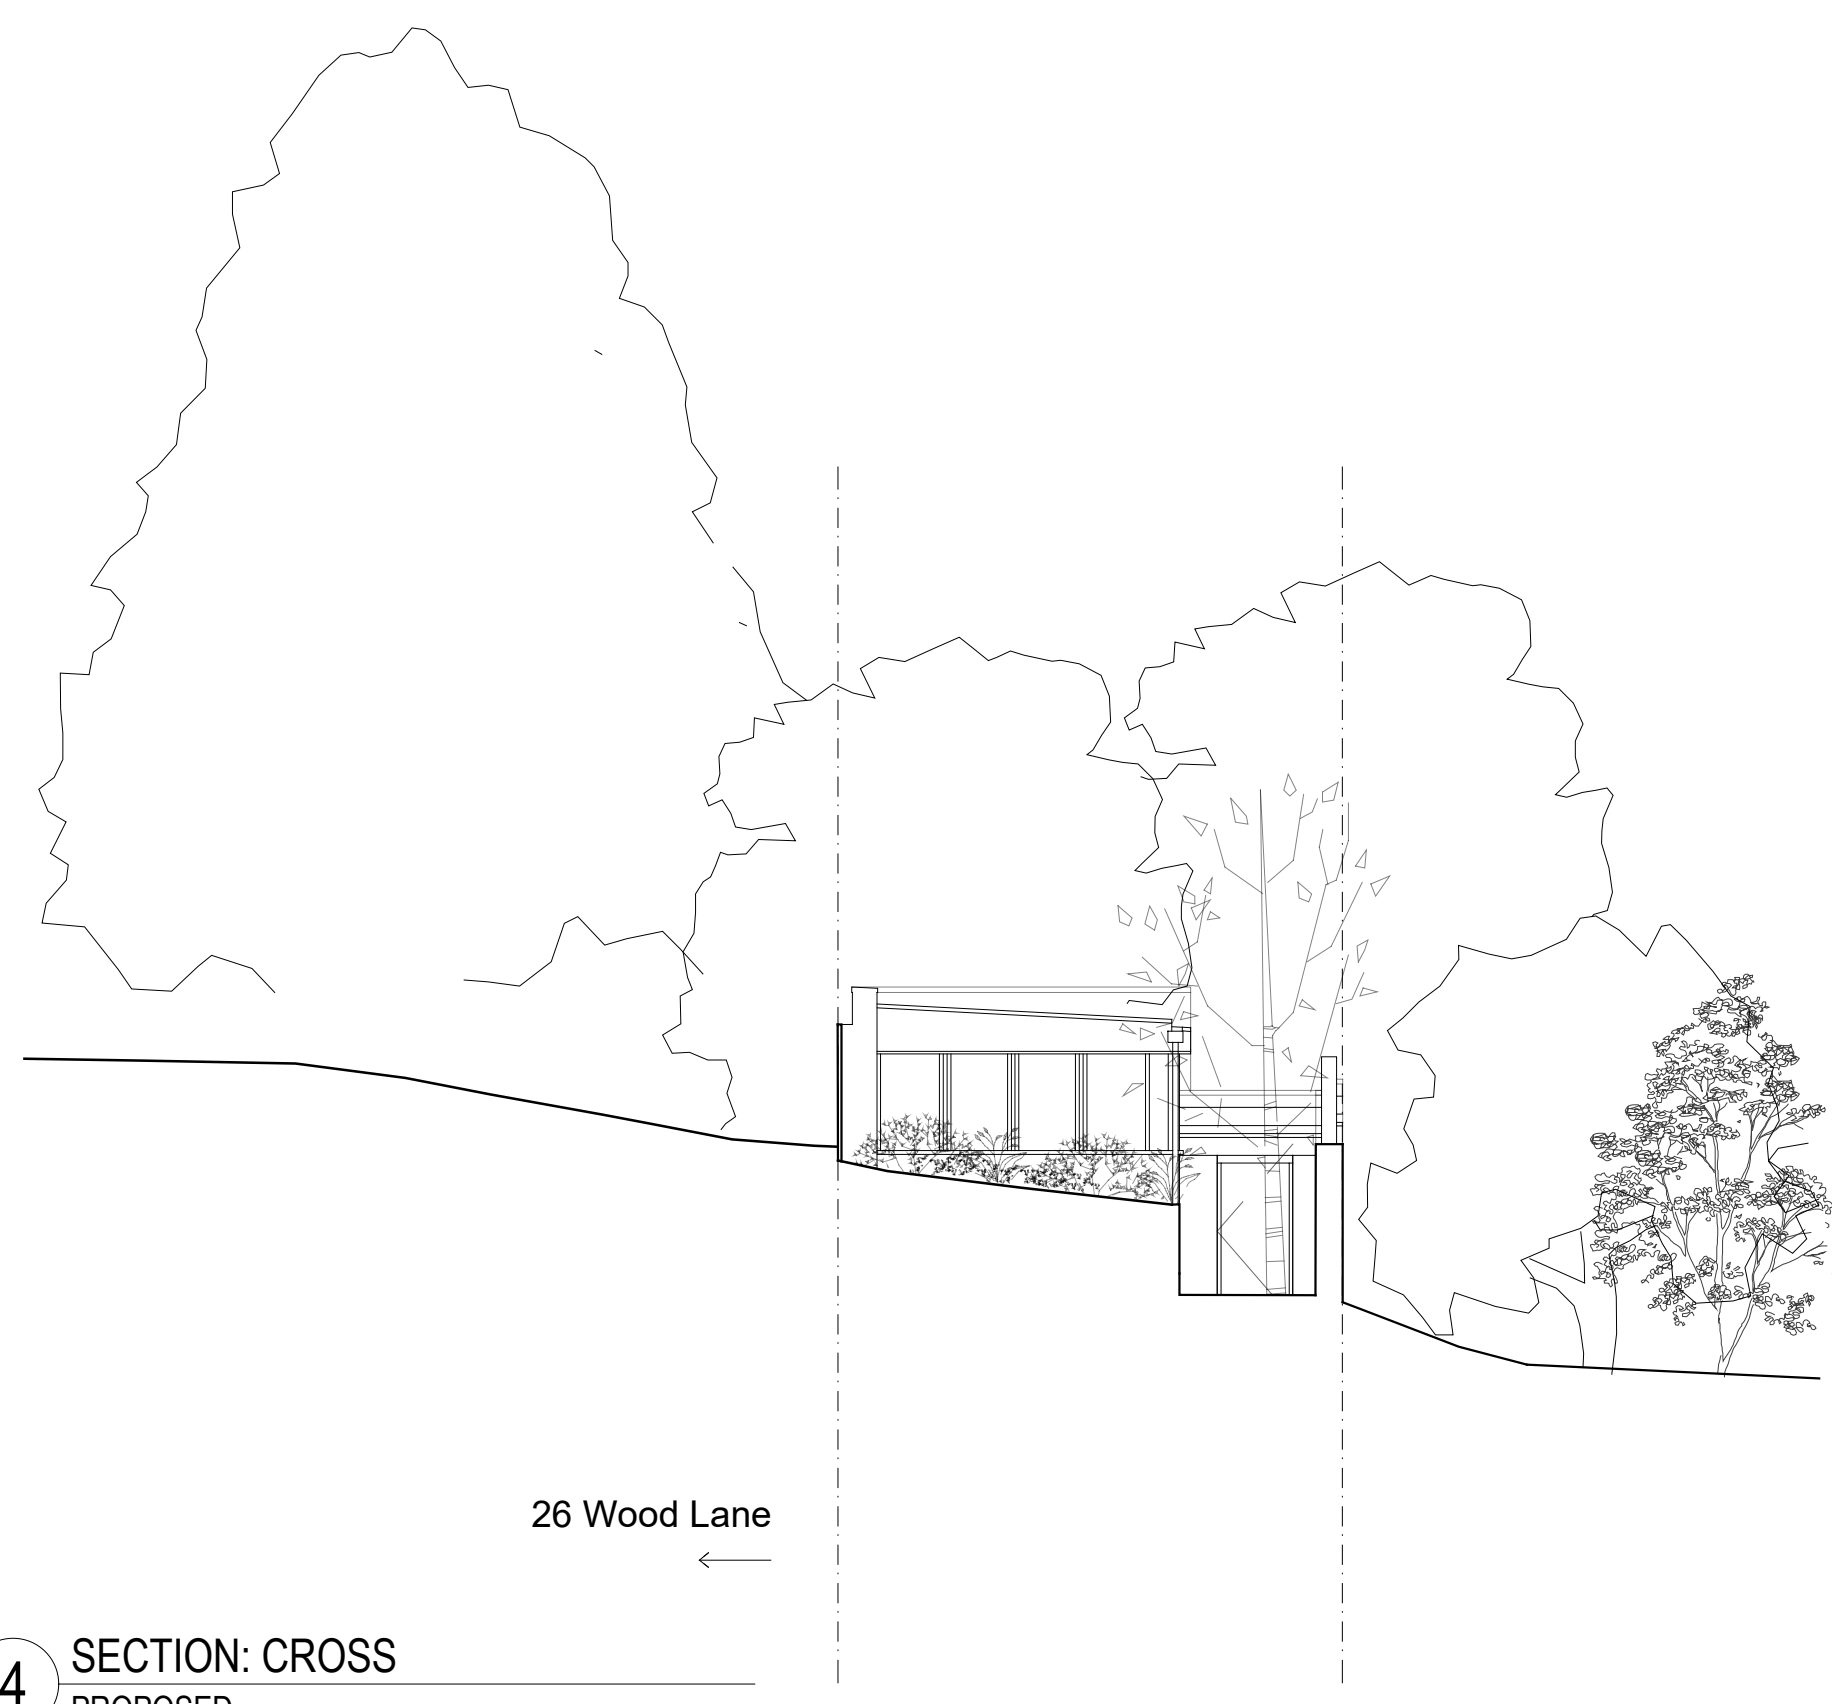

4 SECTION: CROSS
PROPOSED

 

1. Dimensions given in millimetres unless stated otherwise.
2. All levels are in metres above AOD unless stated otherwise.
3. All dimensions to be verified on site prior to proceeding, and all discrepancies to be notified in writing to the Client.
4. The Client is to be informed of any inaccuracies of the existing works or surroundings.

Notes

Revisions		
Rev.	Description	Date
0	Planning Submission	13.02.26

Project 225-WL

Wood Lane


Client
Matt and Natasha Hamilton-Foy
28 Wood Lane, N6 5UB

Architect
COOKE
FAWCETT
ARCHITECTS
1-2 Herbal Hill
London, EC1R 5EF
+44 (0)20 7078 4030


Scale
1:100
at A1 size
NOT FOR
CONSTRUCTION

Drawing Title
Proposed Annexe Sections and
Elevations


Drawing No.
CF-225-DR-1301-A

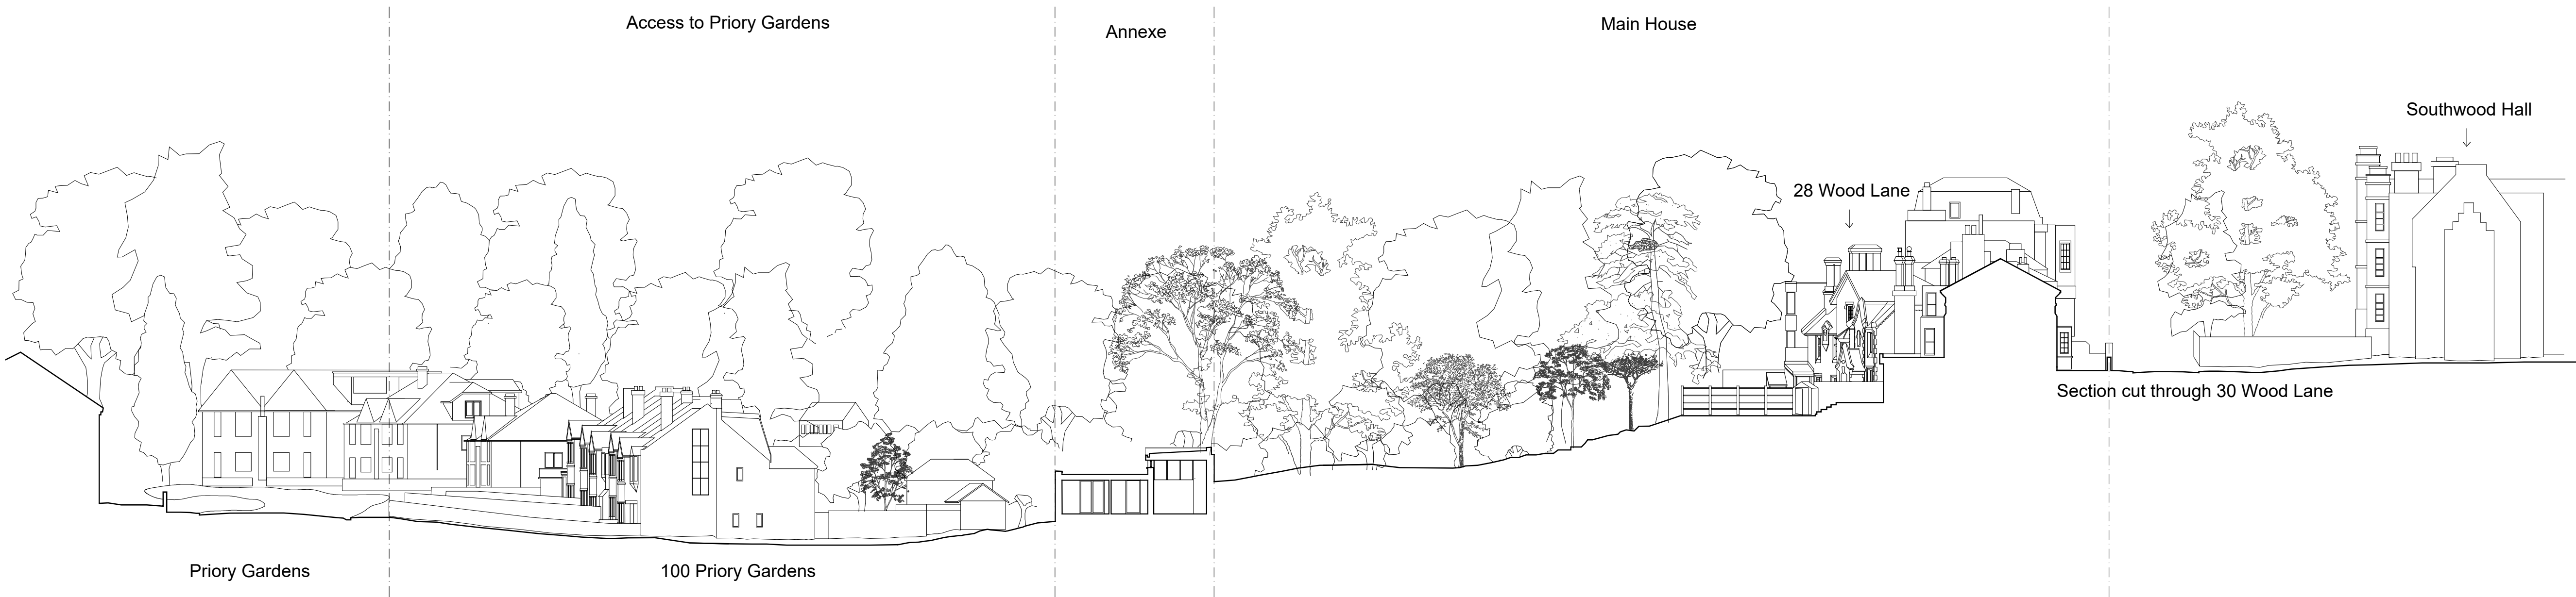

1 LONG SITE SECTION
PROPOSED

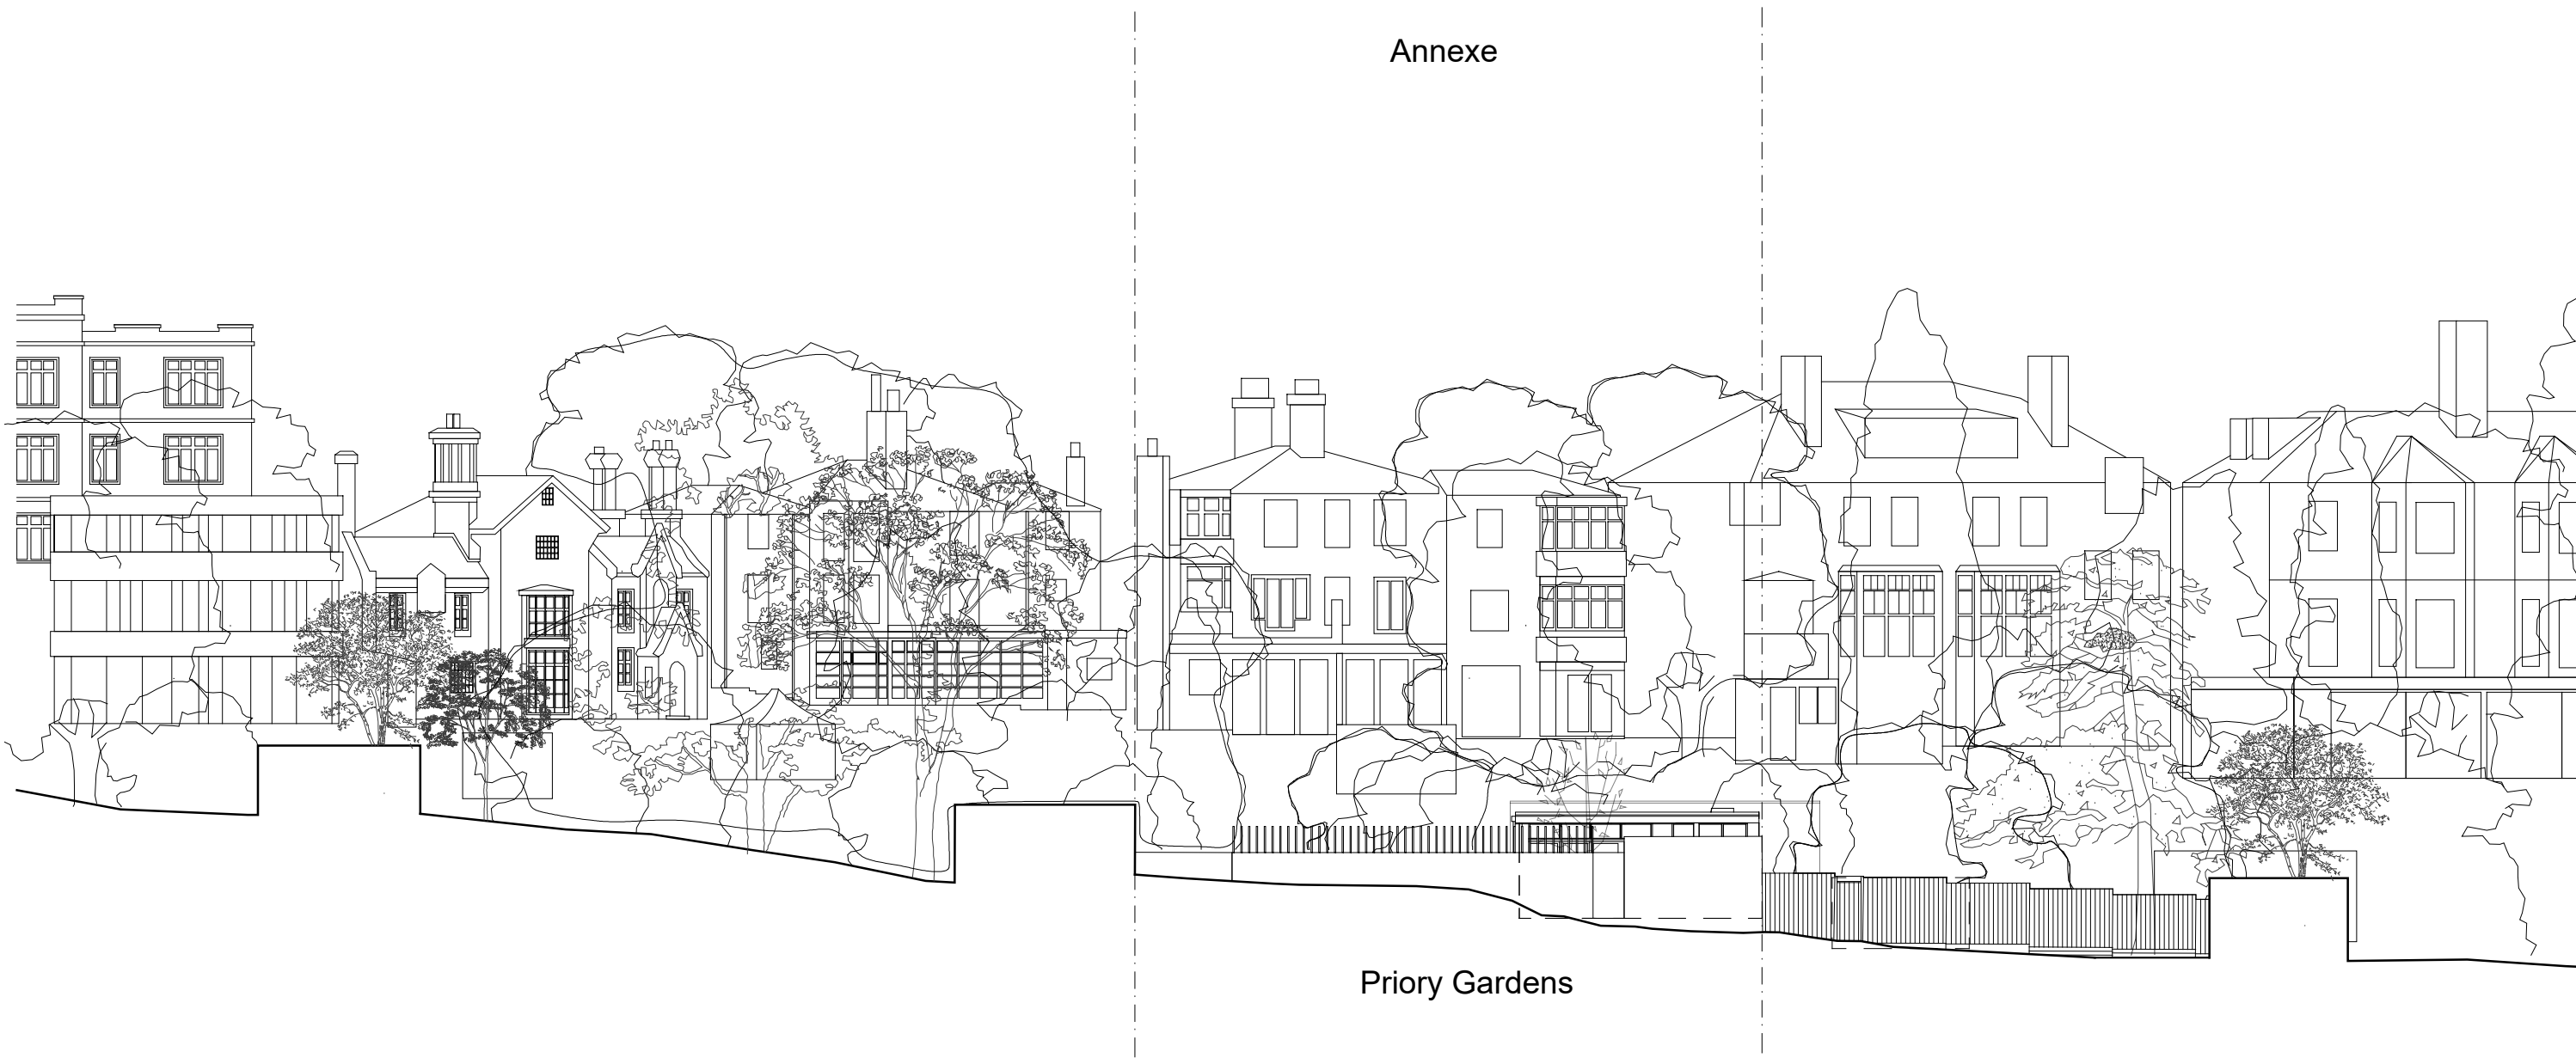

2 SITE ELEVATION
PROPOSED

 

1. Dimensions given in millimetres unless stated otherwise.
2. All levels are in metres above AOD unless stated otherwise.
3. All dimensions to be verified on site prior to proceeding, and all discrepancies to be notified in writing to the Client.
4. The Client is to be informed of any inaccuracies of the existing works or surroundings.

Notes

Revisions		
Rev.	Description	Date
0	Planning Submission	13.02.26

Project 225-WL

Wood Lane

Client
Matt and Natasha Hamilton-Foy
28 Wood Lane, N6 5UB

Architect
COOKE
FAWCETT
ARCHITECTS
1-2 Herbal Hill
London, EC1R 5EF
+44 (0)20 7078 4030

Scale
1:250
at A1 size
NOT FOR
CONSTRUCTION

Drawing Title
Proposed Annexe Site Section
and Elevation

Drawing No.
CF-225-DR-1301-A