




EXISTING

SITE & LOCATION PLANS




EXISTING LOCATION PLAN

Scale 1:1250

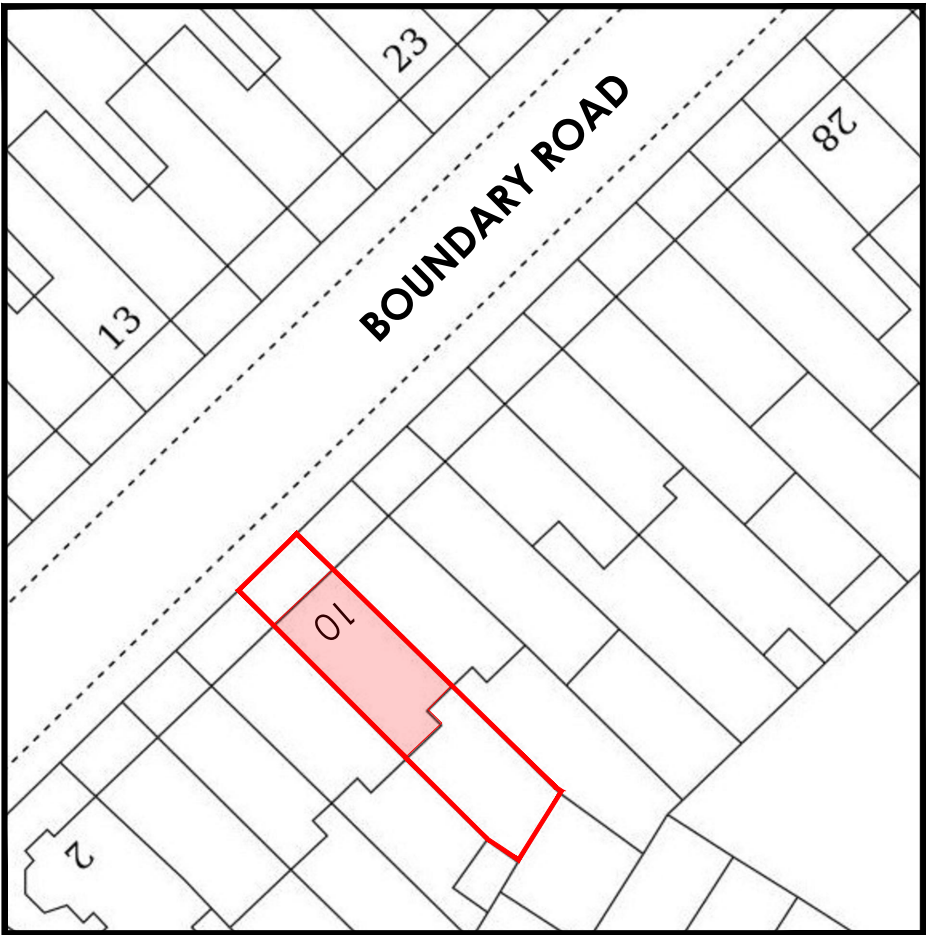  

EXISTING SITE PLAN

Scale 1:500

 

REV	DESCRIPTION	DATE
DRAWING STATUS		
PLANNING		
CLIENT		
MEGAN ROUSSEAU		
SITE ADDRESS		
10 BOUNDARY ROAD LONDON N22 6AD		
PROJECT TYPE		
LOFT EXTENSION		
DRAWING REFERENCE		REVISION
188_EST		
DRAWING TITLE		
EXISTING LOCATION AND SITE PLANS		
SCALE	DATE CREATED	
VARIES @ A3	05/01/2026	
FULLER DESIGN		
T	07966048553	
E	fullerdesign@outlook.com	
W	fullerdesign.co.uk	