




EXISTING FRONT ELEVATION

Scale 1:50




EXISTING REAR ELEVATION

Scale 1:50

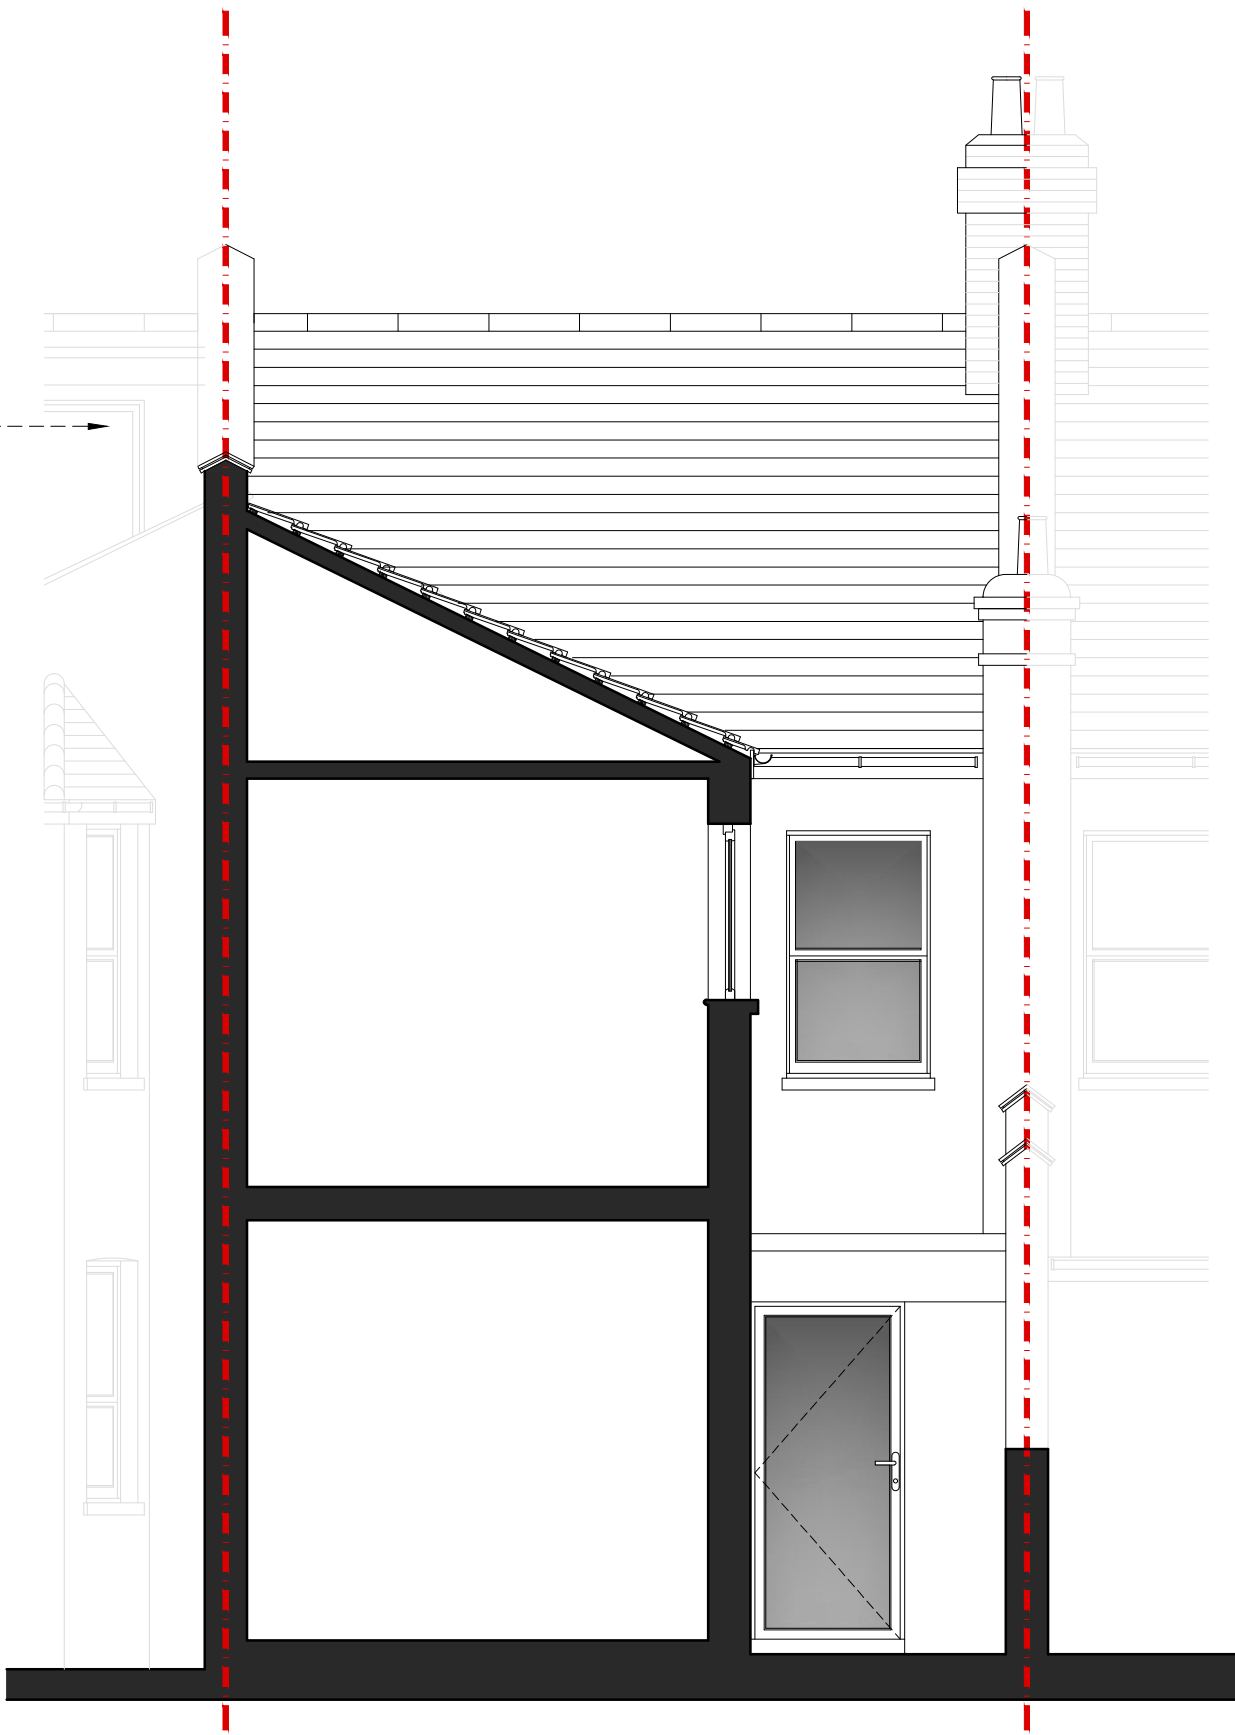

EXISTING SECTION A-A

Scale 1:50

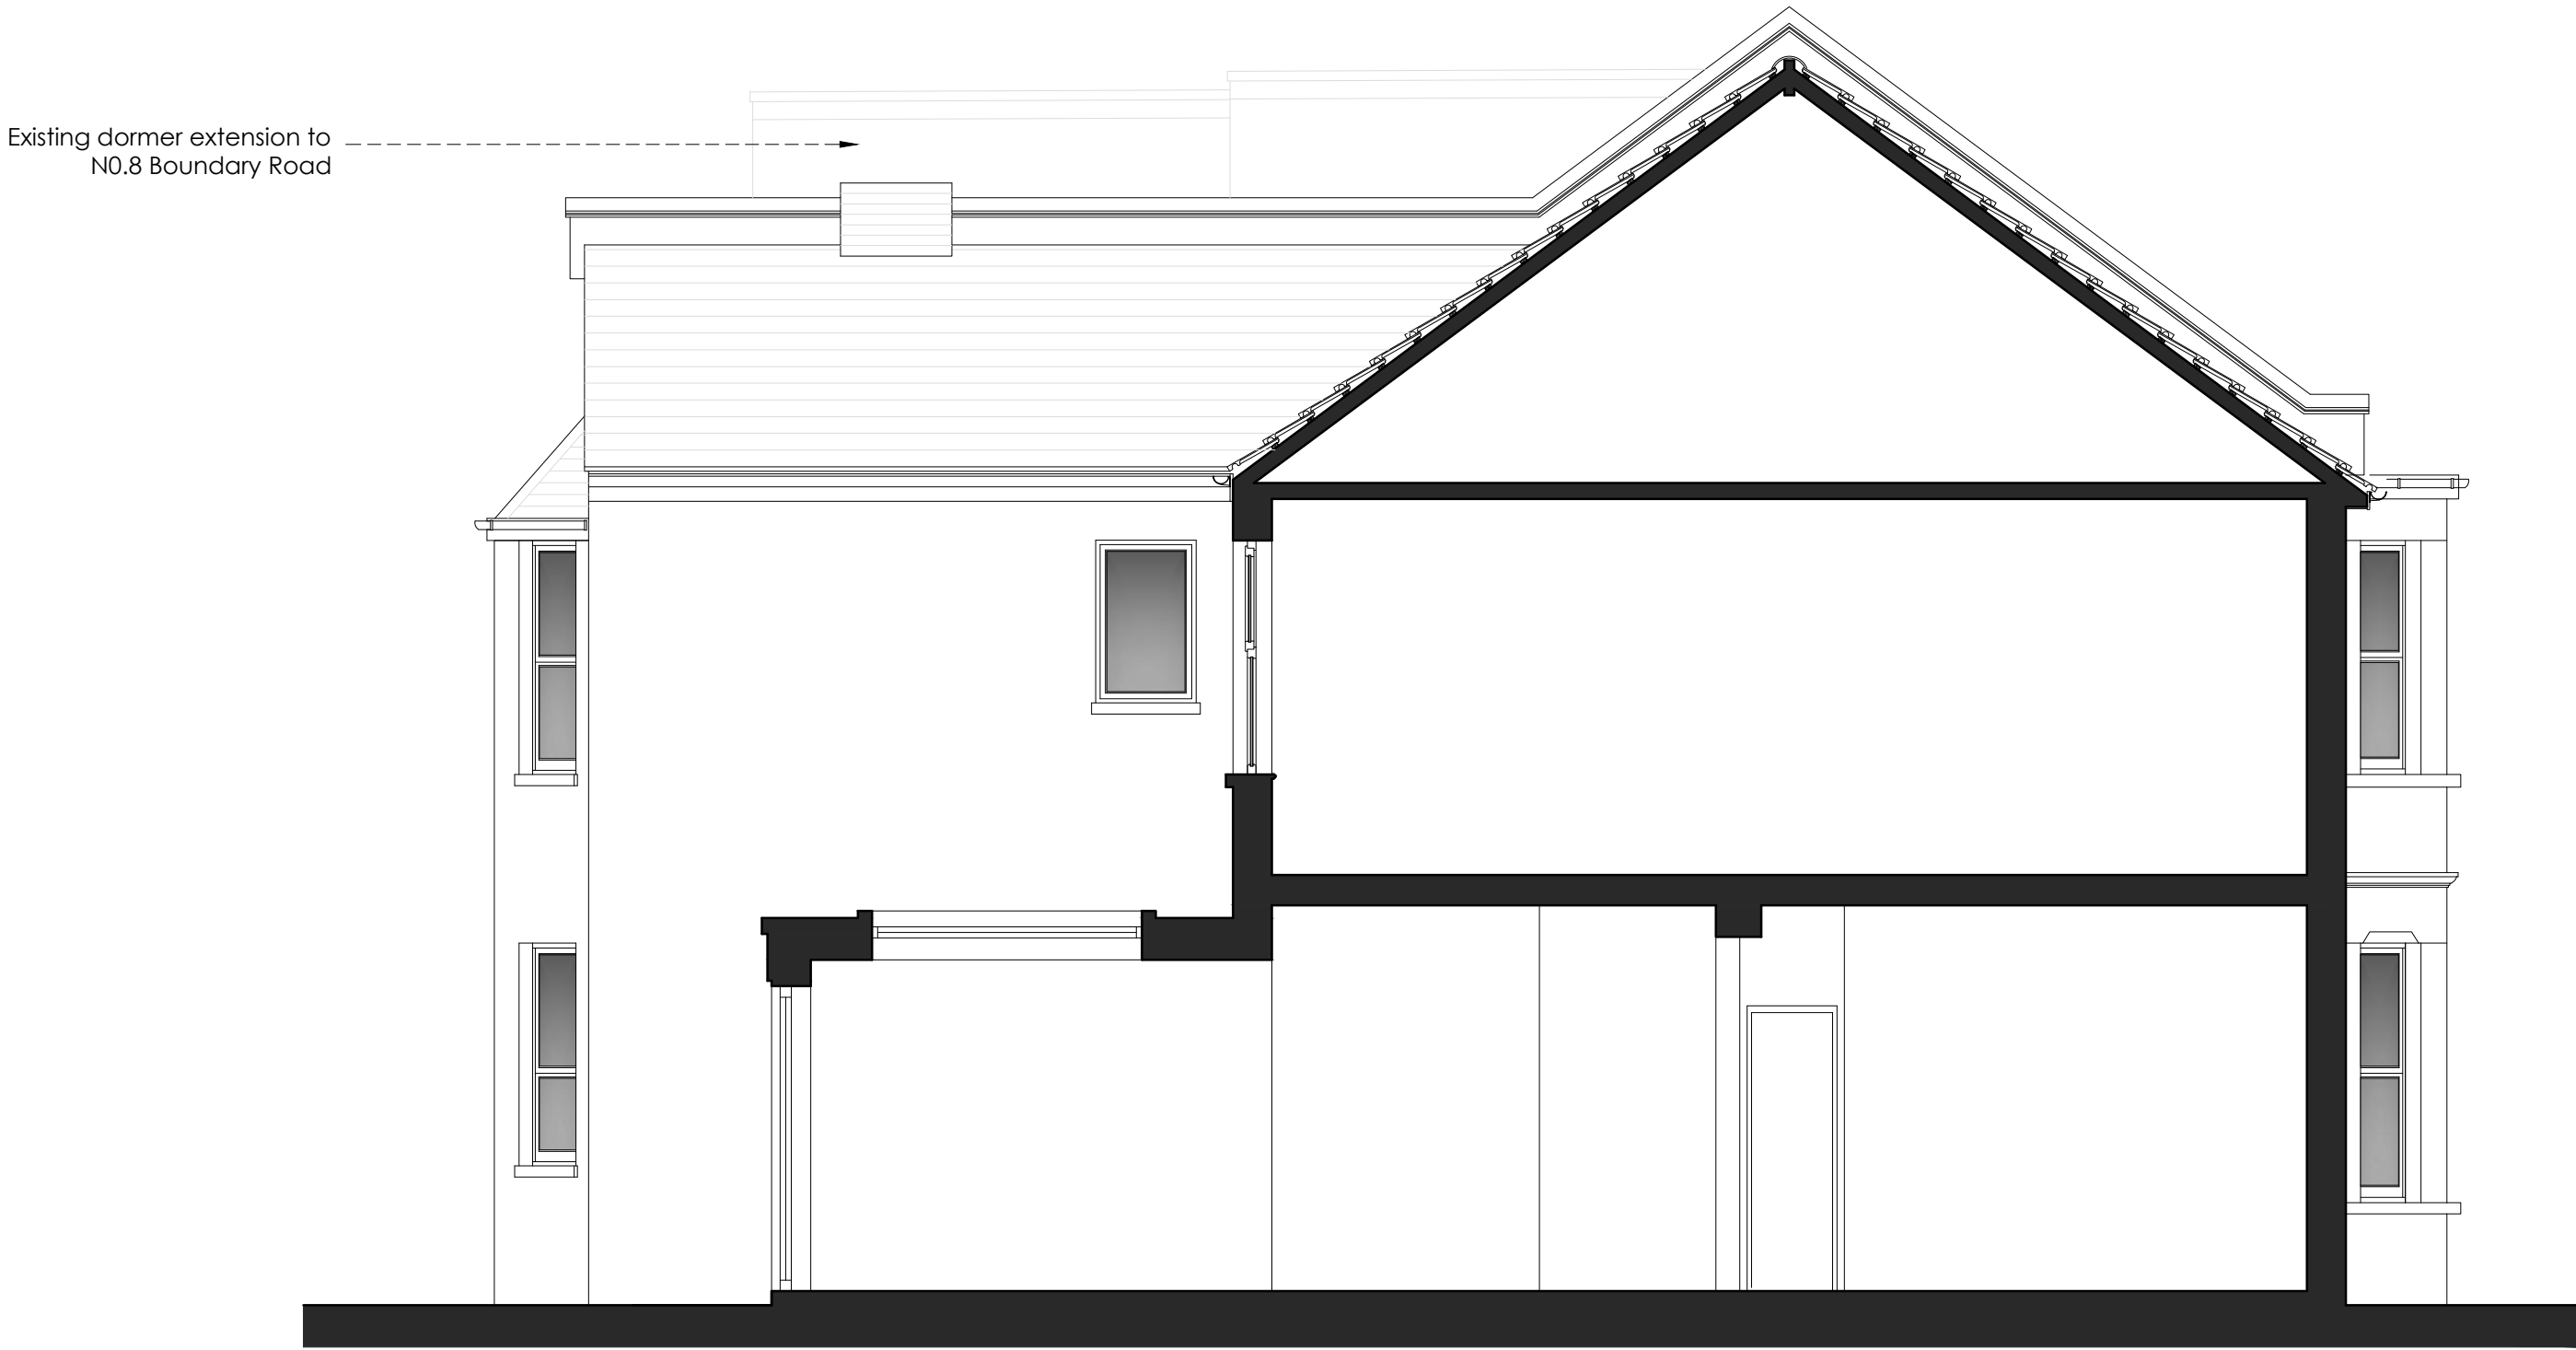

EXISTING SECTION C-C

Scale 1:50

REV	DESCRIPTION	DATE
DRAWING STATUS		
PLANNING		
CLIENT		
MEGAN ROUSSEAU		
SITE ADDRESS		
10 BOUNDARY ROAD LONDON N22 6AD		
PROJECT TYPE		
LOFT EXTENSION		
DRAWING REFERENCE:		REVISION
188-EXE		
DRAWING TITLE		
EXISTING EXTERNAL ELEVATIONS & SECTIONS		
SCALE:	DATE CREATED:	
1:50 @ A1	24/10/2025	
FULLER DESIGN		
T	07966048553	Fuller DESIGN
E	fullerdesign@outlook.com	
W	fullerdesign.co.uk	