



SHROPSHIRE ROAD

PAVEMENT

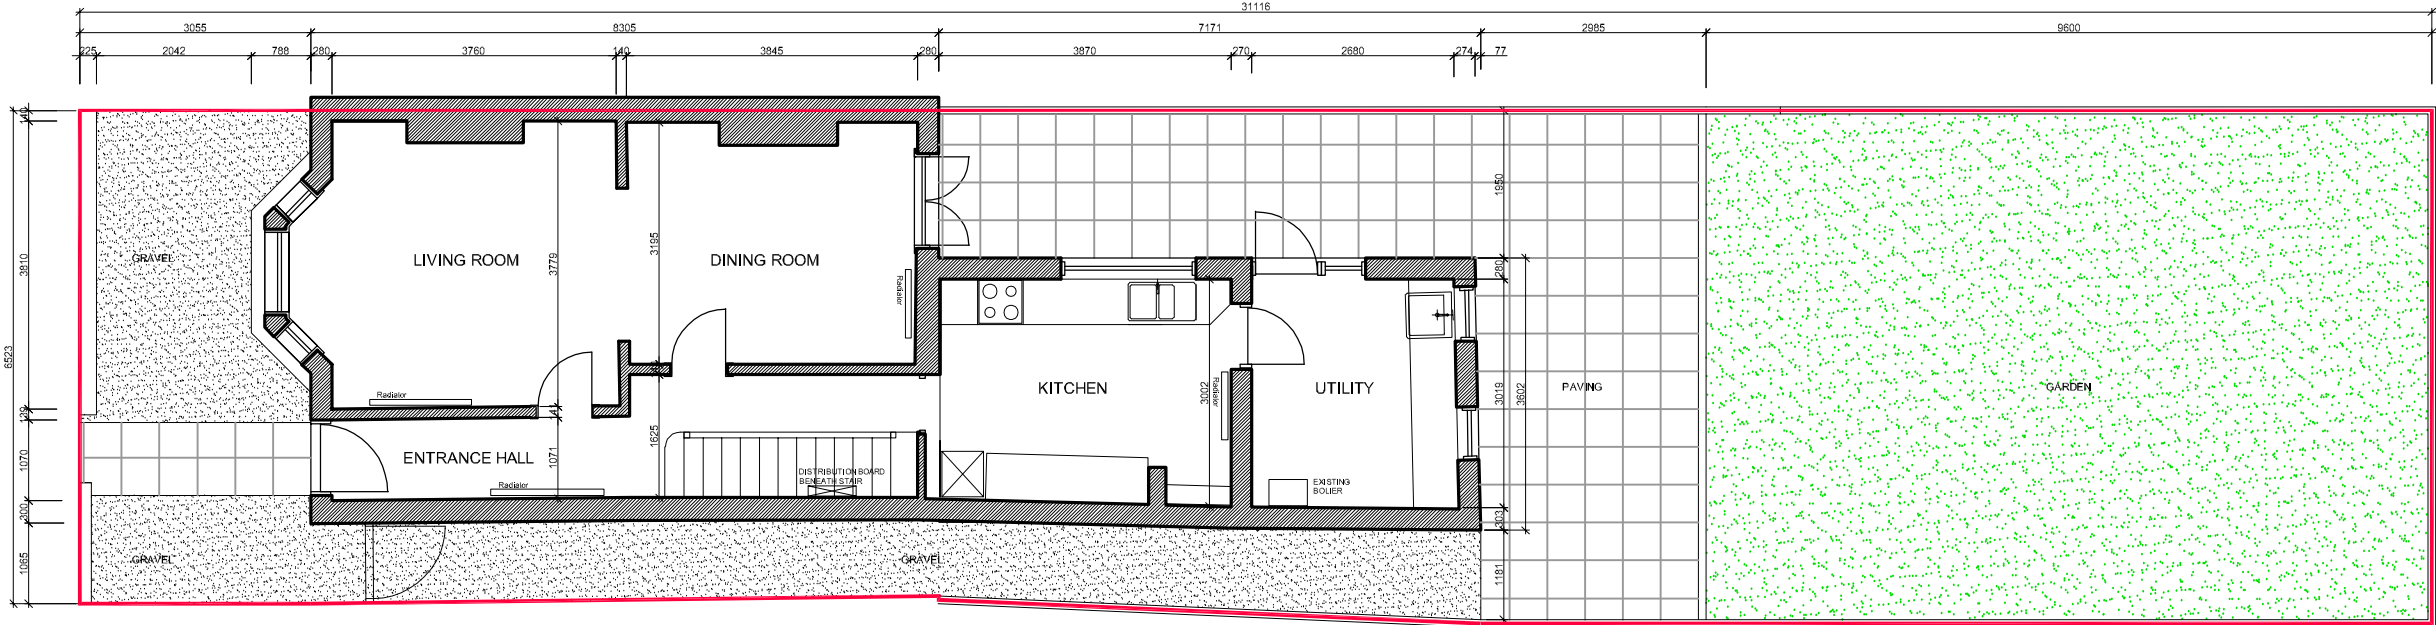

EXISTING GROUND FLOOR PLAN

 

A	Planning	15/02/26	KL
rev	description	date	ap by
original by			
KL			

KIM LODGE ARCHITECTURAL DESIGN

client		
KIM LODGE		
project		
17 SHROPSHIRE ROAD - EXTENSION		
drawing		
EXISTING SITE PLAN		
		plot date
project number	scale	
2026.01	1:100	
drawing number	rev	Issue status
10.01	A	Planning

This drawing is to be read in conjunction with all related drawings. Do not scale from this drawing. All dimensions must be checked and verified on site before commencing any work or producing shop drawings. The originator should be notified immediately of any discrepancy. The information in this drawing remains the intellectual property of the authors. It must not be altered or reproduced without express consent of the authors.