



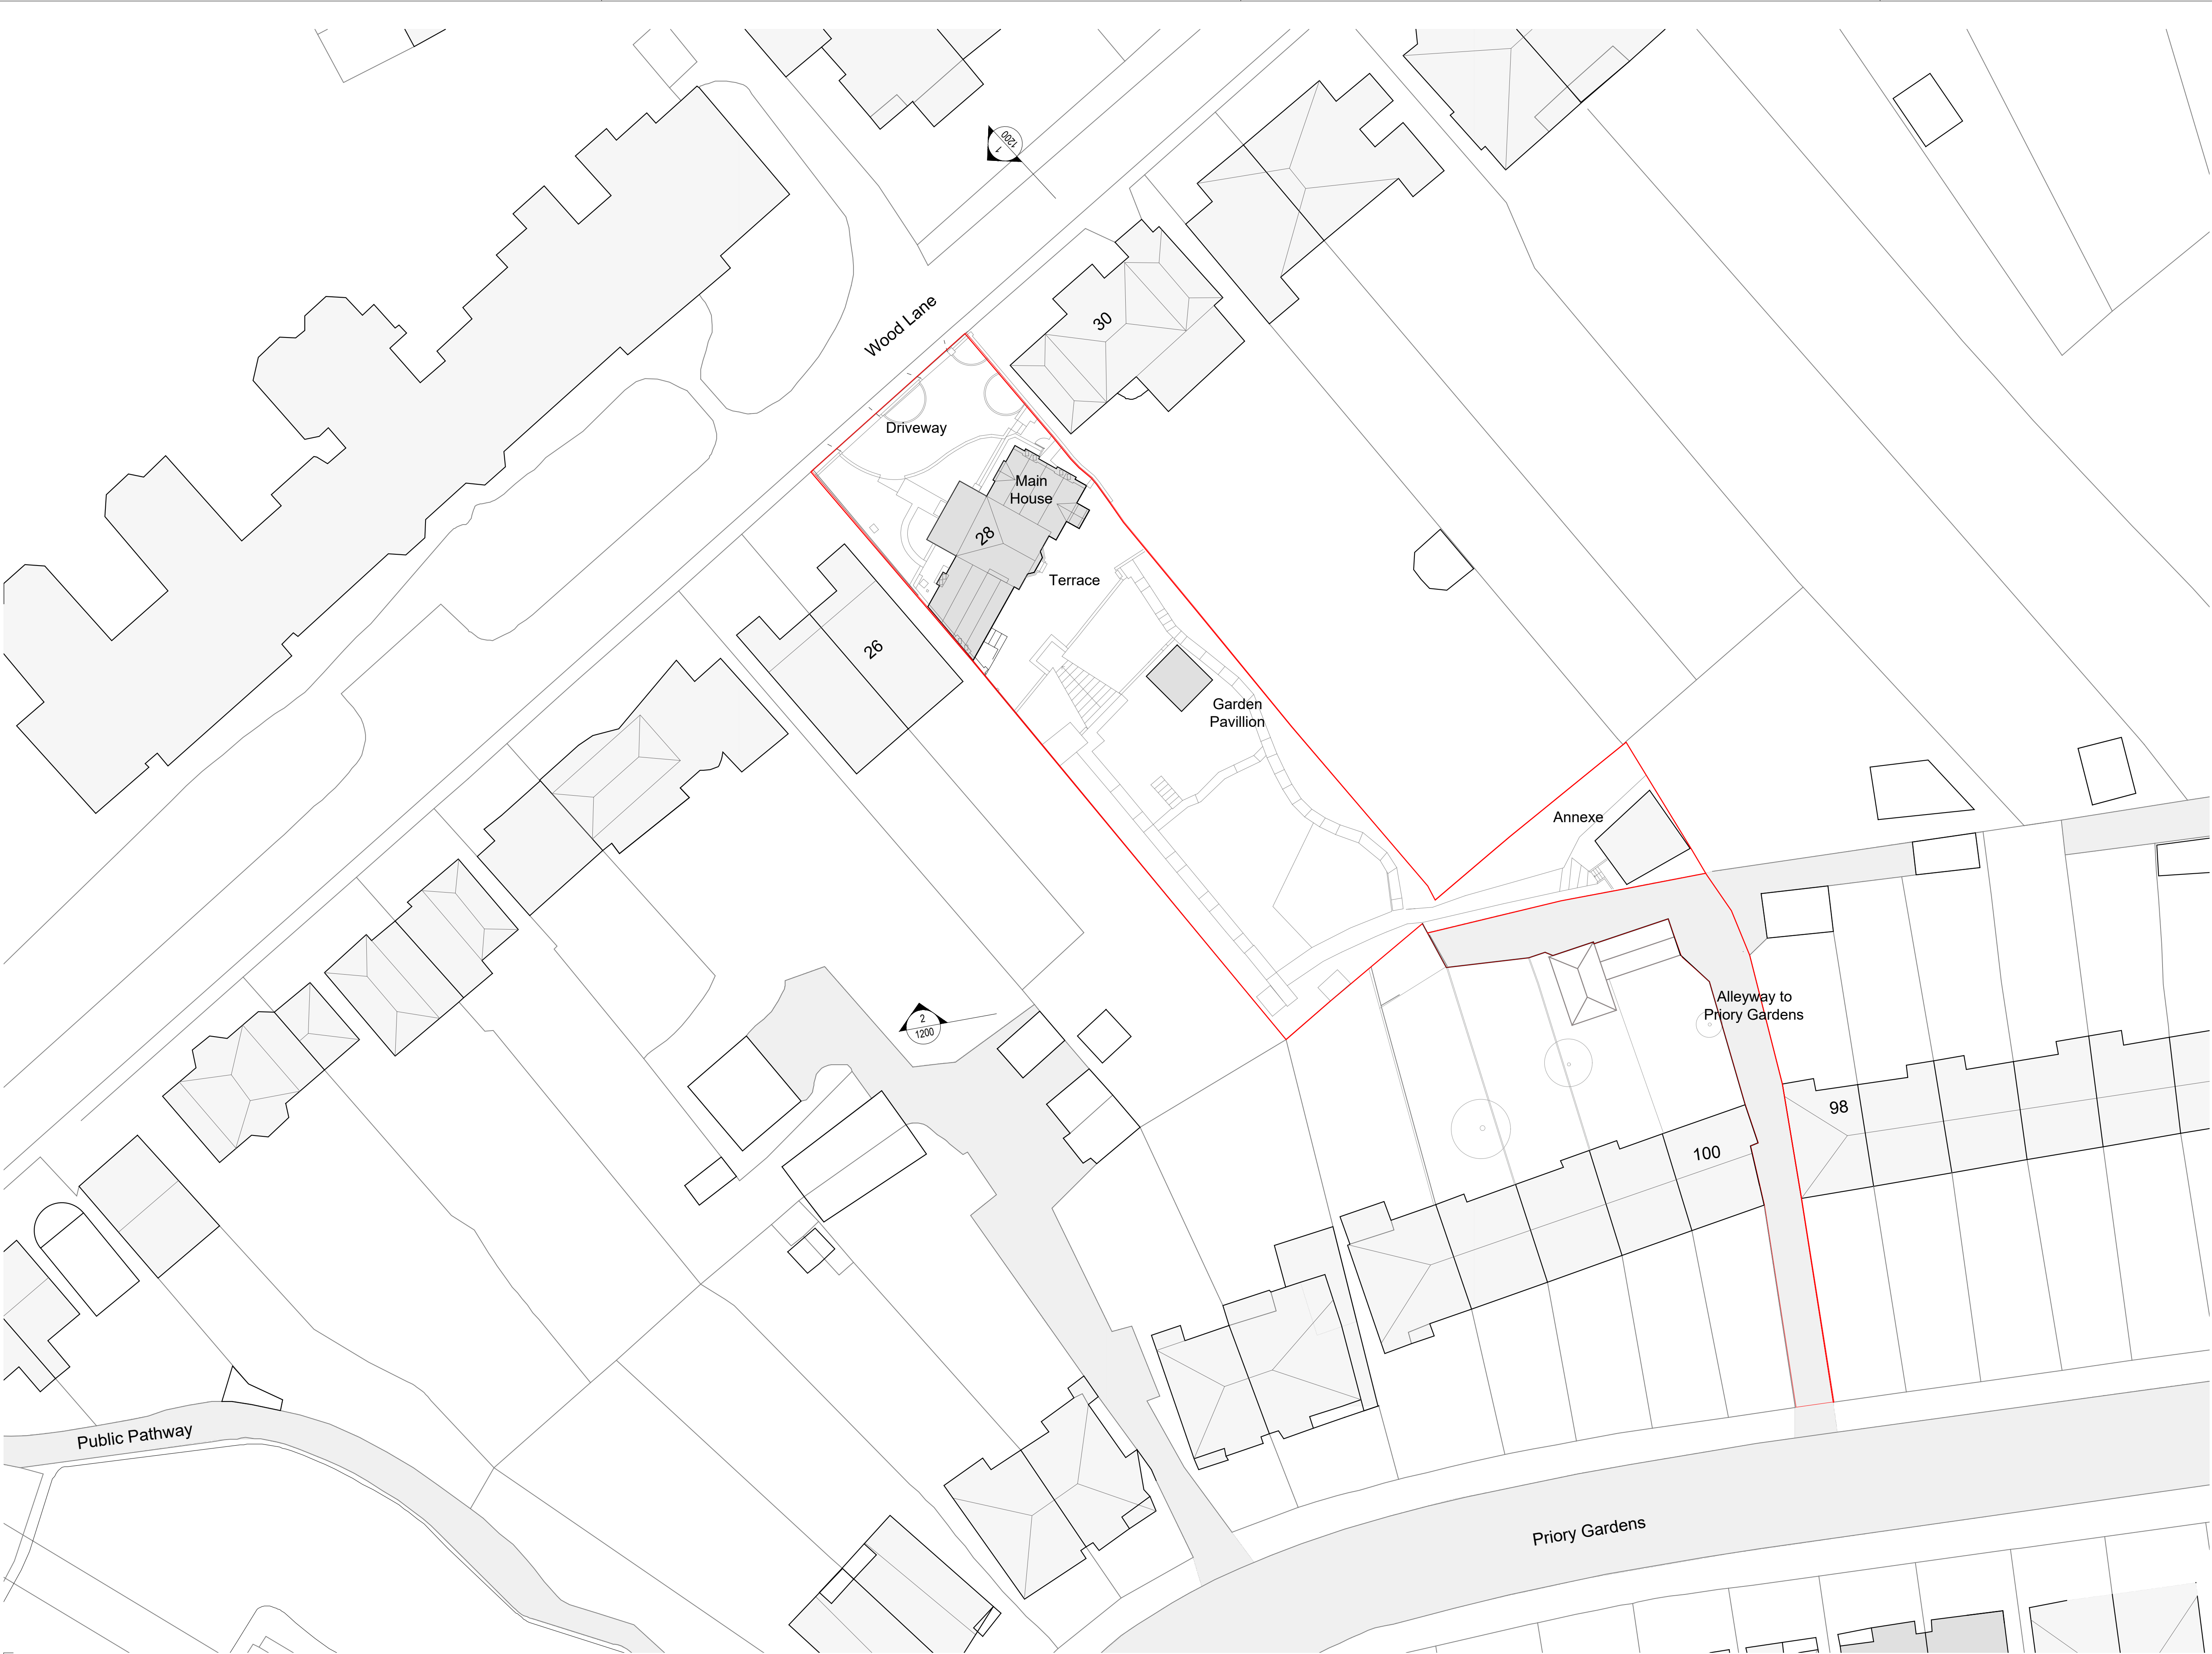

1 SITE PLAN
EXISTING

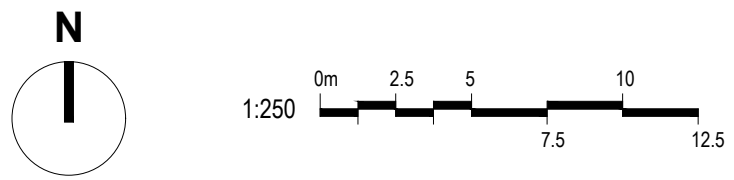

- 1. Dimensions given in millimetres unless stated otherwise.
- 2. All levels are in metres above AOD unless stated otherwise.
- 3. All dimensions to be verified on site prior to proceeding, and all discrepancies to be notified in writing to the Client.
- 4. The Client is to be informed of any inaccuracies of the existing works or surroundings.

Notes

Revisions		
Rev.	Description	Date
0	Planning Submission	12.01.26

Project 225-WL

Wood Lane


Client
Matt and Natasha Hamilton-Foy
28 Wood Lane, N6 5UB

Architect
COOKE
FAWCETT
ARCHITECTS
1-2 Herbal Hill
London, EC1R 5EF
+44 (0)20 7078 4030

Scale
1:250
at A1 size
NOT FOR
CONSTRUCTION

Drawing Title
Existing Site Plan

Drawing No.
CF-225-DR-0010-A

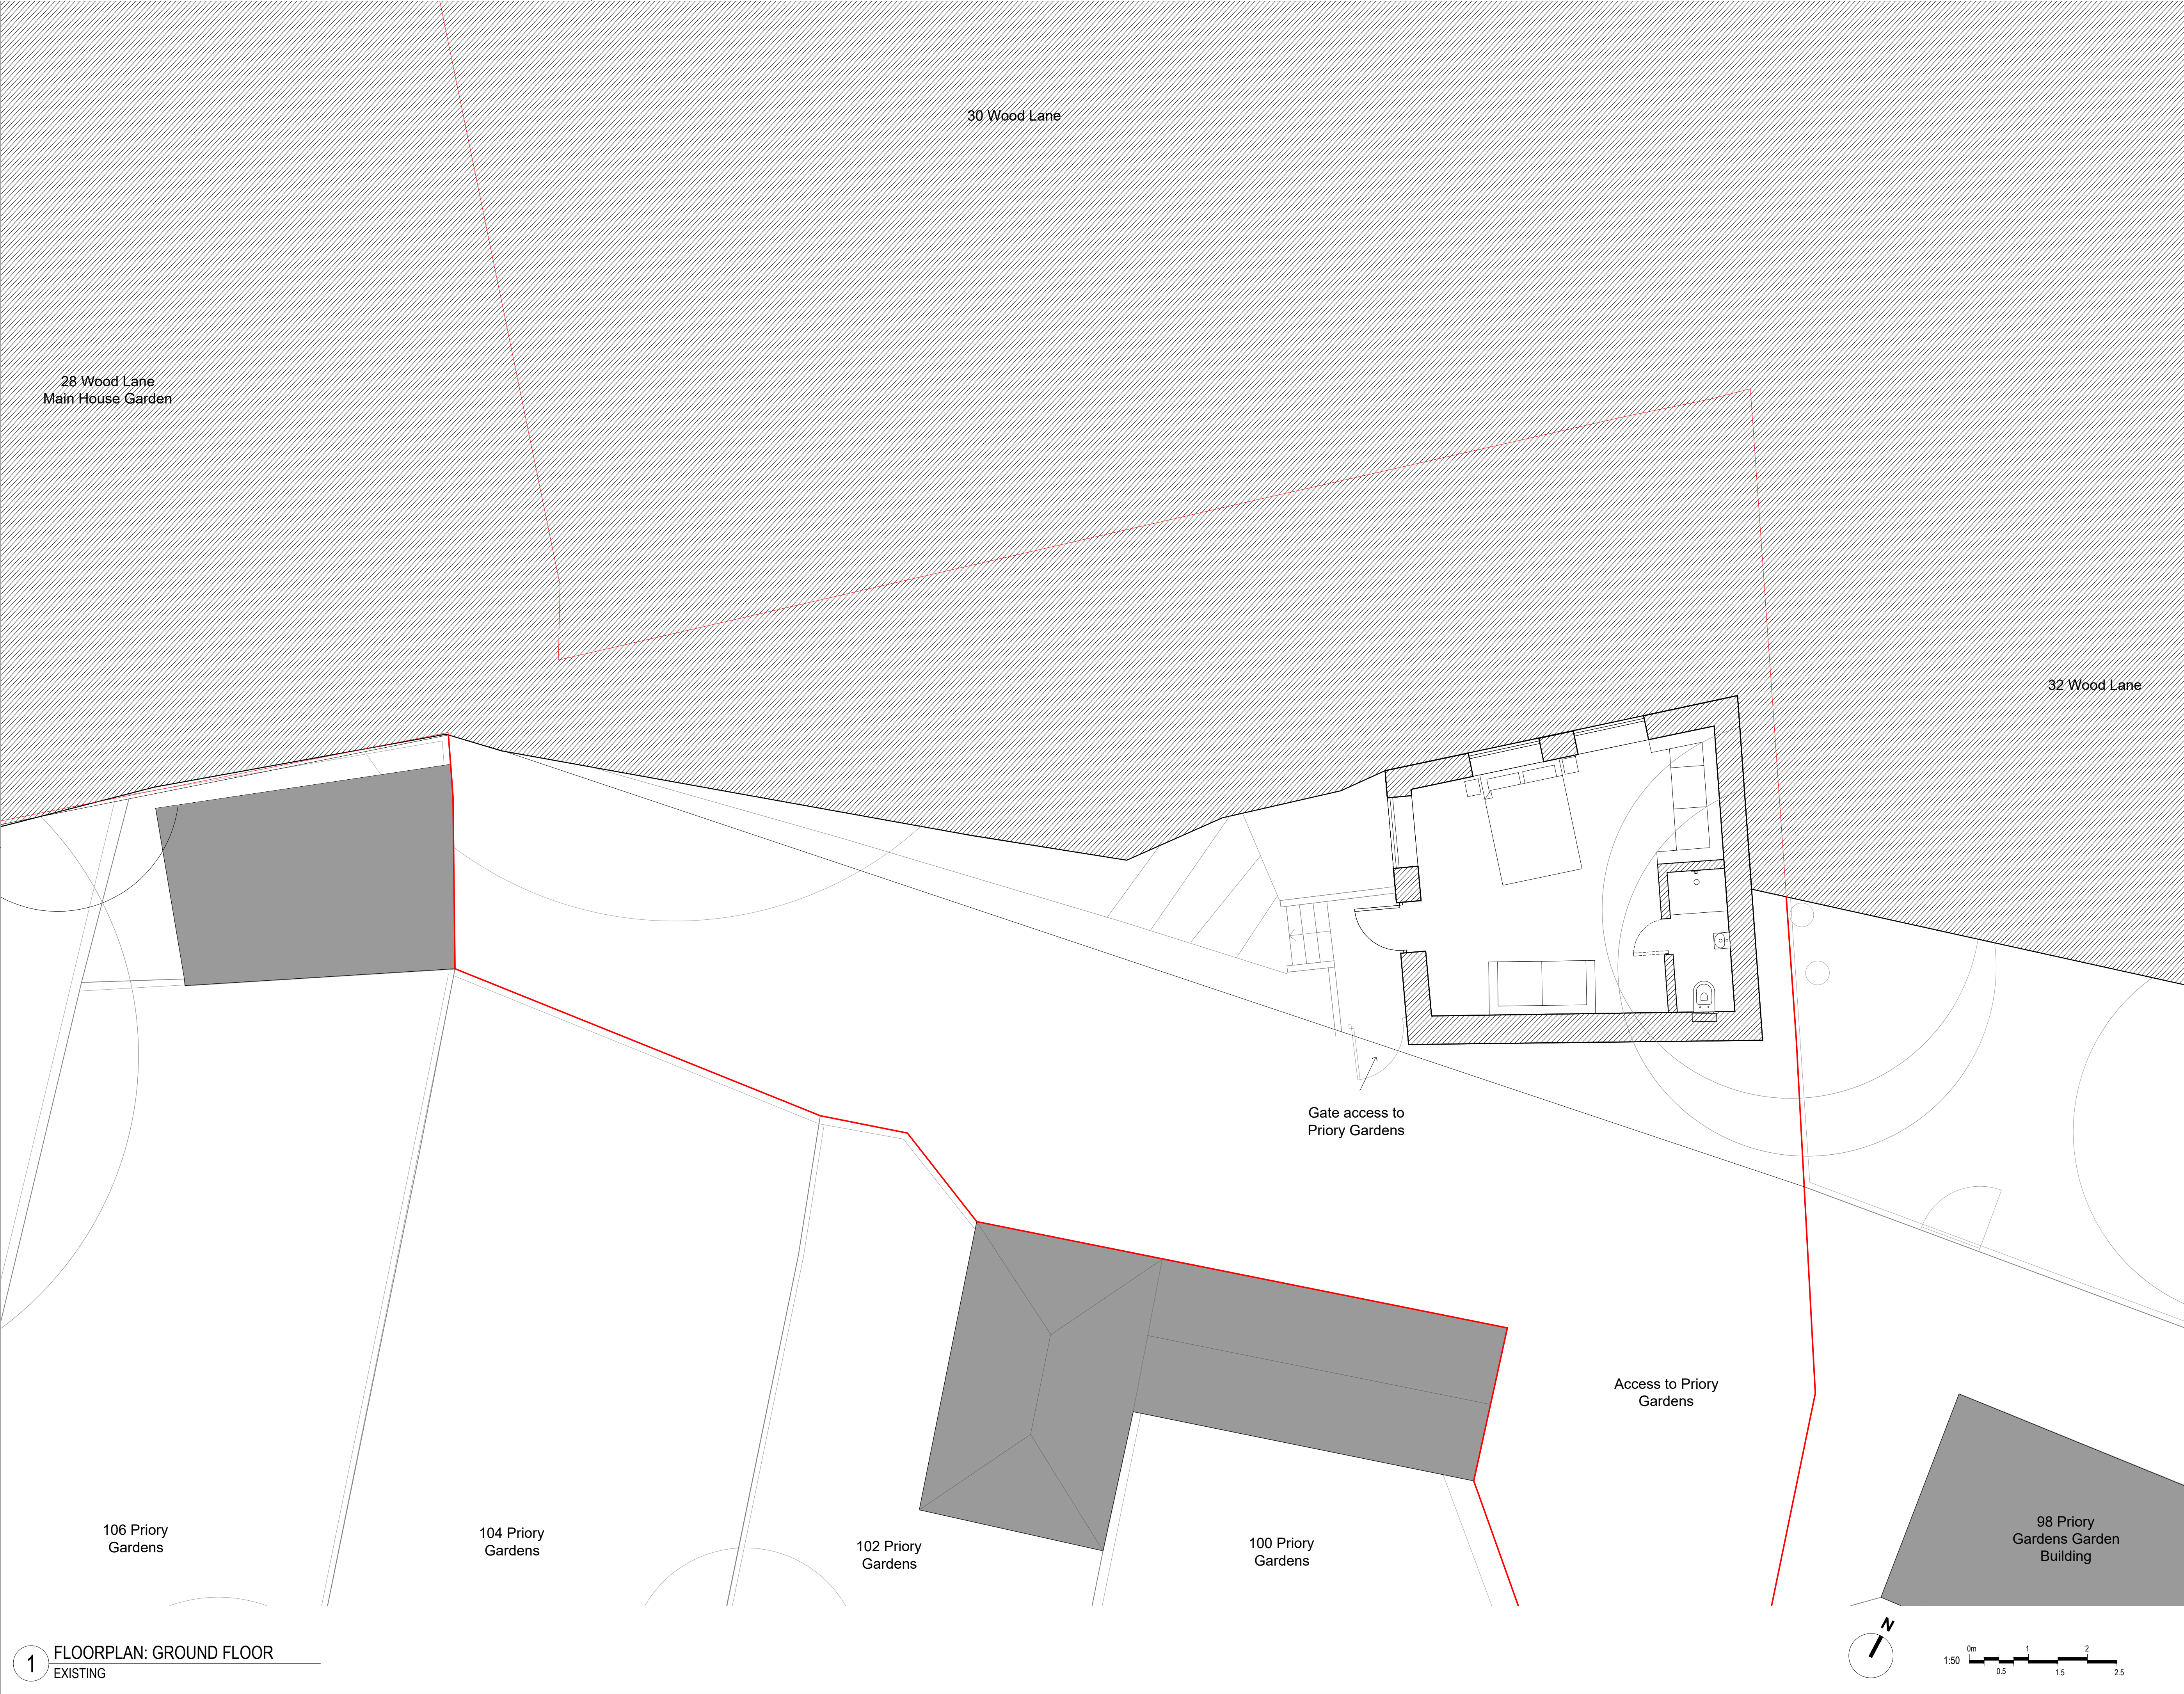

1. Dimensions given in millimetres unless stated otherwise.
2. All levels are in metres above AOD unless stated otherwise.
3. All dimensions to be verified on site prior to proceeding, and all discrepancies to be notified in writing to the Client.
4. The Client is to be informed of any inaccuracies of the existing works or surroundings.

Notes

Revisions		
Rev.	Description	Date
0	Planning Submission	13.02.26

Project 225-WL

Wood Lane


Client
Matt and Natasha Hamilton-Foy
28 Wood Lane, N6 5UB

Architect
COOKE 1-2 Herbal Hill
FAWCETT London, EC1R 5EF
ARCHITECTS +44 (0)20 7078 4030

Scale
1:50 NOT FOR
at A1 size CONSTRUCTION

Drawing Title
Annexe Existing Ground Floorplan

Drawing No.
CF-225-DR-0150-A

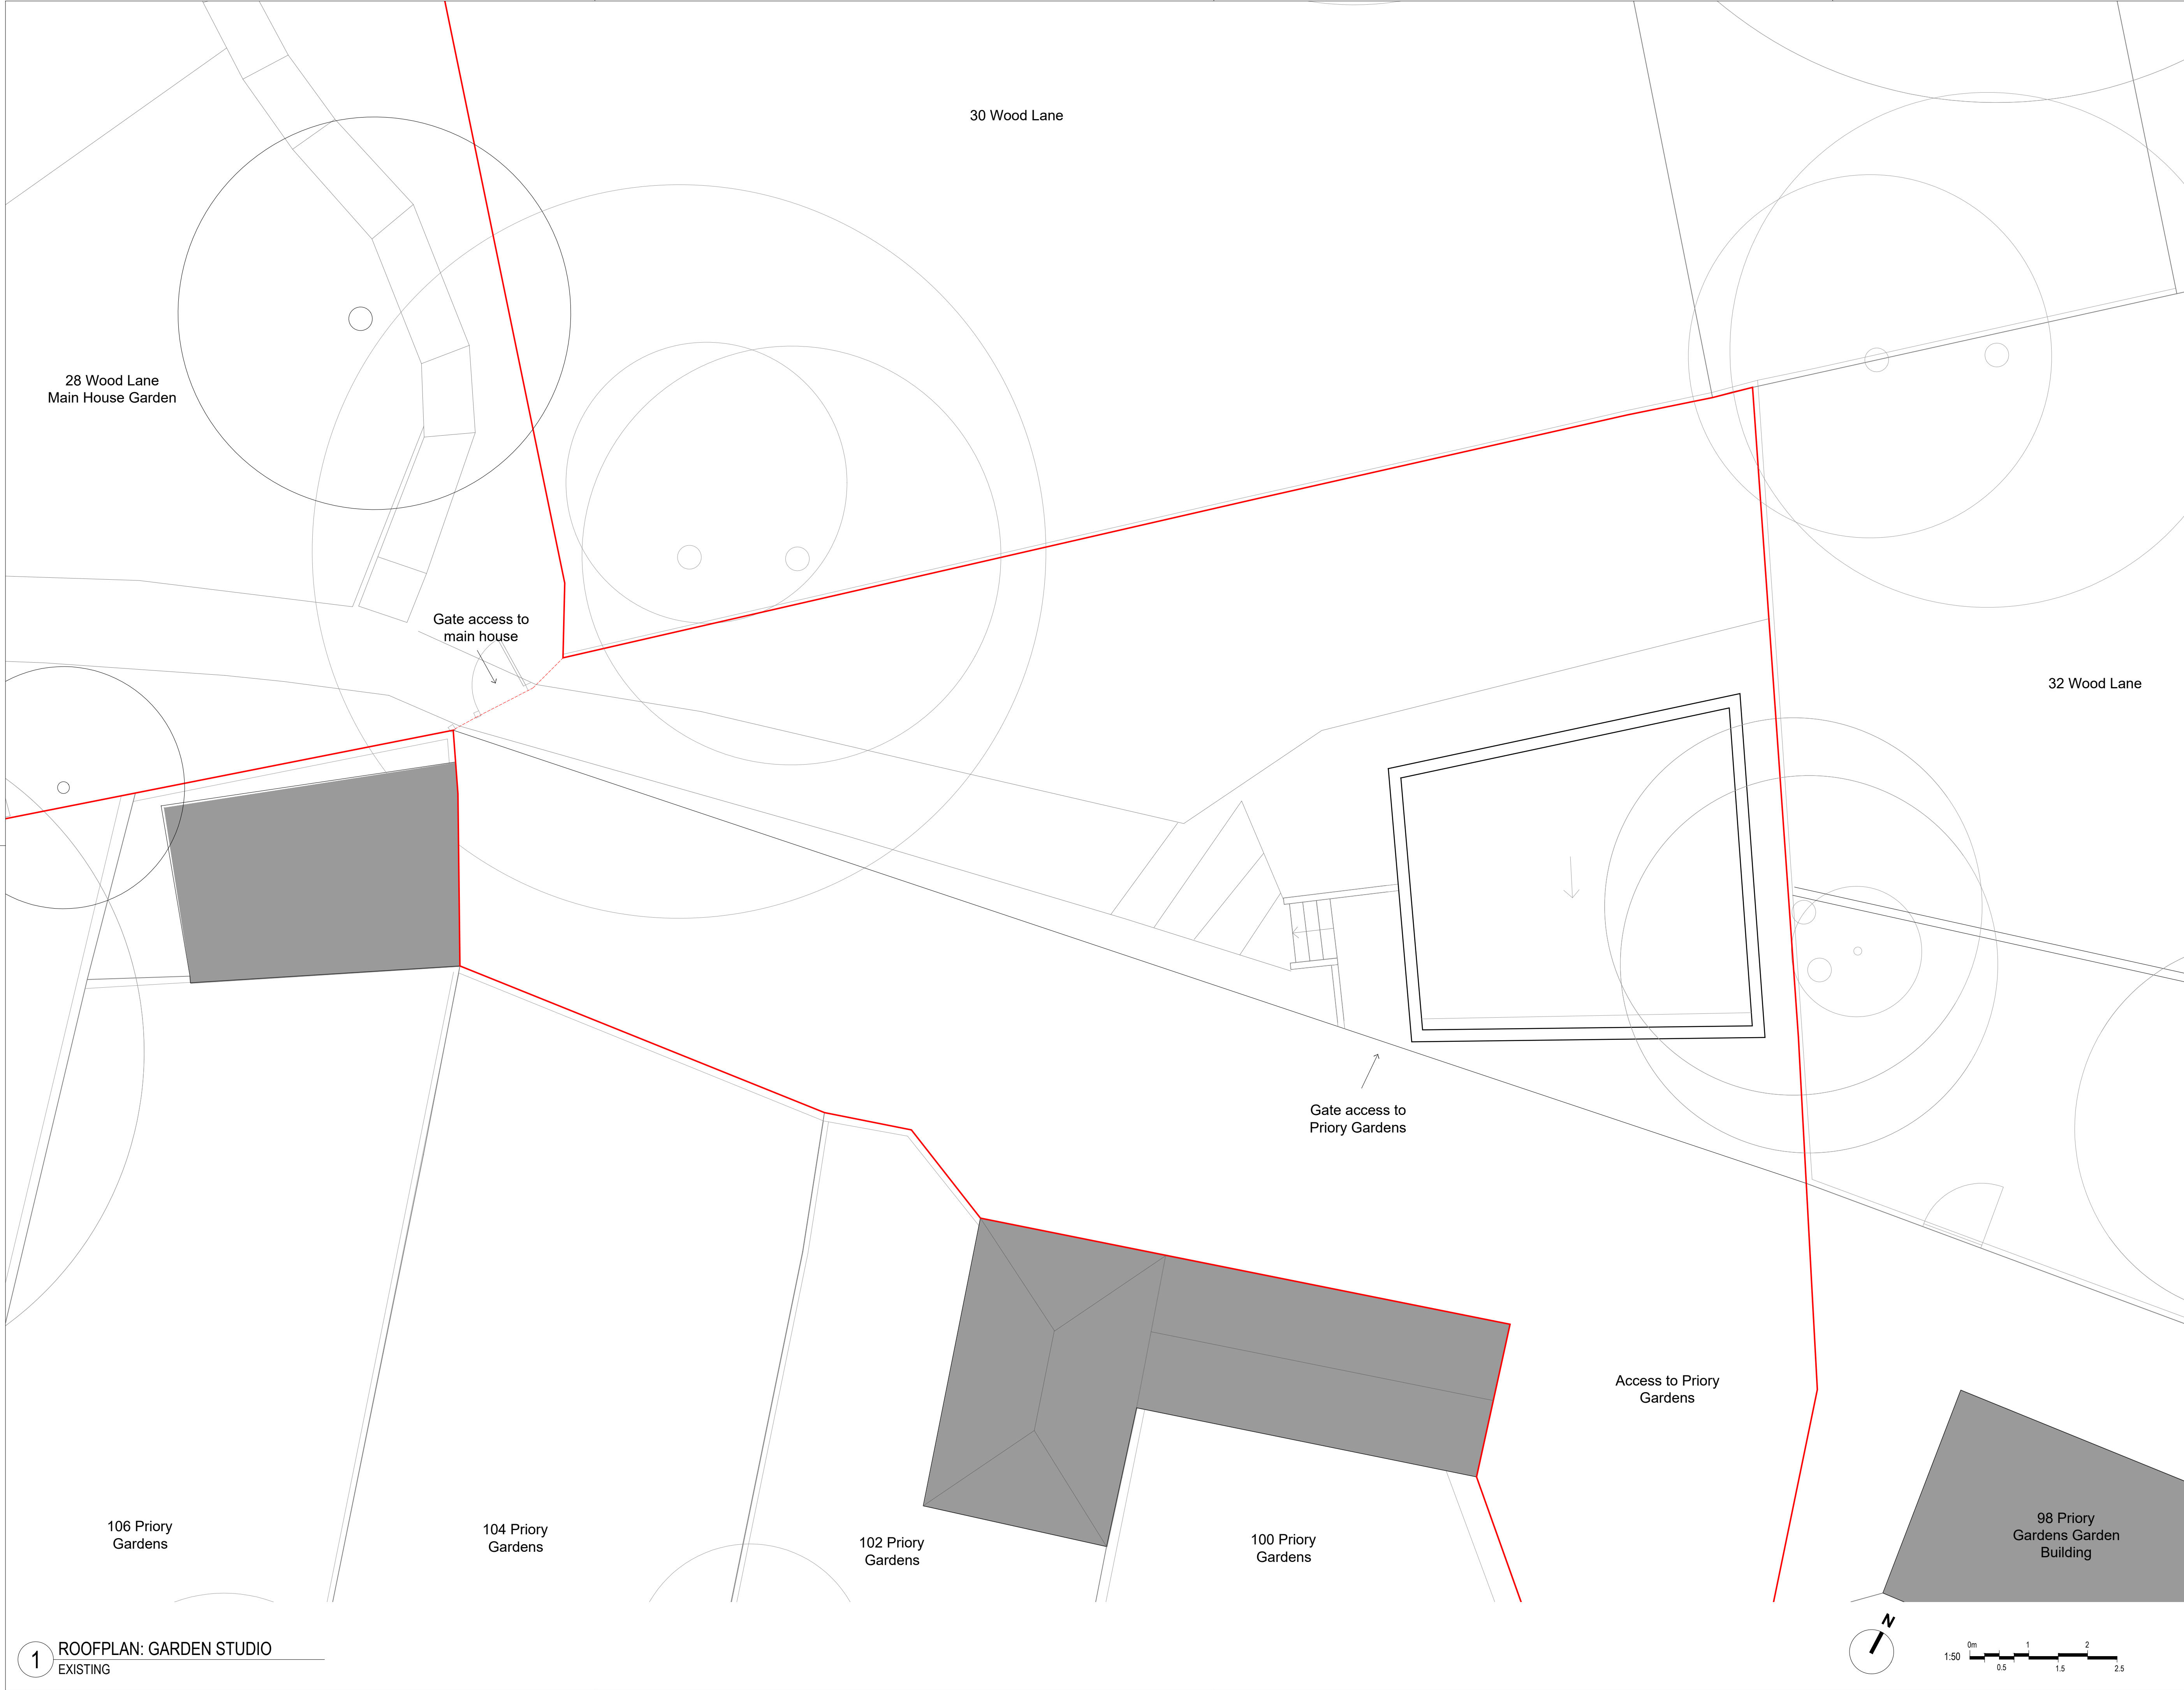

1. Dimensions given in millimetres unless stated otherwise.
2. All levels are in metres above AOD unless stated otherwise.
3. All dimensions to be verified on site prior to proceeding, and all discrepancies to be notified in writing to the Client.
4. The Client is to be informed of any inaccuracies of the existing works or surroundings.

Notes

Revisions		
Rev.	Description	Date
0	Planning Submission	13.02.26

Project

225-WL

Wood Lane

Client

Matt and Natasha Hamilton-Foy
28 Wood Lane, N6 5UB

Architect

COOKE
FAWCETT
ARCHITECTS

1-2 Herbal Hill
London, EC1R 5EF
+44 (0)20 7078 4030

Scale

1:50
at A1 size


NOT FOR
CONSTRUCTION

Drawing Title

Annexe Existing Roof Plan

Drawing No.


CF-225-DR-0151-A

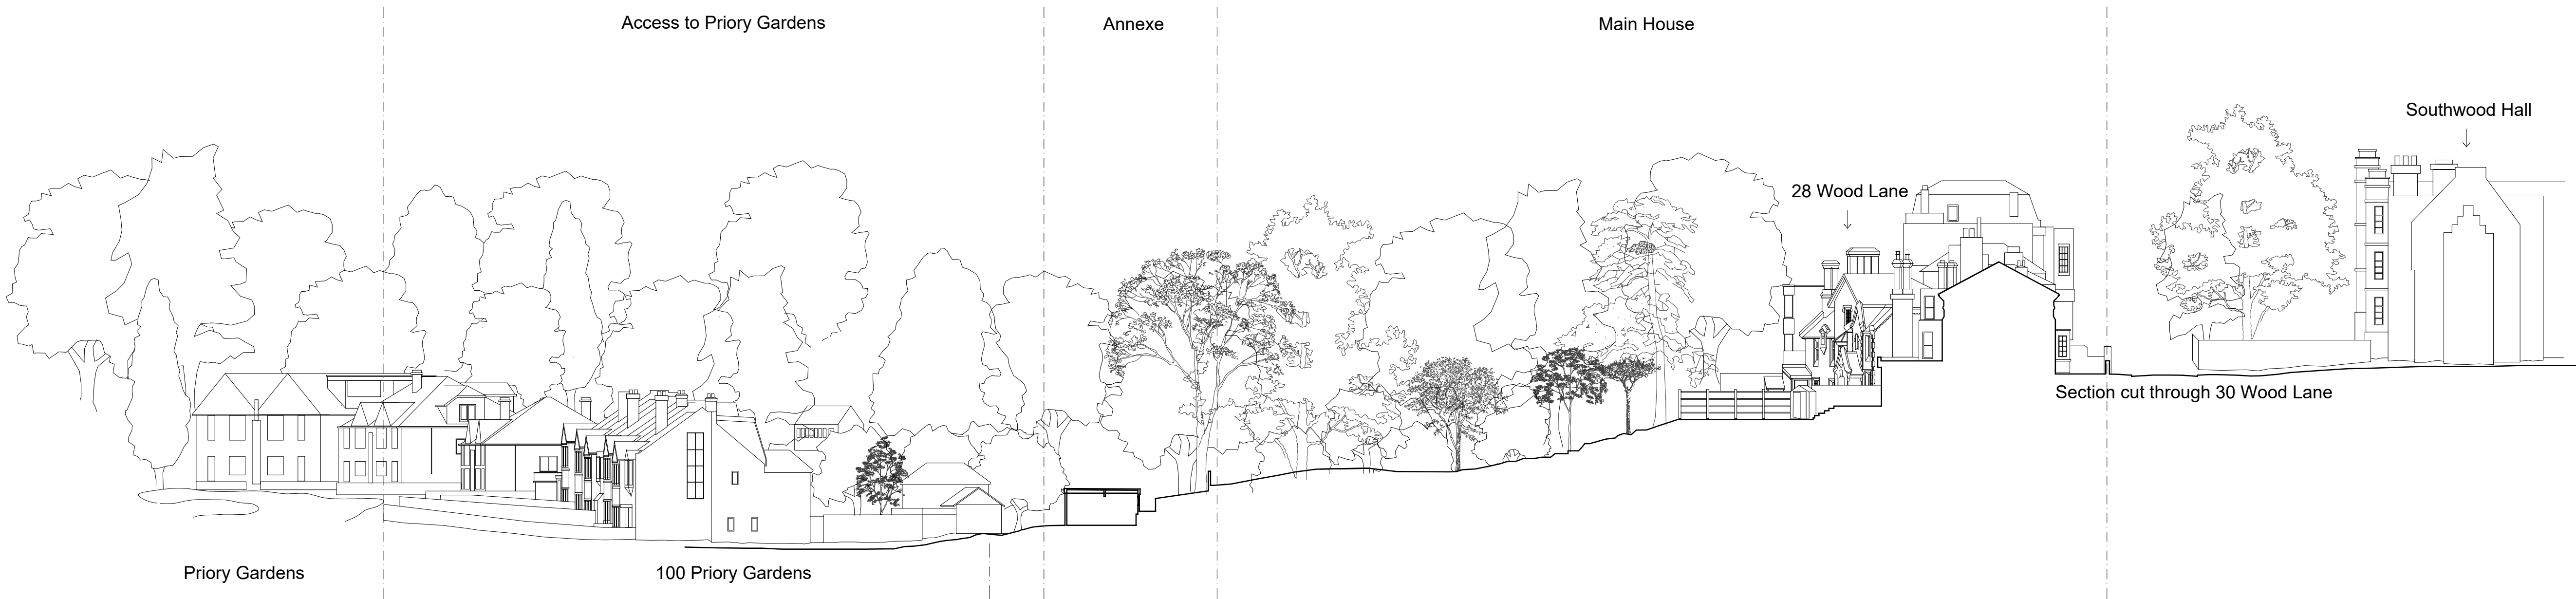

1 LONG SITE SECTION
EXISTING



2 ANNEXE CROSS SITE SECTION
EXISTING

 

1. Dimensions given in millimetres unless stated otherwise.
2. All levels are in metres above AOD unless stated otherwise.
3. All dimensions to be verified on site prior to proceeding, and all discrepancies to be notified in writing to the Client.
4. The Client is to be informed of any inaccuracies of the existing works or surroundings.

Notes

Revisions		
Rev.	Description	Date
0	Planning Submission	13.02.26

Project 225-WL

Wood Lane

Client
Matt and Natasha Hamilton-Foy
28 Wood Lane, N6 5UB

Architect
COOKE
FAWCETT
ARCHITECTS
1-2 Herbal Hill
London, EC1R 5EF
+44 (0)20 7078 4030

Scale
1:250
at A1 size
NOT FOR
CONSTRUCTION

Drawing Title
Existing Site Section

Drawing No.
CF-225-DR-0400-A