

32 Castle Close CV3 5JA
TEL: 024 7676 3699
EMAIL: studio@dwipcon.com

NOTES:

COPYRIGHT OF DESIGNS SHOWN HEREIN IS RETAINED BY THIS OFFICE AND AUTHORITY IS REQUIRED FOR ANY REPRODUCTION.


CONTRACTOR TO VERIFY ALL DIMENSIONS ON SITE BEFORE COMMENCING WORK. FIGURED DIMENSIONS GIVEN ARE TO BE TAKEN IN PREFERENCE TO SCALING.

ALL CONSTRUCTION SHALL COMPLY WITH THE CURRENT EDITION OF THE LOCAL BUILDING CODES & REGULATIONS AND ALL OTHER APPLICABLE CODES, ORDINANCES AND STATUTES.

SHOP DRAWINGS SHALL BE PROVIDED AS REQUIRED FOR MILLWORK/ CUSTOM AND METAL INTERIOR ARCHITECTURAL DETAILS.

Keyplan:

Scale 1:100

 

Rev.	Date	Description	Rev. by
------	------	-------------	---------

Client:

MR. YUSUF GUVEN
MRS. SERAY GENÇ GUVEN

Project Name:

PROPOSED SINGLE-STOREY REAR EXTENSION
AND ALTERATIONS TO FRONT ELEVATION AT
21 PARK ROAD, LONDON N11 2QE


Drawing Title:

ELEVATIONS - PROPOSED

Status:


Householder Planning Permission

Scale: 1:100 @ A3	Drawn By: AR	Project No. J2026102
Date FEB 25	Drawing No. AR PL YG 202	00 Revision

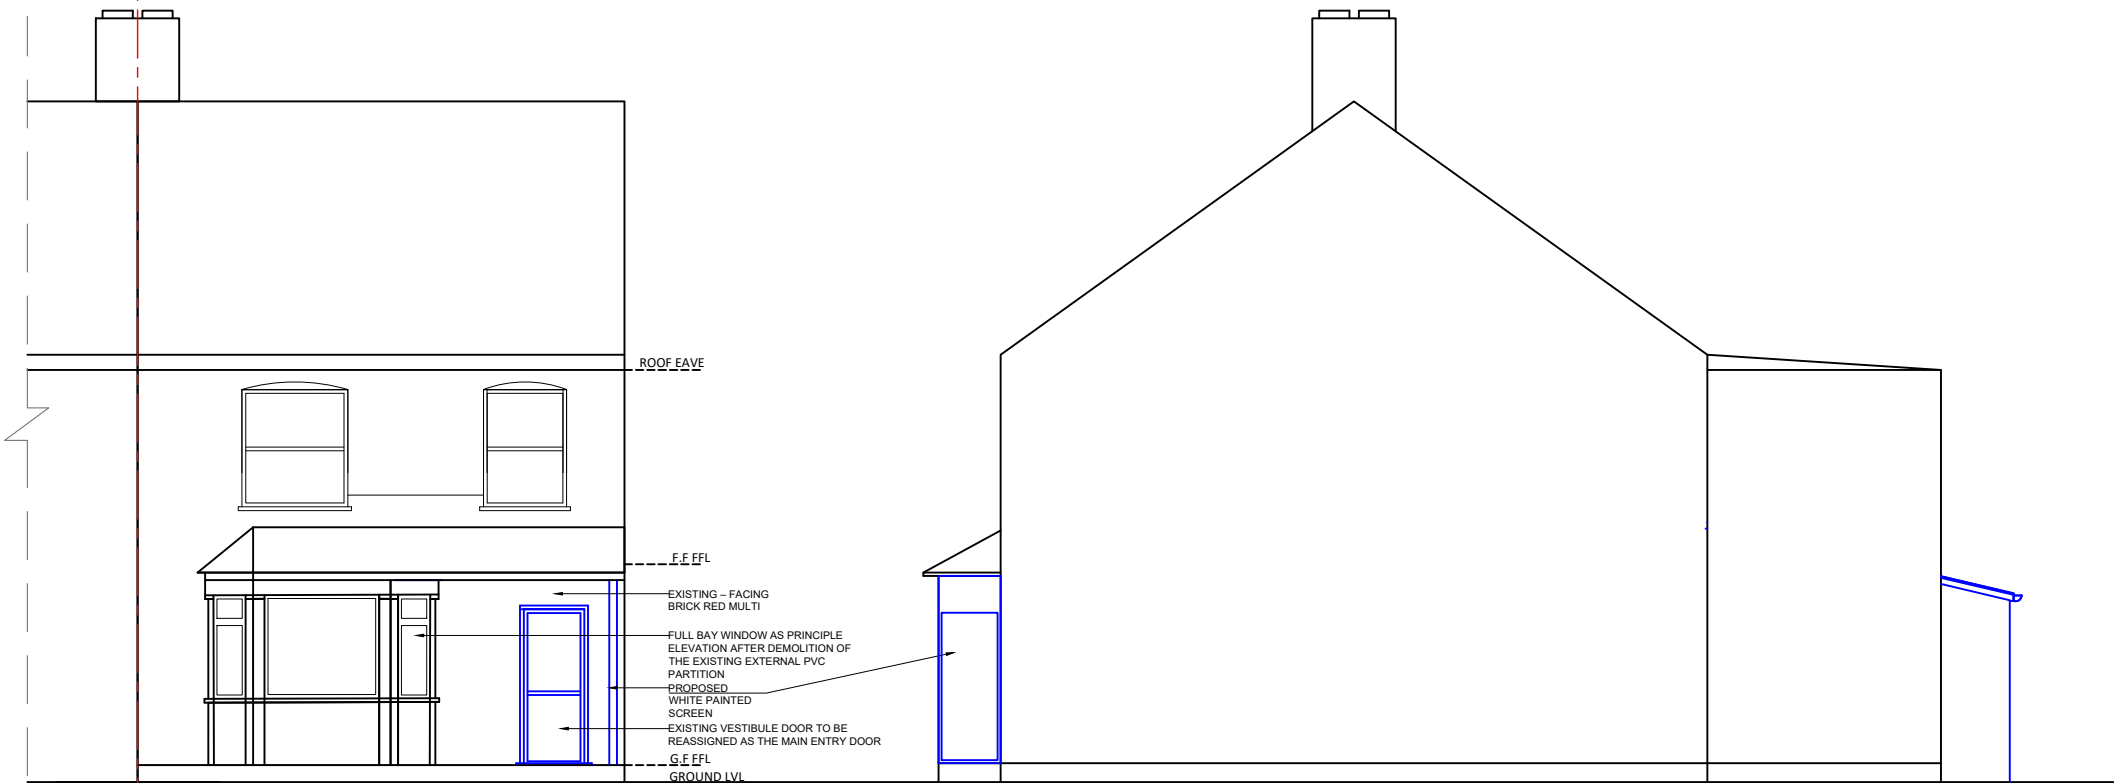

Proposed Front Elevation

Proposed Ride Side Elevation

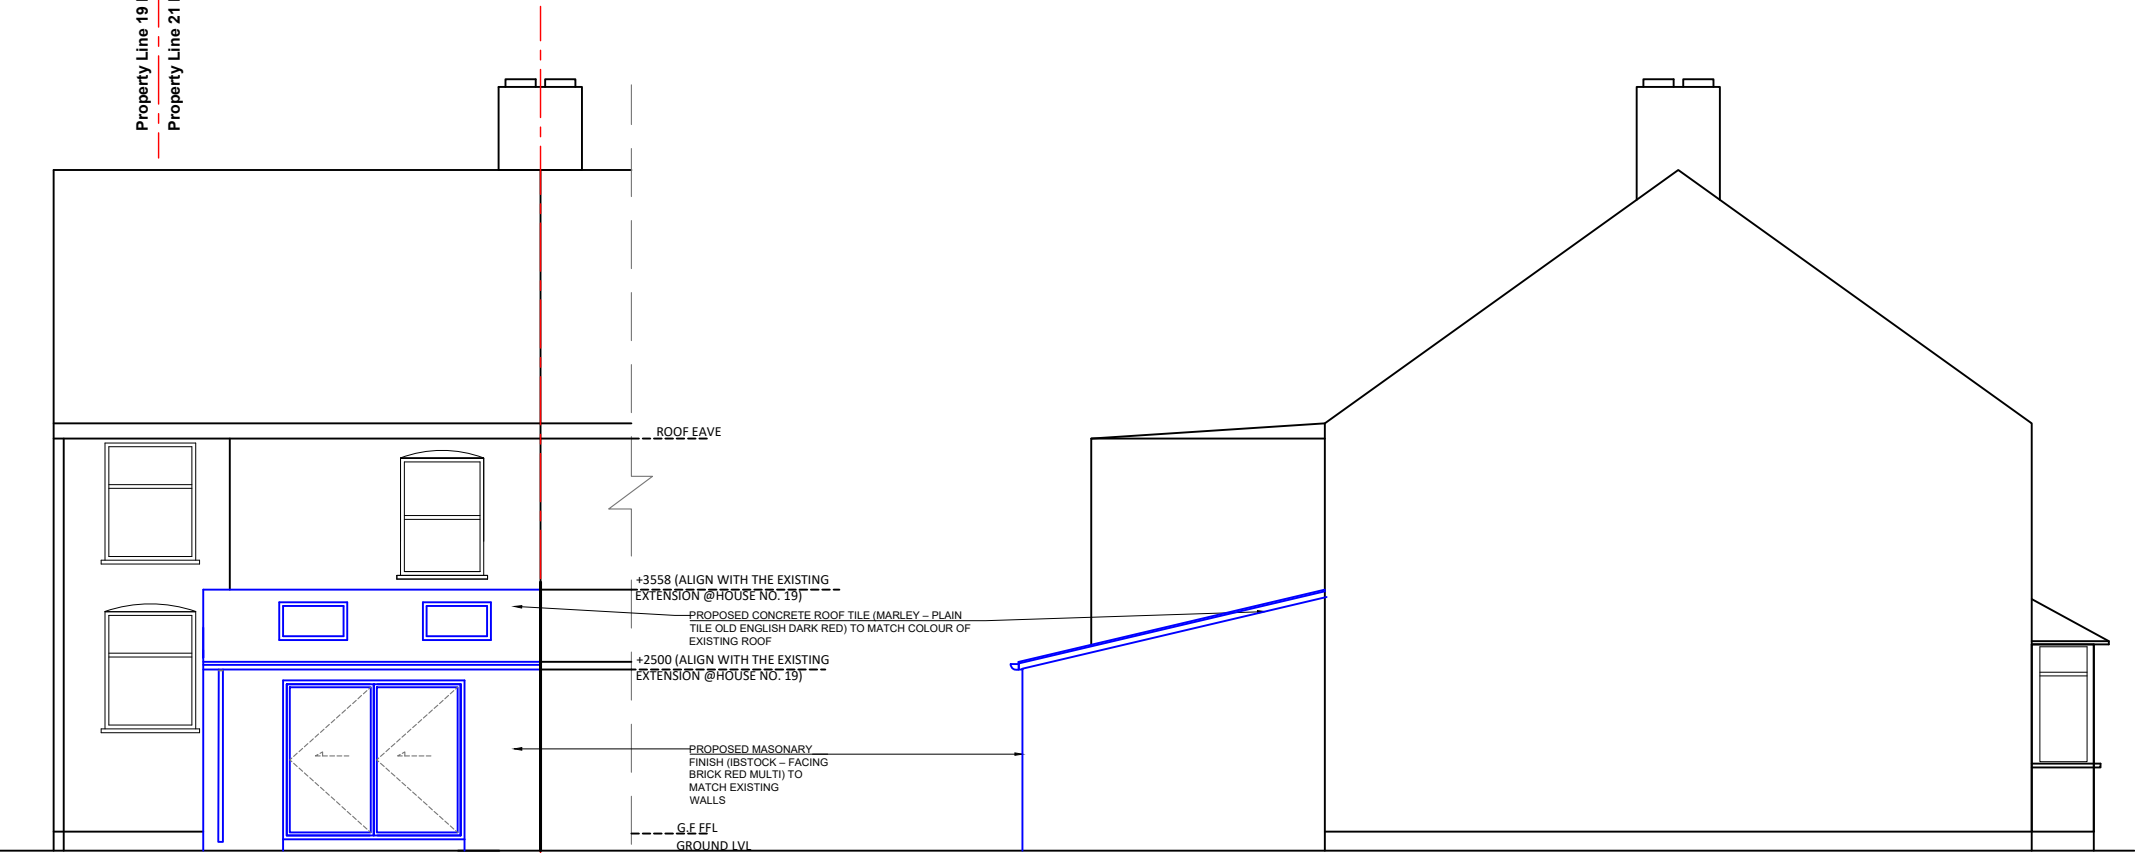

Proposed Rear Elevation

Proposed Left Side Elevation