

32 Castle Close CV3 5JA
TEL: 024 7676 3699
EMAIL: studio@dwipcon.com

NOTES;


COPYRIGHT OF DESIGNS SHOWN HEREIN IS RETAINED BY THIS OFFICE AND AUTHORITY IS REQUIRED FOR ANY REPRODUCTION.

CONTRACTOR TO VERIFY ALL DIMENSIONS ON SITE BEFORE COMMENCING WORK. FIGURED DIMENSIONS GIVEN ARE TO BE TAKEN IN PREFERENCE TO SCALING.

ALL CONSTRUCTION SHALL COMPLY WITH THE CURRENT EDITION OF THE LOCAL BUILDING CODES & REGULATIONS AND ALL OTHER APPLICABLE CODES, ORDINANCES AND STATUTES.

SHOP DRAWINGS SHALL BE PROVIDED AS REQUIRED FOR MILLWORK/ CUSTOM AND METAL INTERIOR ARCHITECTURAL DETAILS.

Keyplan:

 

Rev.	Date	Description	Rev. by
------	------	-------------	---------

Client:

MR. YUSUF GUVEN
MRS. SERAY GENC GUVEN

Project Name:

PROPOSED SINGLE-STOREY REAR EXTENSION
AND ALTERATIONS TO FRONT ELEVATION AT
21 PARK ROAD, LONDON N11 2QE

Drawing Title:

FLOOR PLANS - EXISTING

Status:


Householder Planning Permission

Scale: 1:100 @ A3	Drawn By: AR	Project No. J2026102
----------------------	-----------------	-------------------------

Date FEB 25	Drawing No. AR PL YG 101	Revision 00
----------------	-----------------------------	----------------




PARK ROAD SIDE

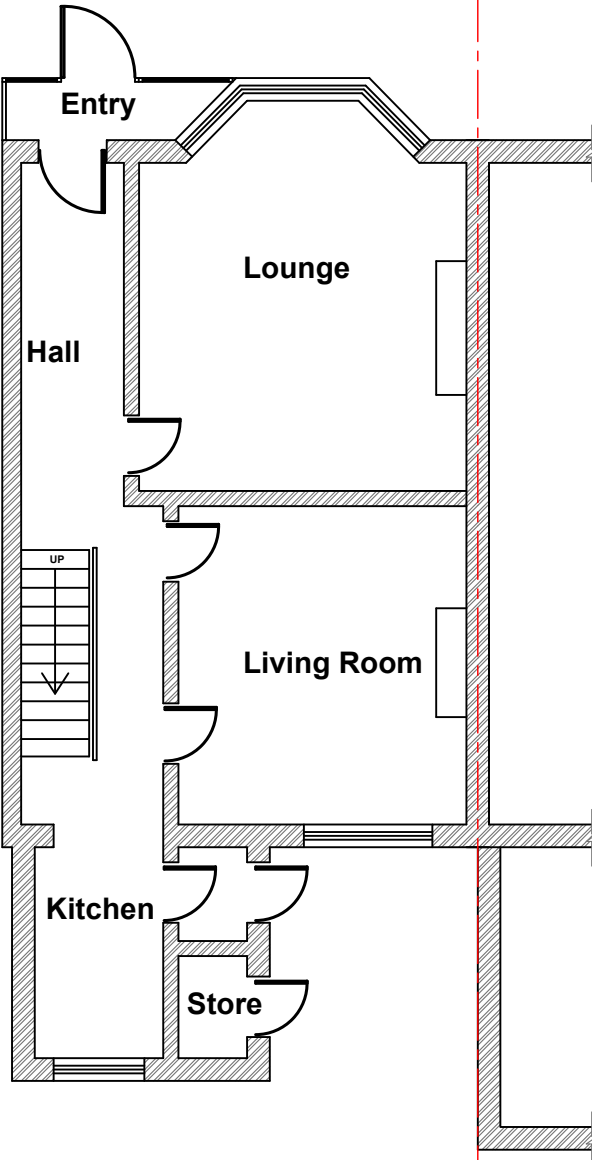


REAR GARDEN

Existing Ground Floor Plan

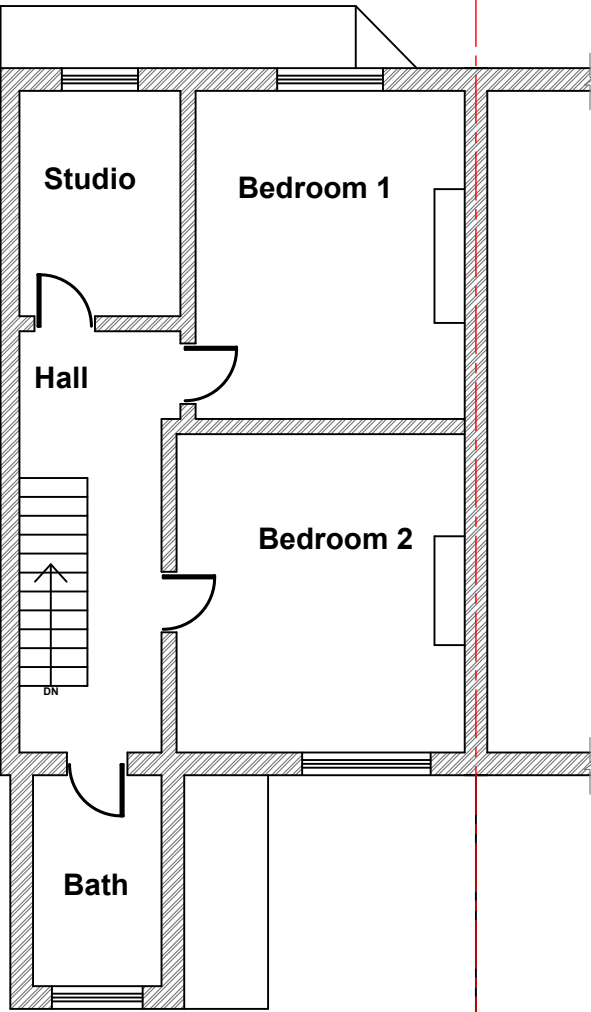

Existing First Floor Plan

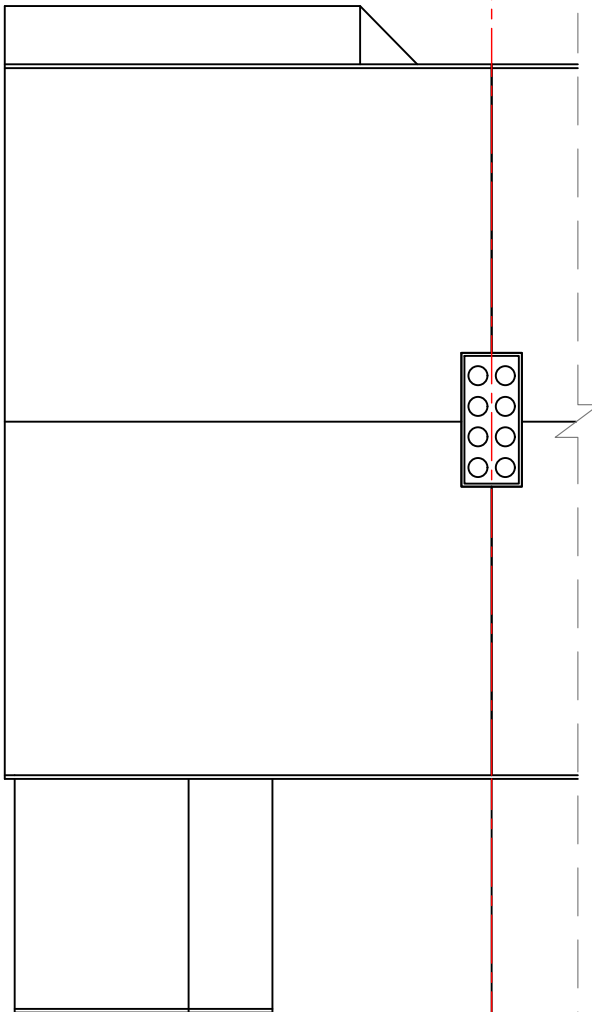

Existing Roof Floor Plan