


PROPOSED
ELEVATIONS & SECTIONS

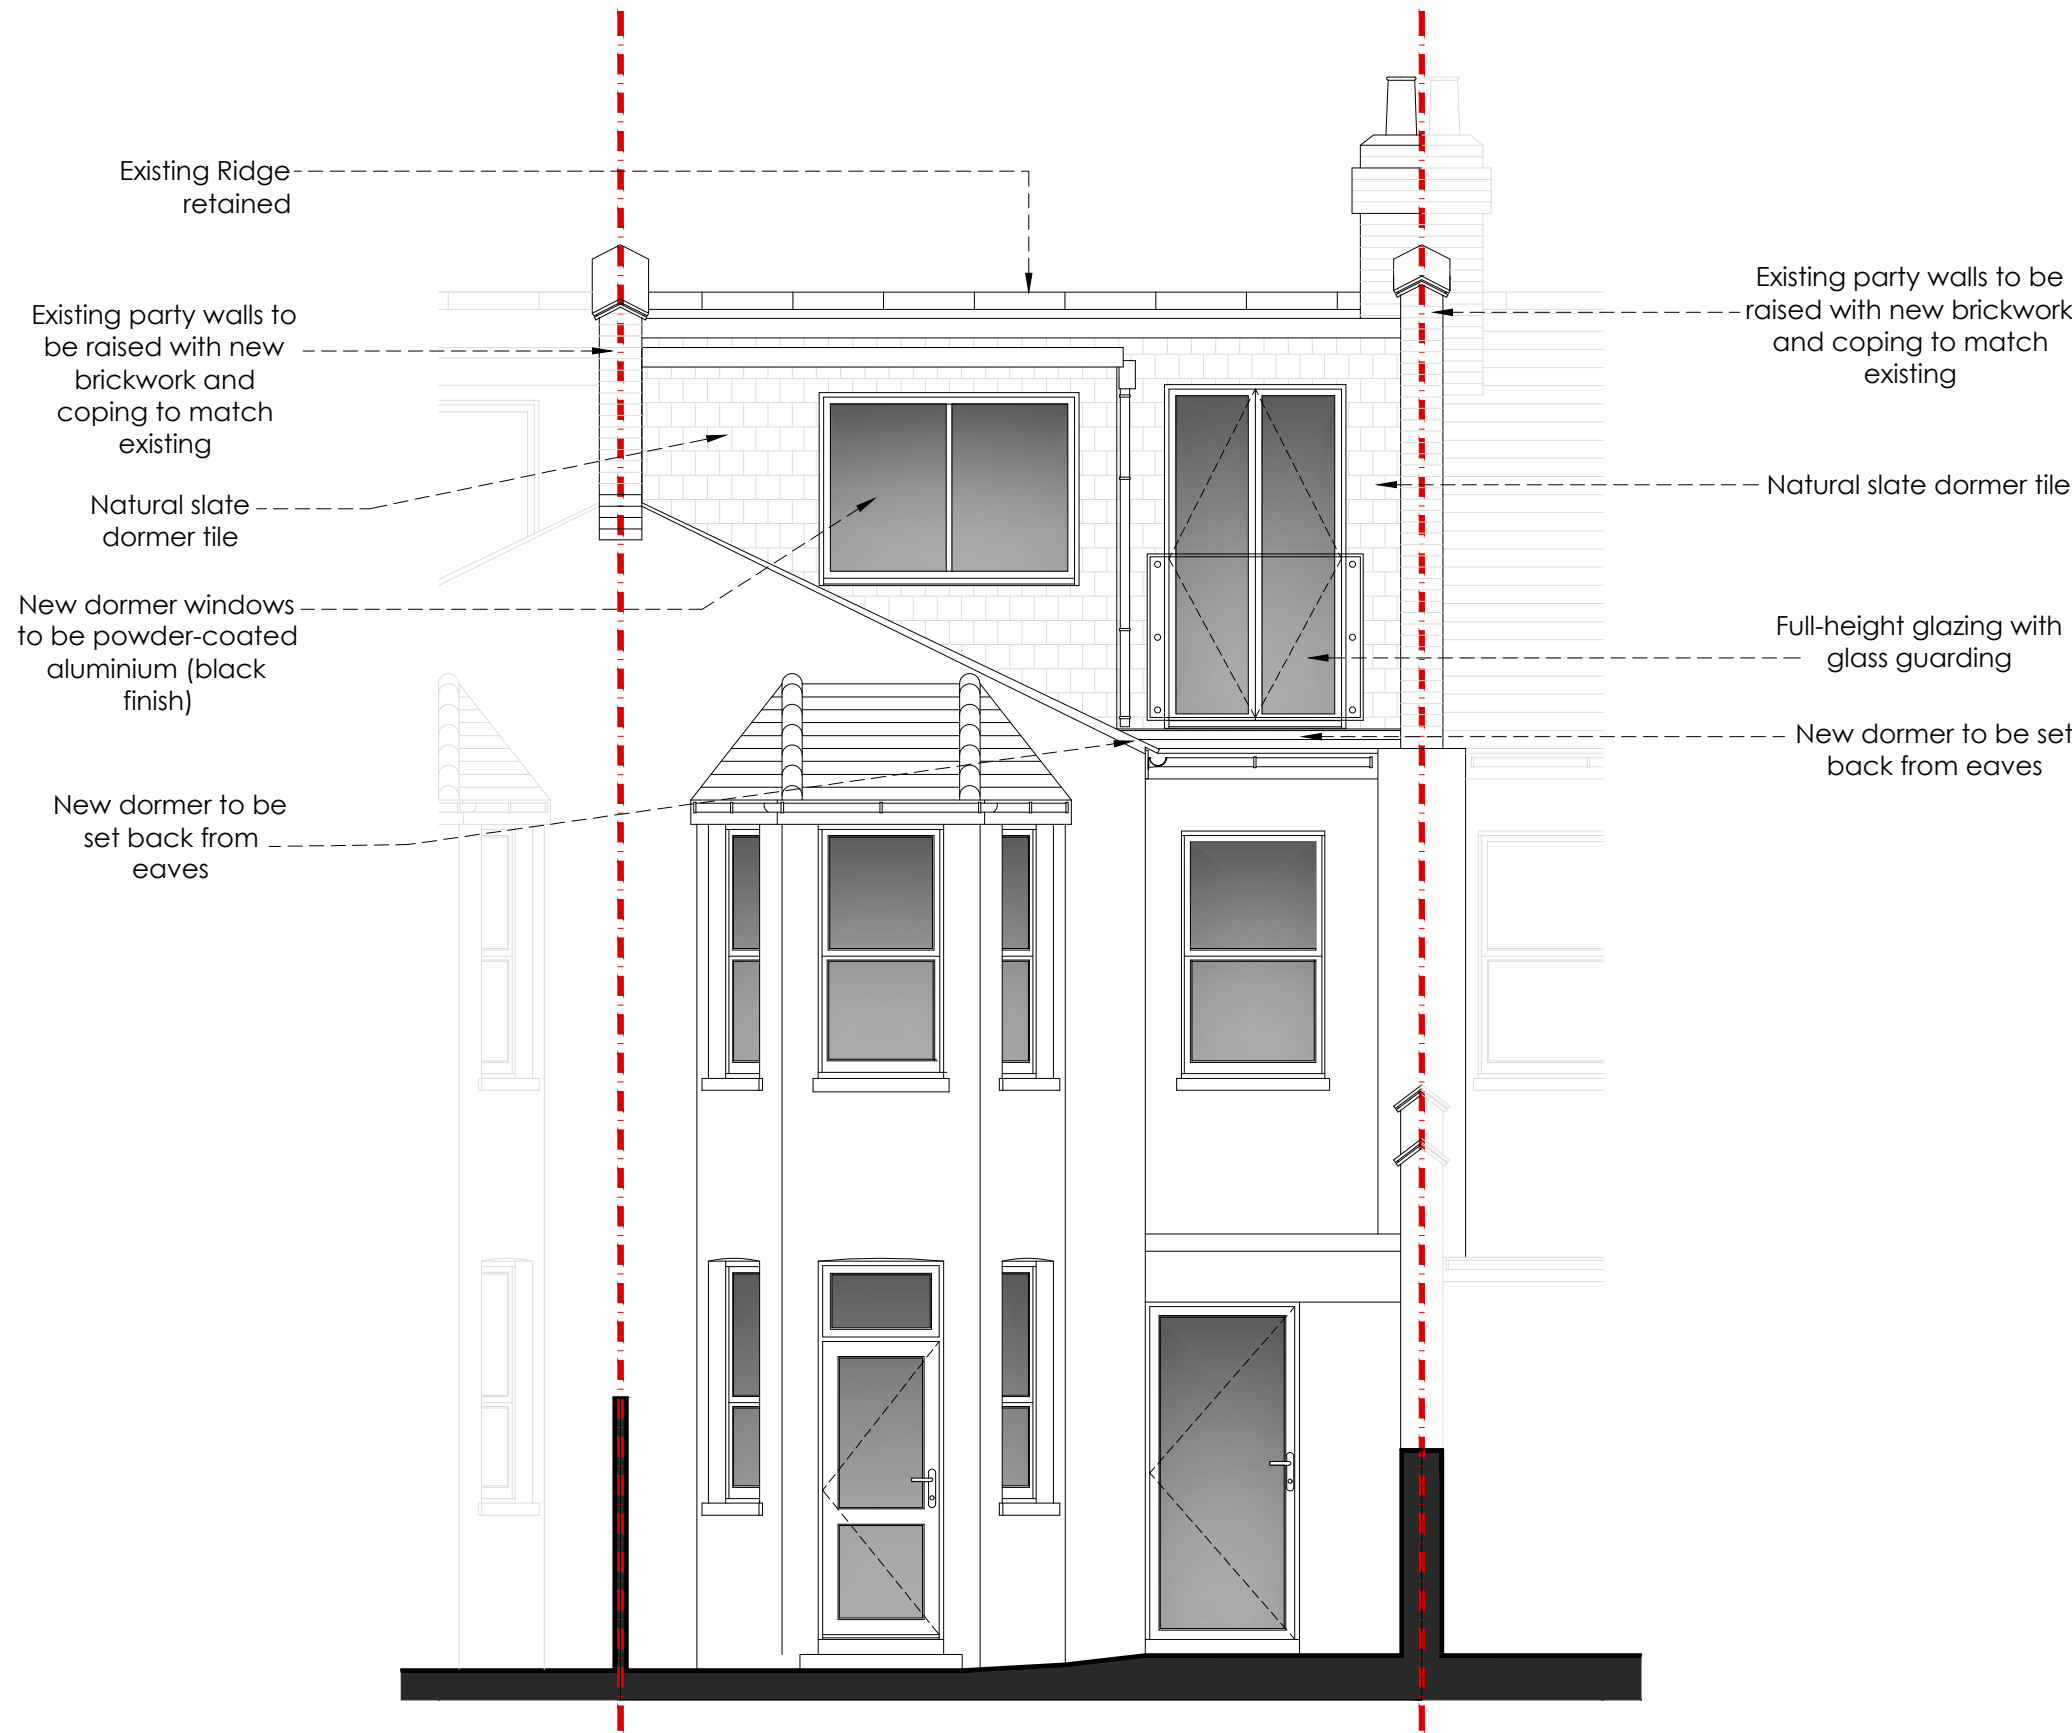


PROPOSED FRONT ELEVATION

Scale 1:50




PROPOSED REAR ELEVATION

Scale 1:50

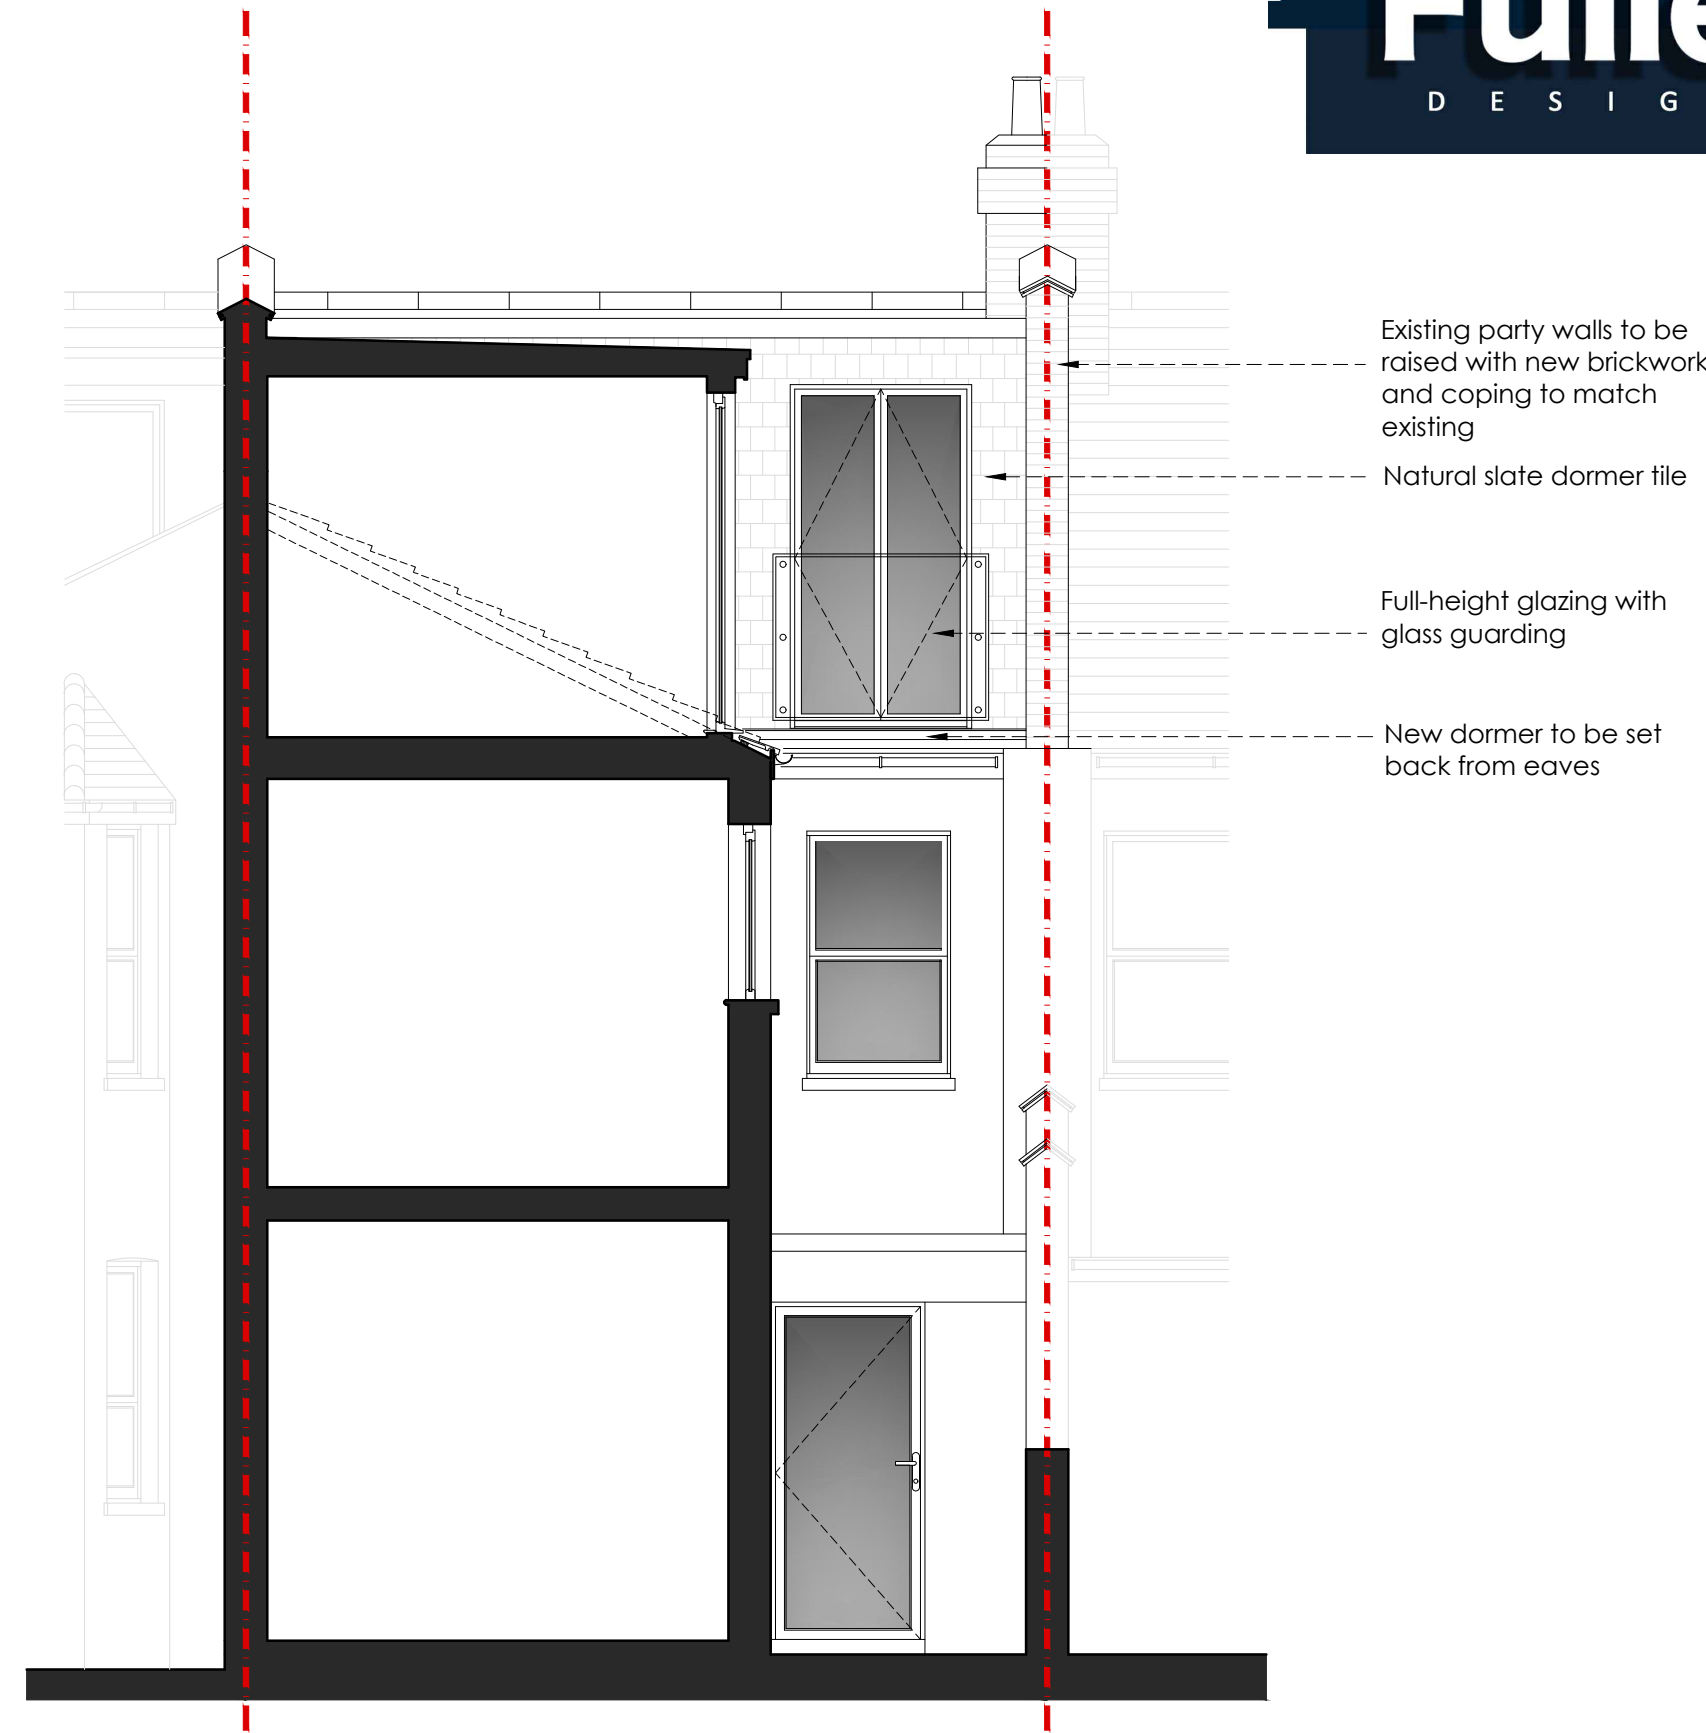


PROPOSED SECTION A-A

Scale 1:50

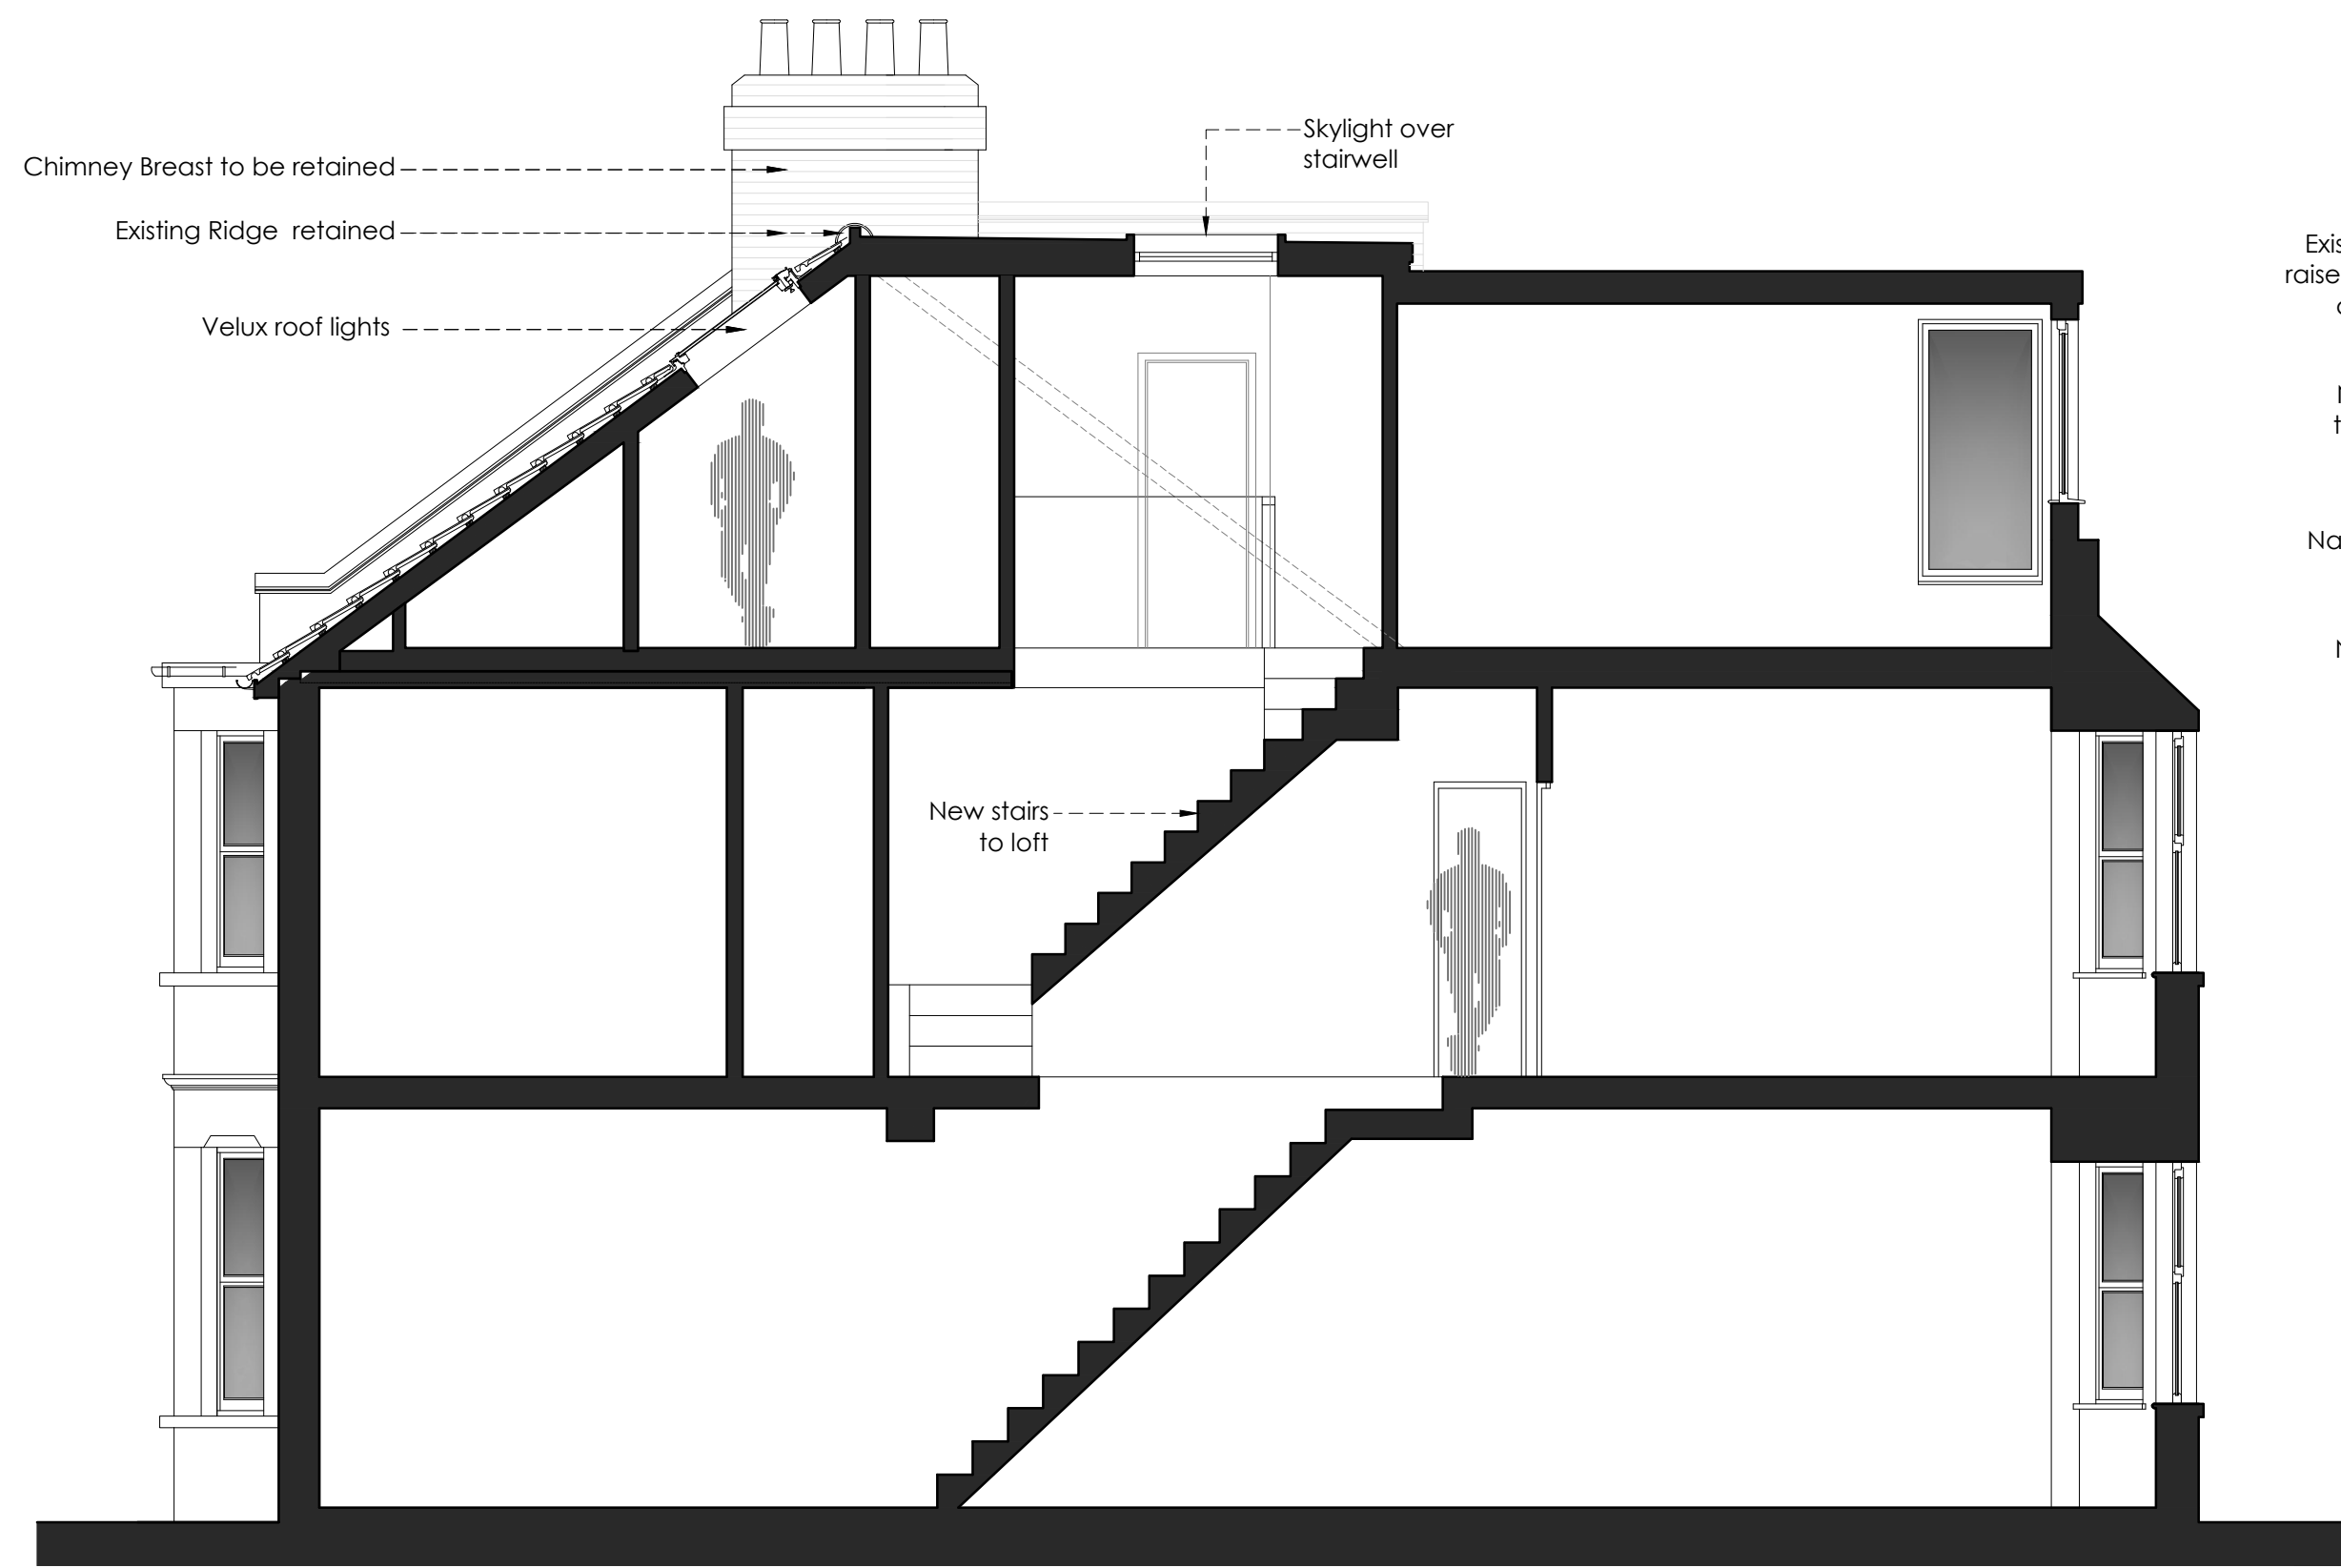


PROPOSED SECTION B-B

Scale 1:50

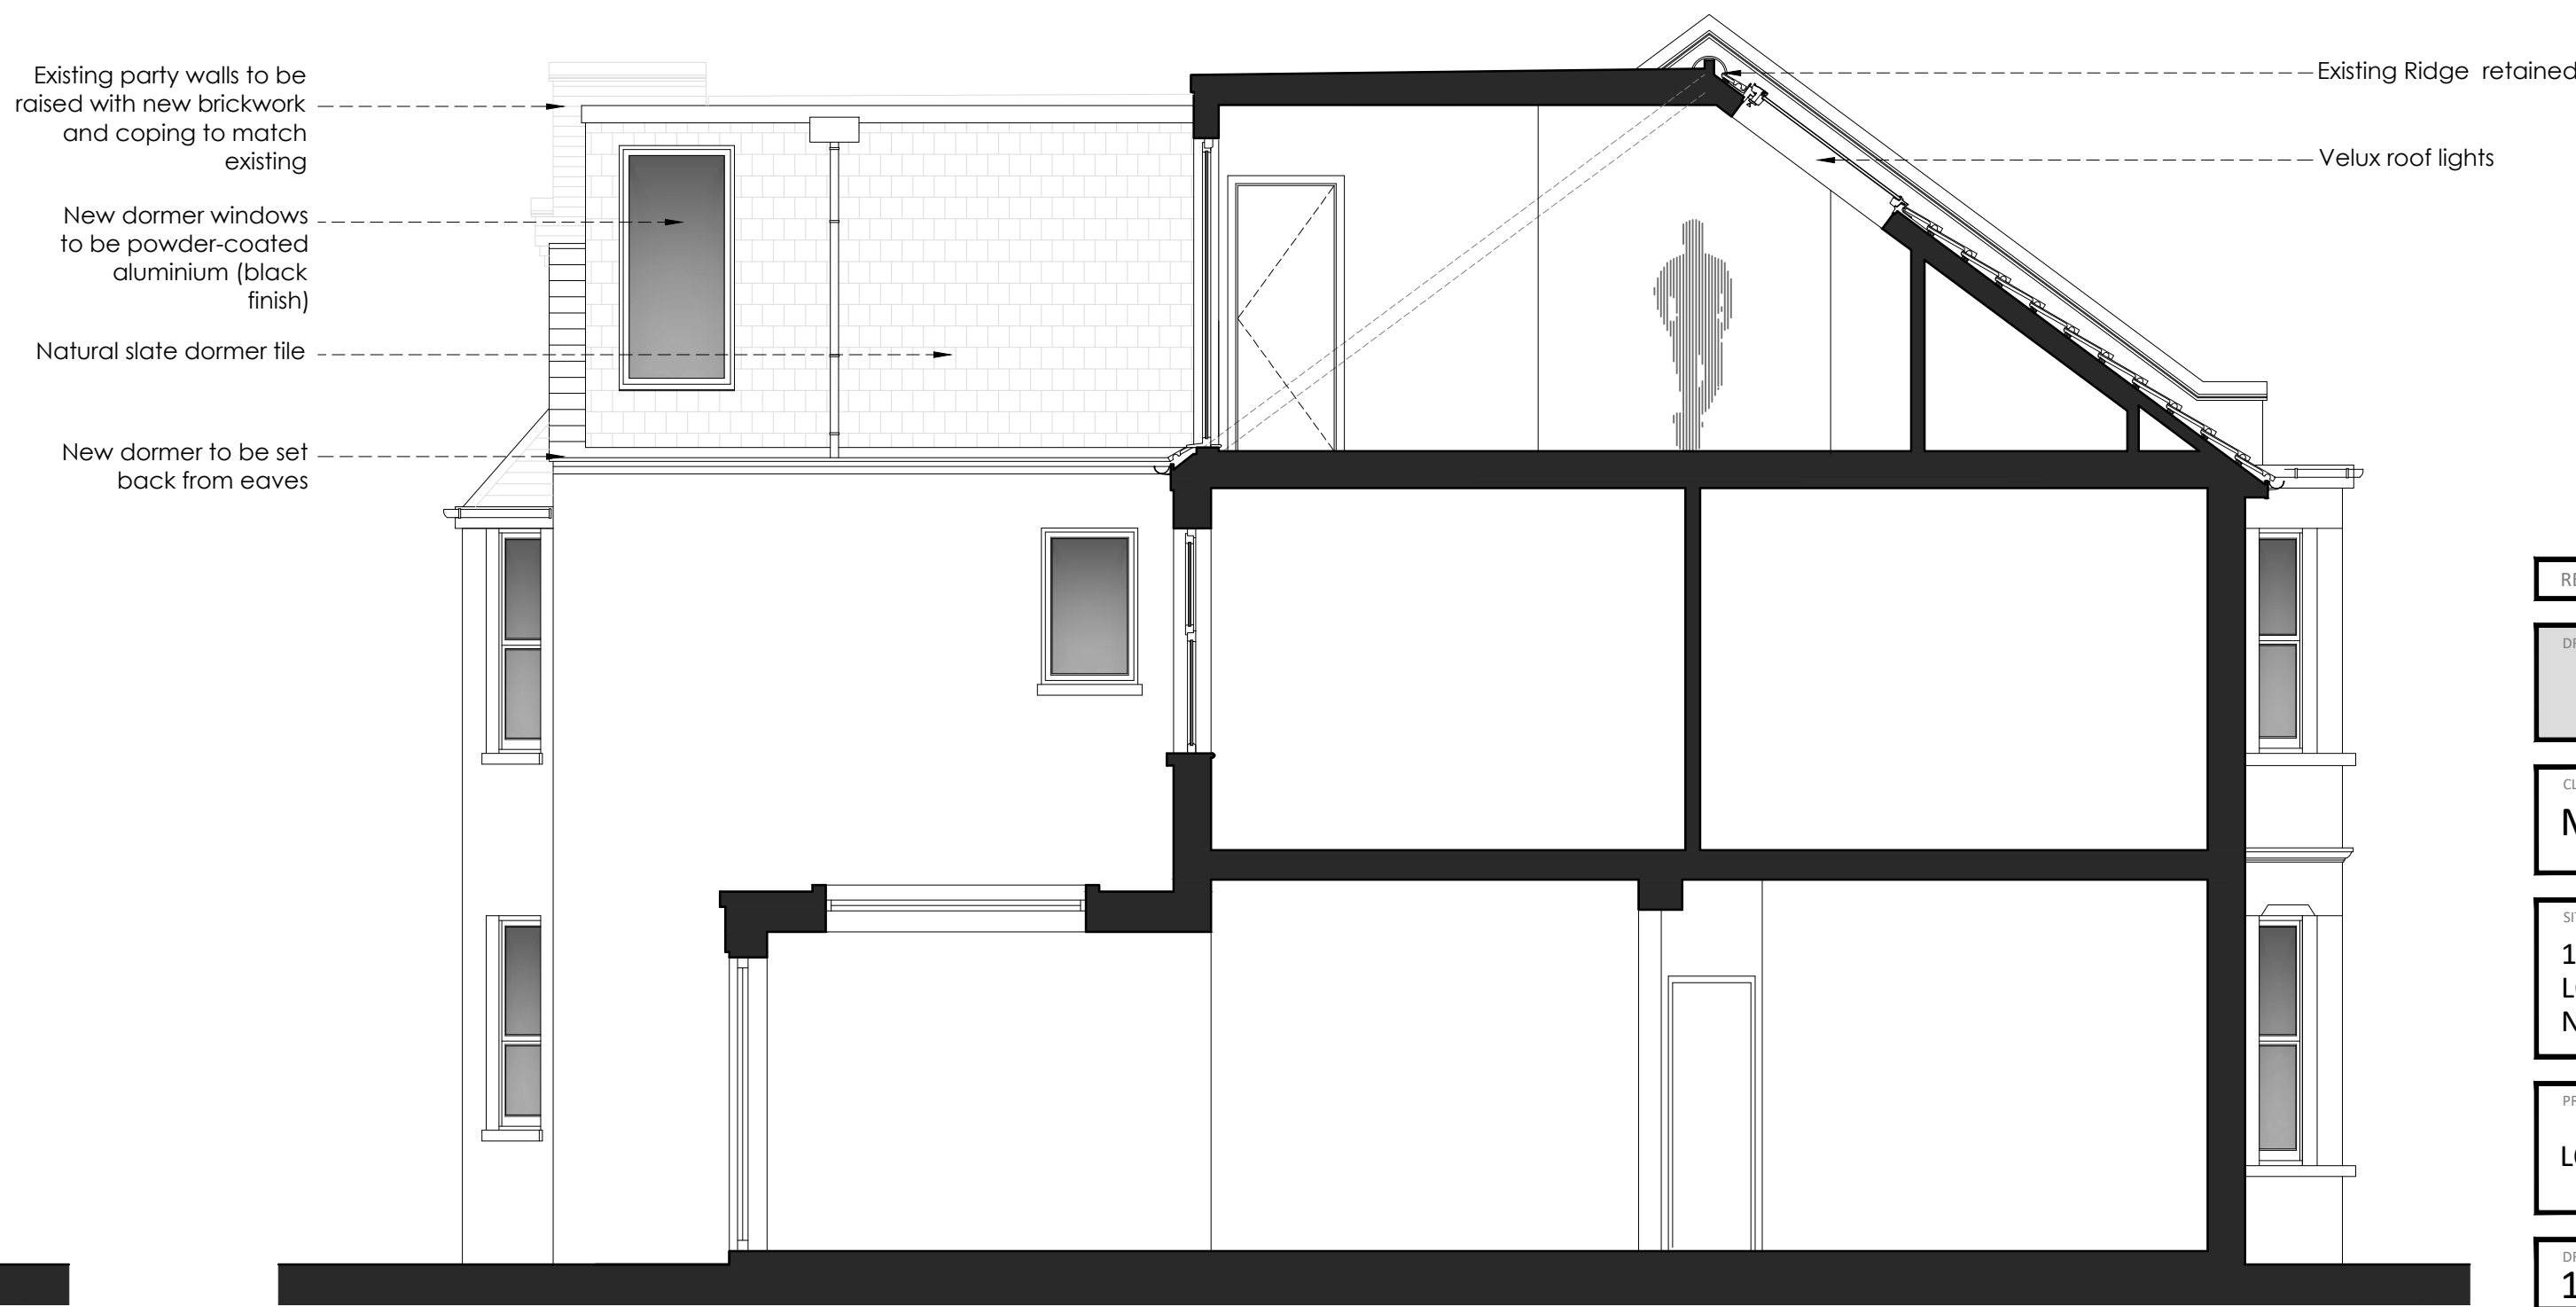

PROPOSED SECTION C-C

Scale 1:50

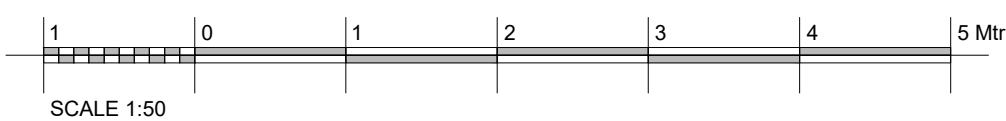

REV	DESCRIPTION	DATE
DRAWING STATUS		
PLANNING		
CLIENT		
MEGAN ROUSSEAU		
SITE ADDRESS		
10 BOUNDARY ROAD LONDON N22 6AD		
PROJECT TYPE		
LOFT EXTENSION		
DRAWING REFERENCE:		REVISION
188-PEX		
DRAWING TITLE		
PROPOSED FRONT & REAR ELEVATIONS & SECTIONS A-A, B-B & C-C		
SCALE:	DATE CREATED:	
1:50 @ A1	24/10/2025	
FULLER DESIGN		
T	07966048553	Fuller DESIGN
E	fullerdesign@outlook.com	
W	fullerdesign.co.uk	