


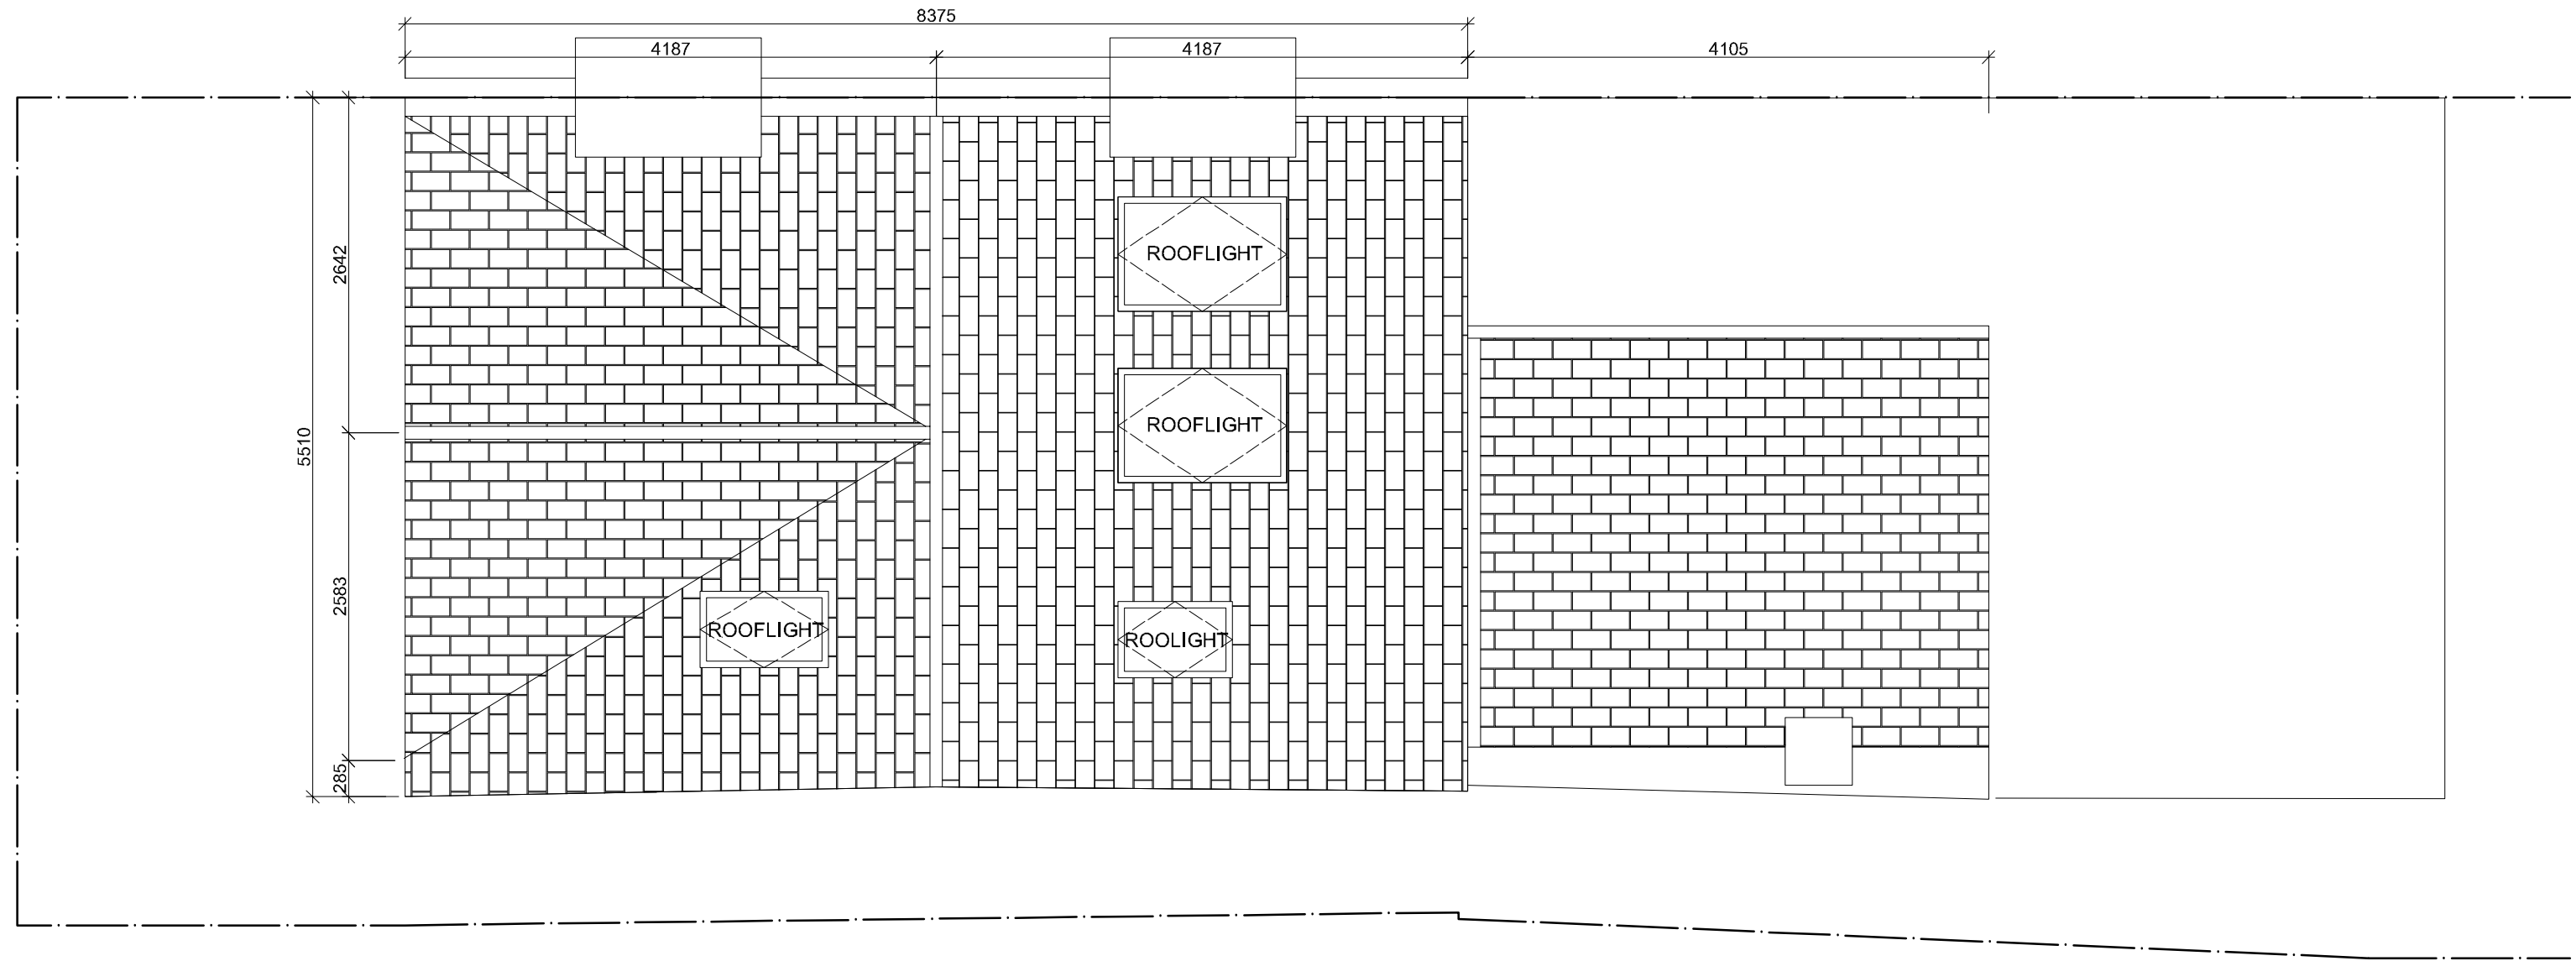

PROPOSED ROOF PLAN



A	Planning	15/02/26	KL
rev	description		date
original by			ap by
KL			

KIM LODGE ARCHITECTURAL DESIGN

client		
KIM LODGE		
project		
17 SHROPSHIRE ROAD - EXTENSION		
drawing		
PROPOSED ROOF PLAN		
		plot date
project number	scale	
2026.01	1:50	
drawing number	rev	Issue status
20.05	A	Planning
This drawing is to be read in conjunction with all related drawings. Do not scale from this drawing. All dimensions must be checked and verified on site before commencing any work or producing shop drawings. The originator should be notified immediately of any discrepancy. The information in this drawing remains the intellectual property of the authors. It must not be altered or reproduced without express consent of the authors.		