


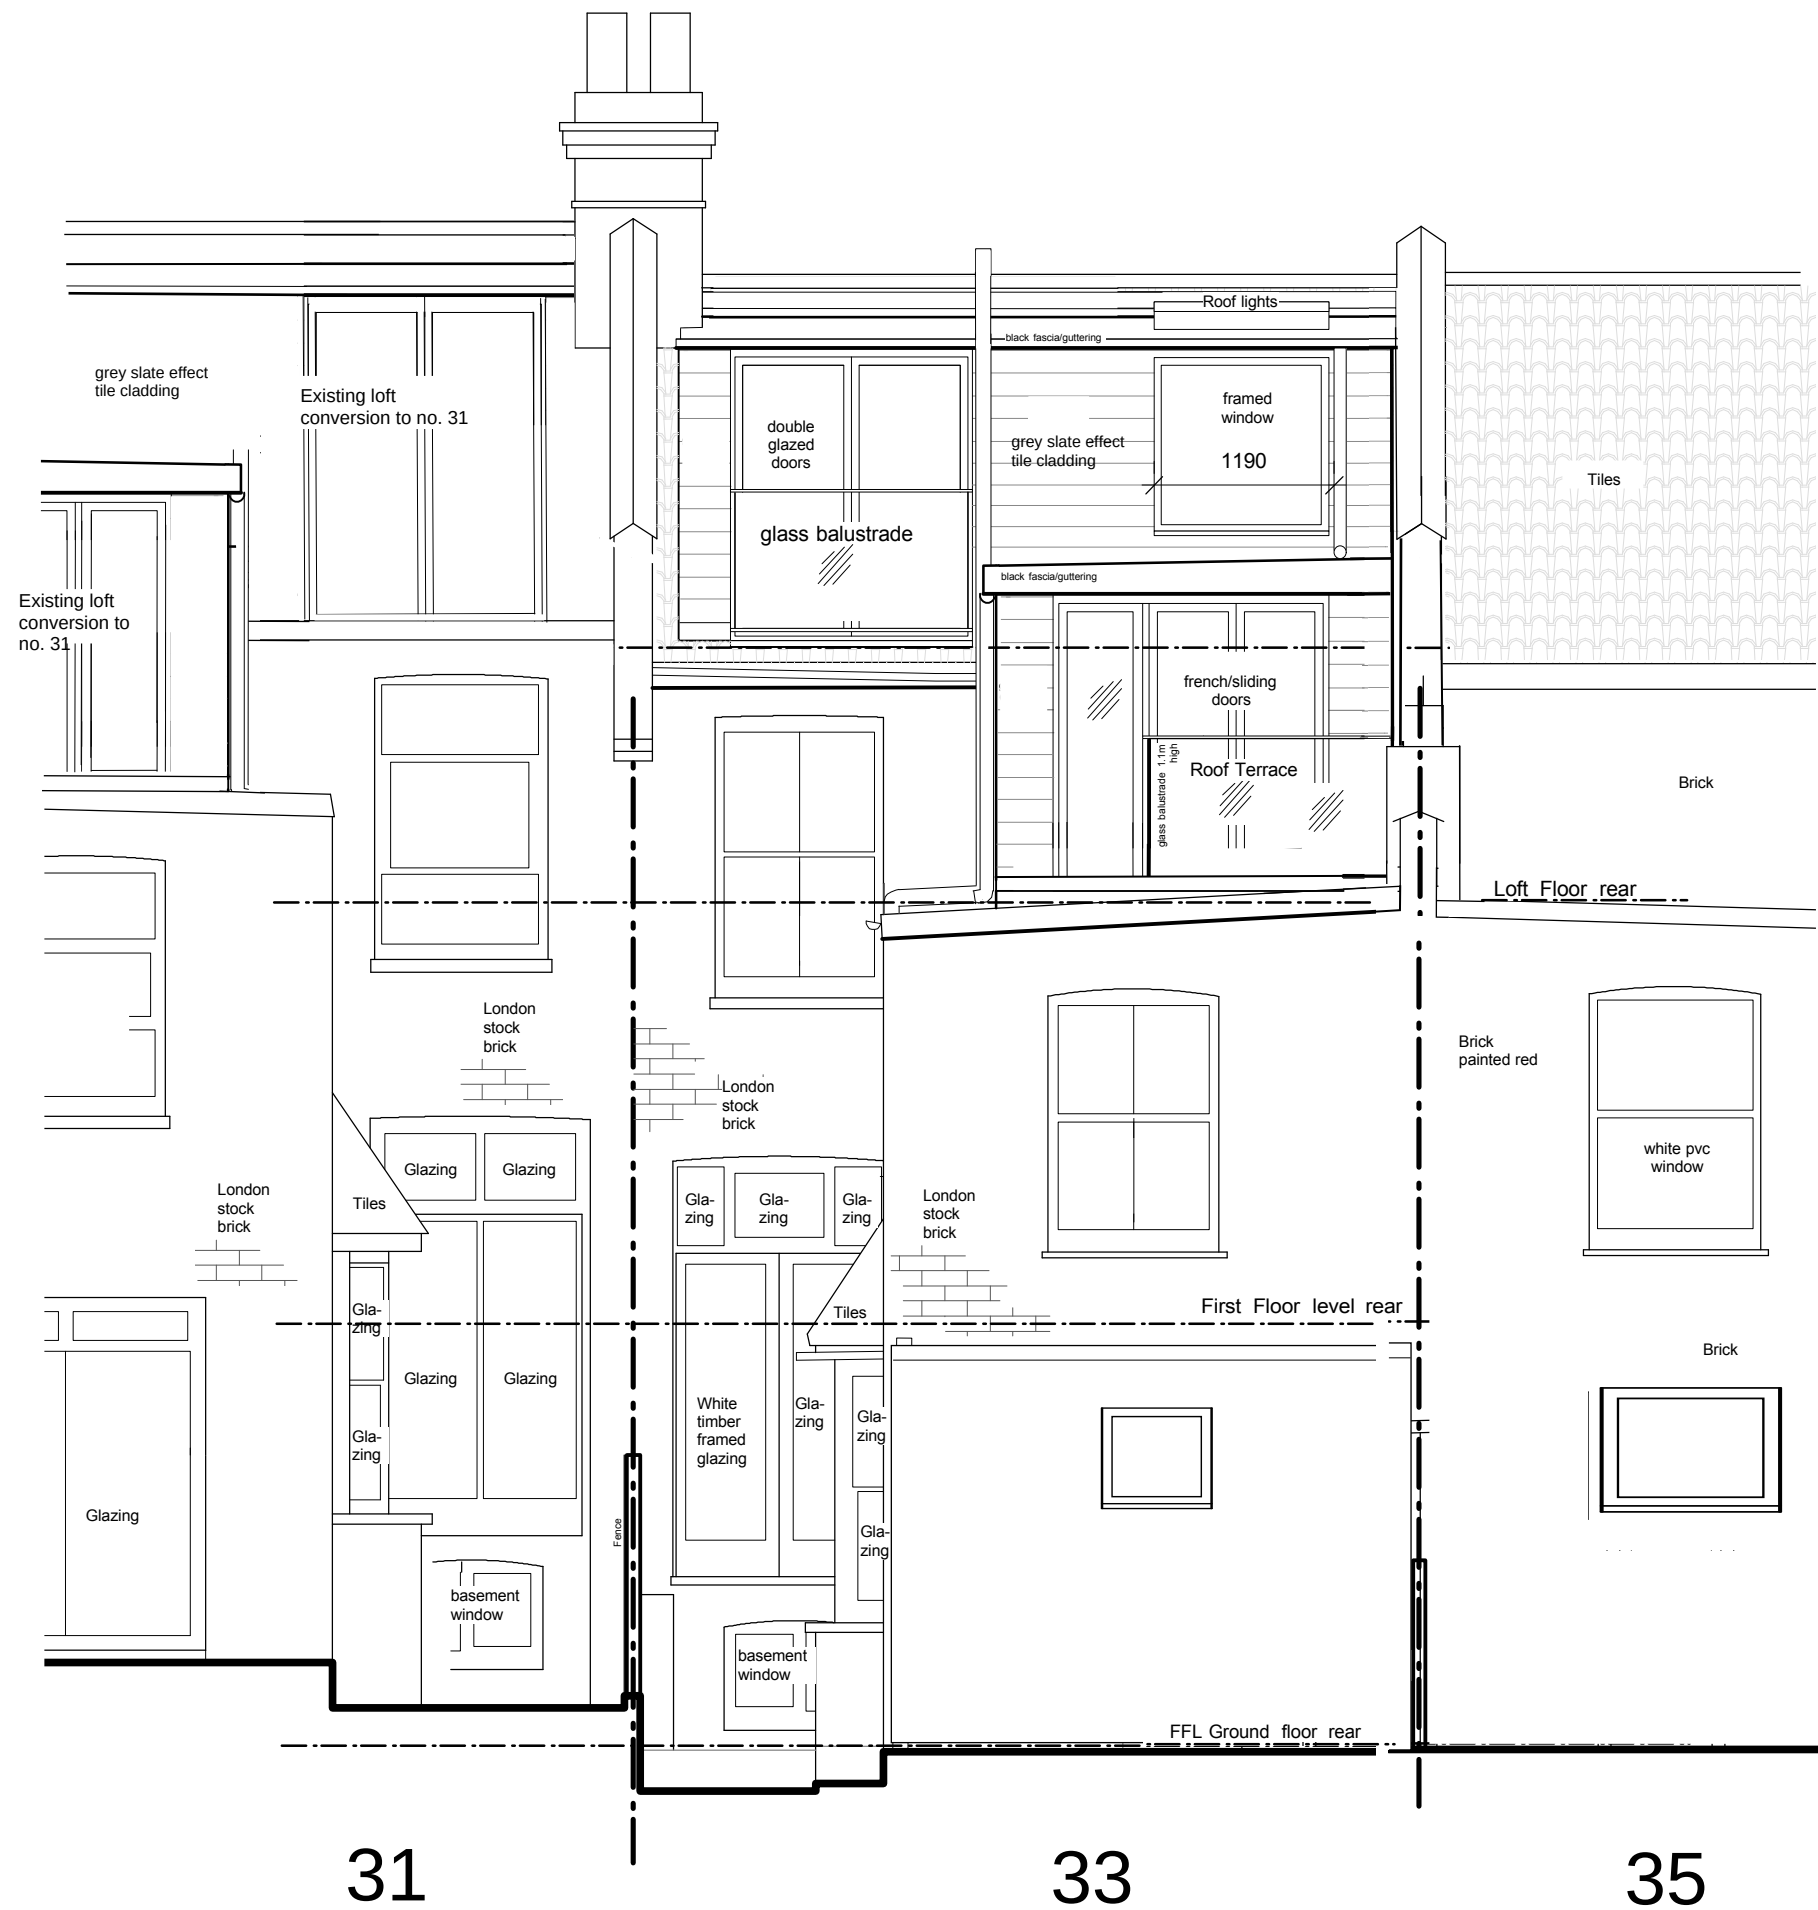

Proposed Rear Elevation

ADDRESS:

33B MATTISON ROAD
LONDON
N4 1BG

DETAILS:

LOFT CONVERSION
Proposed Rear
Elevation

SCALE:

1:50 @A3

DATE:

December,
2025

DRAWING NO:

33/05