


SHROPSHIRE ROAD

PAVEMENT

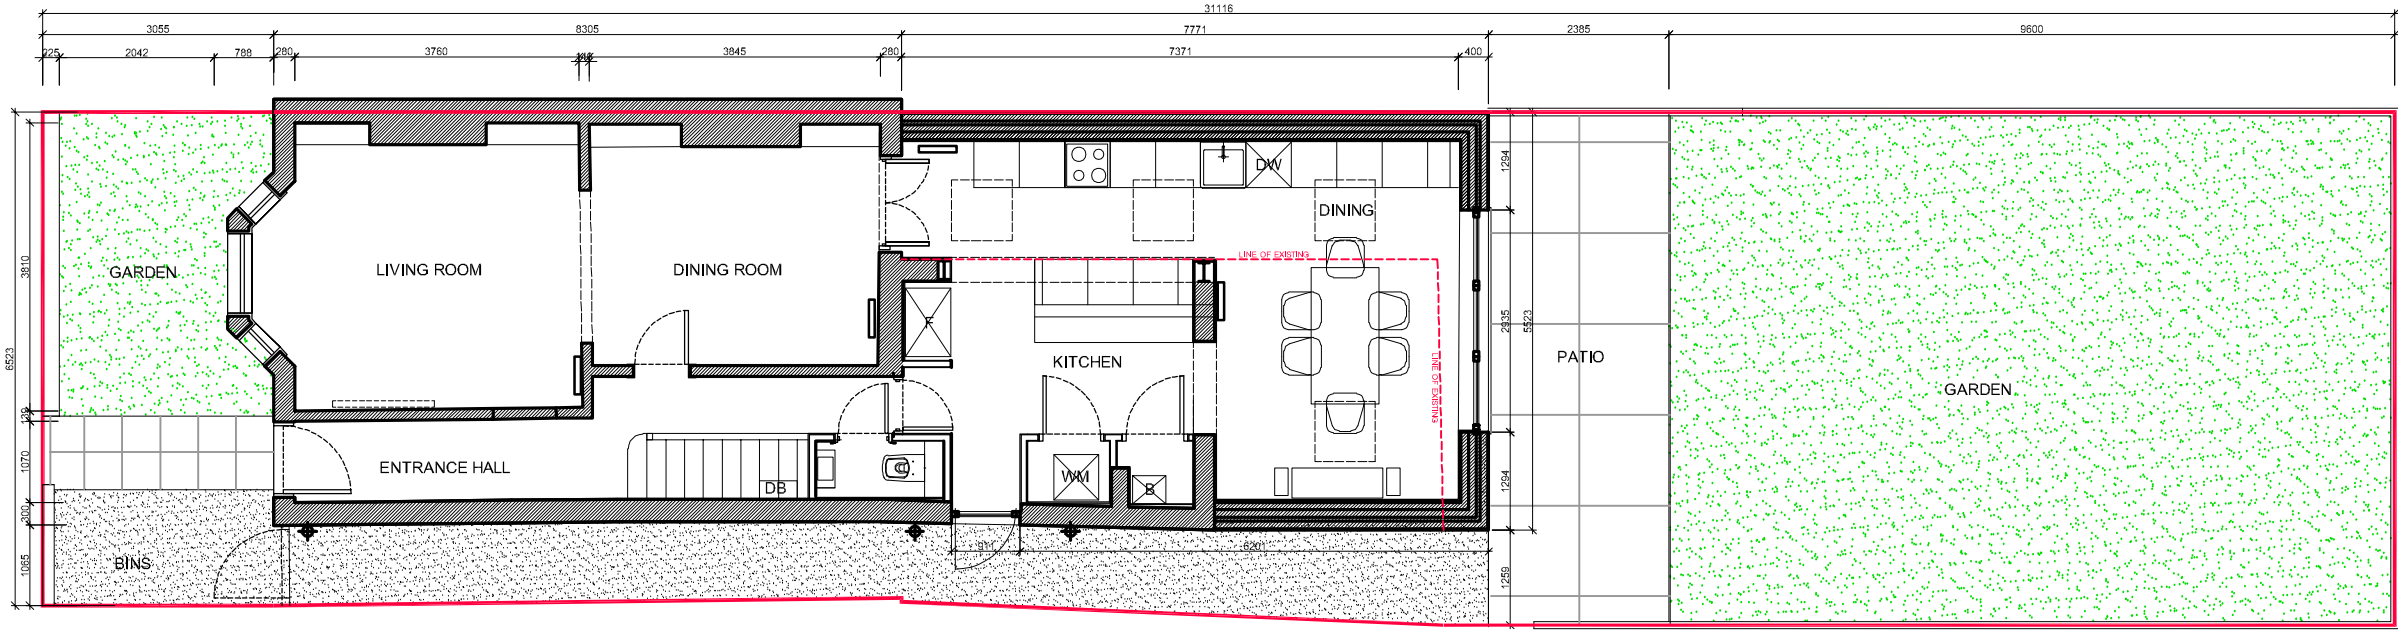

A	Planning	15/02/26	KL
rev	description	date	ap by
original by			
KL			

KIM LODGE ARCHITECTURAL DESIGN

client	KIM LODGE		
project	17 SHROPSHIRE ROAD - EXTENSION		
drawing	PROPOSED SITE PLAN		
	plot date		
project number	scale		
2026.01	1:100		
drawing number	rev	Issue status	
20.01	A	Planning	

This drawing is to be read in conjunction with all related drawings. Do not scale from this drawing. All dimensions must be checked and verified on site before commencing any work or producing shop drawings. The originator should be notified immediately of any discrepancy. The information in this drawing remains the intellectual property of the authors. It must not be altered or reproduced without express consent of the authors.