




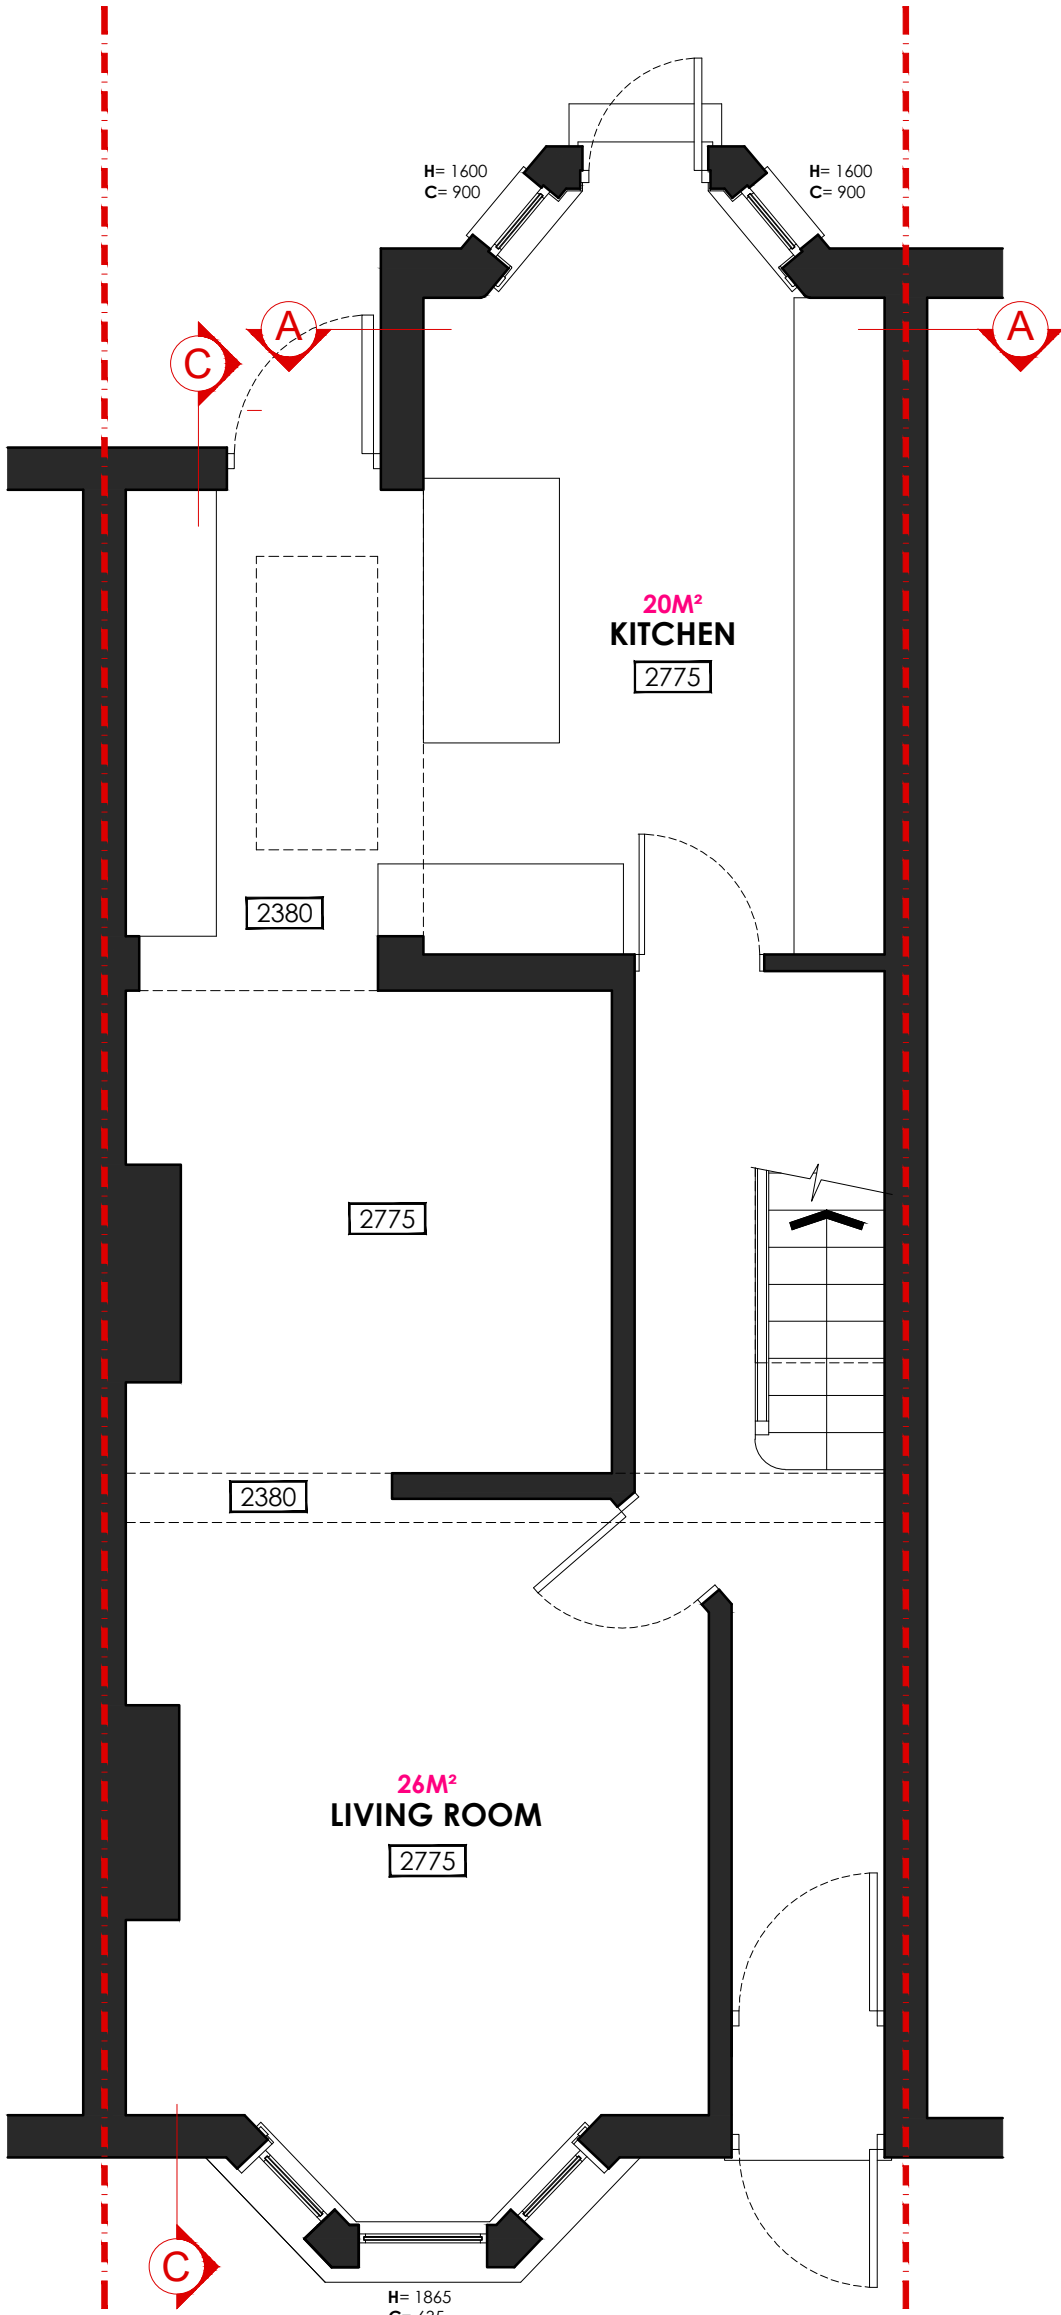


EXISTING GROUND FLOOR PLAN
Scale 1:50

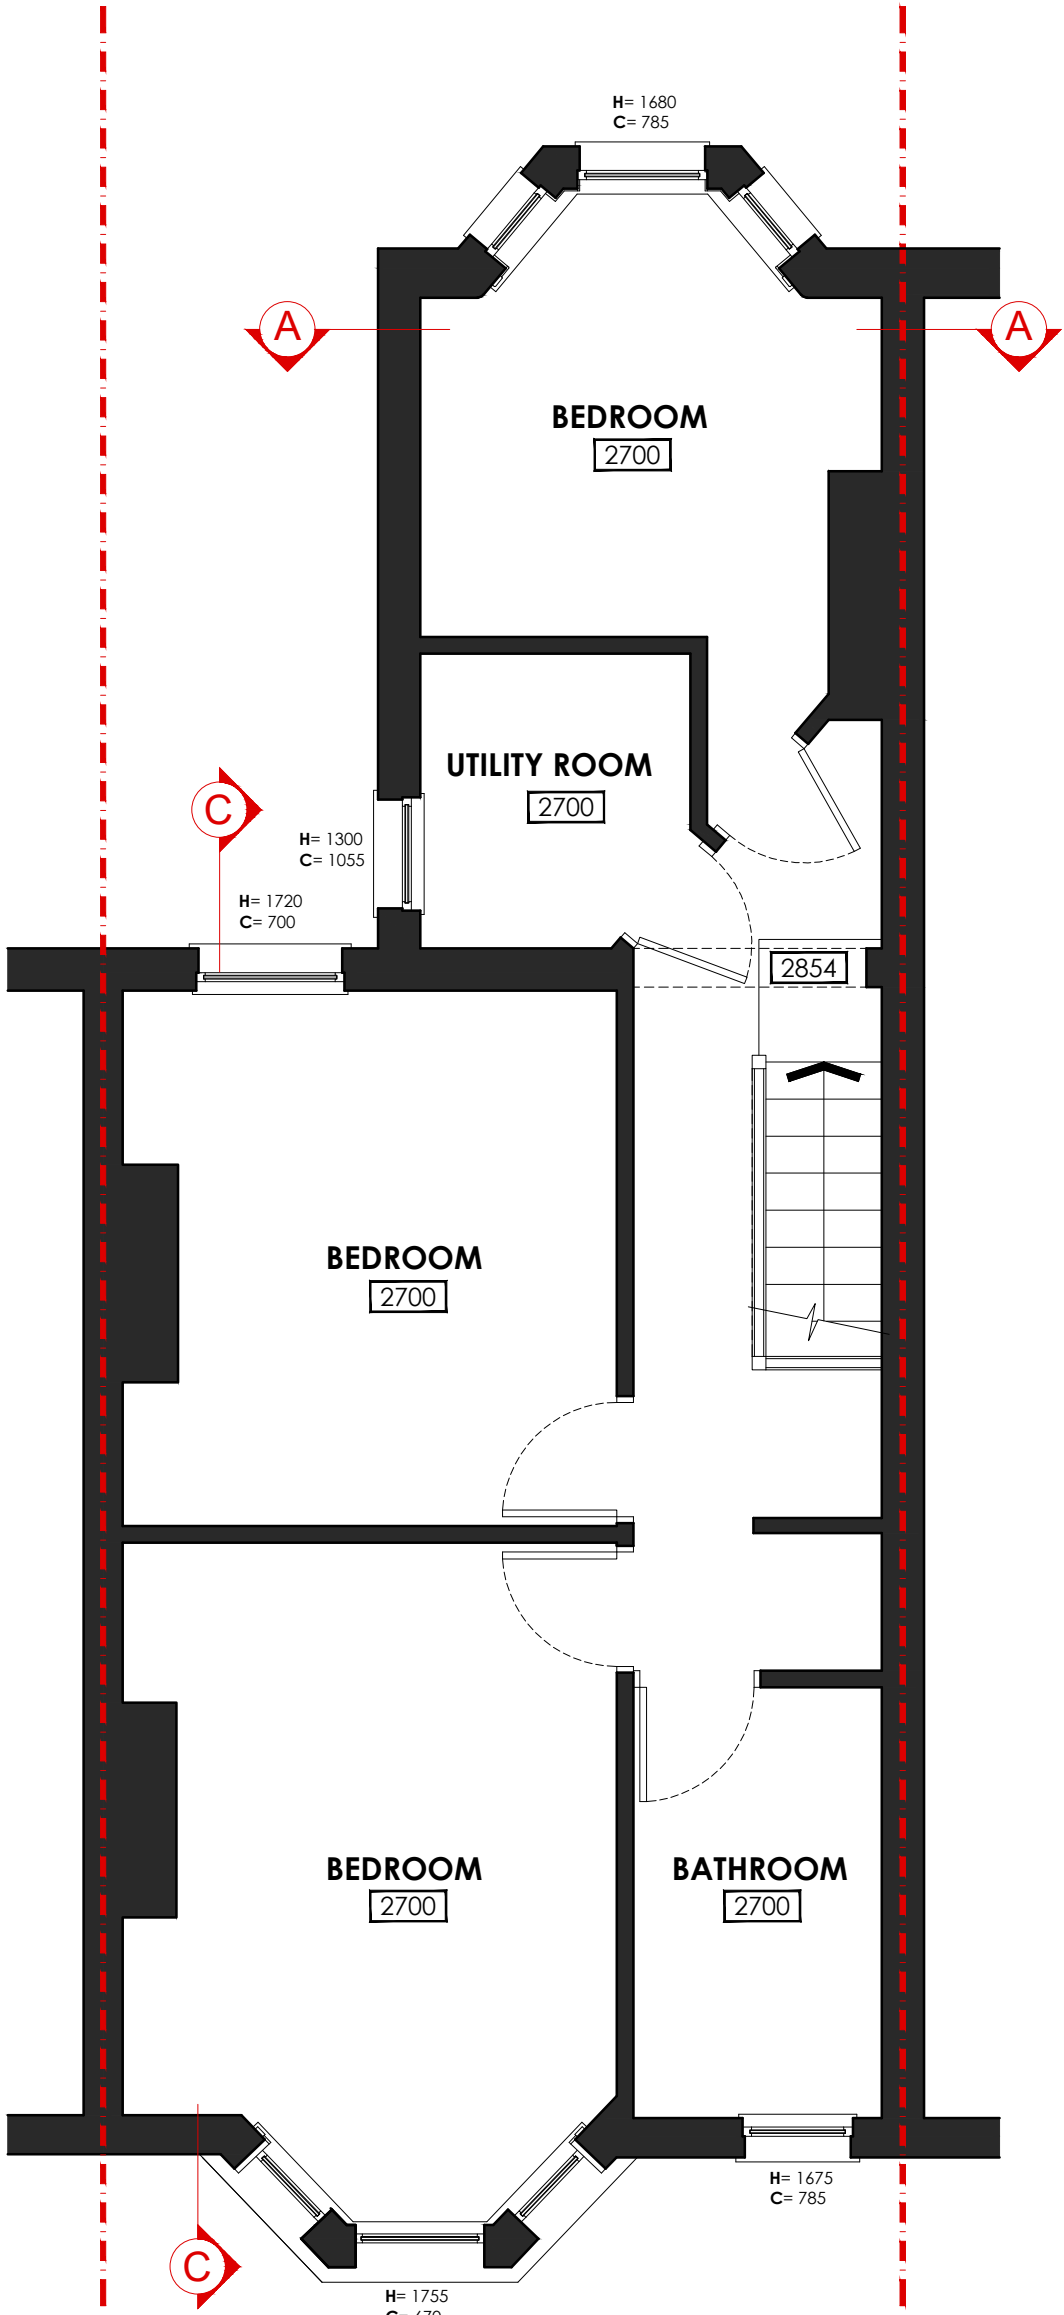

EXISTING FIRST FLOOR PLAN
Scale 1:50

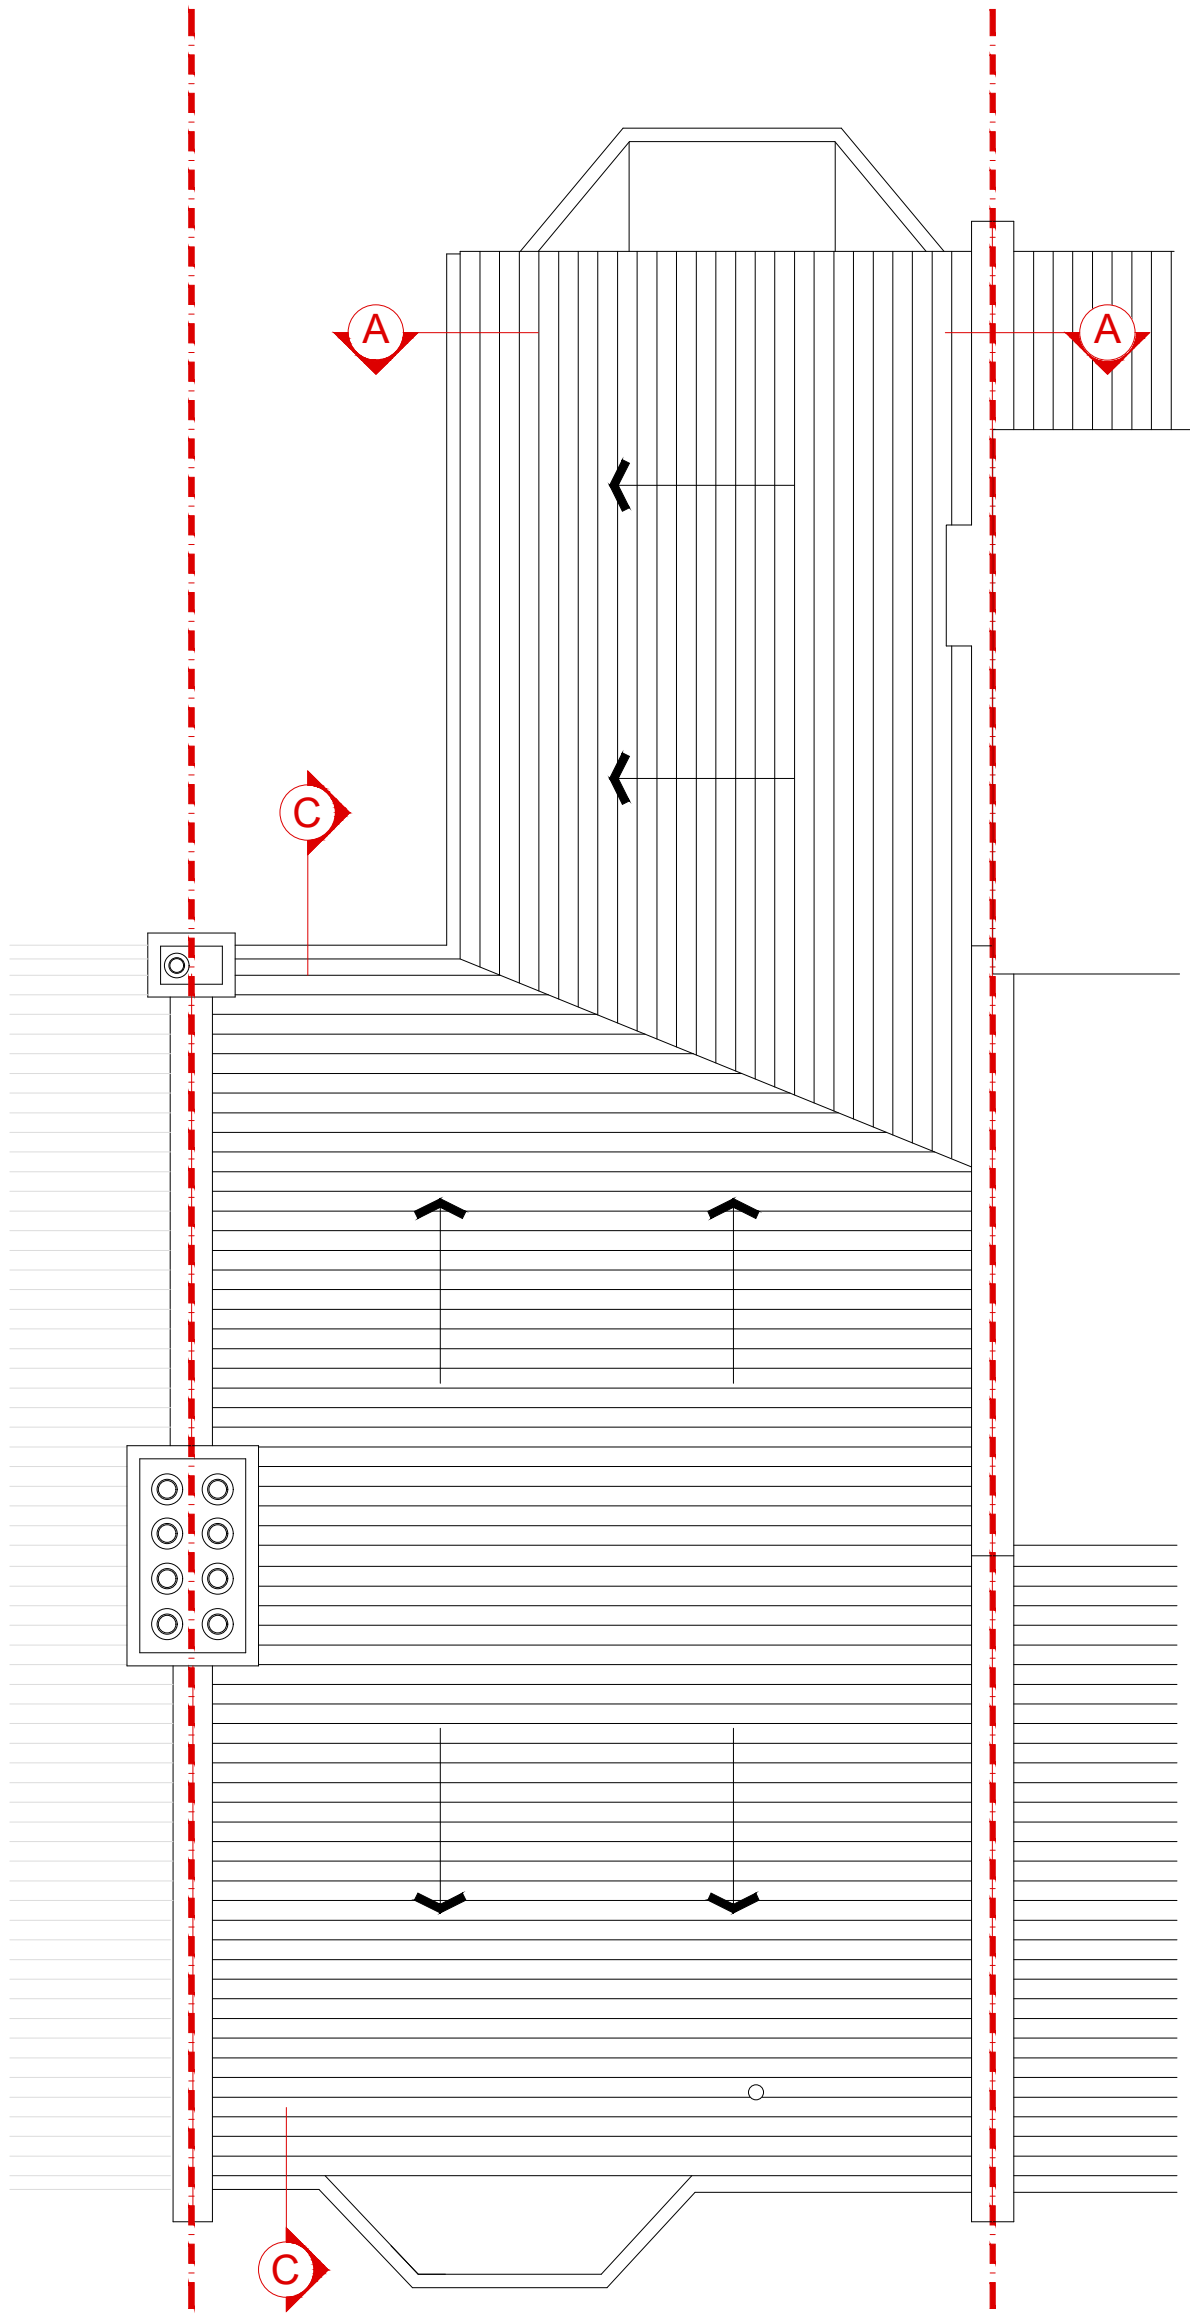

EXISTING ROOF PLAN
Scale 1:50

 

REV	DESCRIPTION	DATE
DRAWING STATUS		
PLANNING		
CLIENT		
MEGAN ROUSSEAU		
SITE ADDRESS		
10 BOUNDARY ROAD LONDON N22 6AD		
PROJECT TYPE		
LOFT EXTENSION		
DRAWING REFERENCE		REVISION
188_EXP		
DRAWING TITLE		
EXISTING GROUND & FIRST FLOOR PLANS & ROOF PLAN		
SCALE:	DATE CREATED:	
1:50 @ A1	24/10/2025	
FULLER DESIGN		
T	07966048553	Fuller DESIGN
E	fullerdesign@outlook.com	
W	fullerdesign.co.uk	