


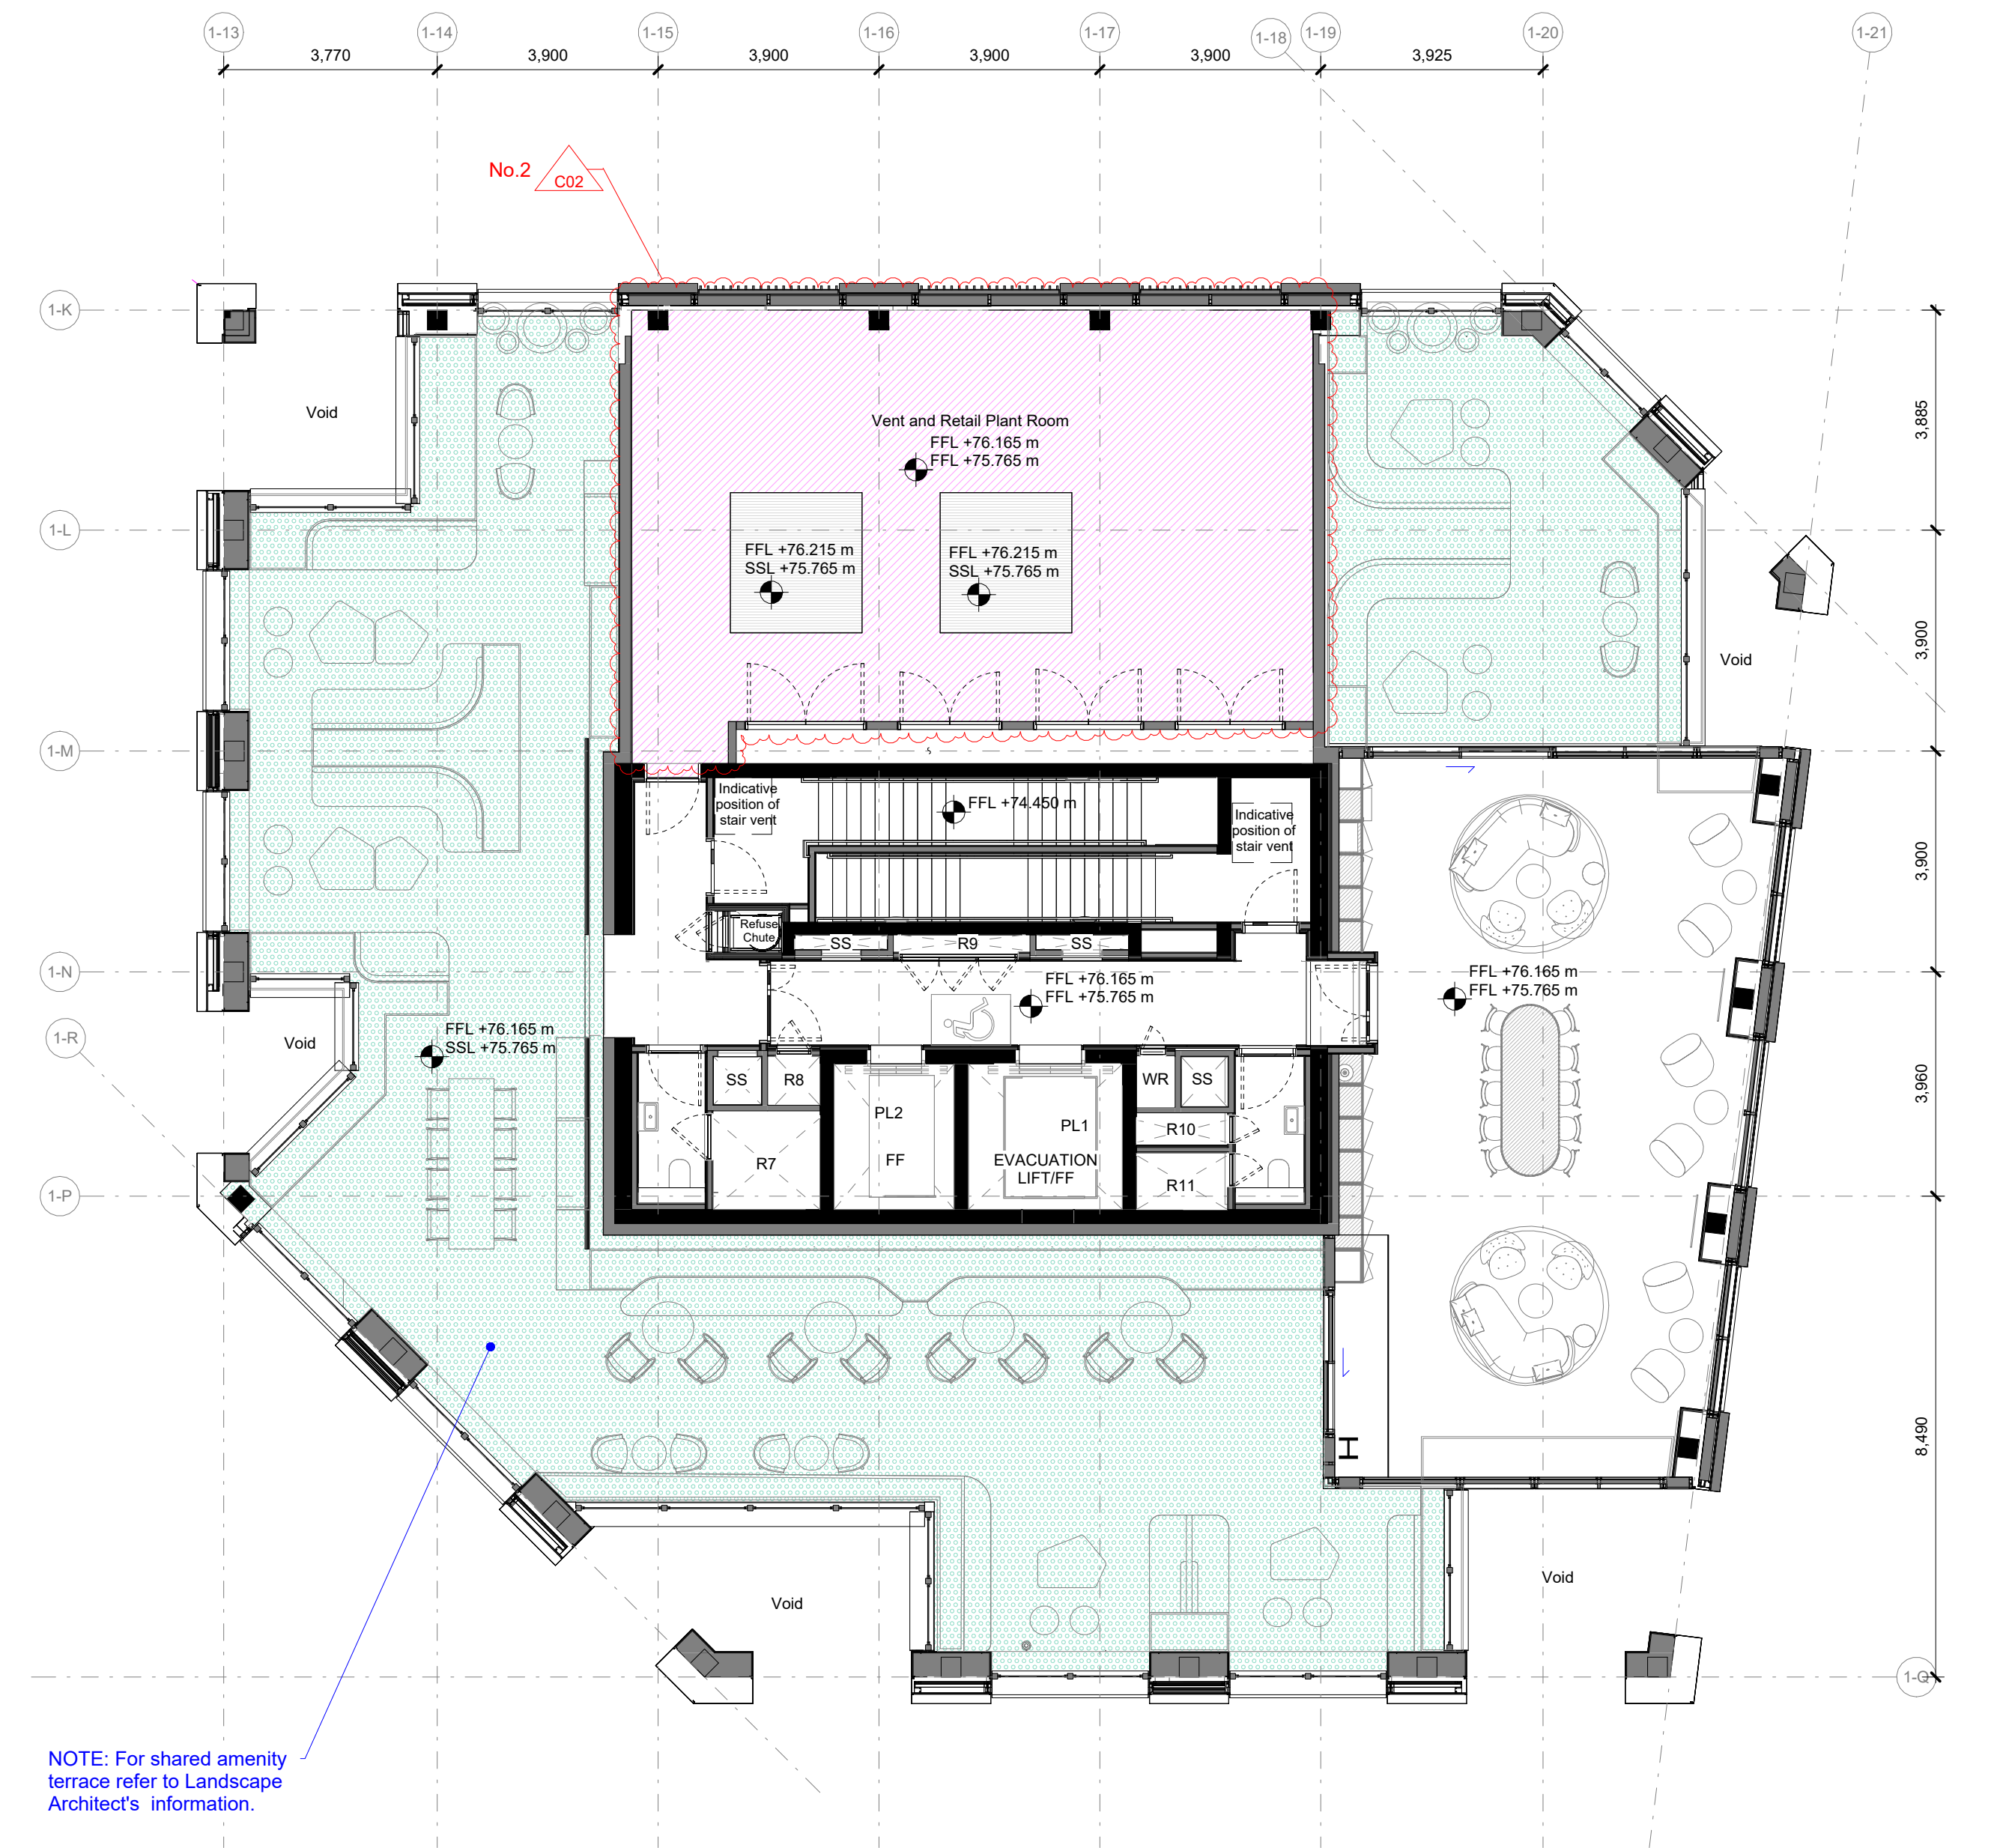

KEY <table><tr><td></td><td>ROO-101 Brown Roof</td><td></td><td>ROO-107 Communal Terrace</td></tr><tr><td></td><td>ROO-102 Blue Roof</td><td></td><td>ROO-108 MEP Louvers</td></tr><tr><td></td><td>ROO-103 Private Terraces Top Floor</td><td></td><td>ROO-109 Intensive Green Roof</td></tr><tr><td></td><td>ROO-104 Private Terrace Level 7</td><td></td><td>ROO-110 Recessed Balconies</td></tr><tr><td></td><td>ROO-105 Raised Communal Terrace</td><td></td><td>ROO-111 Insulated Recessed Balconies</td></tr><tr><td></td><td>ROO-106 Communal Terrace</td><td></td><td>ROO-400 Roof Plant Rooms</td></tr><tr><td></td><td>ROO-112 Inverted Roof on Metal Deck</td><td></td><td>ROO-401 Roof Plant (Below chillers)</td></tr></table>			ROO-101 Brown Roof		ROO-107 Communal Terrace		ROO-102 Blue Roof		ROO-108 MEP Louvers		ROO-103 Private Terraces Top Floor		ROO-109 Intensive Green Roof		ROO-104 Private Terrace Level 7		ROO-110 Recessed Balconies		ROO-105 Raised Communal Terrace		ROO-111 Insulated Recessed Balconies		ROO-106 Communal Terrace		ROO-400 Roof Plant Rooms		ROO-112 Inverted Roof on Metal Deck		ROO-401 Roof Plant (Below chillers)	Notes - Drawings to be printed in color and read in conjunction with TH-IS-XX-001-22061-20-100s series and TH-IS-XX-001-22061-20-400 series. - For roof finishes and landscape design please refer to Macfarlane drawings (Landscape Architect). - Specialist Sub-Contractor remains responsible for the design to obtain the certificate and the warranty for any roofing system and material selection. Refer to Specialist Sub-Contractor documentation for roof build-ups specification and performance, including u-values.	REV DATE DESCRIPTION <table><tr><td>P00</td><td>14/06/24</td><td>S3 FOR REVIEW</td></tr><tr><td>C01</td><td>31/01/25</td><td>S4 ISSUE FOR CONSTRUCTION</td></tr><tr><td>C02</td><td>24/07/25</td><td>S4 ISSUE FOR CONSTRUCTION</td></tr></table> Revision notes: 1. Key updated to include roof build ups: ROO-112, ROO-400 (previously FLO-400) and ROO-401 (previously FLO-401) 2. Roof types ROO-400 and ROO-401 added (previously FLO-400 and FLO-401 in (23) Series drawings)	P00	14/06/24	S3 FOR REVIEW	C01	31/01/25	S4 ISSUE FOR CONSTRUCTION	C02	24/07/25	S4 ISSUE FOR CONSTRUCTION	CONSULTANTS <table><tr><td>CLIENT:</td><td>ARGENT RELATED</td></tr><tr><td>CONTRACTOR / PRINCIPAL DESIGNER:</td><td>MIDGARD</td></tr><tr><td>PROJECT MANAGER:</td><td>GTMS</td></tr><tr><td>COST CONSULTANT:</td><td>FATHFUL+GOULD</td></tr><tr><td>PLANNING CONSULTANT:</td><td>QUOD</td></tr><tr><td>ARCHITECT & LEAD DESIGNER:</td><td>AHMM</td></tr><tr><td>STRUCTURAL ENGINEER:</td><td>WHITBY WOOD</td></tr><tr><td>CIVIL ENGINEER:</td><td>WHITBY WOOD</td></tr><tr><td>SERVICES ENGINEER:</td><td>LOOP ENGINEERING</td></tr><tr><td>PUBLIC HEALTH ENGINEER:</td><td>LOOP ENGINEERING</td></tr><tr><td>FACADE CONSULTANT:</td><td>BURD HAPPOOLD</td></tr><tr><td>FACADE DESIGNER:</td><td>ASFD</td></tr><tr><td>ACOUSTIC CONSULTANT:</td><td>SANDY BROWN</td></tr><tr><td>FIRE CONSULTANT:</td><td>QFR CONSULTANTS</td></tr><tr><td>VERTICAL TRANSPORT CONSULTANT:</td><td>LOOP ENGINEERING</td></tr><tr><td>BREEAM CONSULTANT:</td><td>MDS</td></tr></table>	CLIENT:	ARGENT RELATED	CONTRACTOR / PRINCIPAL DESIGNER:	MIDGARD	PROJECT MANAGER:	GTMS	COST CONSULTANT:	FATHFUL+GOULD	PLANNING CONSULTANT:	QUOD	ARCHITECT & LEAD DESIGNER:	AHMM	STRUCTURAL ENGINEER:	WHITBY WOOD	CIVIL ENGINEER:	WHITBY WOOD	SERVICES ENGINEER:	LOOP ENGINEERING	PUBLIC HEALTH ENGINEER:	LOOP ENGINEERING	FACADE CONSULTANT:	BURD HAPPOOLD	FACADE DESIGNER:	ASFD	ACOUSTIC CONSULTANT:	SANDY BROWN	FIRE CONSULTANT:	QFR CONSULTANTS	VERTICAL TRANSPORT CONSULTANT:	LOOP ENGINEERING	BREEAM CONSULTANT:	MDS	NOTE When this drawing is issued in uncontrolled CAD format it will be accompanied by a PDF version and is issued to enable the recipient to prepare their own documents / models / drawings for which they are solely responsible. The recipient should report all drawing errors, omissions and discrepancies to the architect. All dimensions should be checked on site by the contractor and such dimensions shall be the contractor's responsibility. Alford Hall Monaghan Morris Limited (AHMM) accepts no responsibility or liability for: - any use of this drawing by parties other than the party for whom it was prepared or for purposes other than those for which it was prepared - any alterations or additions to or discrepancies arising out of changes to the background information on which the drawings are based that was current at the time of issue, and which occur to that information after it has been issued by AHMM - any loss or degradation of the information held in this drawing resulting from the translation from the original file format to any other file format or from the recipient's reading of it in any other programme or any version of the programme other than that which was used to prepare it - the accuracy of survey information provided by others or for any costs, claims, proceedings and expenses arising out of reliance on such information - any scaling from this drawing other than by the local planning authority solely for the purposes of the planning application to which it relates - any modifications or changes made to it without prior written consent of AHMM	LOCATION	ALLFORD HALL MONAGHAN MORRIS ARCHITECTS LTD MORELANDS, 5-23 OLD STREET LONDON EC1V 9HL TEL 020 7251 5261 FAX 020 7251 5123 WEB WWW.AHMM.CO.UK job title TOTTENHAM HALE FERRY ISLAND drawing title / location BUILDING 1 - LEVEL 19 ROOFS SCOPE <table><tr><td>drawn by</td><td>checked</td><td>scale</td><td>status</td></tr><tr><td>JGA</td><td>AM</td><td>As indicated@A1,</td><td>CONSTRUCTION</td></tr></table> <table><tr><td>site - project</td><td>building number</td><td>role</td><td>project</td><td>class</td><td>drawing no</td><td>revision</td></tr><tr><td>TH-IS-01-001-A-22061-27-169</td><td></td><td></td><td></td><td></td><td></td><td>C02</td></tr></table>	drawn by	checked	scale	status	JGA	AM	As indicated@A1,	CONSTRUCTION	site - project	building number	role	project	class	drawing no	revision	TH-IS-01-001-A-22061-27-169						C02
	ROO-101 Brown Roof		ROO-107 Communal Terrace	
	ROO-102 Blue Roof		ROO-108 MEP Louvers	
	ROO-103 Private Terraces Top Floor		ROO-109 Intensive Green Roof	
	ROO-104 Private Terrace Level 7		ROO-110 Recessed Balconies	
	ROO-105 Raised Communal Terrace		ROO-111 Insulated Recessed Balconies	
	ROO-106 Communal Terrace		ROO-400 Roof Plant Rooms	
	ROO-112 Inverted Roof on Metal Deck		ROO-401 Roof Plant (Below chillers)	
P00	14/06/24	S3 FOR REVIEW	
C01	31/01/25	S4 ISSUE FOR CONSTRUCTION	
C02	24/07/25	S4 ISSUE FOR CONSTRUCTION	
CLIENT:	ARGENT RELATED	
CONTRACTOR / PRINCIPAL DESIGNER:	MIDGARD	
PROJECT MANAGER:	GTMS	
COST CONSULTANT:	FATHFUL+GOULD	
PLANNING CONSULTANT:	QUOD	
ARCHITECT & LEAD DESIGNER:	AHMM	
STRUCTURAL ENGINEER:	WHITBY WOOD	
CIVIL ENGINEER:	WHITBY WOOD	
SERVICES ENGINEER:	LOOP ENGINEERING	
PUBLIC HEALTH ENGINEER:	LOOP ENGINEERING	
FACADE CONSULTANT:	BURD HAPPOOLD	
FACADE DESIGNER:	ASFD	
ACOUSTIC CONSULTANT:	SANDY BROWN	
FIRE CONSULTANT:	QFR CONSULTANTS	
VERTICAL TRANSPORT CONSULTANT:	LOOP ENGINEERING	
BREEAM CONSULTANT:	MDS	
drawn by	checked	scale	status	
JGA	AM	As indicated@A1,	CONSTRUCTION	
site - project	building number	role	project	class	drawing no	revision	
TH-IS-01-001-A-22061-27-169						C02	