


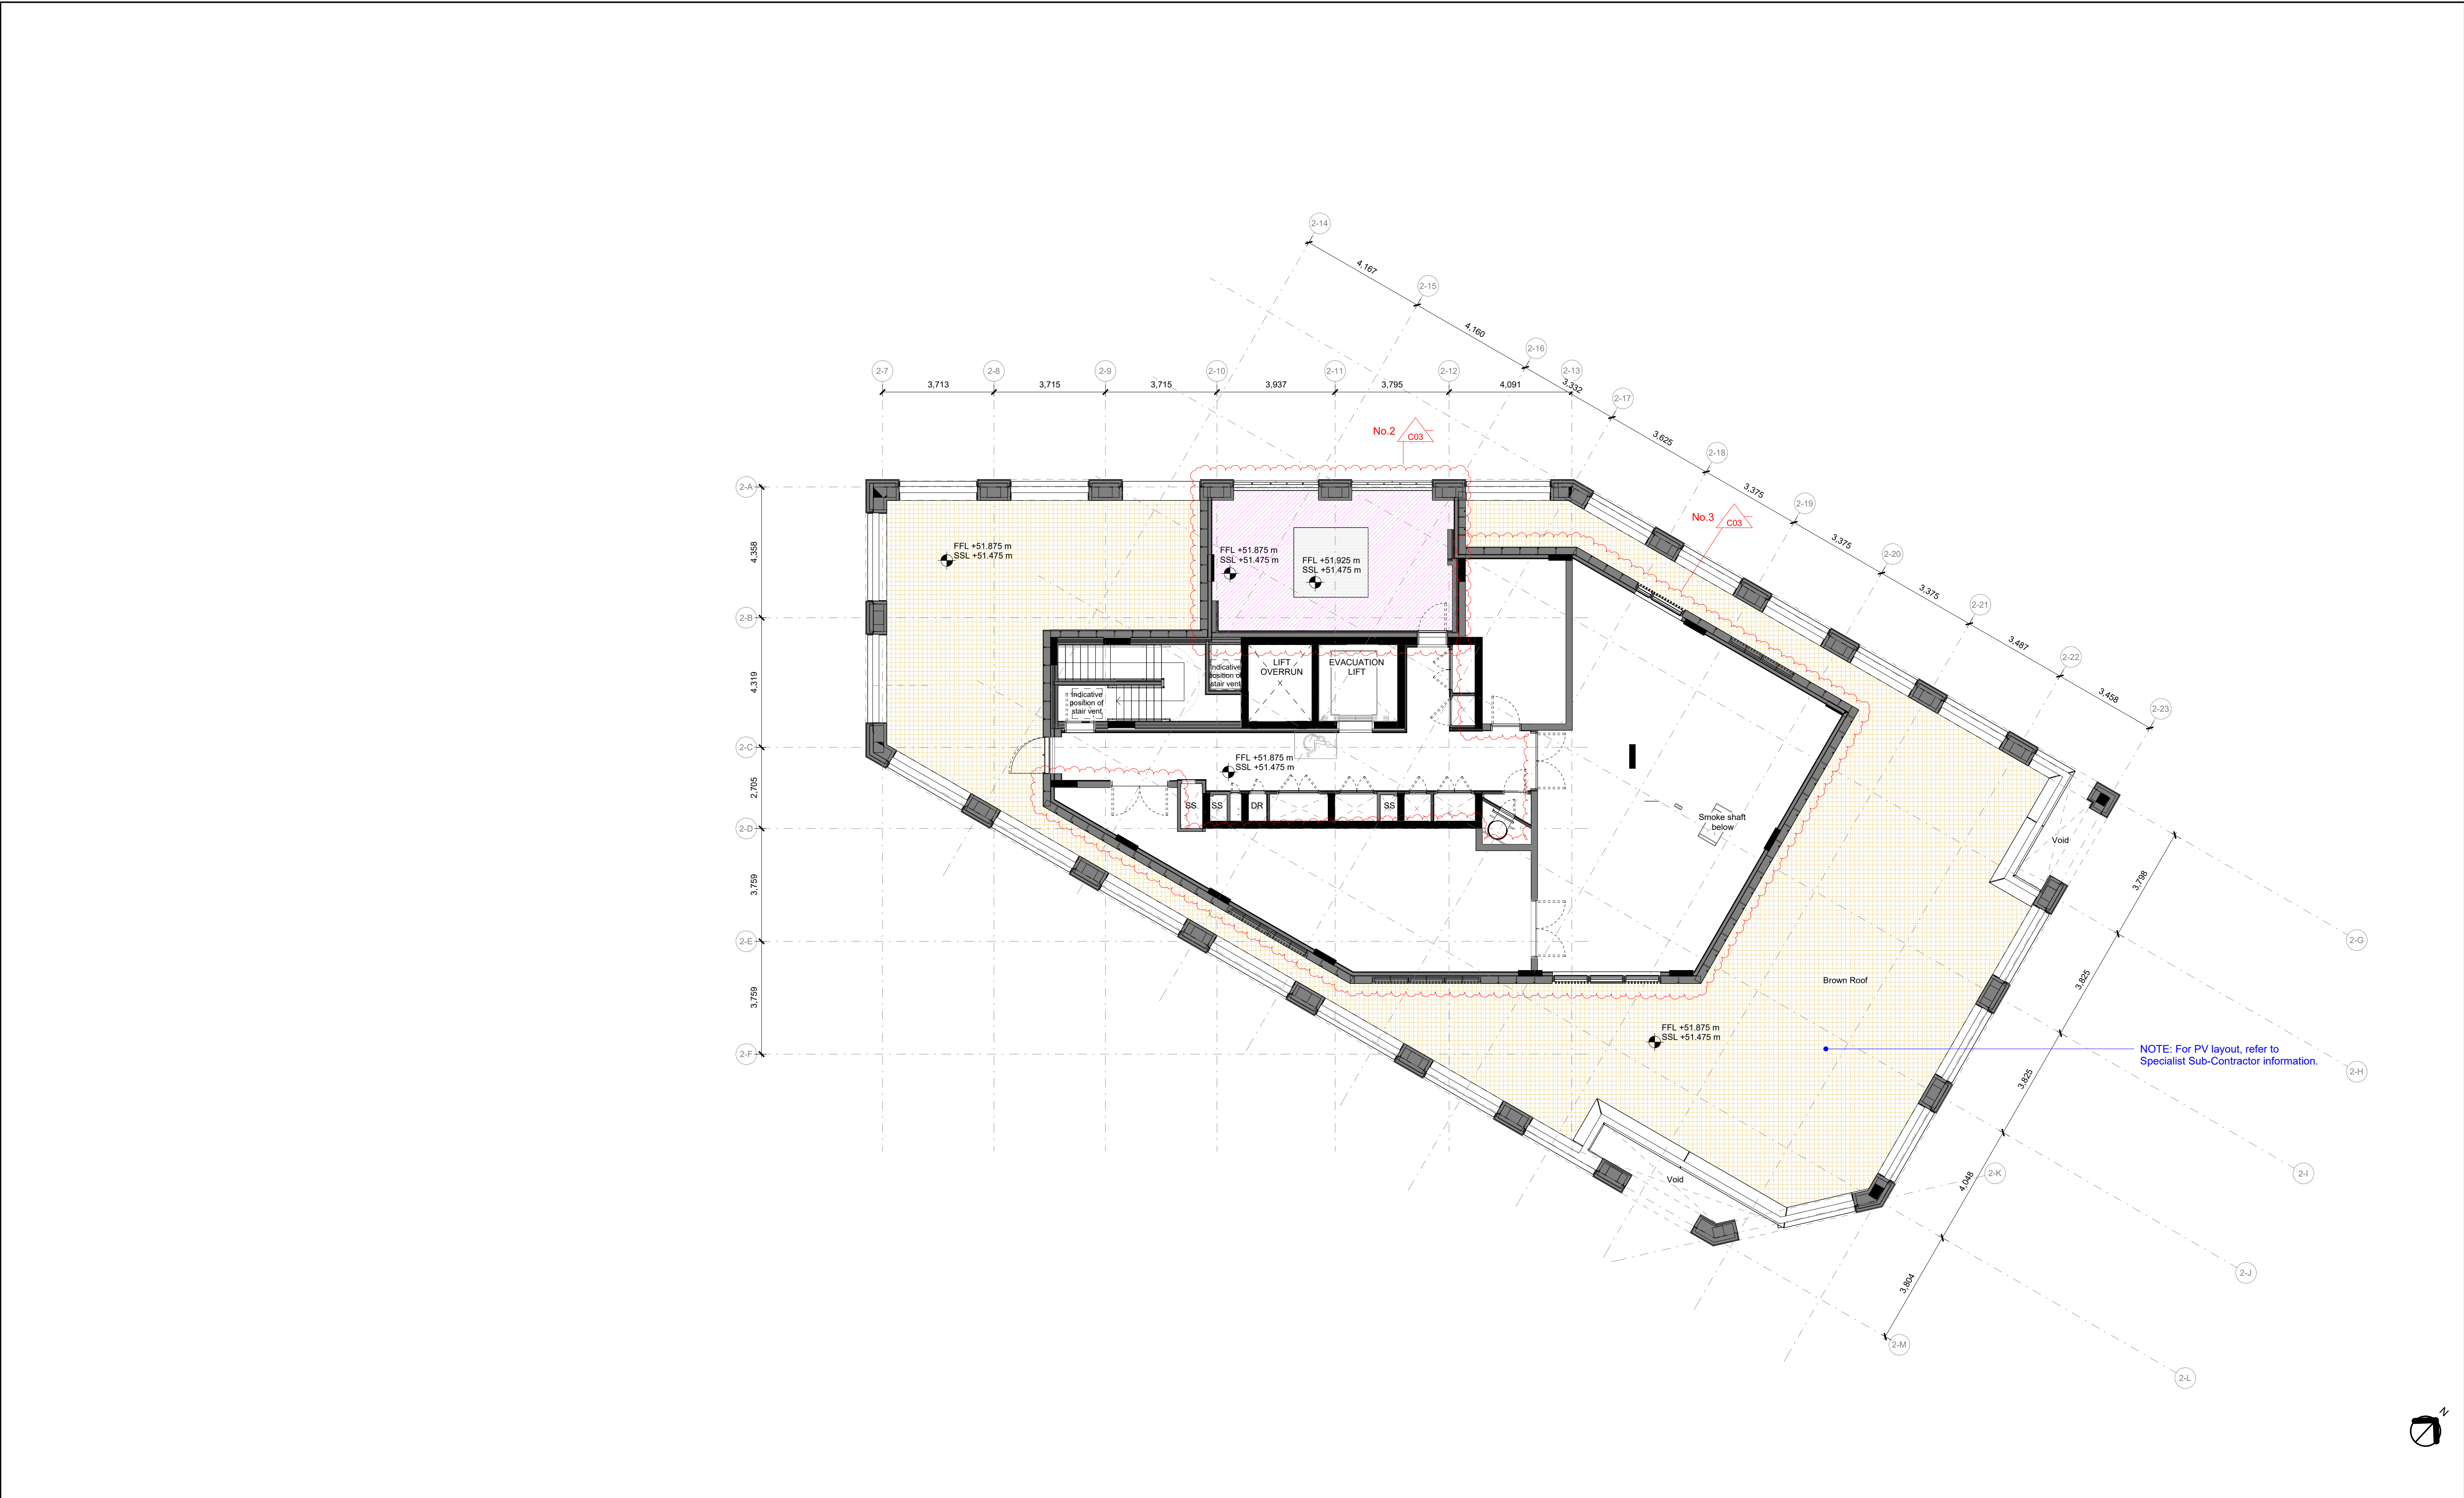

KEY ROO-101 Brown Roof ROO-102 Blue Roof ROO-103 Private Terraces Top Floor ROO-104 Private Terrace Level 7 ROO-105 Raised Communal Terrace ROO-106 Communal Terrace ROO-112 Inverted Roof on Metal Deck ROO-107 Communal Terrace ROO-108 MEP Louvres ROO-109 Intensive Green Roof ROO-110 Recessed Balconies ROO-111 Insulated Recessed Balconies ROO-400 Roof Plant Rooms ROO-401 Roof Plant (Below chillers) No. 1 C03		Notes - Drawings to be printed in color and read in conjunction with TH-IS-XX-001-22061-20-100s series and TH-IS-XX-001-22061-20-400 series. - For roof finishes and landscape design please refer to Macfarlane drawings (Landscape Architect). - Specialist Sub-Contractor remains responsible for the design to obtain the certificate and the warranty for any roofing system and material selection. Refer to Specialist Sub-Contractor documentation for roof build ups specification and performance, including u-values.	REV DATE DESCRIPTION P00 14/06/24 S3 FOR REVIEW C01 31/01/25 S4 ISSUE FOR CONSTRUCTION C02 09/06/25 S4 ISSUE FOR CONSTRUCTION C03 24/07/25 S4 ISSUE FOR CONSTRUCTION	CONSULTANTS CLIENT: ARGENT RELATED CONTRACTOR / PRINCIPAL DESIGNER: MIDGARD PROJECT MANAGER: GTMS COST CONSULTANT: FAITHFUL+GOULD PLANNING CONSULTANT: QUOD ARCHITECT & LEAD DESIGNER: AHMM STRUCTURAL ENGINEER: WHITBY WOOD CIVIL ENGINEER: WHITBY WOOD SERVICES ENGINEER: LOOP ENGINEERING PUBLIC HEALTH ENGINEER: LOOP ENGINEERING FACADE CONSULTANT: BURO HAPPOLD FACADE DESIGNER: ASFD ACOUSTIC CONSULTANT: SANDY BROWN FIRE CONSULTANT: OFF CONSULTANTS VERTICAL TRANSPORT CONSULTANT: LOOP ENGINEERING BREEM CONSULTANT: MDS	NOTE When this drawing is issued in uncontrolled CAD format it will be accompanied by a PDF version and is issued to enable the recipient to prepare their own documents / models / drawings for which they are solely responsible. The recipient should report all drawing errors, omissions and discrepancies to the architect. All dimensions should be checked on site by the contractor and such dimensions shall be the contractor's responsibility. Allford Hall Monaghan Morris Limited (AHMM) accepts no responsibility or liability for: - any use of this drawing by parties other than the party for whom it was prepared or for purposes other than those for which it was prepared - any alterations or additions to or discrepancies arising out of changes to the background information on which the drawings are based that was current at the time of issue, and which occur to that information after it has been issued by AHMM - any loss or degradation of the information held in this drawing resulting from the translation from the original file format to any other file format or from the recipients reading of it in any other programme or any version of the programme other than that which was used to prepare it - the accuracy of survey information provided by others or for any costs, claims, proceedings and expenses arising out of reliance on such information - any scaling from this drawing other than by the local planning authority solely for the purposes of the planning application to which it relates - any modifications or changes made to it without prior written consent of AHMM	LOCATION:	ALLFORD HALL MONAGHAN MORRIS ARCHITECTS LTD MORELANDS, 5-23 OLD STREET LONDON EC1V 9HL TEL 020 7251 5261 FAX 020 7251 5123 WEB WWW.AHMM.CO.UK job title TOTTENHAM HALE FERRY ISLAND drawing title / location BUILDING 2 - PLANT LEVEL ROOFS SCOPE drawn by checked scale status LD ML As indicated@A1, CONSTRUCTION site - project building number role project class drawing no revision TH-IS-02-001-A-22061-27-163 C03
--	--	---	---	--	--	----------------------------------	---