

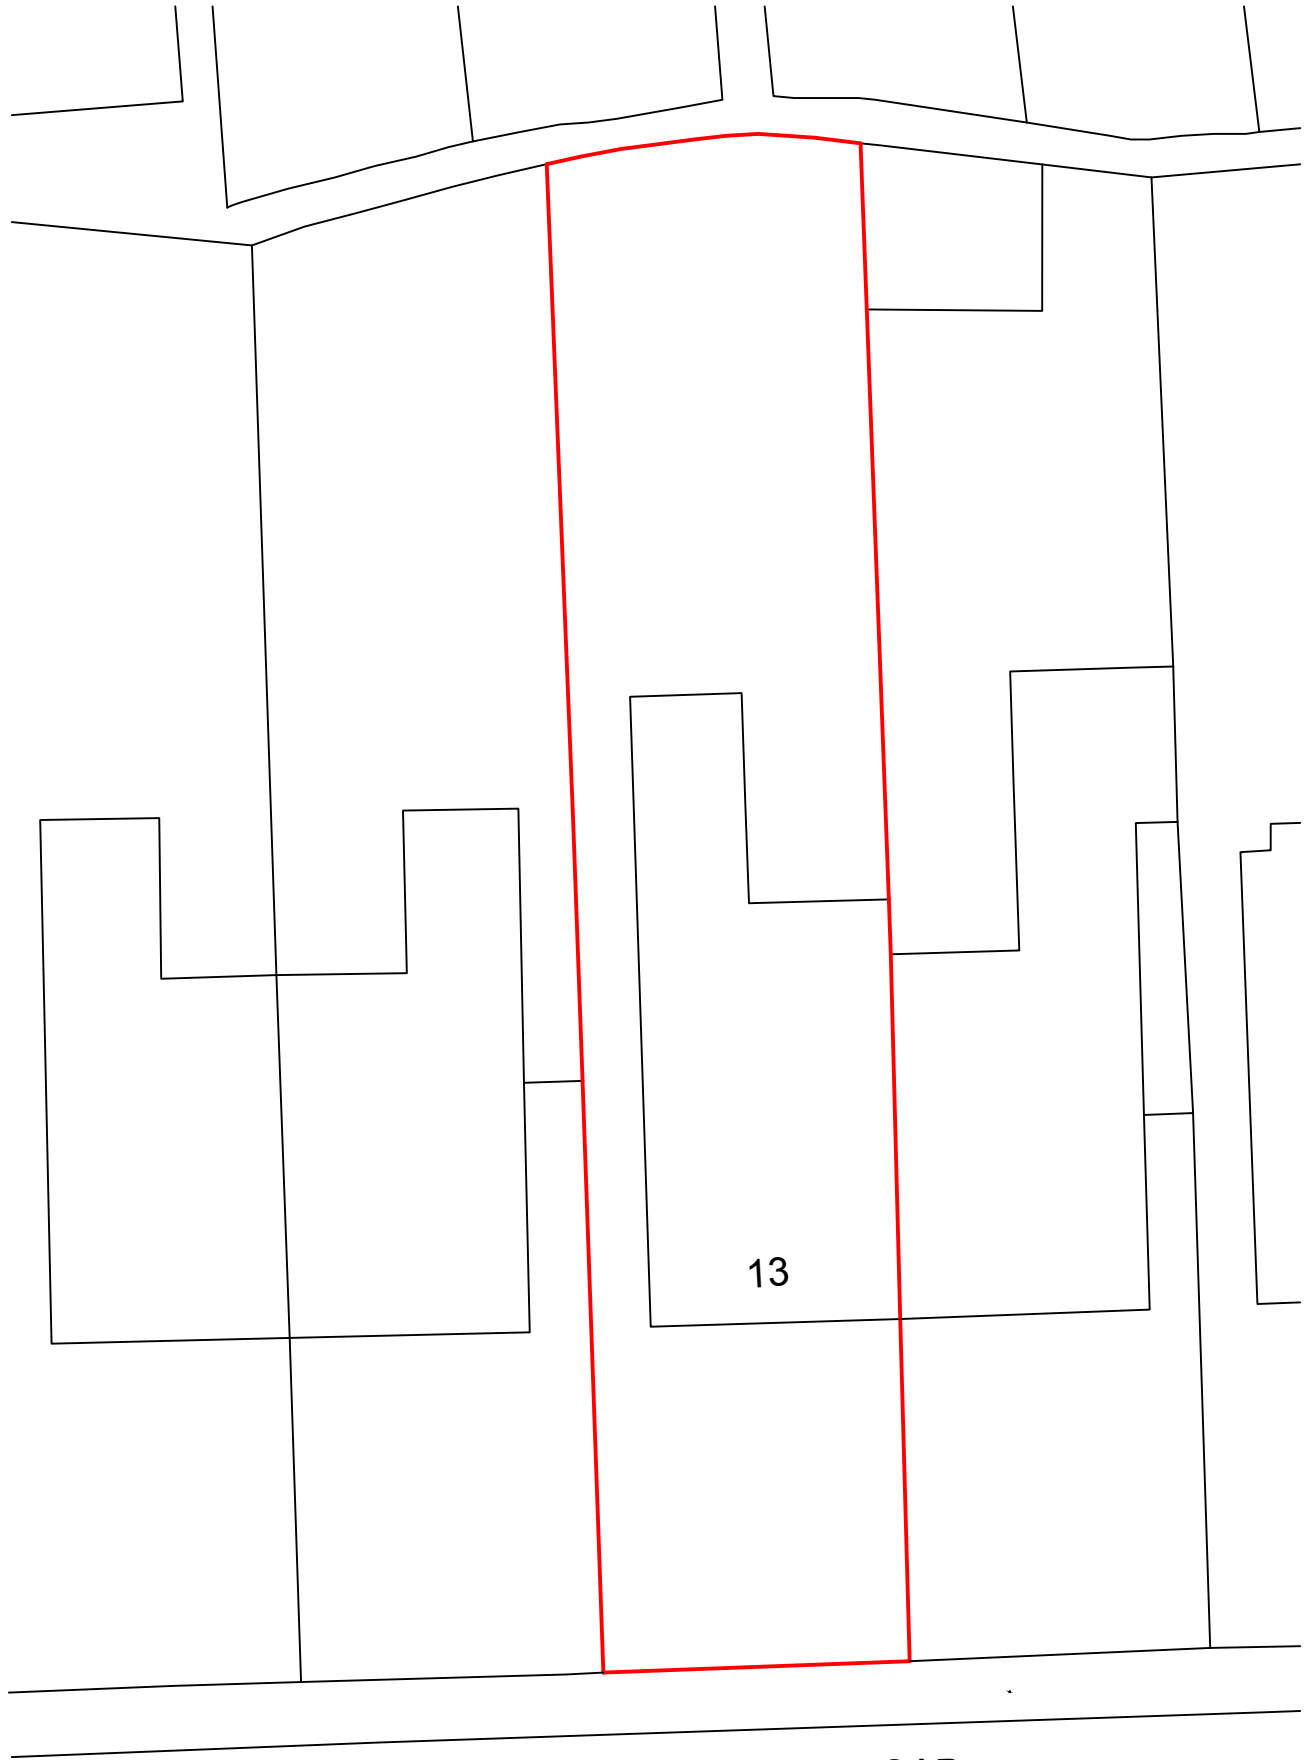


 

WESTERN ROAD

 

Project: 13 Western Road

Date: December 2025

Title: Site Plan

Scale: 1:200 @ A4

Client: St Ermins Property Co. Ltd C/o Hamways

Dwg No: WR22196 - 2

FBJ