

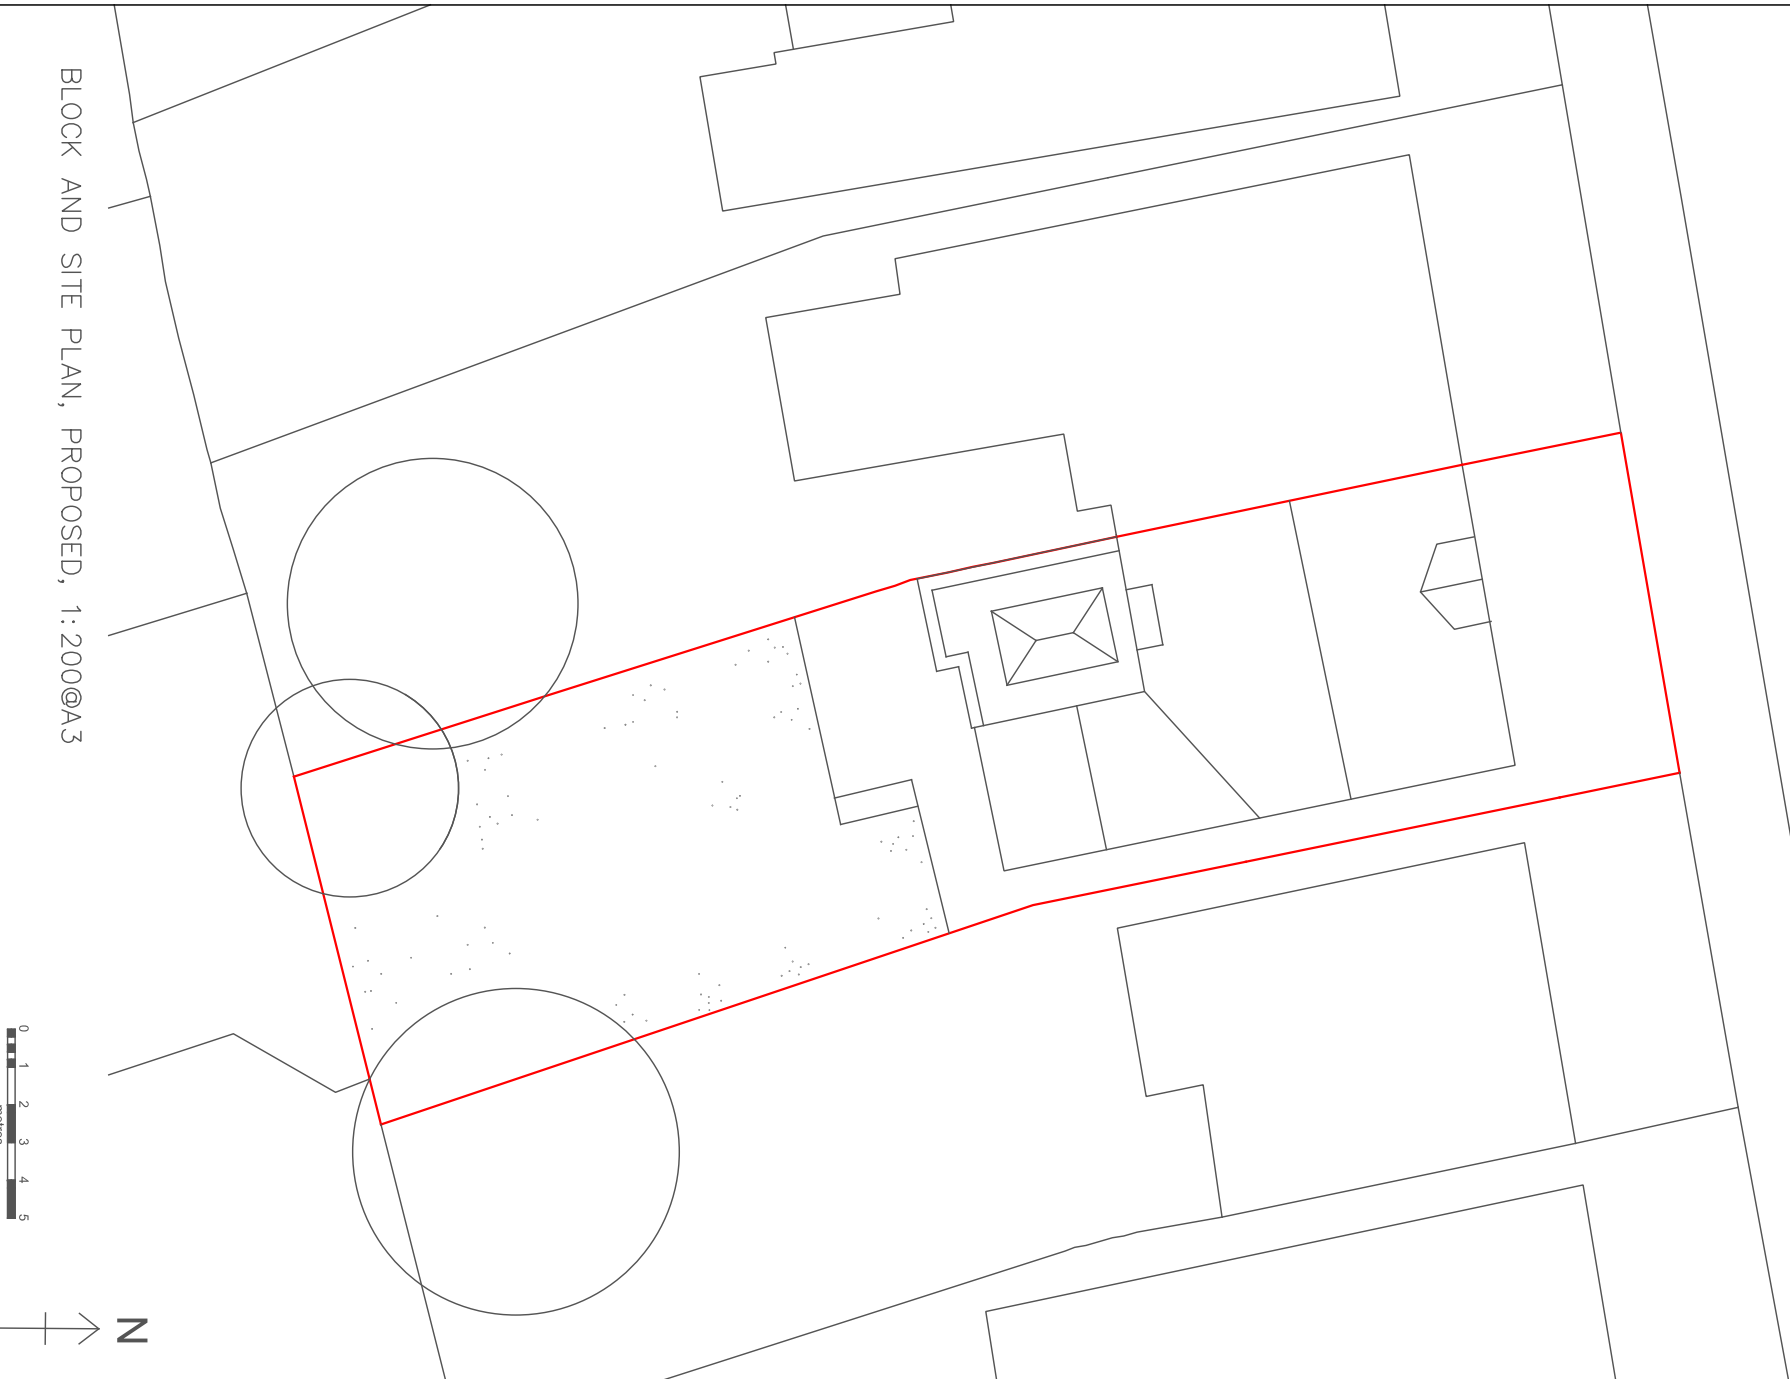


DO NOT SCALE THIS DRAWING. USE FIGURED DIMENSIONS ONLY.
All dimensions to be checked on site prior to commencement of works.
Sizes, dimensions and details of structural, mechanical, electrical or other specialist elements are indicative only and should be read from relevant specialist drawings.
This drawing is to be read in conjunction with all relevant drawings, specifications and schedules.
IF IN DOUBT, ASK.

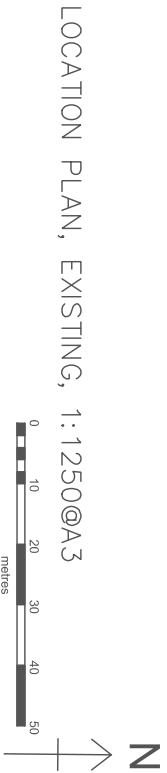

BLOCK AND SITE PLAN, PROPOSED, 1:200@A3

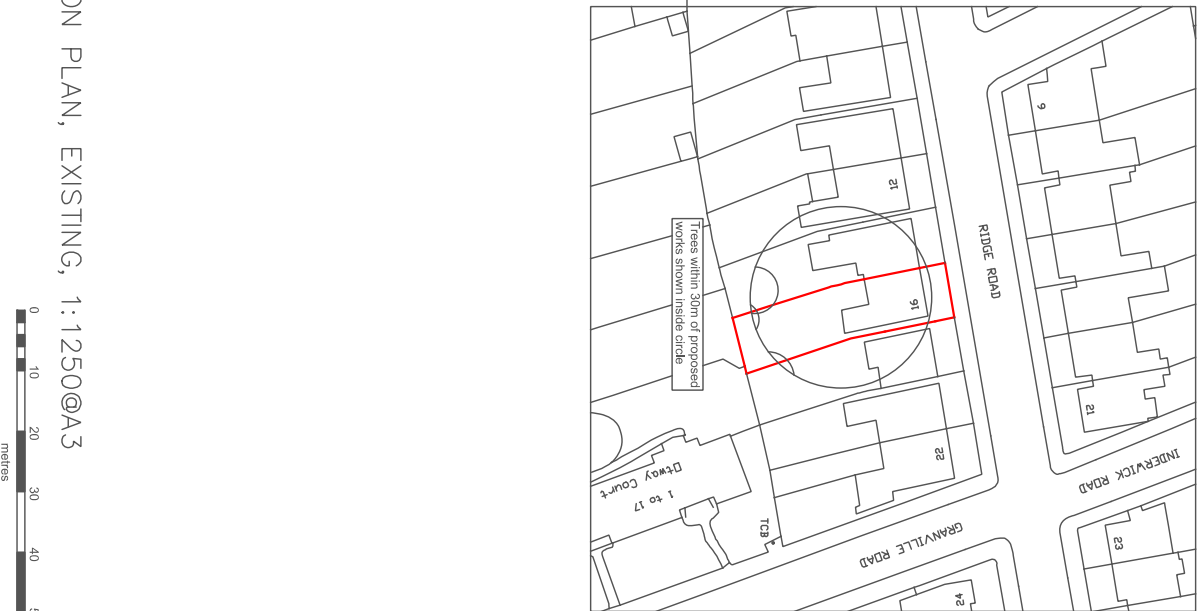

Rev.	Date	Description
-	12.2.26	Planning issue.

Drawing Status	Outline
Project	Extension and Reconfiguration Ground Floor Flat, 16 Ridge Road
Location	London N8 9LG
Client	Nicola Davison
Drawing Name	Location, Block and Site Plans
Drawing Number	124-01
Scale	various@A3
Date	February 2026

egg architecture

1 020 8245 7322
e info@eggarchitecture.com
w. www.eggarchitecture.com