


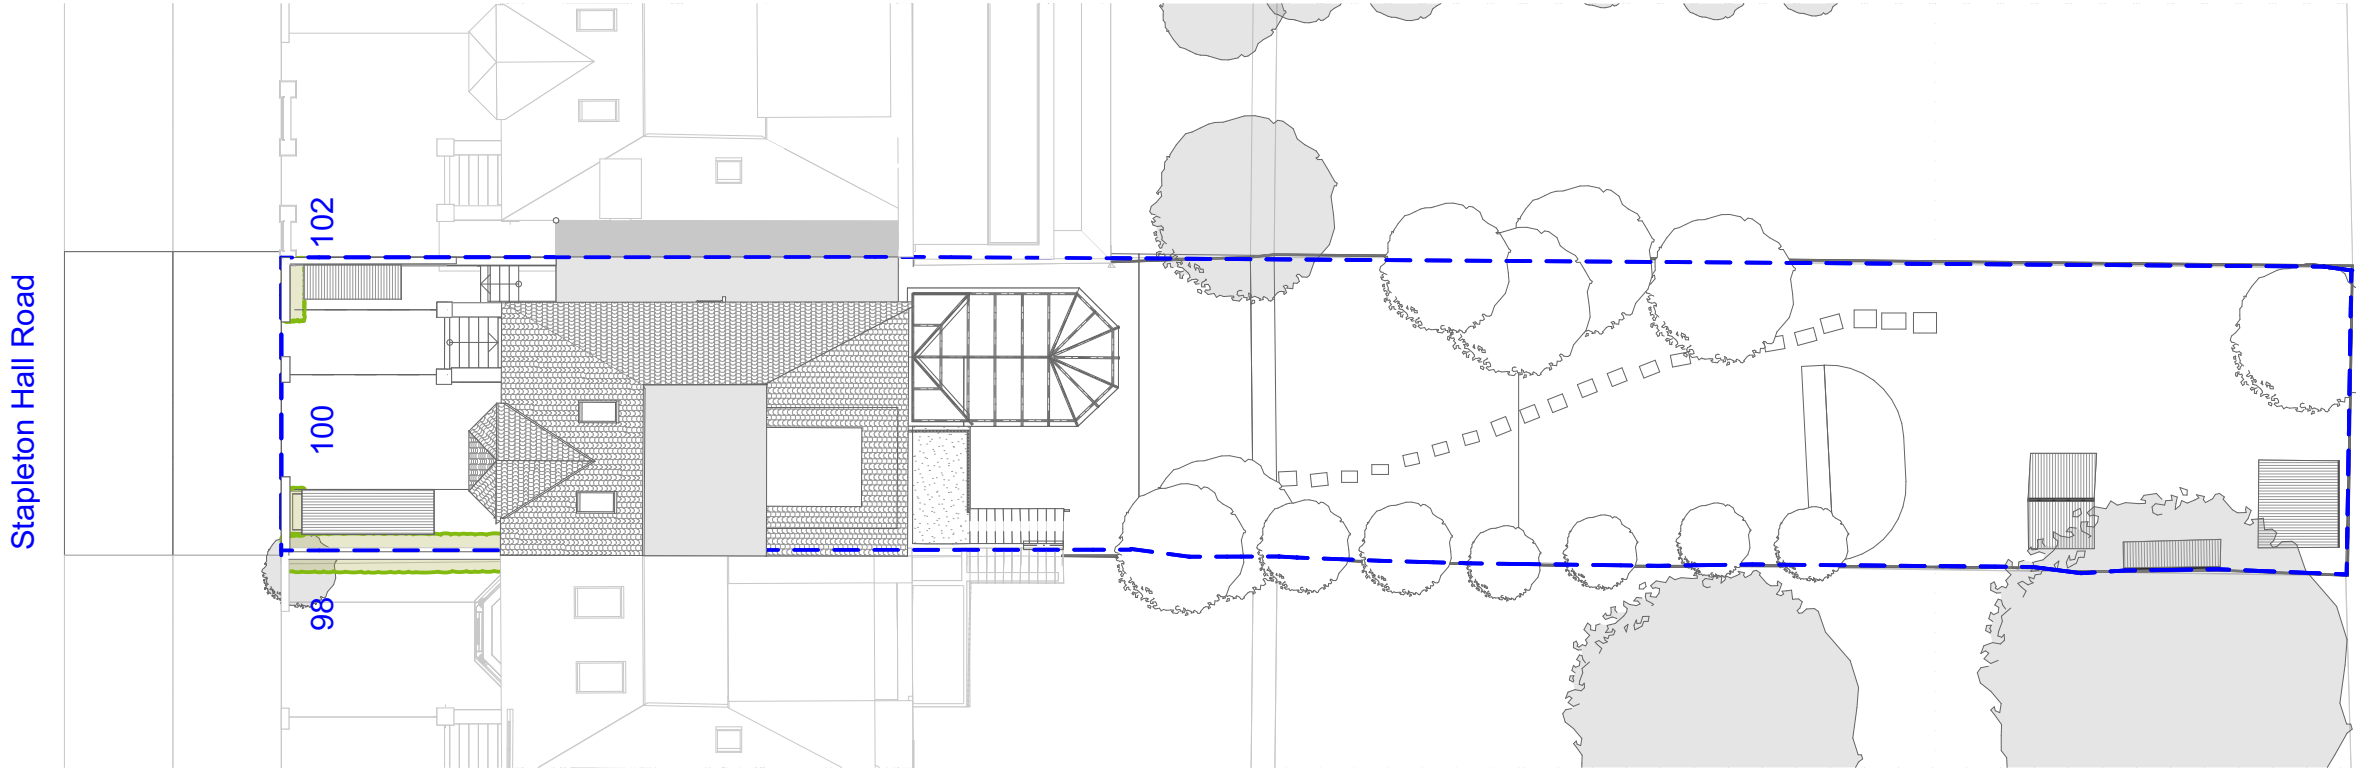

Stapleton Hall Road

102

100

98

Lower Ground Floor

1:200

-1.



10b Branch Place
London N1 5PH
p: 0207 686 3445
e: info@scenarioarchitecture.com
w: www.scenarioarchitecture.com

Project Name:
100 Stapleton Hall Road

Client:
James Fletcher & Katharine Towers

Site Location:
**100 Stapleton Hall
Road London
Haringey N4 4QA UK**

Drawing not to be used other than the purpose for which it was prepared. It's supplied without liability for errors or omissions. Do not scale from the drawing. All dimensions are to be checked on site. This drawing is to be read in conjunction with all other drawings. Notes on this drawing will apply to all other drawings where a similar position exists.

Scale @ A3
1:200



Project No.
200


Drawing Name
Site Plan

Drawing Number


Rev

PR-A0.01

  

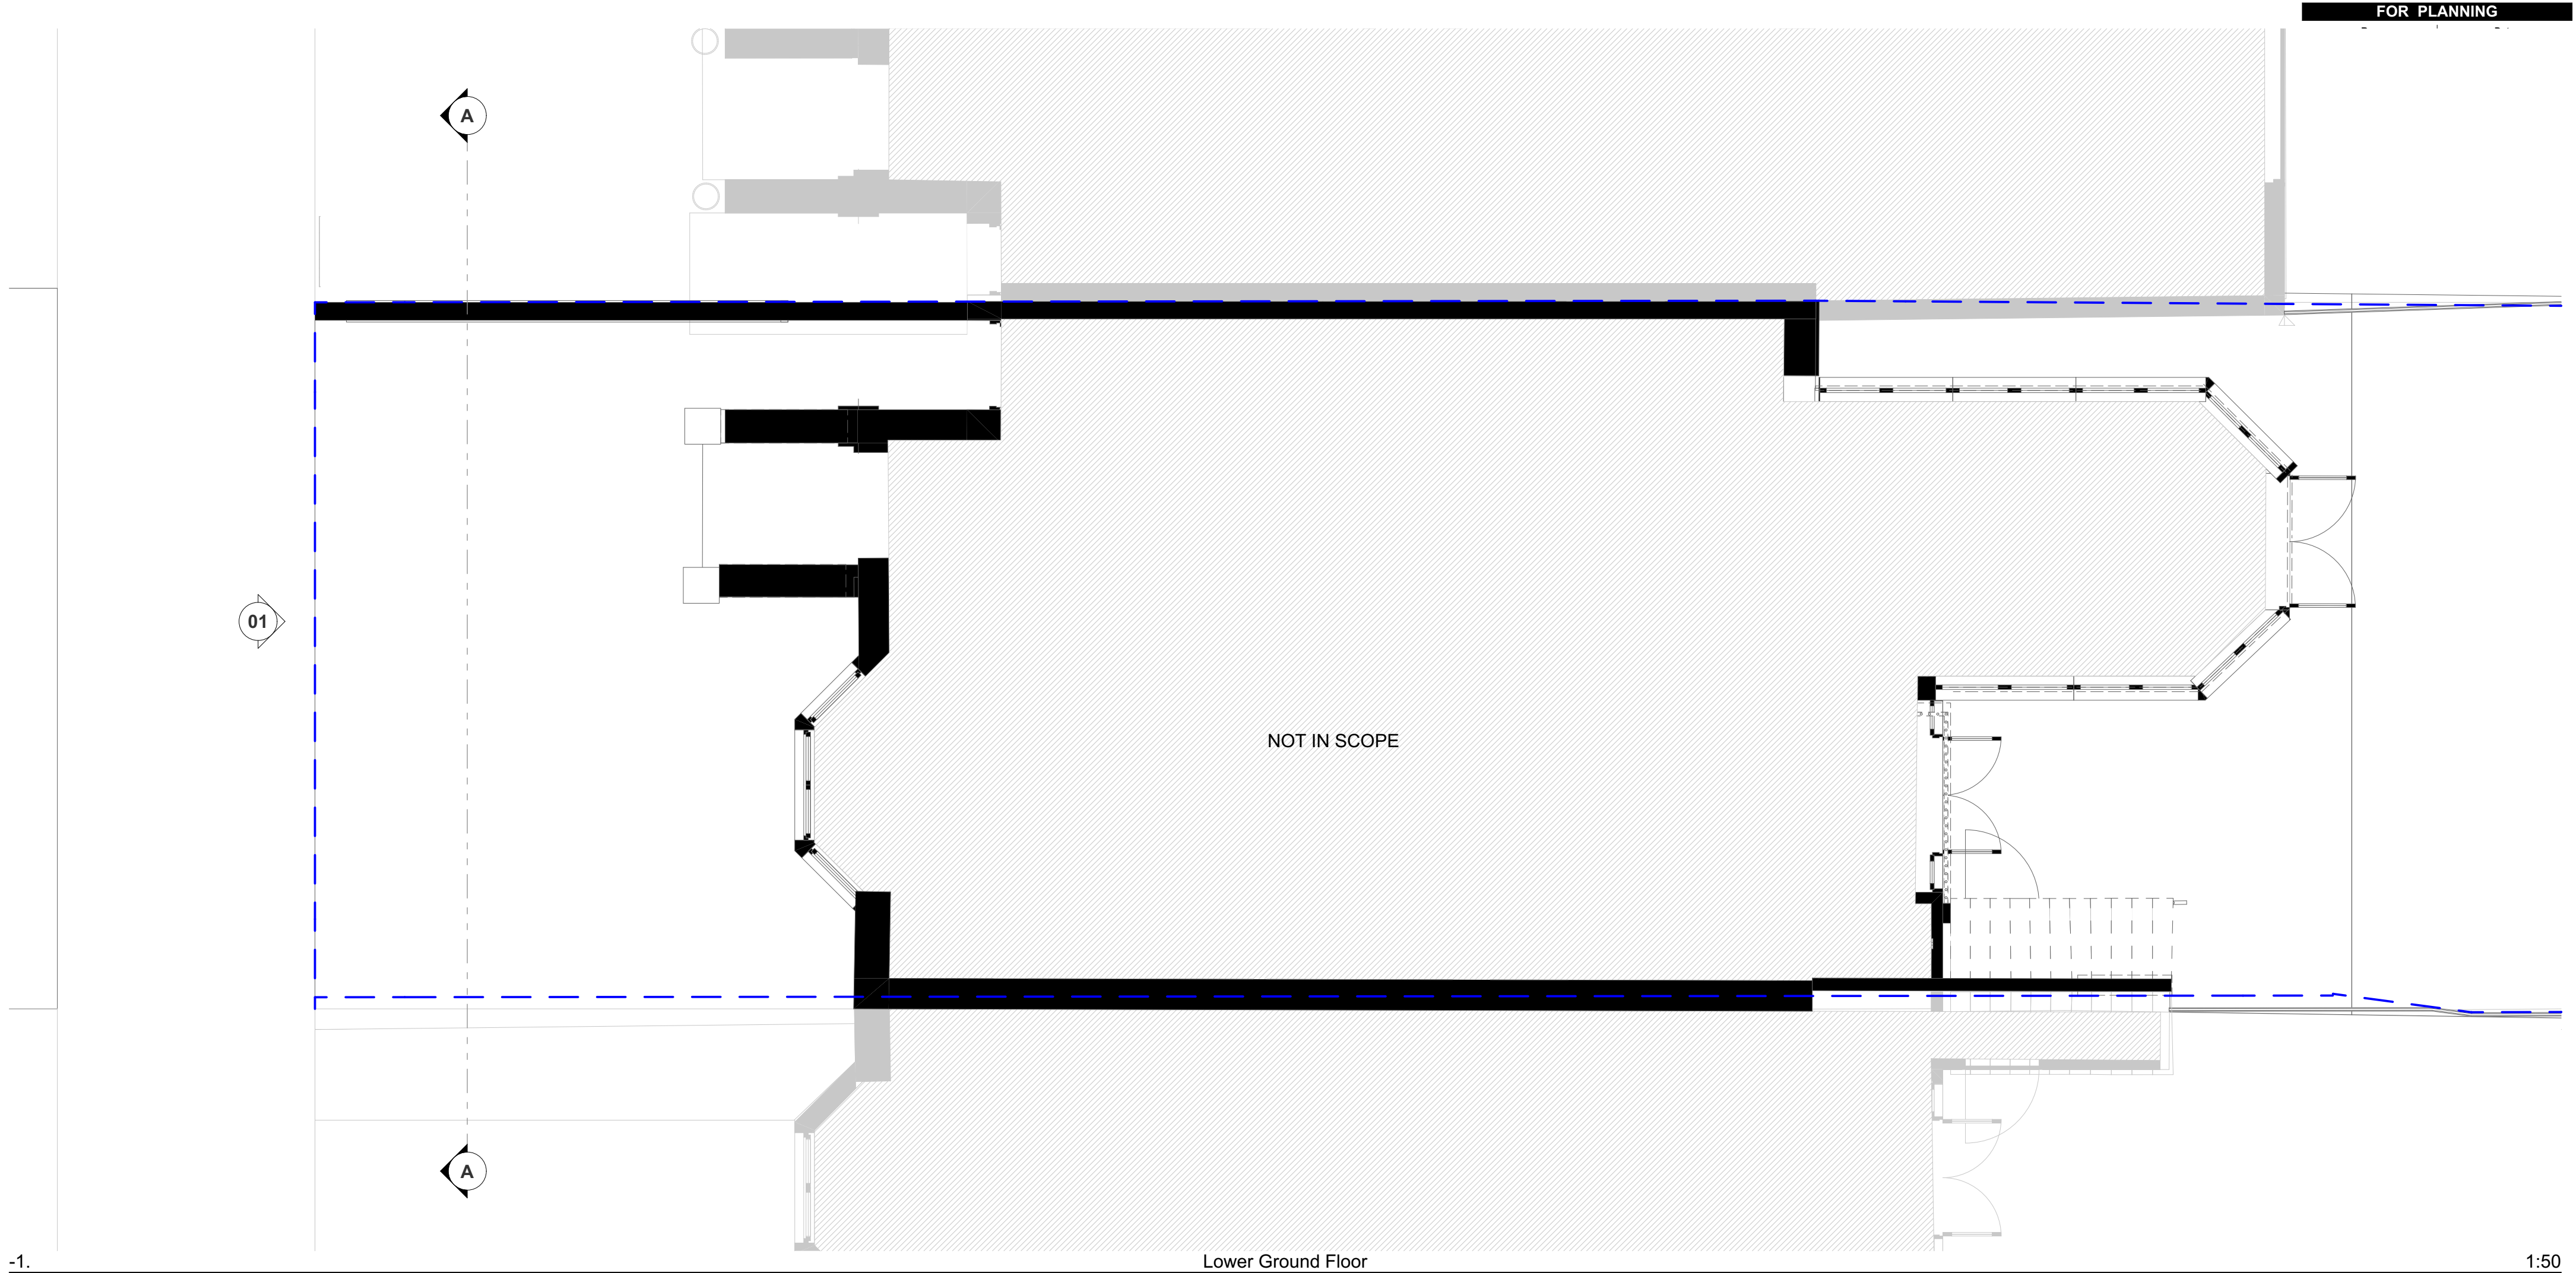

Blindout: Imperial - Blindout Software as a Service (2020) - 100 Stapleton Hall Road (2020) - 100 Stapleton Hall Road - Site Shed Planning app

 

SCALE 1:50
0 1000 2000 3000 4000 5000mm

10b Branch Place
London N1 5PH
p: 0207 686 3445
e: info@scenarioarchitecture.com
w: www.scenarioarchitecture.com

Project Name:
100 Stapleton Hall Road

Client:
James Fletcher & Katharine Towers

Site Location:
**100 Stapleton Hall
Road London
Haringey N4 4QA UK**

Drawing not to be used other than the purpose for which it was prepared. It's supplied without liability for errors or omissions. Do not scale from the drawing. All dimensions are to be checked on site. This drawing is to be read in conjunction with all other drawings. Notes on this drawing will apply to all other drawings where a similar position exists.


Scale @ A2
1:50

Project No.
200

Drawing Name
Proposed Lower Ground Floor Plan

Drawing Number
PR-A1.01

Rev

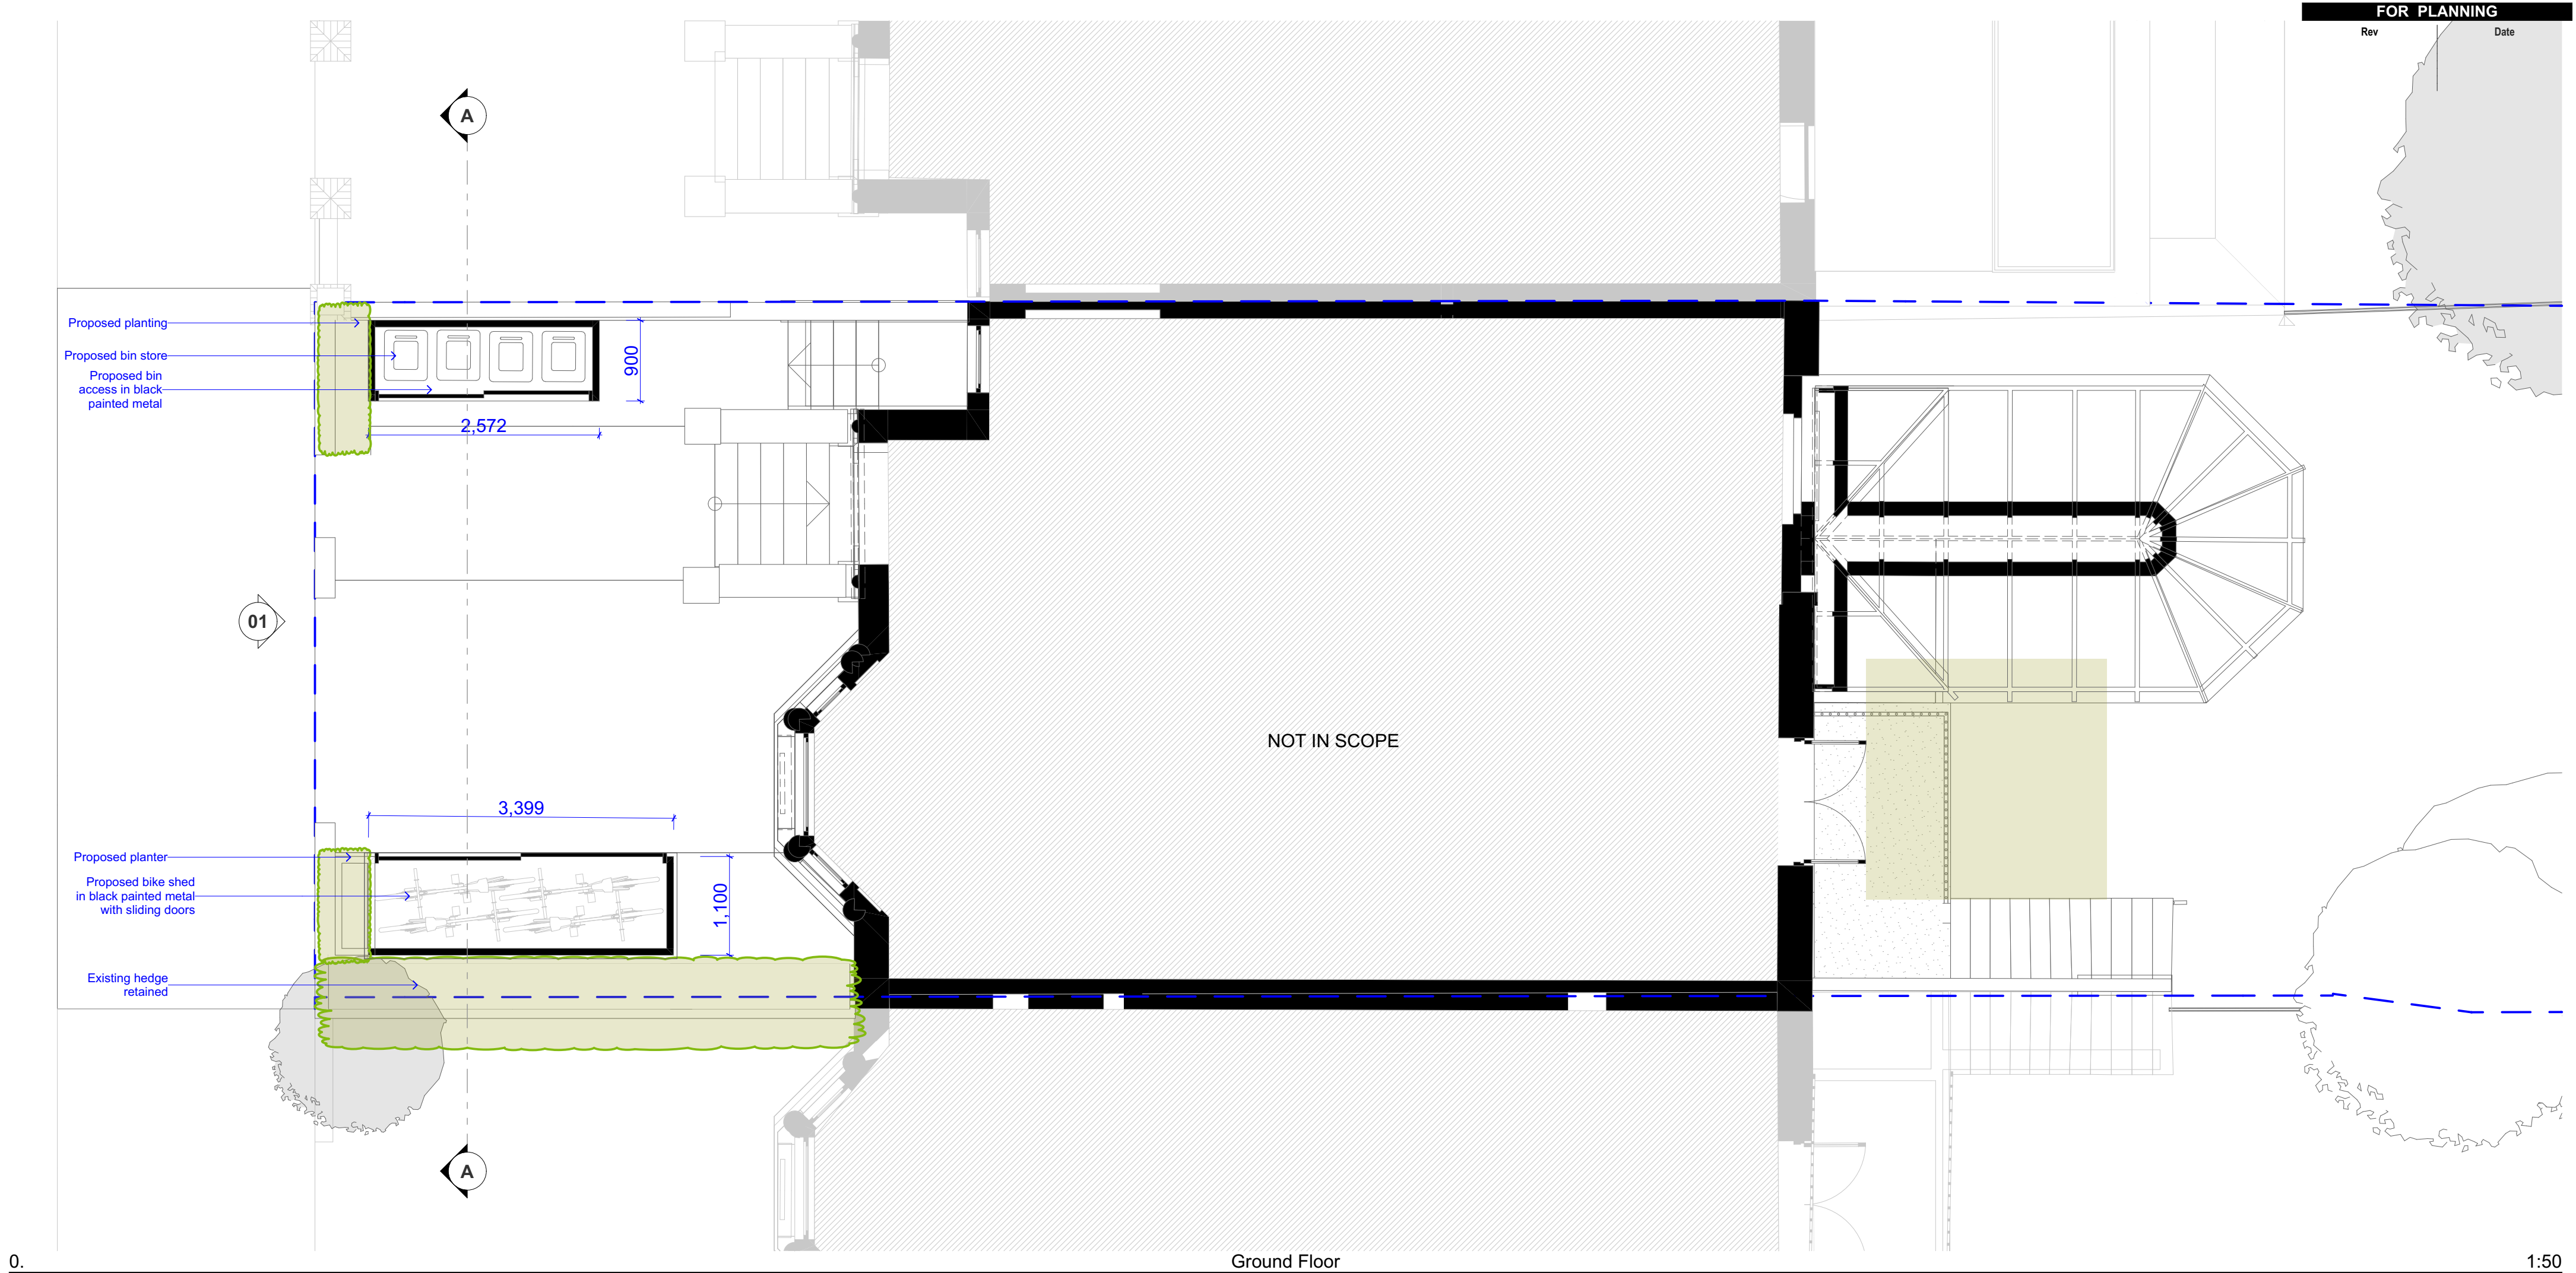

FOR PLANNING	
Rev	Date

0.

Ground Floor

1:50

S

A

10b Branch Place
London N1 5PH
p: 0207 686 3445
e: info@scenarioarchitecture.com
w: www.scenarioarchitecture.com

Project Name:
100 Stapleton Hall Road

Client:
James Fletcher & Katharine Towers

Site Location:
**100 Stapleton Hall
Road London
Haringey N4 4QA UK**

Drawing not to be used other than the purpose for which it was prepared. It's supplied without liability for errors or omissions. Do not scale from the drawing. All dimensions are to be checked on site. This drawing is to be read in conjunction with all other drawings. Notes on this drawing will apply to all other drawings where a similar position exists.

Scale @ A2
1:50

Project No.
200

Drawing Name
Proposed Ground Floor Plan

Drawing Number
PR-A1.02

Rev

N

0

1000

2000


3000

4000

5000mm

SCALE 1:50

Without Impairment - BIMBAUD Software as a Service© 100 Stapleton Hall Road© 100 Stapleton Hall Road - Bike Shed Planning app

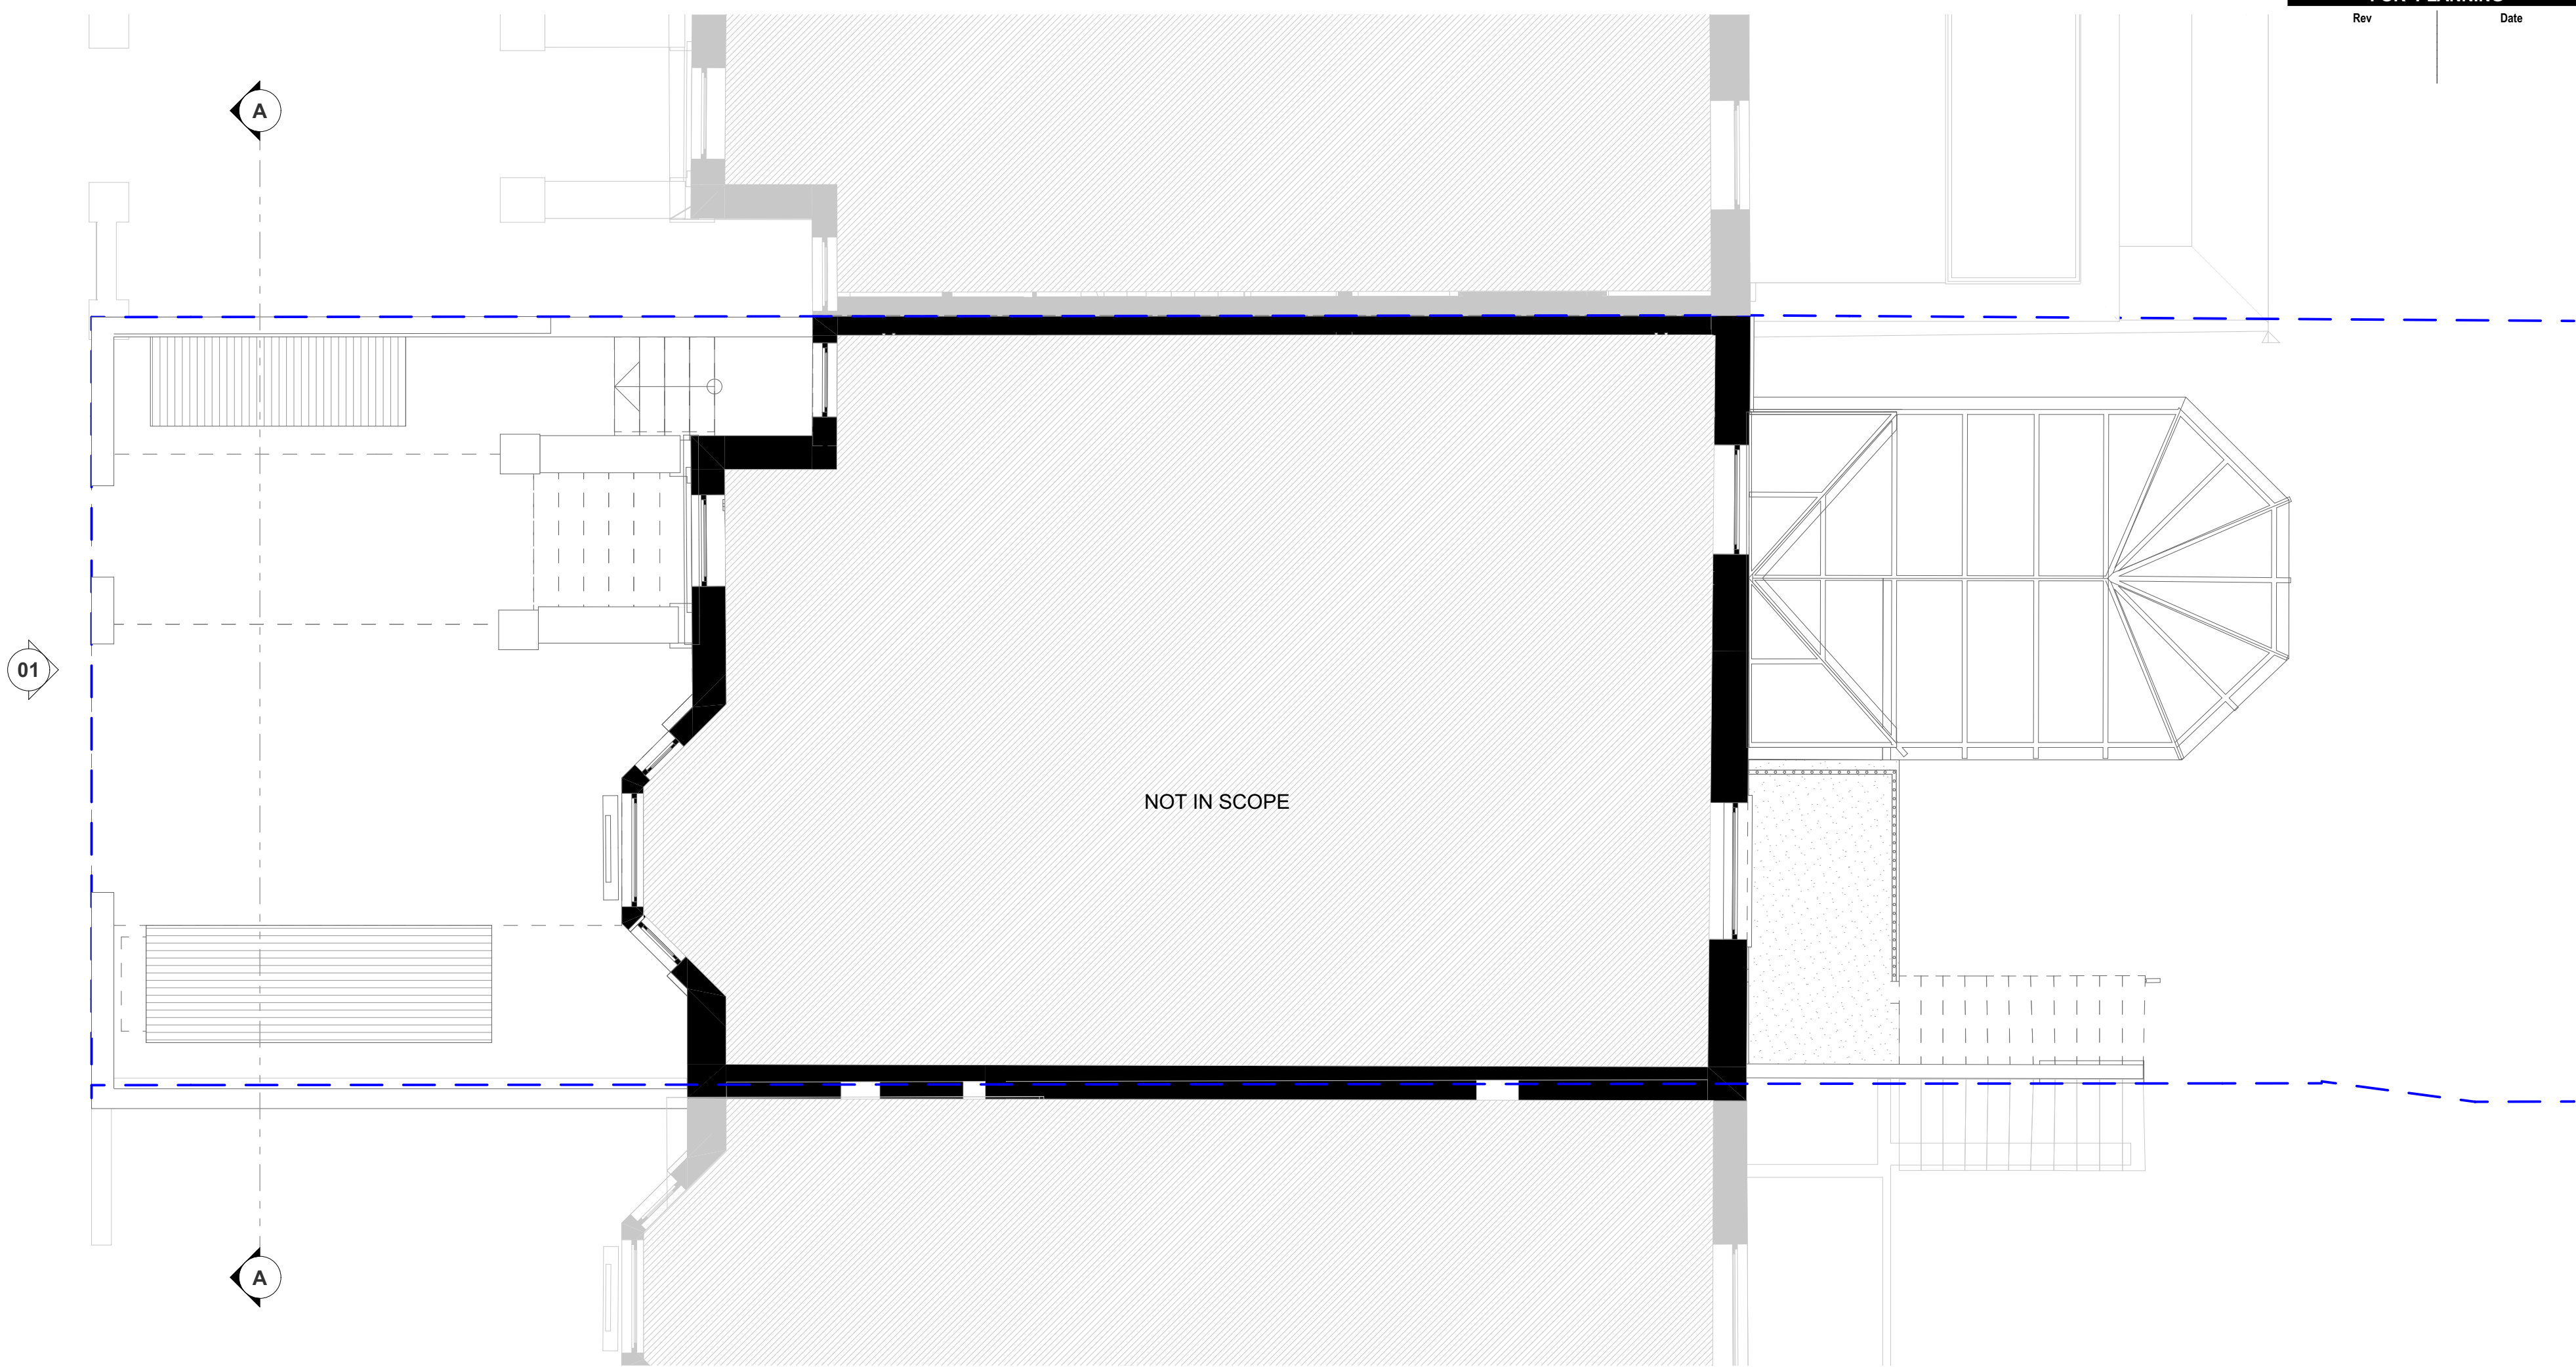

FOR PLANNING	
Rev	Date

1.

First Floor

1:50

S/A

10b Branch Place
London N1 5PH
p: 0207 686 3445
e: info@scenarioarchitecture.com
w: www.scenarioarchitecture.com

Project Name:
100 Stapleton Hall Road

Client:
James Fletcher & Katharine Towers

Site Location:
**100 Stapleton Hall
Road London
Haringey N4 4QA UK**

Drawing not to be used other than the purpose for which it was prepared. It's supplied without liability for errors or omissions. Do not scale from the drawing. All dimensions are to be checked on site. This drawing is to be read in conjunction with all other drawings. Notes on this drawing will apply to all other drawings where a similar position exists.

Scale @ A2
1:50

Project No.
200


Drawing Name
Proposed First Ground Floor Plan

Drawing Number

Rev

PR-A1.03

Blkbour Importatio - Blkbour Software as a Service©©©_100 Stapleton Hall Road©©_100 Stapleton Hall Road - Site Shed Planning app

 


SCALE 1:50
0 1000 2000 3000 4000 5000mm



Second Floor

$$S \sqrt{A}$$

PR-A1.04

 

SCALE 1:50
0 1000 2000 3000 4000 5000mm

01

A

A

Roof

FOR PLANNING

Rev

Date

S/A

10b Branch Place
London N1 5PH
p: 0207 686 3445
e: info@scenarioarchitecture.com
w: www.scenarioarchitecture.com

Project Name:
100 Stapleton Hall Road

Client:
James Fletcher & Katharine Towers

Site Location:
**100 Stapleton Hall
Road London
Haringey N4 4QA UK**

Drawing not to be used other than the purpose for which it was prepared. It's supplied without liability for errors or omissions. Do not scale from the drawing. All dimensions are to be checked on site. This drawing is to be read in conjunction with all other drawings. Notes on this drawing will apply to all other drawings where a similar position exists.

Scale @ A2
1:50

Project No.
200

Drawing Name
Proposed Roof Plan

Drawing Number

Rev

PR-A1.05



01

PLA Front Elevation

1:50

SCALE 1:50
0 1000 2000 3000 4000 5000mm



10b Branch Place
London N1 5PH
p: 0207 686 3445
e: info@scenarioarchitecture.com
w: www.scenarioarchitecture.com

Project Name:
100 Stapleton Hall Road

Client:
James Fletcher & Katharine Towers

Site Location:
**100 Stapleton Hall
Road London
Haringey N4 4QA UK**

Drawing not to be used other than the purpose for which it was prepared. It's supplied without liability for errors or omissions. Do not scale from the drawing. All dimensions are to be checked on site. This drawing is to be read in conjunction with all other drawings. Notes on this drawing will apply to all other drawings where a similar position exists.


Scale @ A2
1:50

Project No.
200

Drawing Name
Proposed Elevations

Drawing Number
PR-A2.01

Rev

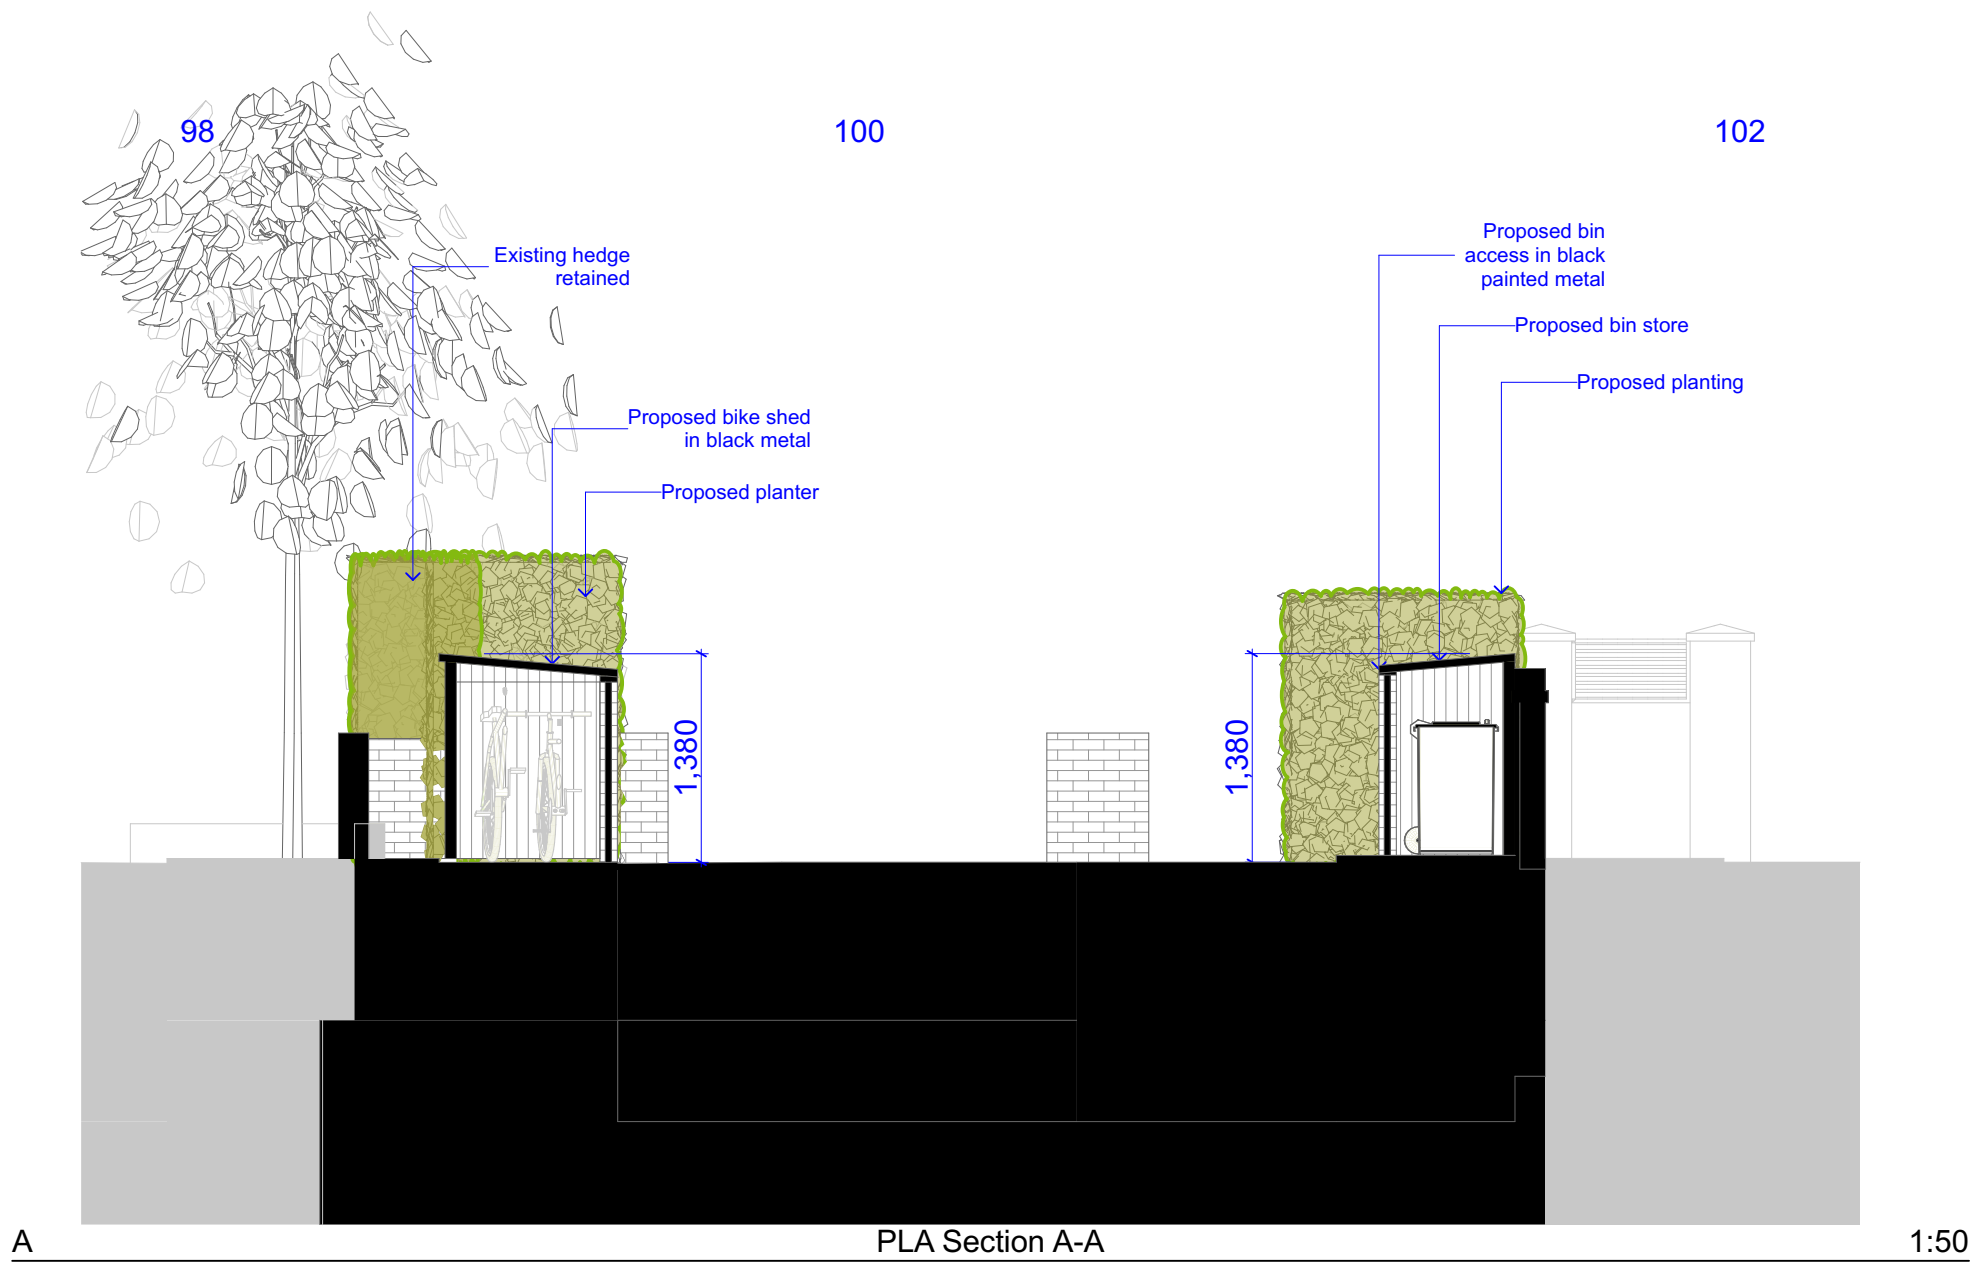

S/A

10b Branch Place
London N1 5PH
p: 0207 686 3445
e: info@scenarioarchitecture.com
w: www.scenarioarchitecture.com

Project Name:
100 Stapleton Hall Road

Client:
James Fletcher & Katharine Towers

Site Location:
**100 Stapleton Hall
Road London
Haringey N4 4QA UK**

Drawing not to be used other than the purpose for which it was prepared. It's supplied without liability for errors or omissions. Do not scale from the drawing. All dimensions are to be checked on site. This drawing is to be read in conjunction with all other drawings. Notes on this drawing will apply to all other drawings where a similar position exists.

Scale @ A2
1:50

Project No.
200

Drawing Name
Proposed Sections

Drawing Number
PR-A3.01

Rev

SCALE 1:50
0 1000 2000 3000 4000 5000mm