


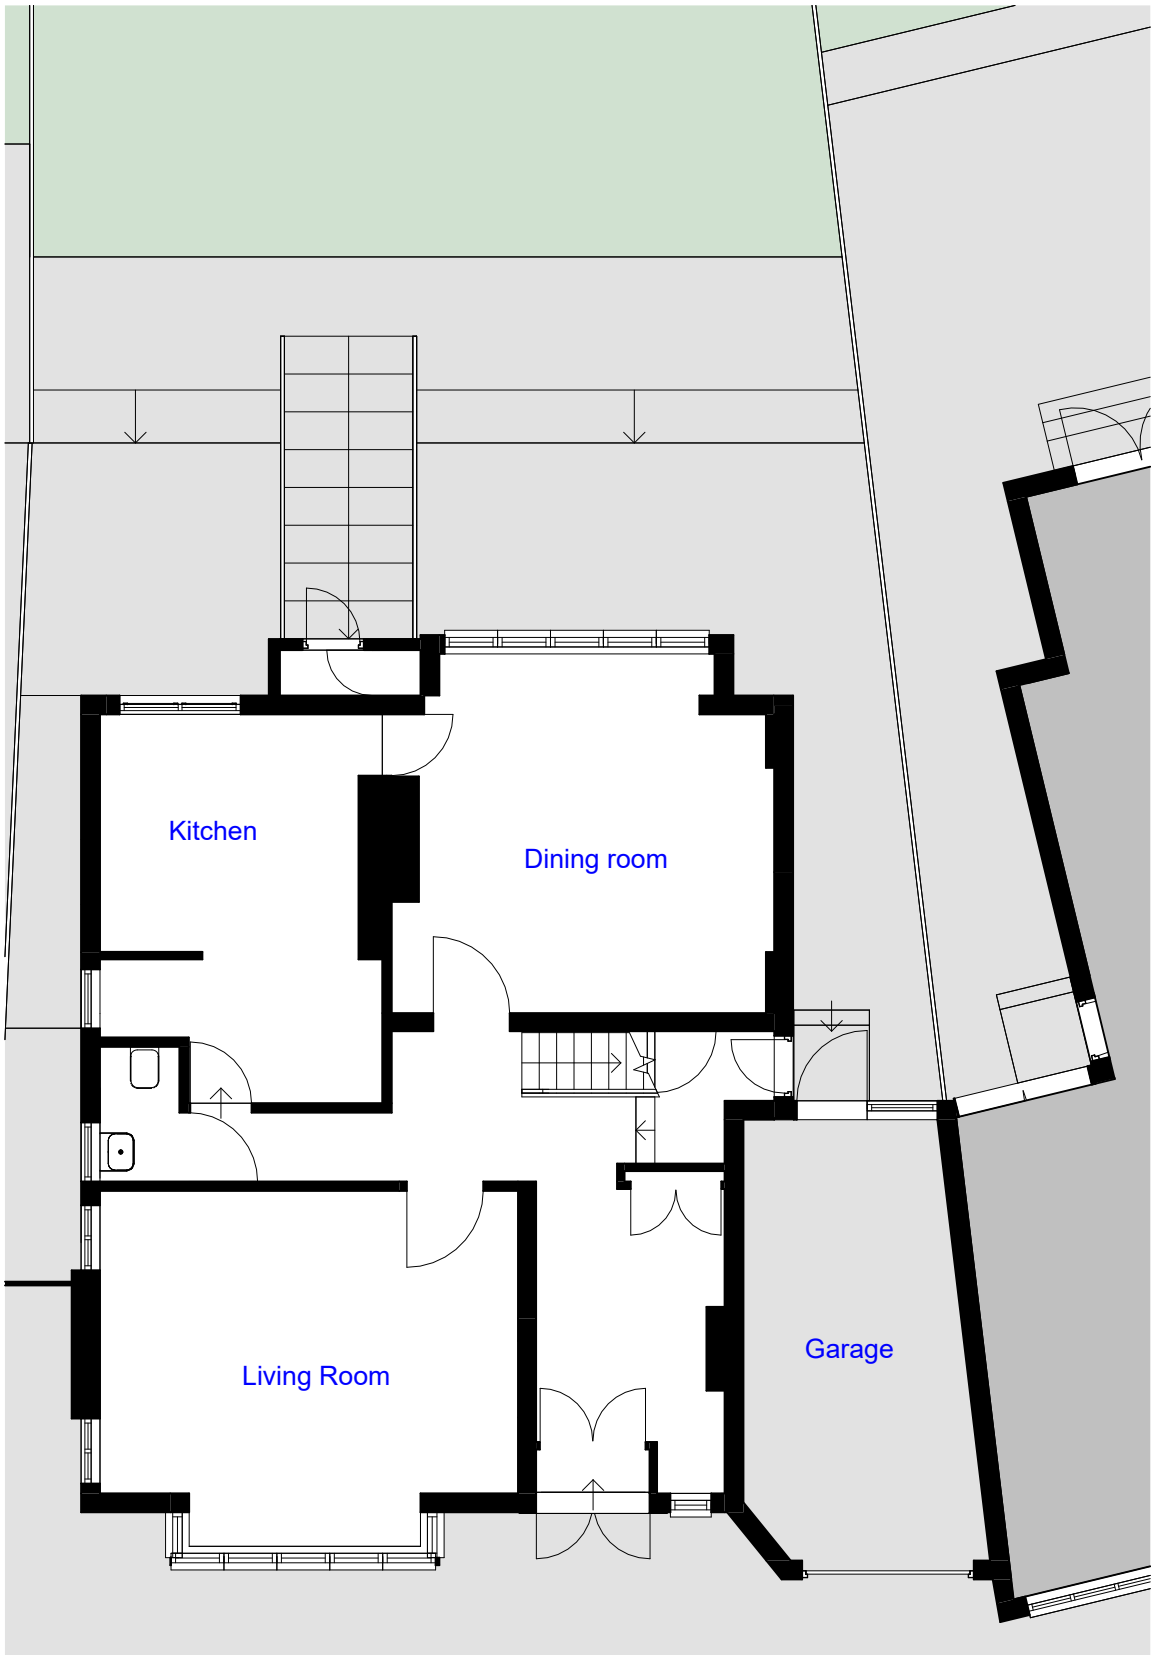


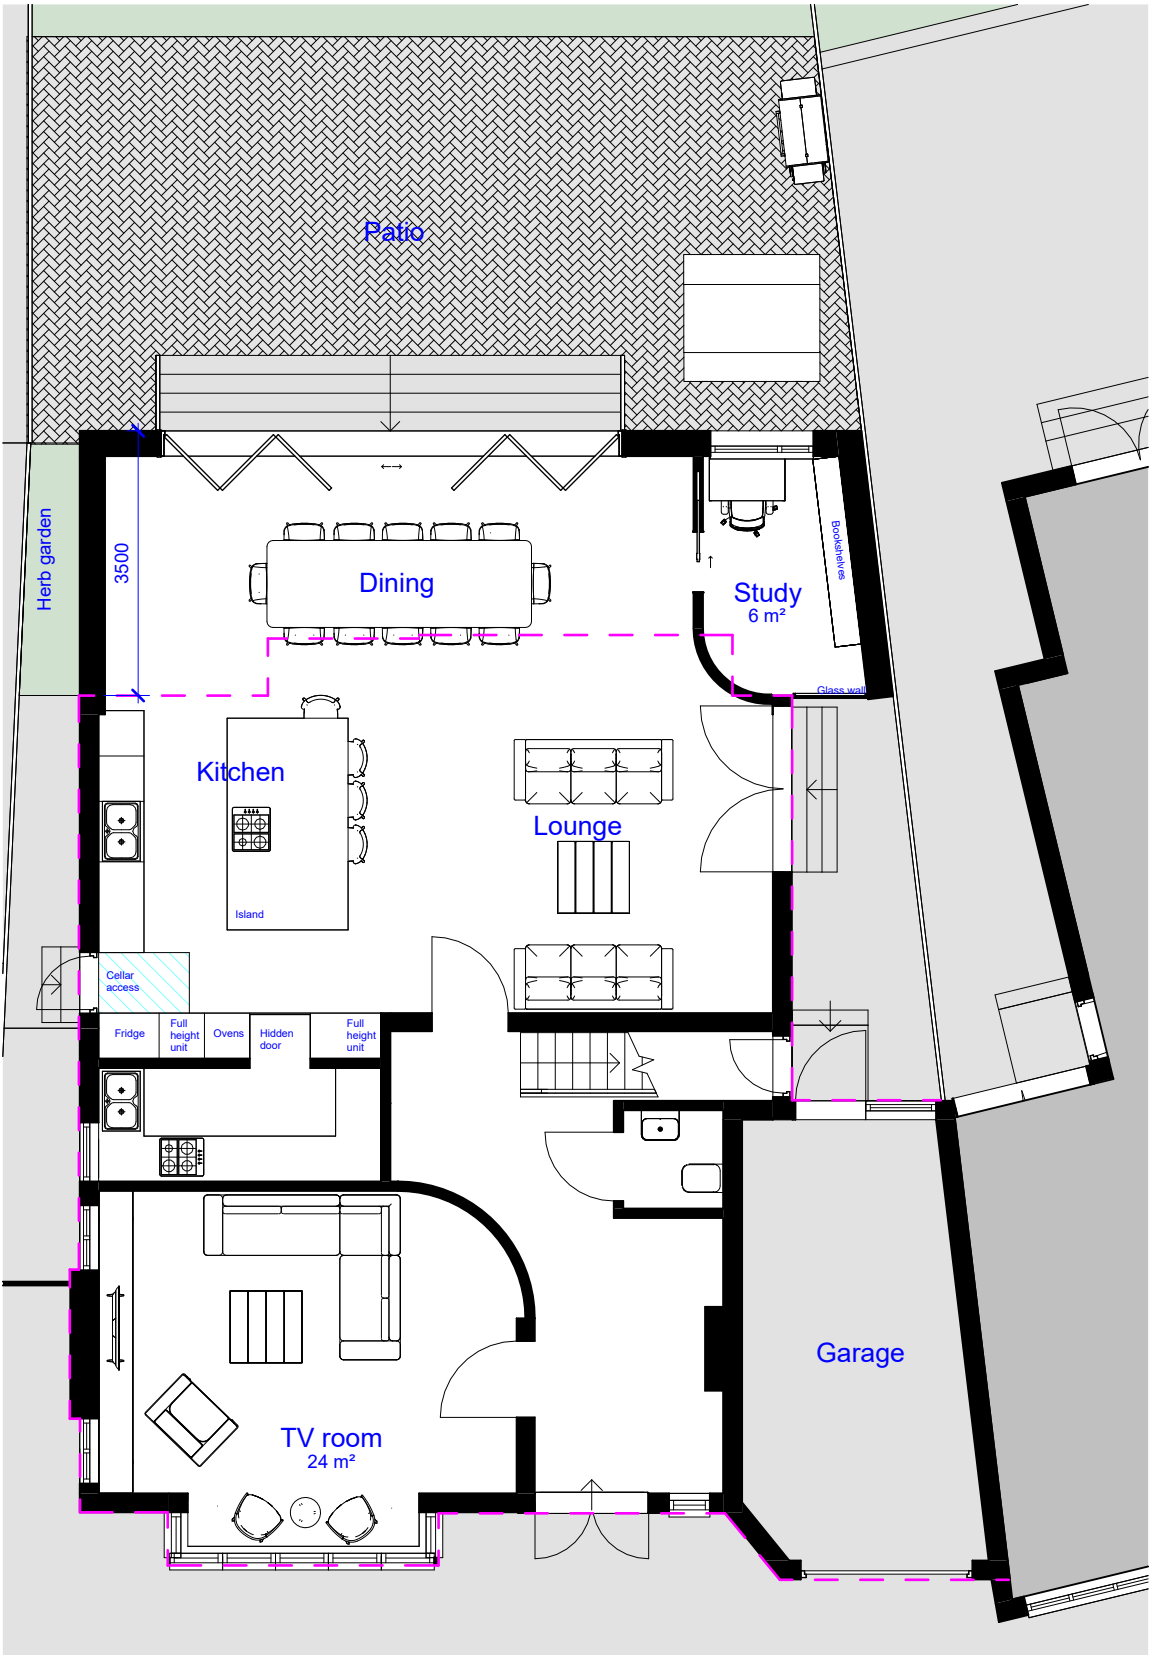

Existing ground floor plan
SCALE 1:100

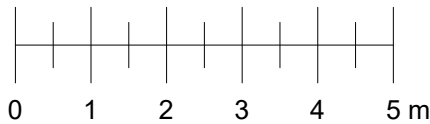

Proposed ground floor plan
SCALE 1:100

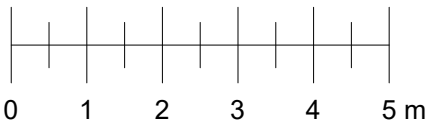

----- Outline of the existing ground floor

Rev	Description	Date

Notes

- All dimensions to be checked on site prior to construction.
- Drawings for planning purposes only. Not to be used for construction.

DRAWING TITLE
Existing and proposed ground floor plan

CLIENT
Aurelie Gonzalez

PROJECT ADDRESS
35 Fordington Road, London, N6 4TD


SCALE
1 : 100 at A3

DRAWN BY
AB


DATE
February 2026

CHECKED BY
DD


DRAWING NO. 35FR - P-201

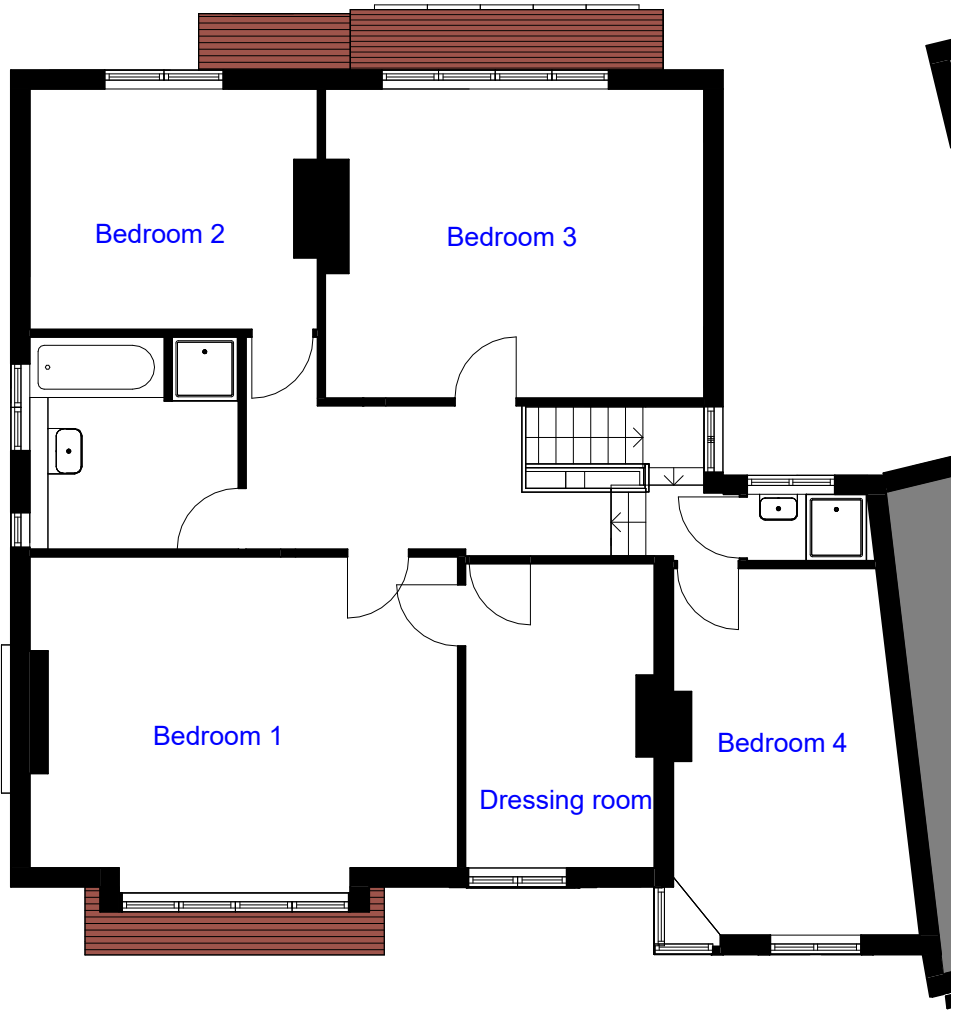

Existing first floor plan
SCALE 1:100

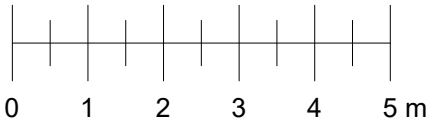

Proposed first floor plan
SCALE 1:100

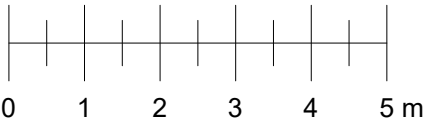

Rev	Description	Date

Notes

- All dimensions to be checked on site prior to construction.
- Drawings for planning purposes only. Not to be used for construction.

DRAWING TITLE
Existing and proposed first floor plan

CLIENT
Aurelie Gonzalez

PROJECT ADDRESS
35 Fordington Road, London, N6 4TD


SCALE
1 : 100 at A3

DRAWN BY
AB



DATE
February 2026

CHECKED BY
DD


DRAWING NO. 35FR - P-202

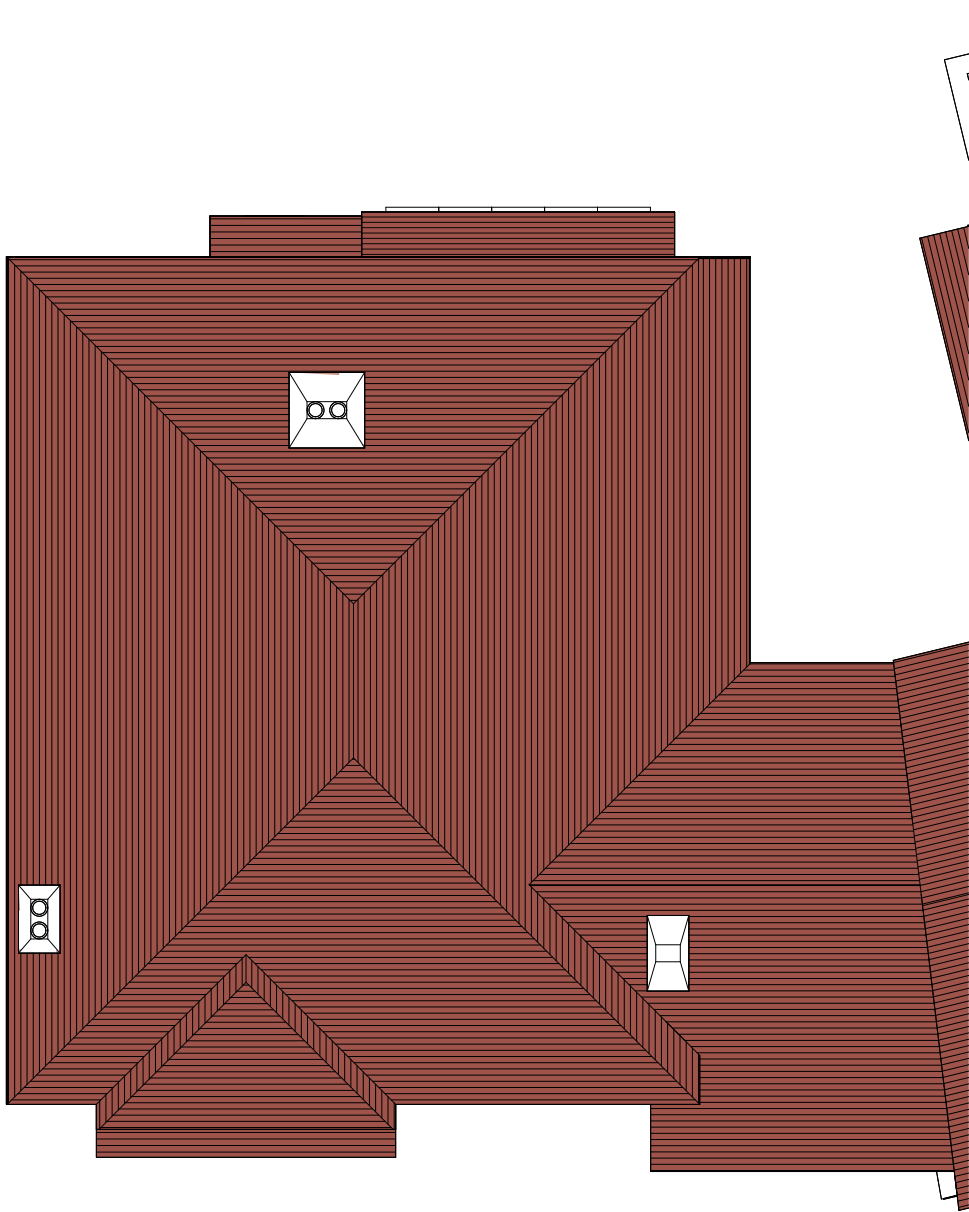

Existing roof plan
SCALE 1:100

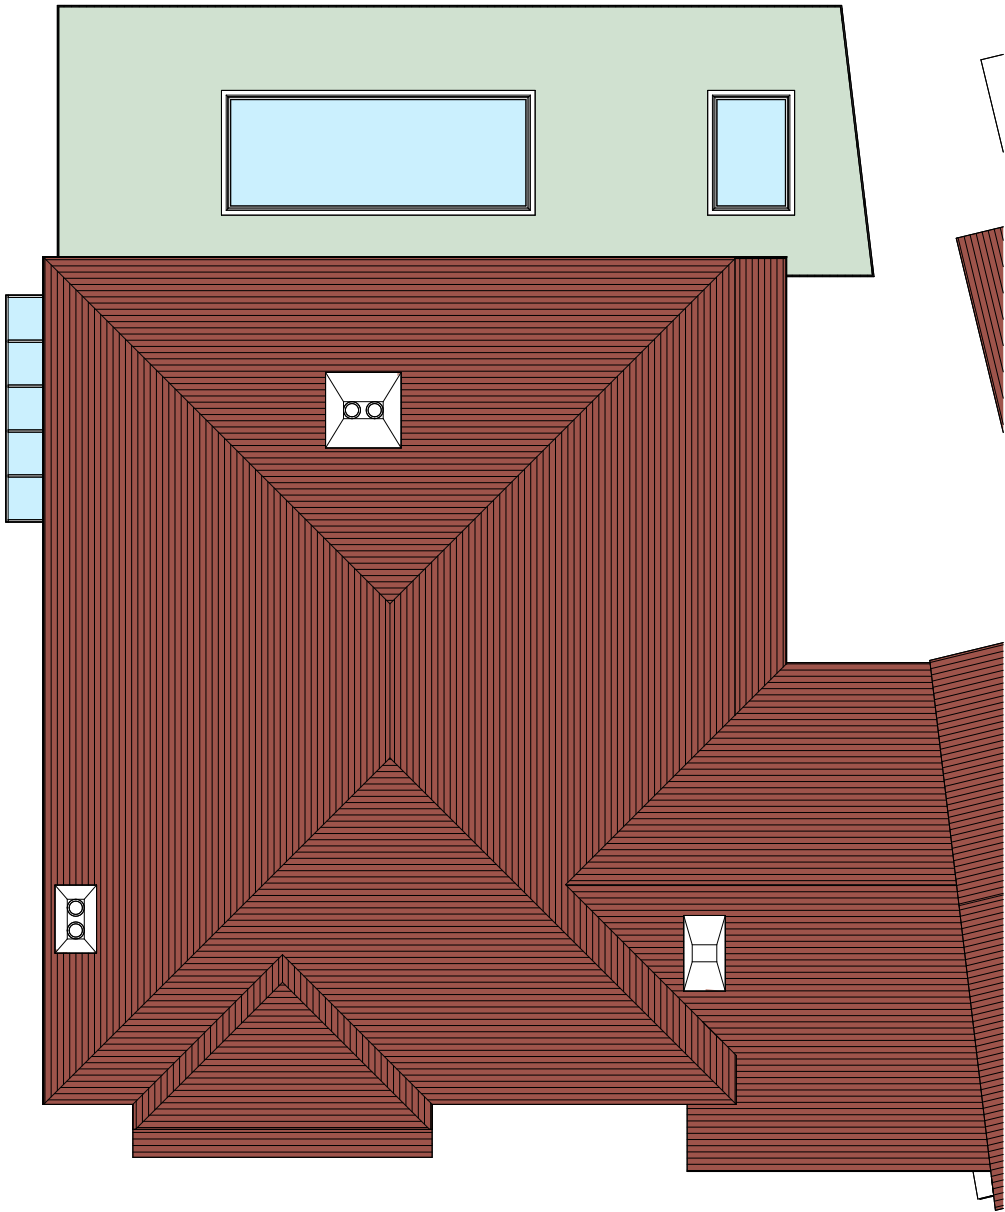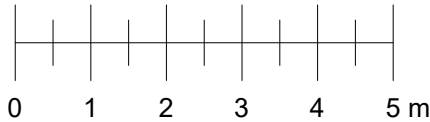

Proposed roof plan
SCALE 1:100

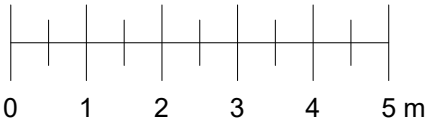

Rev	Description	Date

Notes

- All dimensions to be checked on site prior to construction.
- Drawings for planning purposes only. Not to be used for construction.

DRAWING TITLE
Existing and proposed roof plan

CLIENT
Aurelie Gonzalez

PROJECT ADDRESS
35 Fordington Road, London, N6 4TD

SCALE 1 : 100 at A3	DRAWN BY AB
-------------------------------	-----------------------

DATE February 2026	CHECKED BY DD
------------------------------	-------------------------

DRAWING NO.	35FR - P-203
--------------------	--------------




Existing front elevation

SCALE 1:100



Proposed front elevation

SCALE 1:100

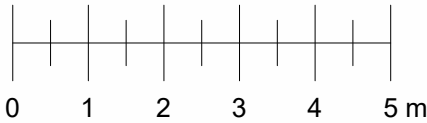

Rev	Description	Date

Notes

- All dimensions to be checked on site prior to consturction.
- Drawings for planning purposes only. Not to be used for construction.

DRAWING TITLE
Existing and proposed front elevation

CLIENT
Aurelie Gonzalez

PROJECT ADDRESS
35 Fordington Road, London, N6 4TD

SCALE 1 : 100 at A3	DRAWN BY AB
-------------------------------	-----------------------


DATE February 2026	CHECKED BY DD
------------------------------	-------------------------

DRAWING NO.	35FR - P-204
--------------------	--------------




Existing side elevation

SCALE 1:100

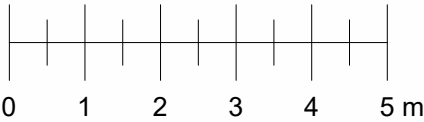

Proposed side elevation

SCALE 1:100

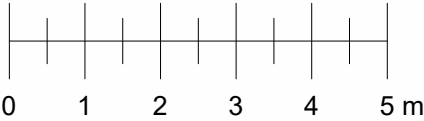

Rev	Description	Date

Notes

- All dimensions to be checked on site prior to consturction.
- Drawings for planning purposes only. Not to be used for construction.

DRAWING TITLE
Existing and proposed side elevation

CLIENT
Aurelie Gonzalez

PROJECT ADDRESS
35 Fordington Road, London, N6 4TD


SCALE 1 : 100 at A3	DRAWN BY AB
-------------------------------	-----------------------

DATE February 2026	CHECKED BY DD
------------------------------	-------------------------


DRAWING NO.	35FR - P-205
--------------------	--------------



Existing rear elevation
SCALE 1:100

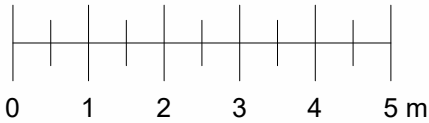

Proposed rear elevation
SCALE 1:100

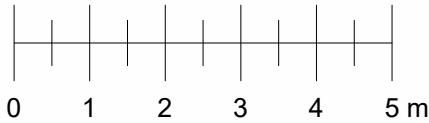

Rev	Description	Date

Notes

- All dimensions to be checked on site prior to consturction.
- Drawings for planning purposes only. Not to be used for construction.

DRAWING TITLE
Existing and proposed rear elevation

CLIENT
Aurelie Gonzalez

PROJECT ADDRESS
35 Fordington Road, London, N6 4TD

SCALE
1 : 100 at A3

DRAWN BY
AB


DATE
February 2026

CHECKED BY
DD

DRAWING NO. 35FR - P-206


Existing side elevation

SCALE 1:100

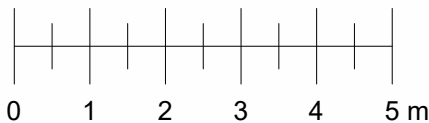

Proposed side elevation

SCALE 1:100

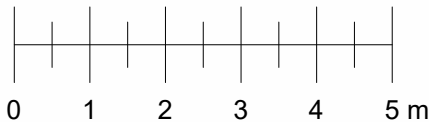

Rev	Description	Date

Notes

- All dimensions to be checked on site prior to construction.
- Drawings for planning purposes only. Not to be used for construction.

DRAWING TITLE

Existing and proposed side elevation

CLIENT

Aurelie Gonzalez

PROJECT ADDRESS

35 Fordington Road, London, N6 4TD

SCALE	DRAWN BY
1 : 100 at A3	AB

DATE	CHECKED BY
February 2026	DD

DRAWING NO.	35FR - P-207
--------------------	--------------

Existing front view



Proposed front view



Rev	Description	Date

Notes

- All dimensions to be checked on site prior to construction.
- Drawings for planning purposes only. Not to be used for construction.

DRAWING TITLE
Existing and proposed front view

CLIENT
Aurelie Gonzalez

PROJECT ADDRESS
35 Fordington Road, London, N6 4TD

SCALE at A3	DRAWN BY AB
-----------------------	-----------------------

DATE February 2026	CHECKED BY DD
------------------------------	-------------------------

DRAWING NO.	35FR - P-208
--------------------	--------------

Existing rear view



Proposed rear view



Rev	Description	Date

Notes

- All dimensions to be checked on site prior to consturction.
- Drawings for planning purposes only. Not to be used for construction.

DRAWING TITLE
Existing and proposed rear view

CLIENT
Aurelie Gonzalez

PROJECT ADDRESS
35 Fordington Road, London, N6 4TD

SCALE at A3	DRAWN BY AB
-----------------------	-----------------------

DATE February 2026	CHECKED BY DD
------------------------------	-------------------------

DRAWING NO.	35FR - P-209
--------------------	--------------

Existing rear view



Rev	Description	Date

Notes

- All dimensions to be checked on site prior to construction.
- Drawings for planning purposes only. Not to be used for construction.

DRAWING TITLE
Existing rear view

CLIENT
Aurelie Gonzalez

PROJECT ADDRESS
35 Fordington Road, London, N6 4TD

SCALE at A3	DRAWN BY AB
-----------------------	-----------------------

DATE February 2026	CHECKED BY DD
------------------------------	-------------------------

DRAWING NO.	35FR - P-210
--------------------	--------------

Proposed rear view



Rev	Description	Date

Notes



- All dimensions to be checked on site prior to construction.
- Drawings for planning purposes only. Not to be used for construction.

DRAWING TITLE
Proposed rear view

CLIENT
Aurelie Gonzalez

PROJECT ADDRESS
35 Fordington Road, London, N6 4TD

SCALE at A3	DRAWN BY AB
DATE February 2026	CHECKED BY DD
DRAWING NO.	35FR - P-211

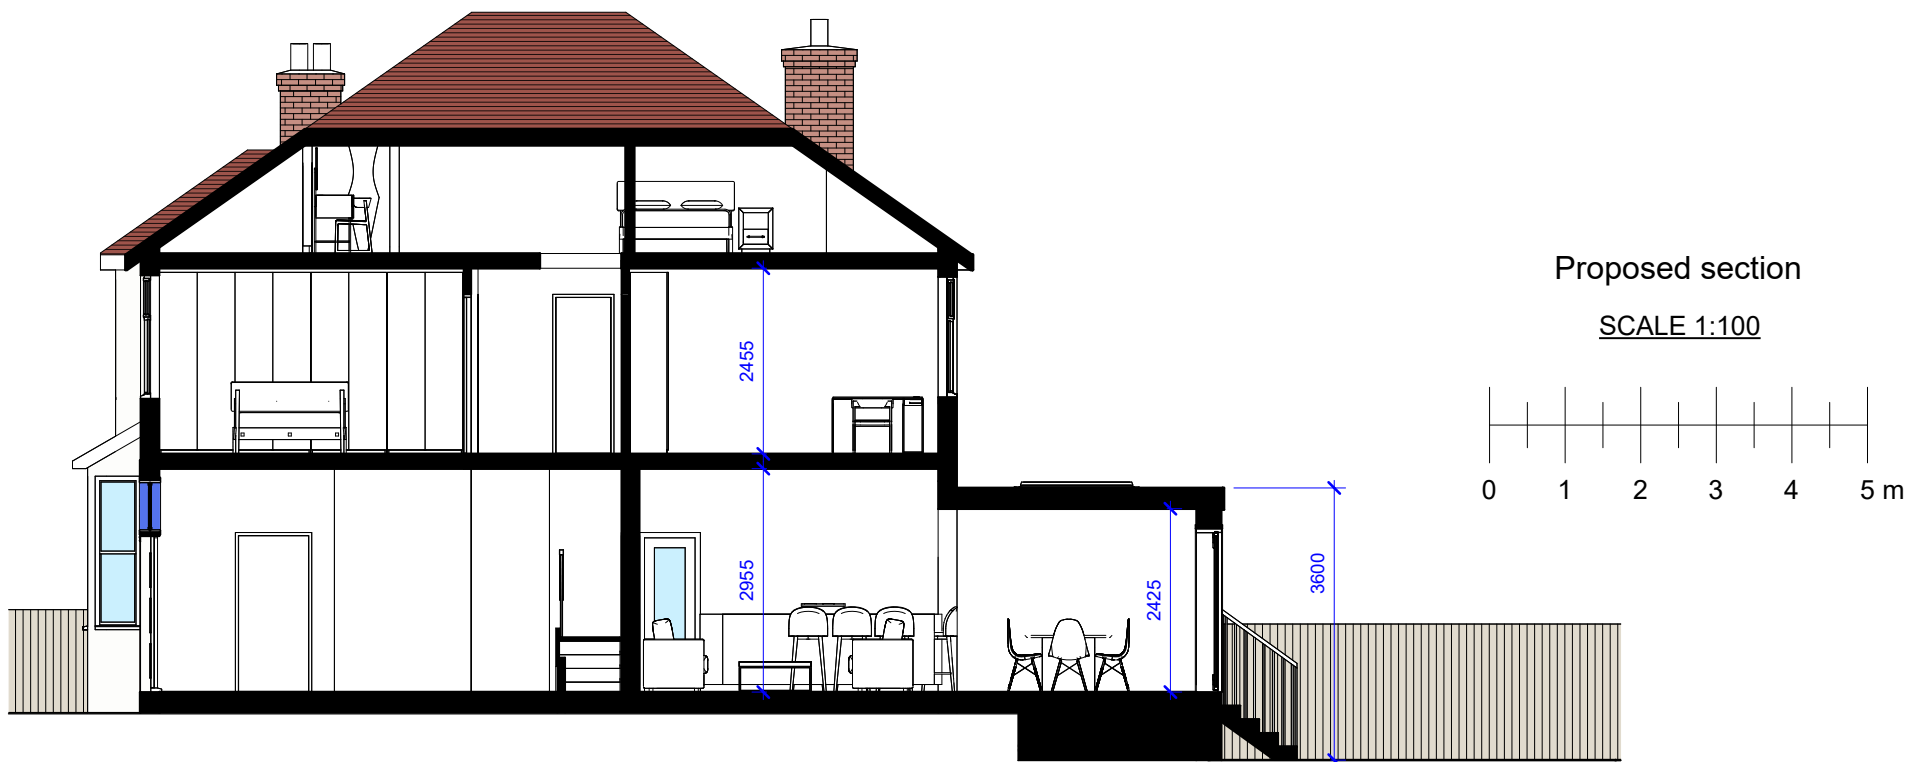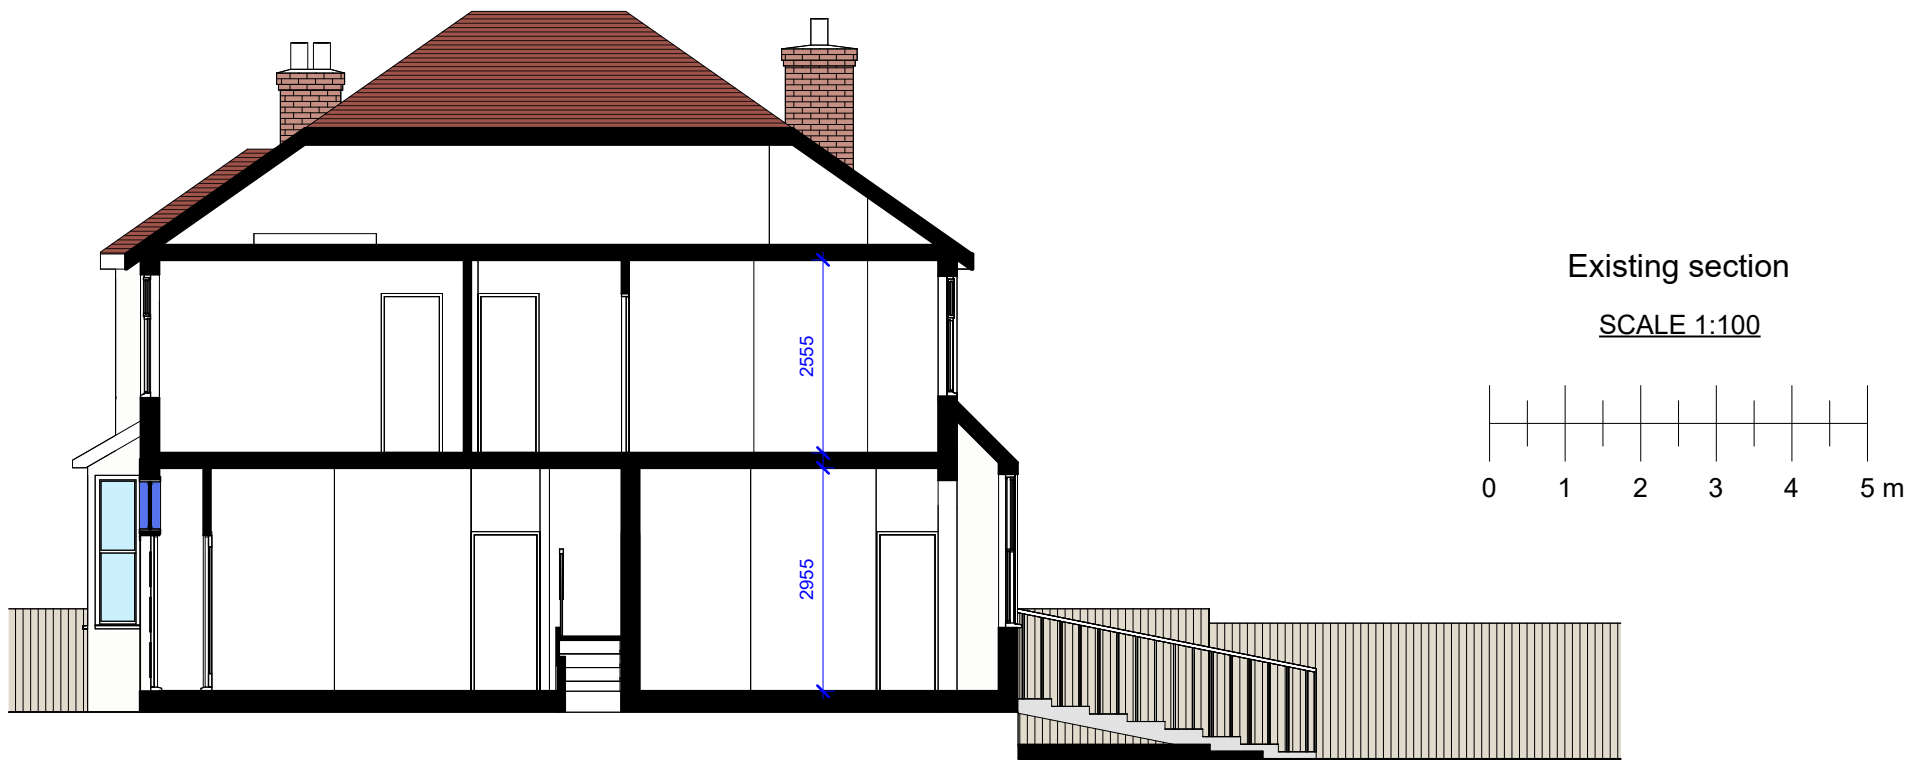

Rev	Description	Date

Notes

- All dimensions to be checked on site prior to consturction.
- Drawings for planning purposes only. Not to be used for construction.

DRAWING TITLE
Existing and proposed section

CLIENT
Aurelie Gonzalez

PROJECT ADDRESS
35 Fordington Road, London, N6 4TD


SCALE 1 : 100 at A3	DRAWN BY AB
-------------------------------	-----------------------

DATE February 2026	CHECKED BY DD
------------------------------	-------------------------

DRAWING NO. 35FR - P-212

Material schedule

1. Light cream render

 


2. Anthracite grey timber cladding



Proposed rear elevation

SCALE 1:100

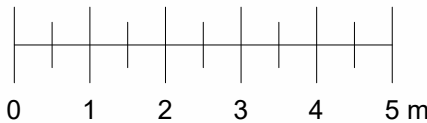

Rev	Description	Date

Notes

- All dimensions to be checked on site prior to construction.
- Drawings for planning purposes only. Not to be used for construction.

DRAWING TITLE

Materials

CLIENT

Aurelie Gonzalez

PROJECT ADDRESS

35 Fordington Road, London, N6 4TD

SCALE	DRAWN BY
1 : 100 at A3	AB

DATE	CHECKED BY
February 2026	DD

DRAWING NO.	35FR - P-213
-------------	--------------