


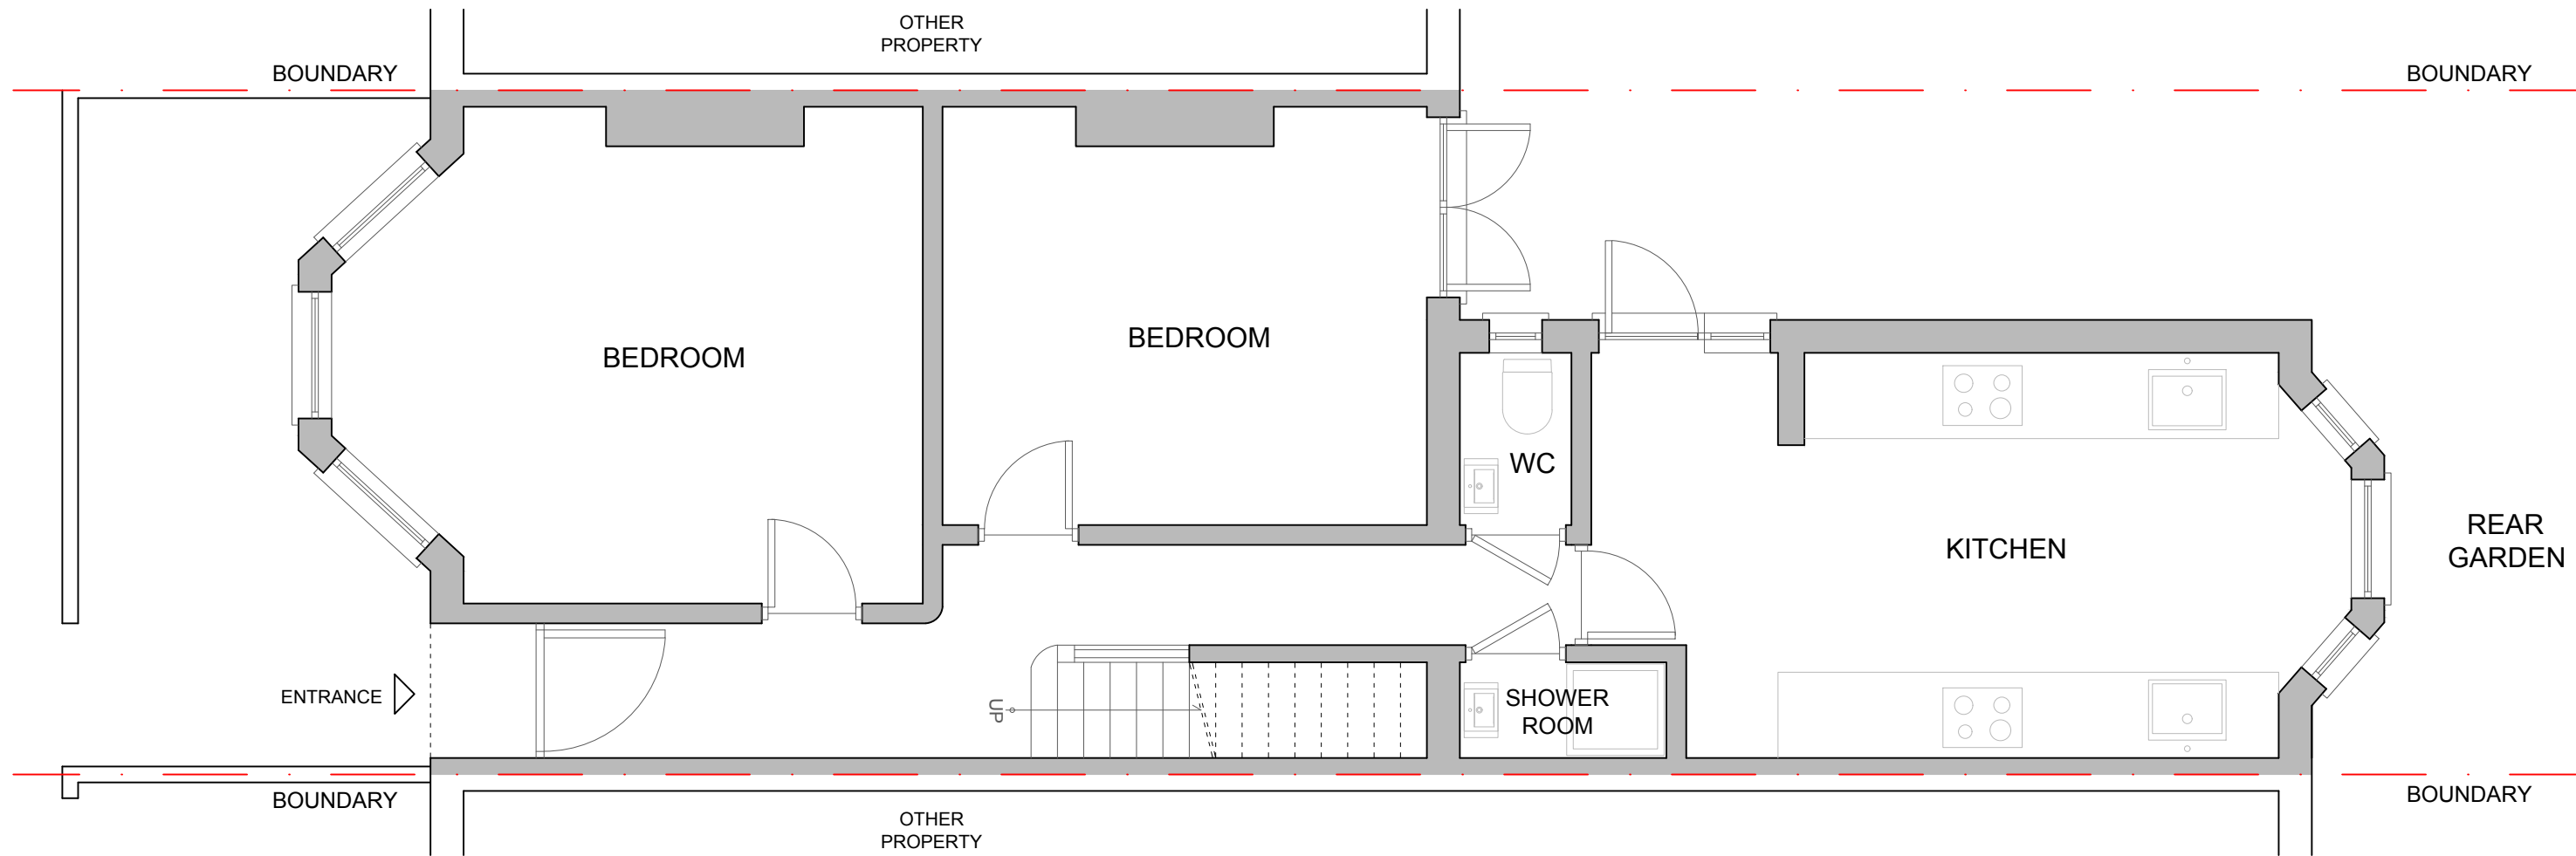


EXISTING GROUND FLOOR PLAN



Drawings for planning purposes only, not construction. Any dimensions shown are subject to site surveys and all measurements are to be checked on site prior to any construction or manufacture. All dimensions are in millimetres unless stated otherwise. Specific details are subject to further design development. This drawing is a Copyright of Halecyon Architecture & Design

Address	Description	Client	Survey date	Date	Scale	Size	Drawn by	Check by	Version	Rev	Drawing No
67 Belmont Road, London, N17 6AT	LOFT CONVERSION	Andrew Archeou	22.01.2026	12.02.2026	1:50	A3	AL	AL	-	-	01

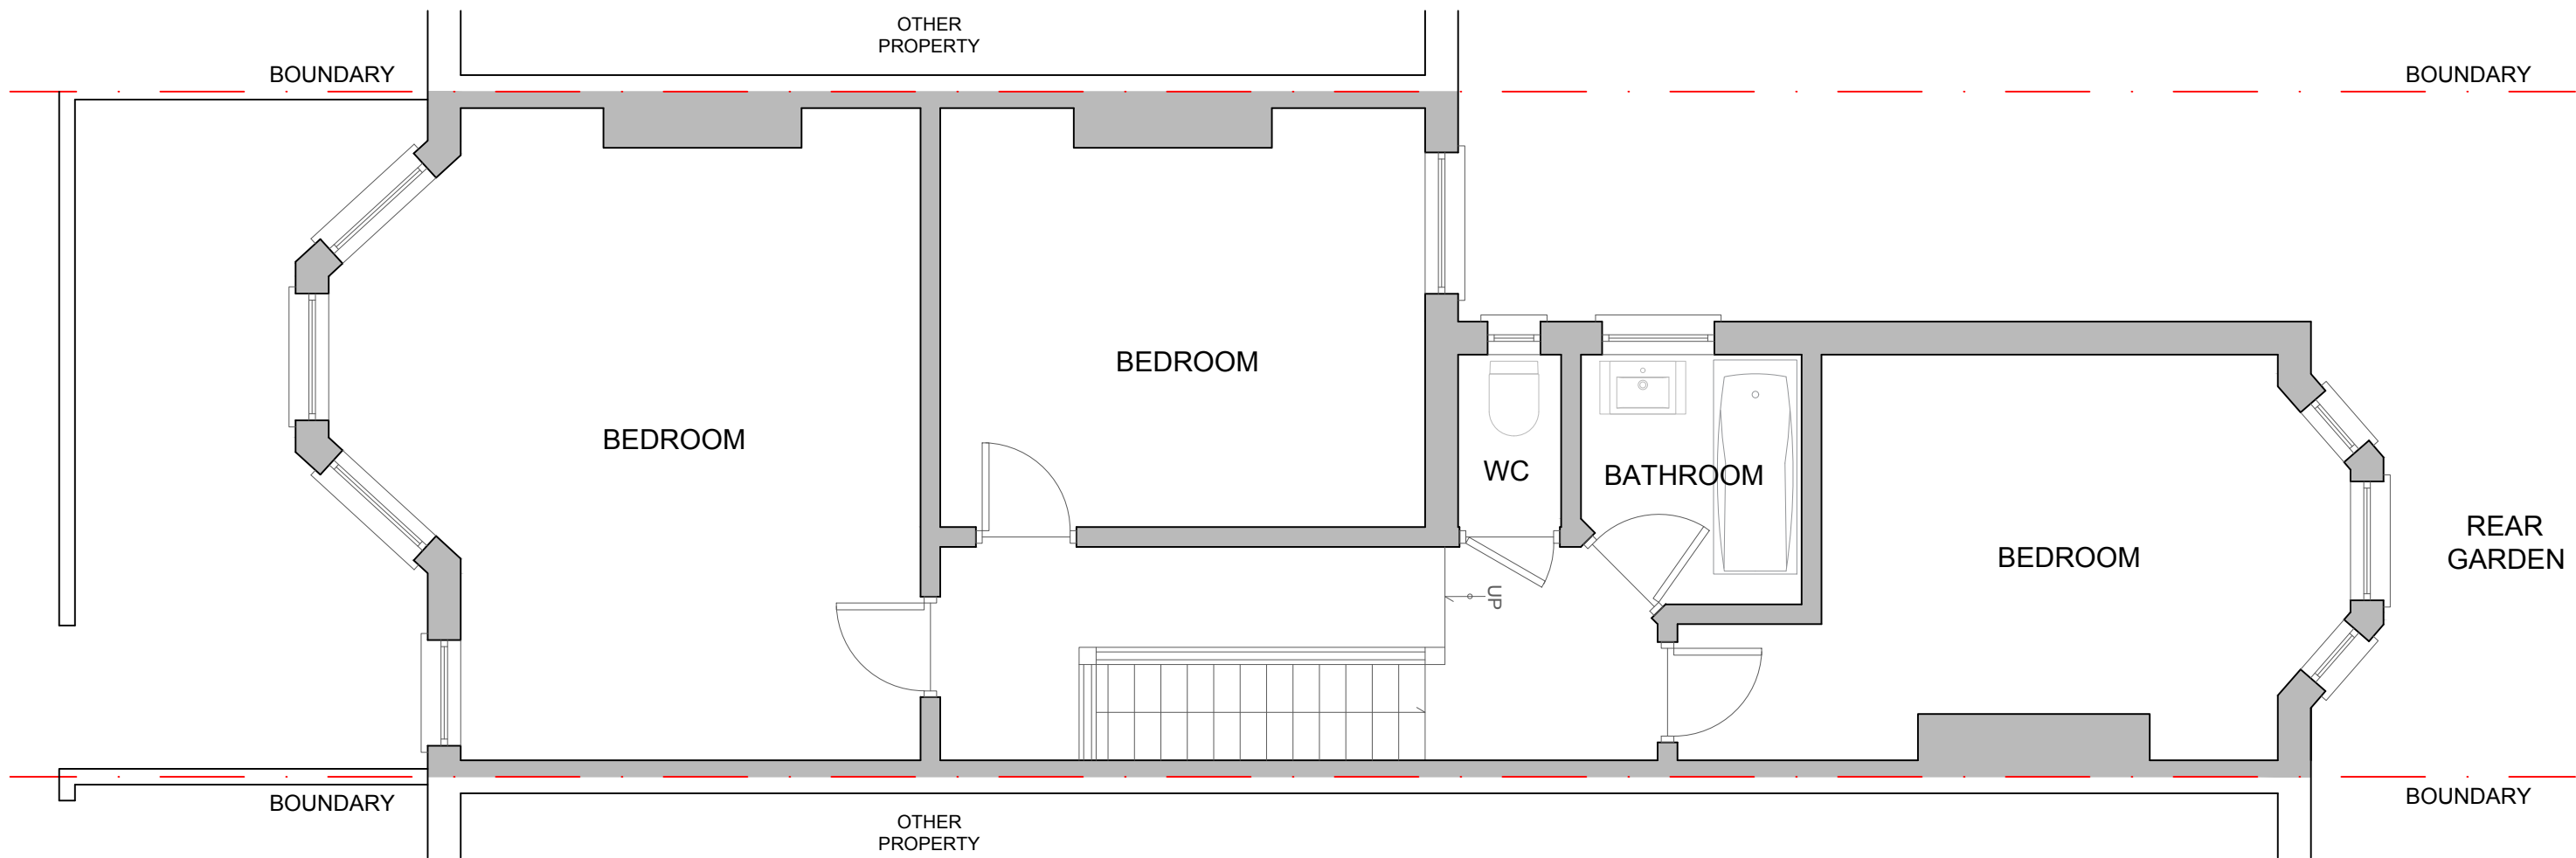


EXISTING FIRST FLOOR PLAN



Drawings for planning purposes only, not construction. Any dimensions shown are subject to site surveys and all measurements are to be checked on site prior to any construction or manufacture. All dimensions are in millimetres unless stated otherwise. Specific details are subject to further design development. This drawing is a Copyright of Halecyon Architecture & Design

Address	Description	Client	Survey date	Date	Scale	Size	Drawn by	Check by	Version	Rev	Drawing No
67 Belmont Road, London, N17 6AT	LOFT CONVERSION	Andrew Archeou	22.01.2026	12.02.2026	1:50	A3	AL	AL	-	-	02

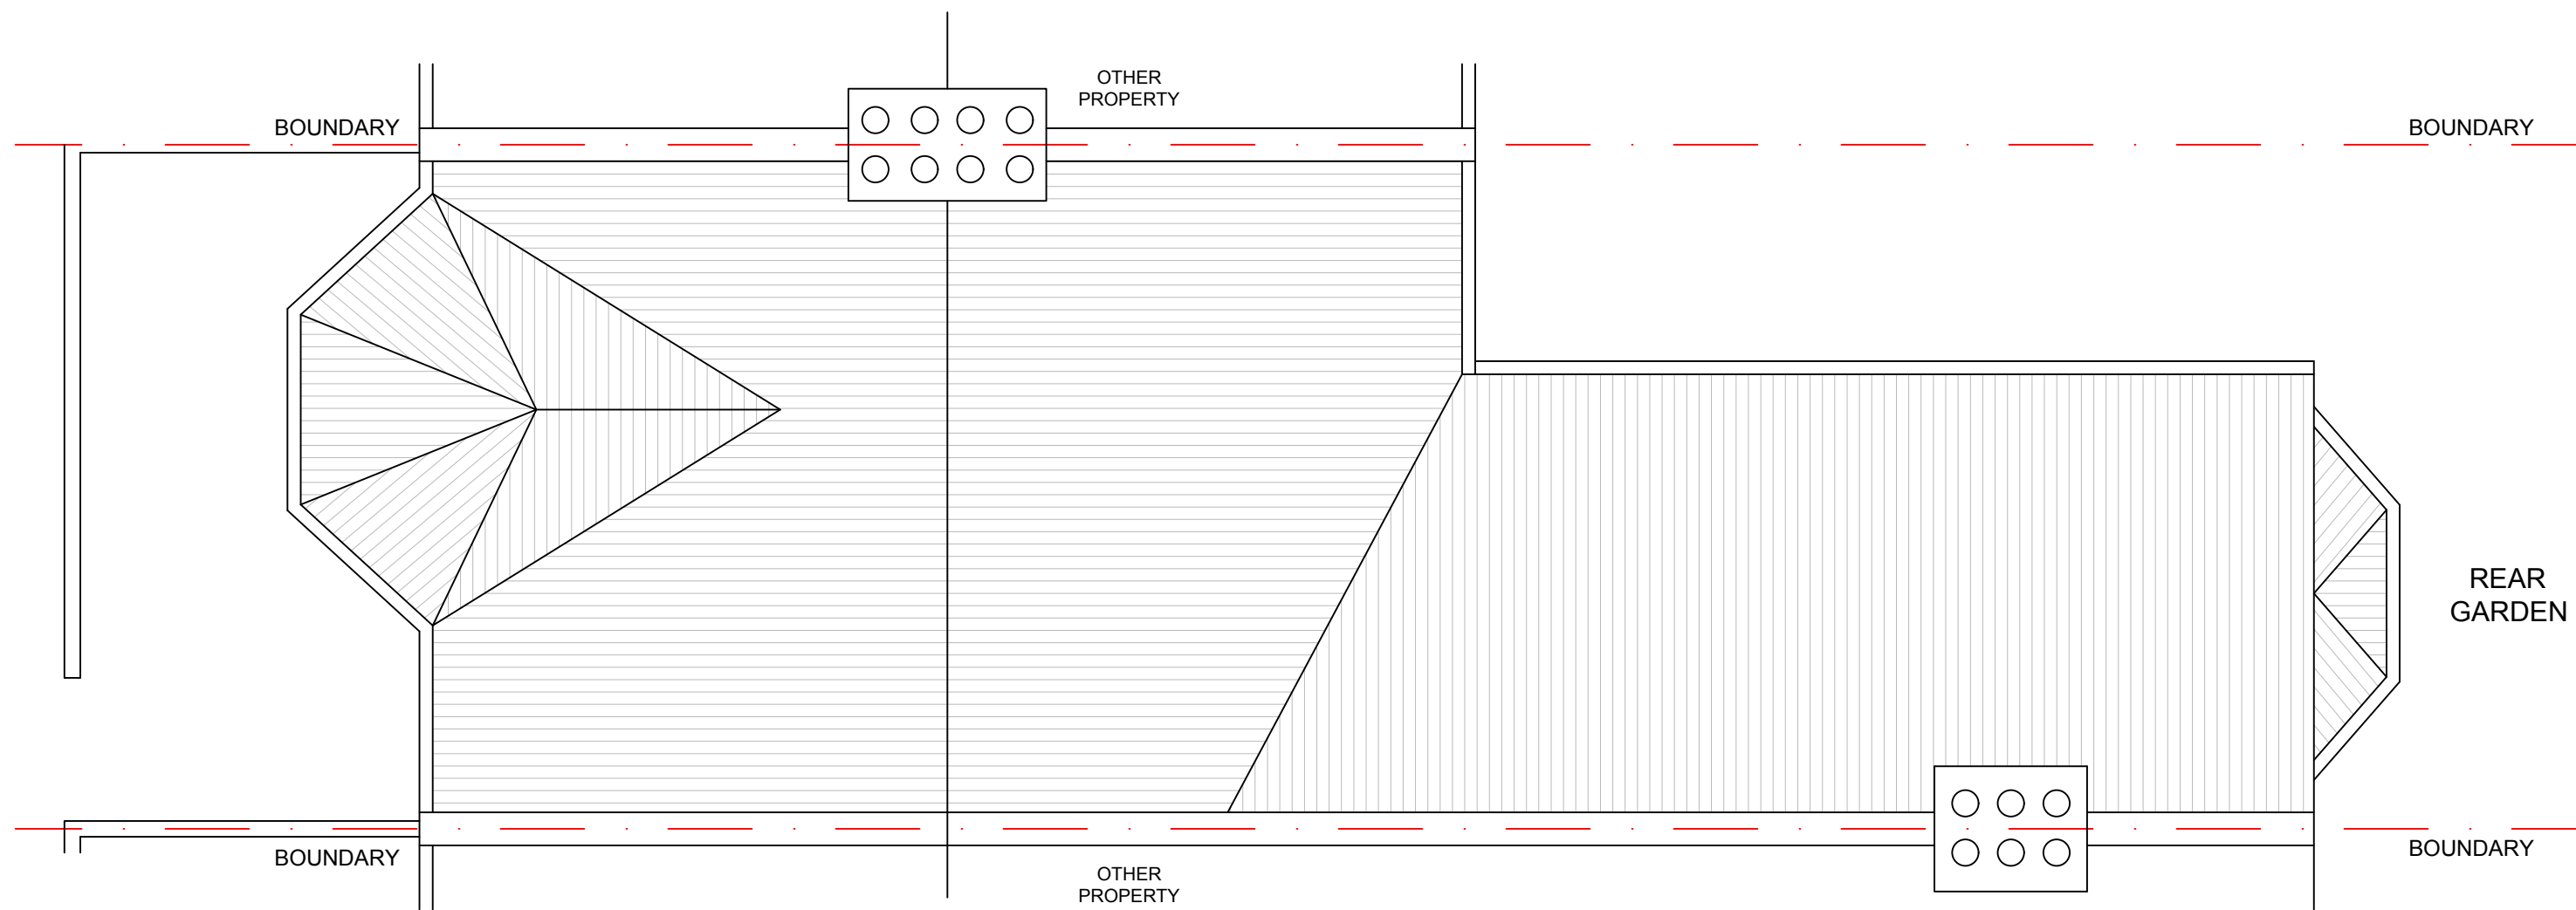

EXISTING ROOF PLAN



Drawings for planning purposes only, not construction. Any dimensions shown are subject to site surveys and all measurements are to be checked on site prior to any construction or manufacture. All dimensions are in millimetres unless stated otherwise. Specific details are subject to further design development. This drawing is a Copyright of Halecyon Architecture & Design

Address	Description	Client	Survey date	Date	Scale	Size	Drawn by	Check by	Version	Rev	Drawing No
67 Belmont Road, London, N17 6AT	LOFT CONVERSION	Andrew Archeou	22.01.2026	12.02.2026	1:50	A3	AL	AL	-	-	03



EXISTING FRONT ELEVATION

BOUNDARY

BOUNDARY



Drawings for planning purposes only, not construction. Any dimensions shown are subject to site surveys and all measurements are to be checked on site prior to any construction or manufacture. All dimensions are in millimetres unless stated otherwise. Specific details are subject to further design development. This drawing is a Copyright of Halecyon Architecture & Design

Address	Description	Client	Survey date	Date	Scale	Size	Drawn by	Check by	Version	Rev	Drawing No
67 Belmont Road, London, N17 6AT	LOFT CONVERSION	Andrew Archeou	22.01.2026	12.02.2026	1:50	A3	AL	AL	-	-	04



EXISTING REAR ELEVATION

BOUNDARY

BOUNDARY



Drawings for planning purposes only, not construction. Any dimensions shown are subject to site surveys and all measurements are to be checked on site prior to any construction or manufacture. All dimensions are in millimetres unless stated otherwise. Specific details are subject to further design development. This drawing is a Copyright of Halecyon Architecture & Design

Address	Description	Client	Survey date	Date	Scale	Size	Drawn by	Check by	Version	Rev	Drawing No
67 Belmont Road, London, N17 6AT	LOFT CONVERSION	Andrew Archeou	22.01.2026	12.02.2026	1:50	A3	AL	AL	-	-	05




EXISTING LEFT HAND SIDE ELEVATION



Drawings for planning purposes only, not construction. Any dimensions shown are subject to site surveys and all measurements are to be checked on site prior to any construction or manufacture. All dimensions are in millimetres unless stated otherwise. Specific details are subject to further design development. This drawing is a Copyright of Halecyon Architecture & Design

Address	Description	Client	Survey date	Date	Scale	Size	Drawn by	Check by	Version	Rev	Drawing No
67 Belmont Road, London, N17 6AT	LOFT CONVERSION	Andrew Archeou	22.01.2026	12.02.2026	1:50	A3	AL	AL	-	-	06

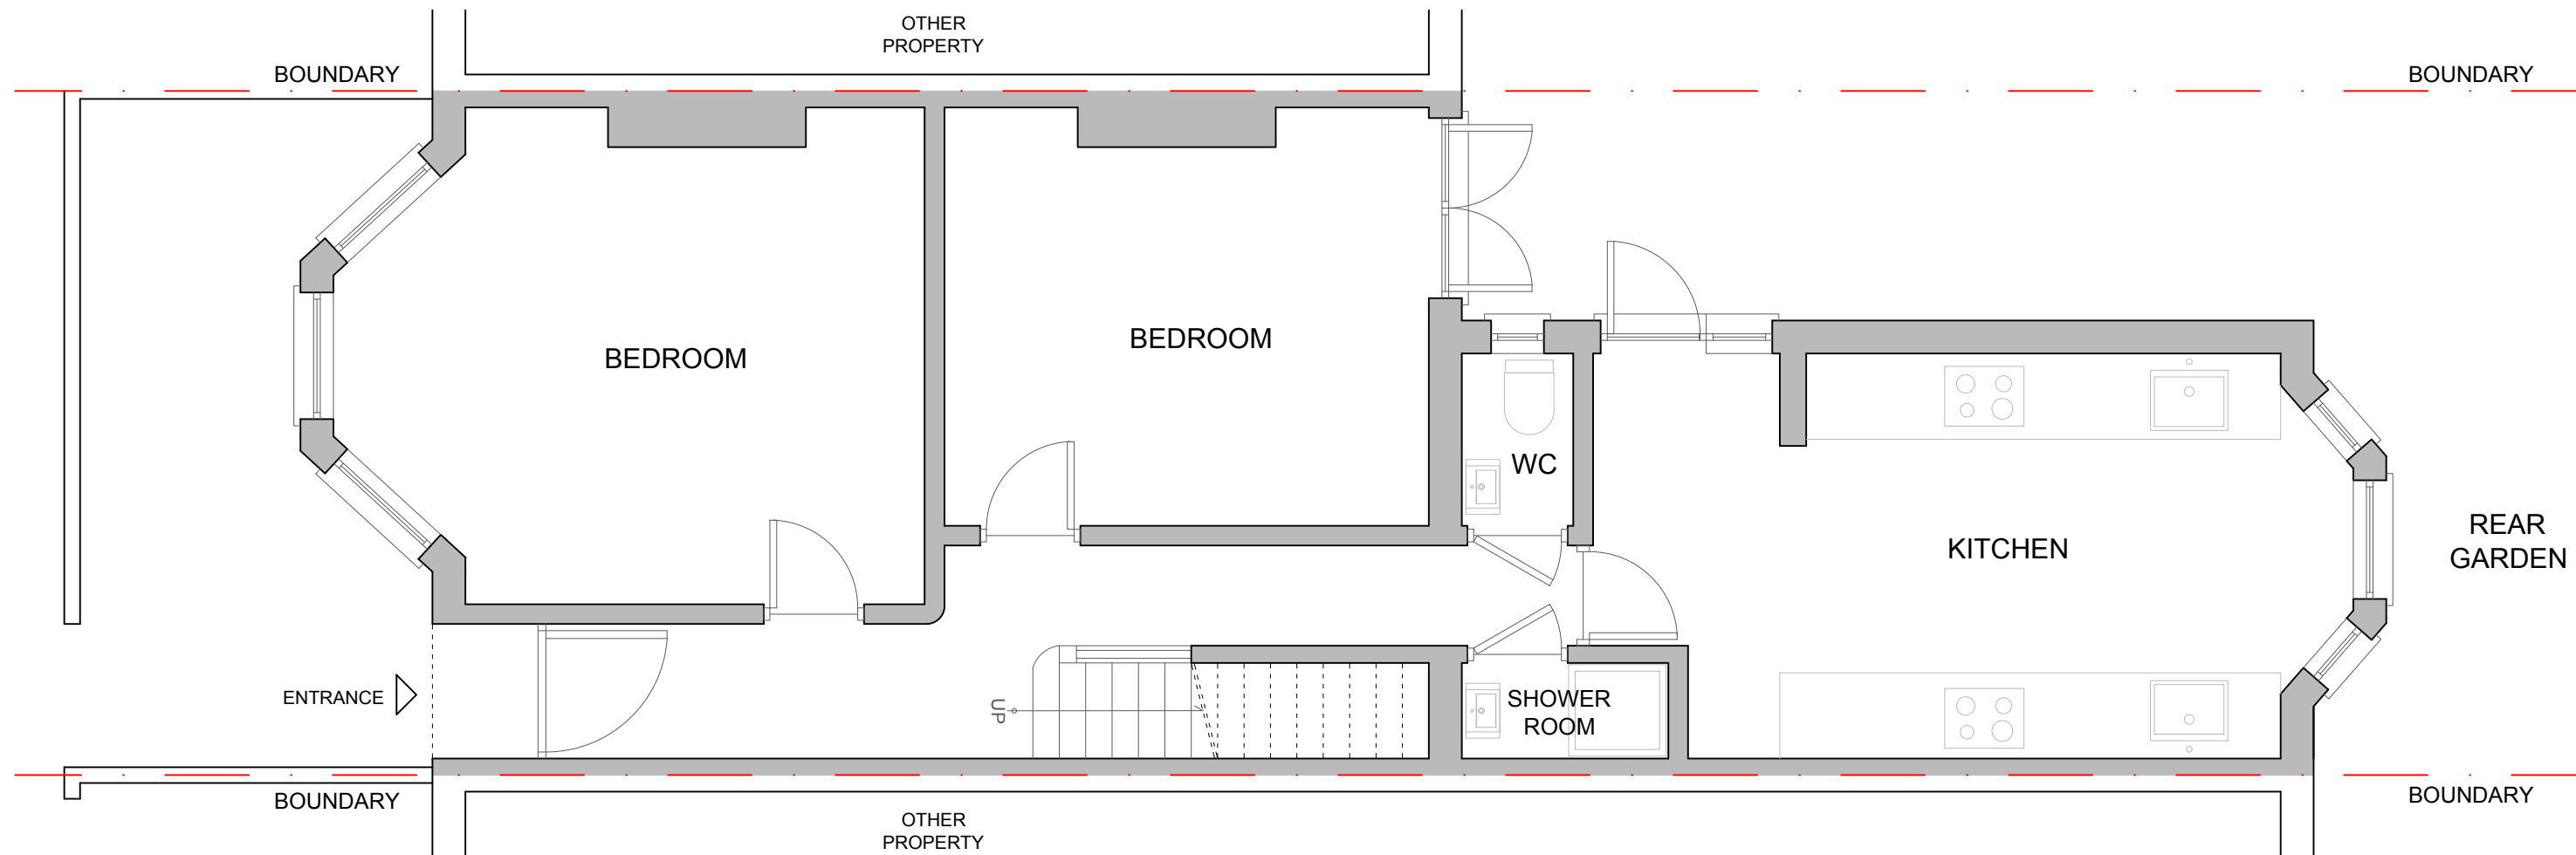


PROPOSED GROUND FLOOR PLAN



Drawings for planning purposes only, not construction. Any dimensions shown are subject to site surveys and all measurements are to be checked on site prior to any construction or manufacture. All dimensions are in millimetres unless stated otherwise. Specific details are subject to further design development. This drawing is a Copyright of Halecyon Architecture & Design

Address	Description	Client	Survey date	Date	Scale	Size	Drawn by	Check by	Version	Rev	Drawing No
67 Belmont Road, London, N17 6AT	LOFT CONVERSION	Andrew Archeou	22.01.2026	12.02.2026	1:50	A3	AL	AL	-	-	07

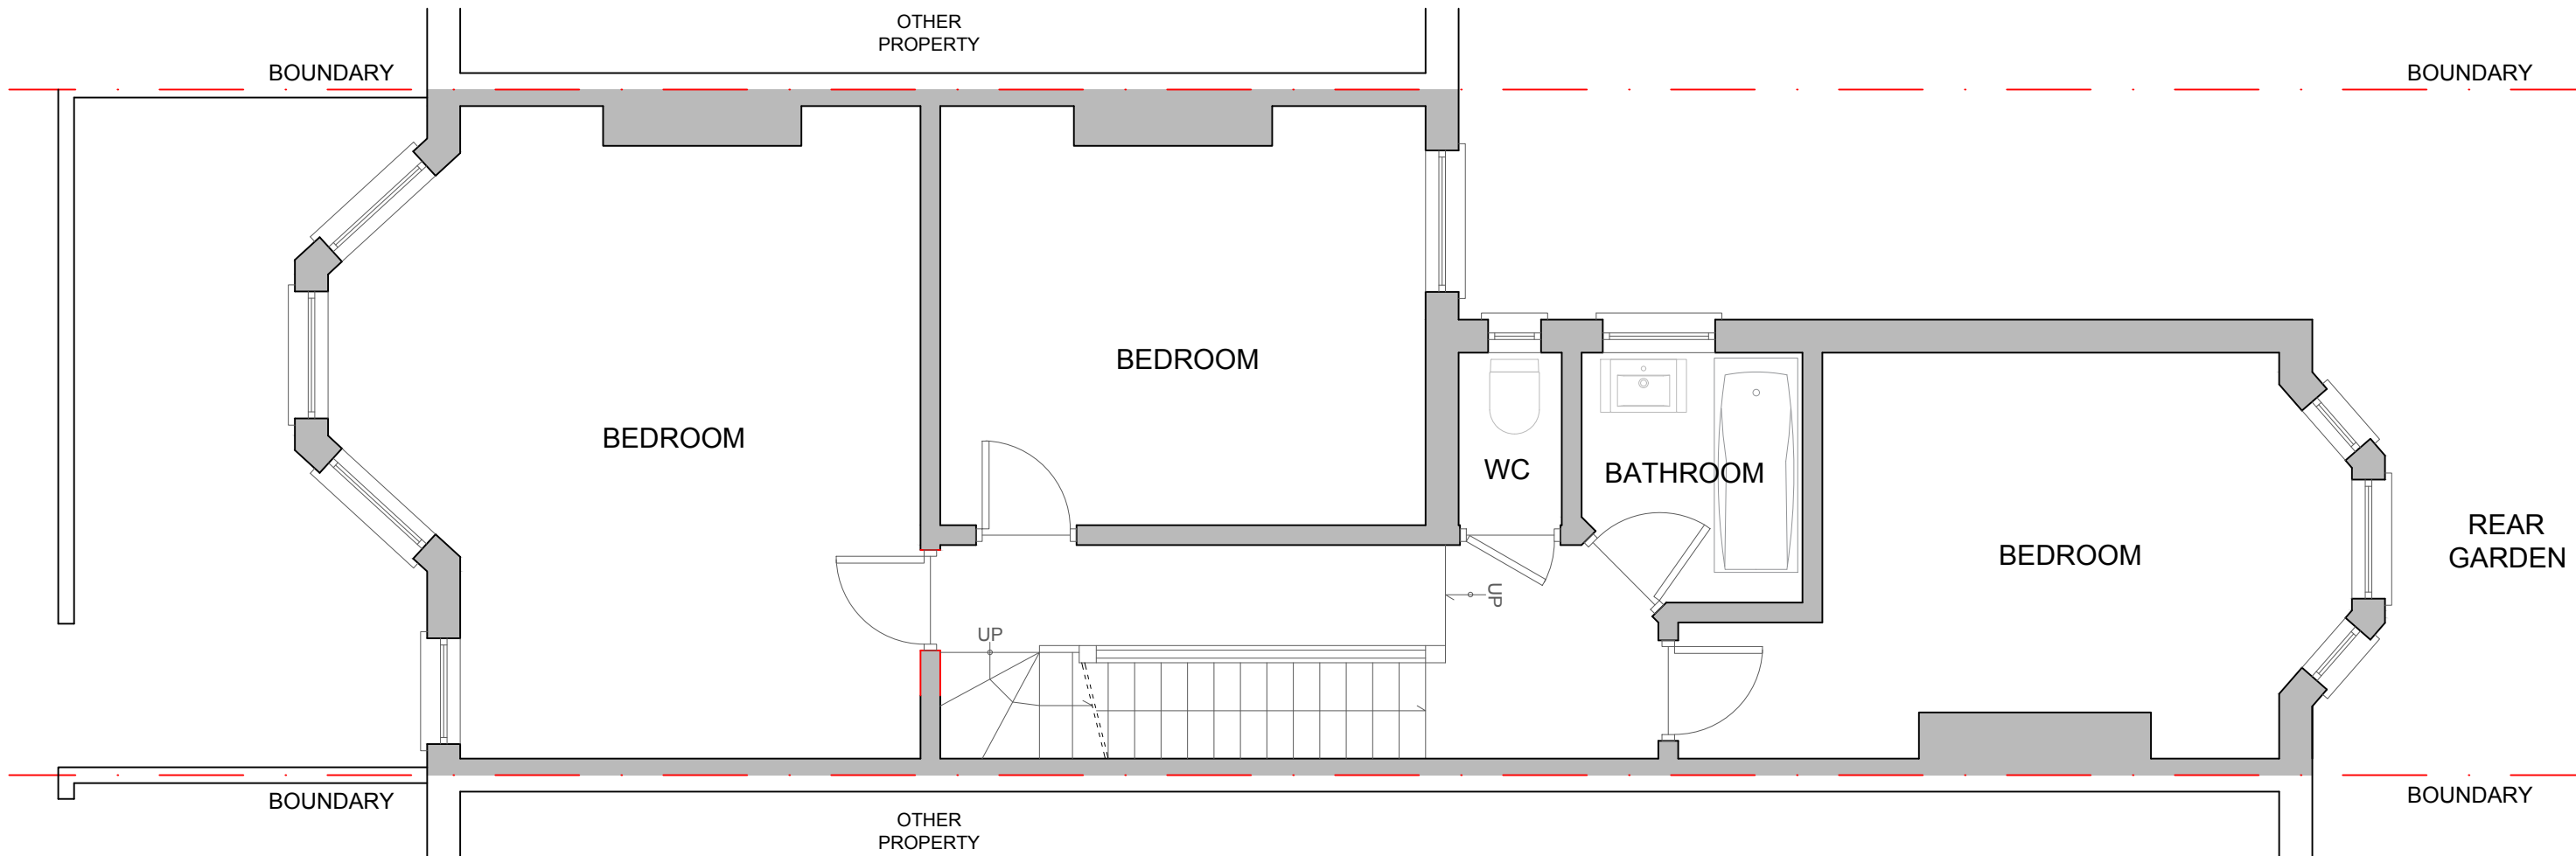


PROPOSED FIRST FLOOR PLAN



Drawings for planning purposes only, not construction. Any dimensions shown are subject to site surveys and all measurements are to be checked on site prior to any construction or manufacture. All dimensions are in millimetres unless stated otherwise. Specific details are subject to further design development. This drawing is a Copyright of Halecyon Architecture & Design

Address	Description	Client	Survey date	Date	Scale	Size	Drawn by	Check by	Version	Rev	Drawing No
67 Belmont Road, London, N17 6AT	LOFT CONVERSION	Andrew Archeou	22.01.2026	12.02.2026	1:50	A3	AL	AL	-	-	08

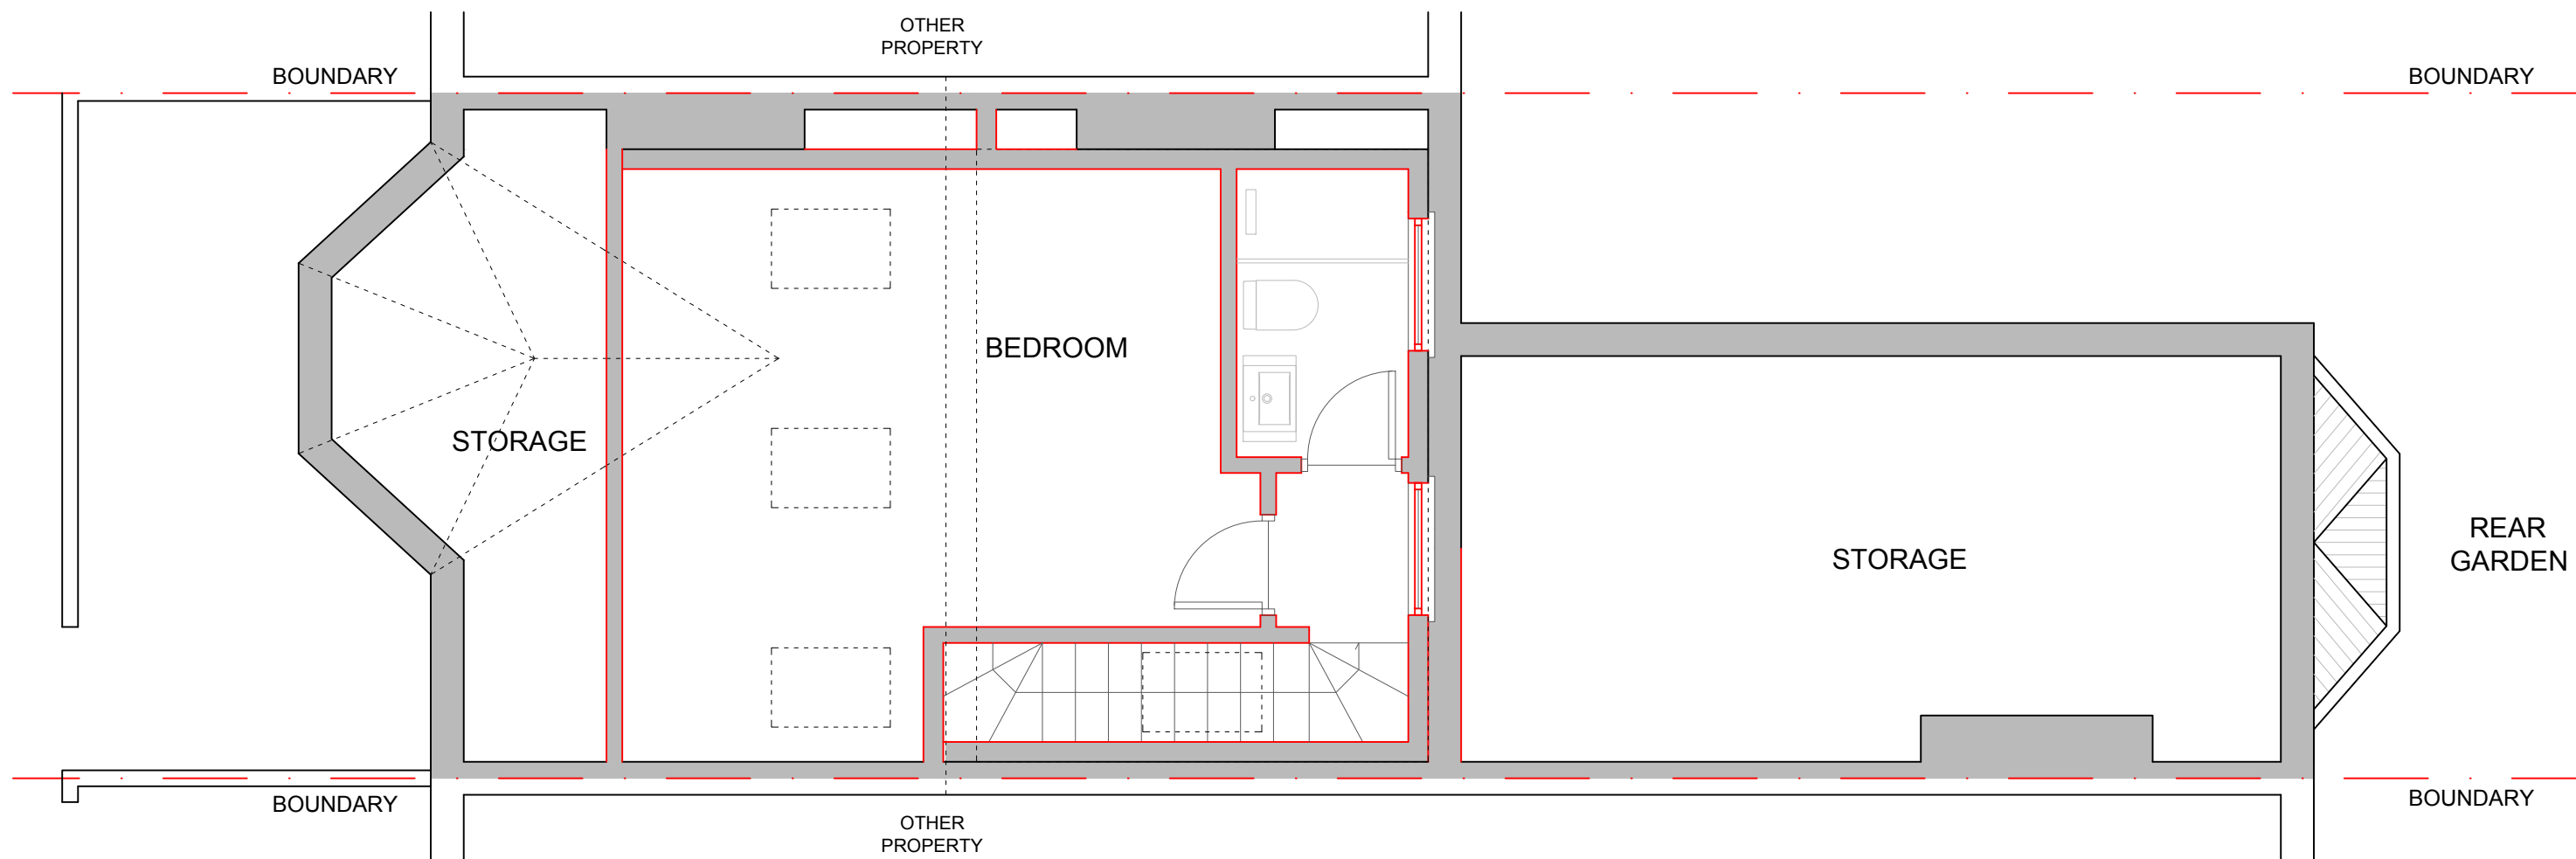


PROPOSED SECOND FLOOR PLAN



Drawings for planning purposes only, not construction. Any dimensions shown are subject to site surveys and all measurements are to be checked on site prior to any construction or manufacture. All dimensions are in millimetres unless stated otherwise. Specific details are subject to further design development. This drawing is a Copyright of Halecyon Architecture & Design

Address	Description	Client	Survey date	Date	Scale	Size	Drawn by	Check by	Version	Rev	Drawing No
67 Belmont Road, London, N17 6AT	LOFT CONVERSION	Andrew Archeou	22.01.2026	12.02.2026	1:50	A3	AL	AL	-	-	09

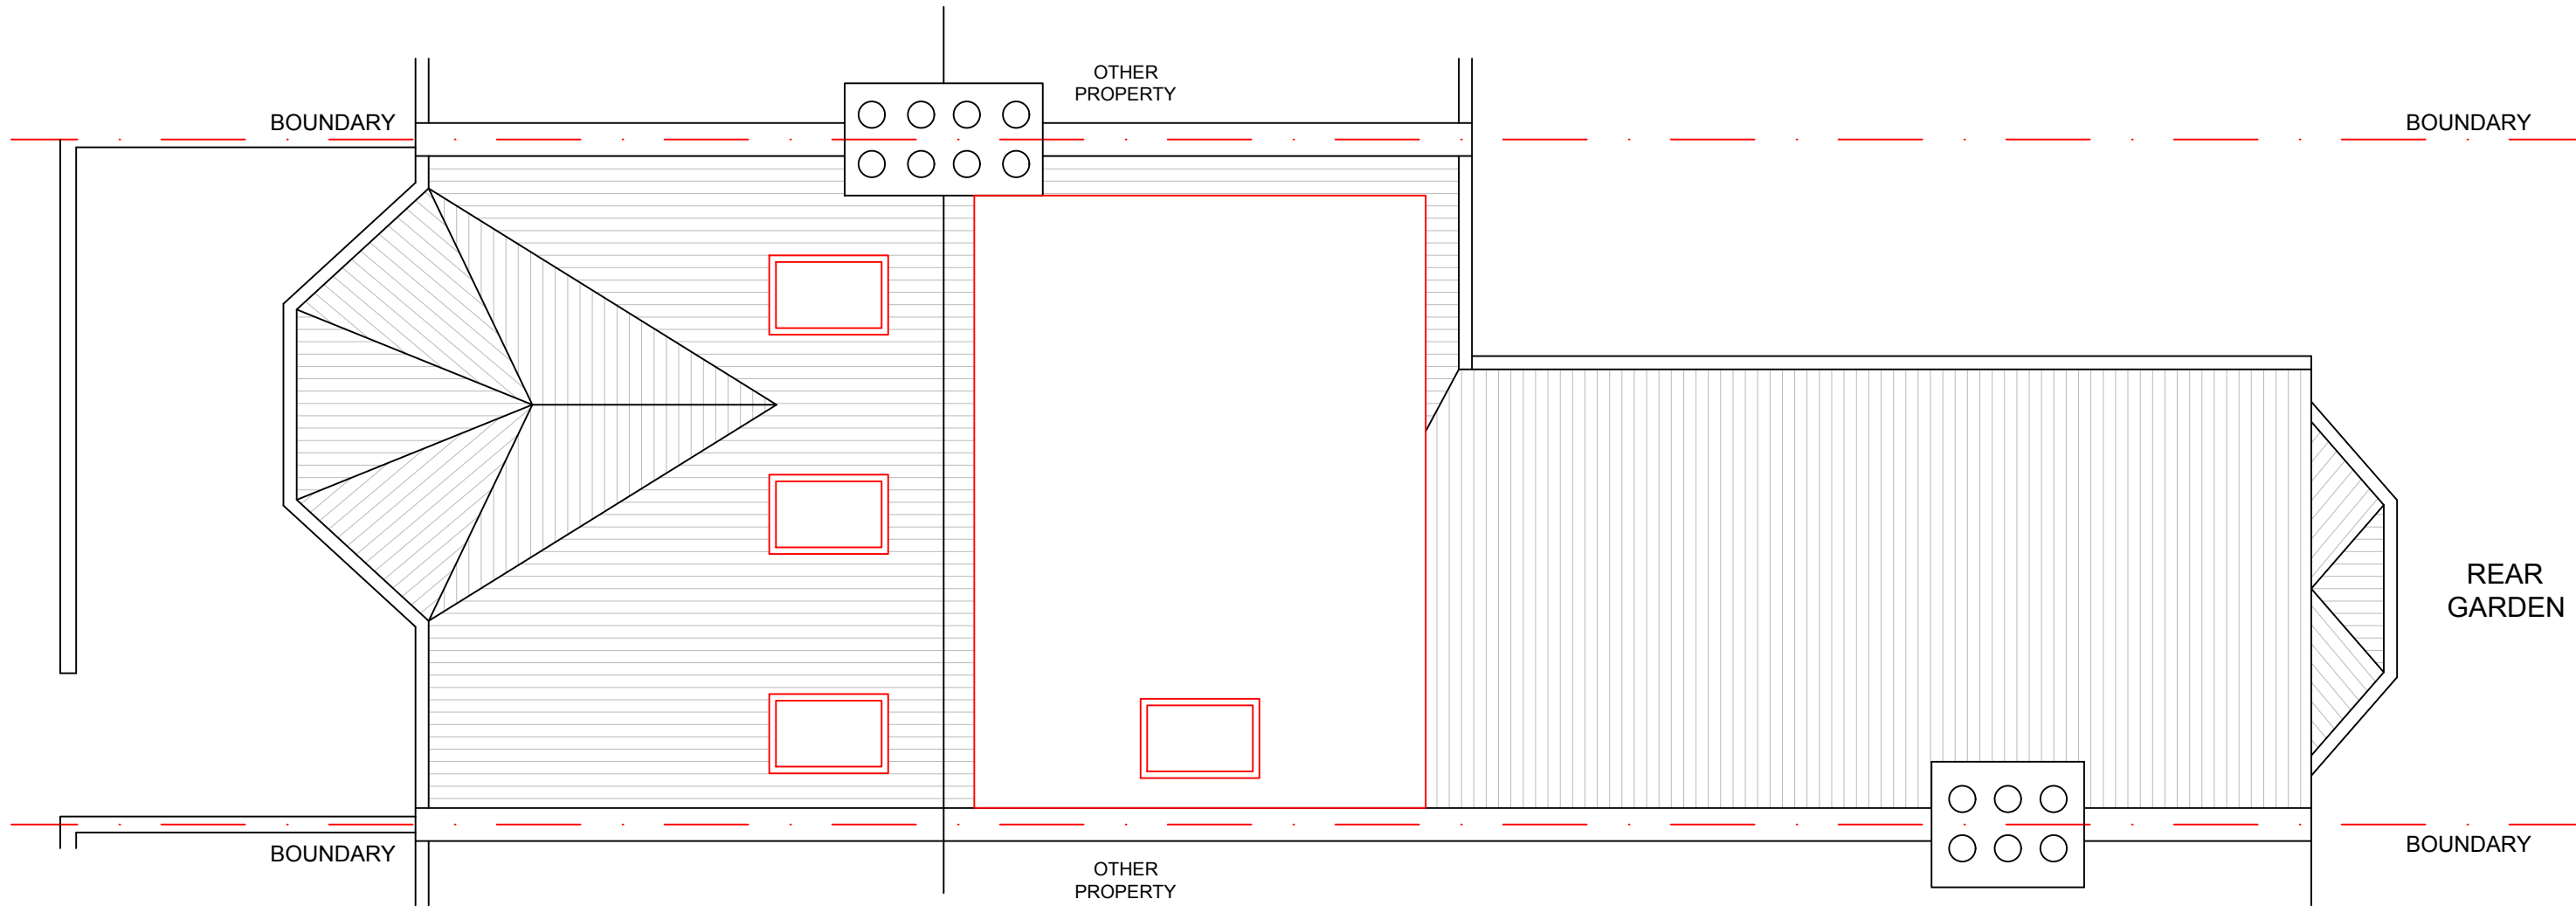

PROPOSED ROOF
PLAN



Drawings for planning purposes only, not construction. Any dimensions shown are subject to site surveys and all measurements are to be checked on site prior to any construction or manufacture. All dimensions are in millimetres unless stated otherwise. Specific details are subject to further design development. This drawing is a Copyright of Halecyon Architecture & Design

Address	Description	Client	Survey date	Date	Scale	Size	Drawn by	Check by	Version	Rev	Drawing No
67 Belmont Road, London, N17 6AT	LOFT CONVERSION	Andrew Archeou	22.01.2026	12.02.2026	1:50	A3	AL	AL	-	-	10



Drawings for planning purposes only, not construction. Any dimensions shown are subject to site surveys and all measurements are to be checked on site prior to any construction or manufacture. All dimensions are in millimetres unless stated otherwise. Specific details are subject to further design development. This drawing is a Copyright of Halecyon Architecture & Design

Address	Description	Client	Survey date	Date	Scale	Size	Drawn by	Check by	Version	Rev	Drawing No
67 Belmont Road, London, N17 6AT	LOFT CONVERSION	Andrew Archeou	22.01.2026	12.02.2026	1:50	A3	AL	AL	-	-	11



PROPOSED REAR ELEVATION


BOUNDARY

BOUNDARY

0 1m 2.5m

Drawings for planning purposes only, not construction. Any dimensions shown are subject to site surveys and all measurements are to be checked on site prior to any construction or manufacture. All dimensions are in millimetres unless stated otherwise. Specific details are subject to further design development. This drawing is a Copyright of Halecyon Architecture & Design

Address	Description	Client	Survey date	Date	Scale	Size	Drawn by	Check by	Version	Rev	Drawing No
67 Belmont Road, London, N17 6AT	LOFT CONVERSION	Andrew Archeou	22.01.2026	12.02.2026	1:50	A3	AL	AL	-	-	12

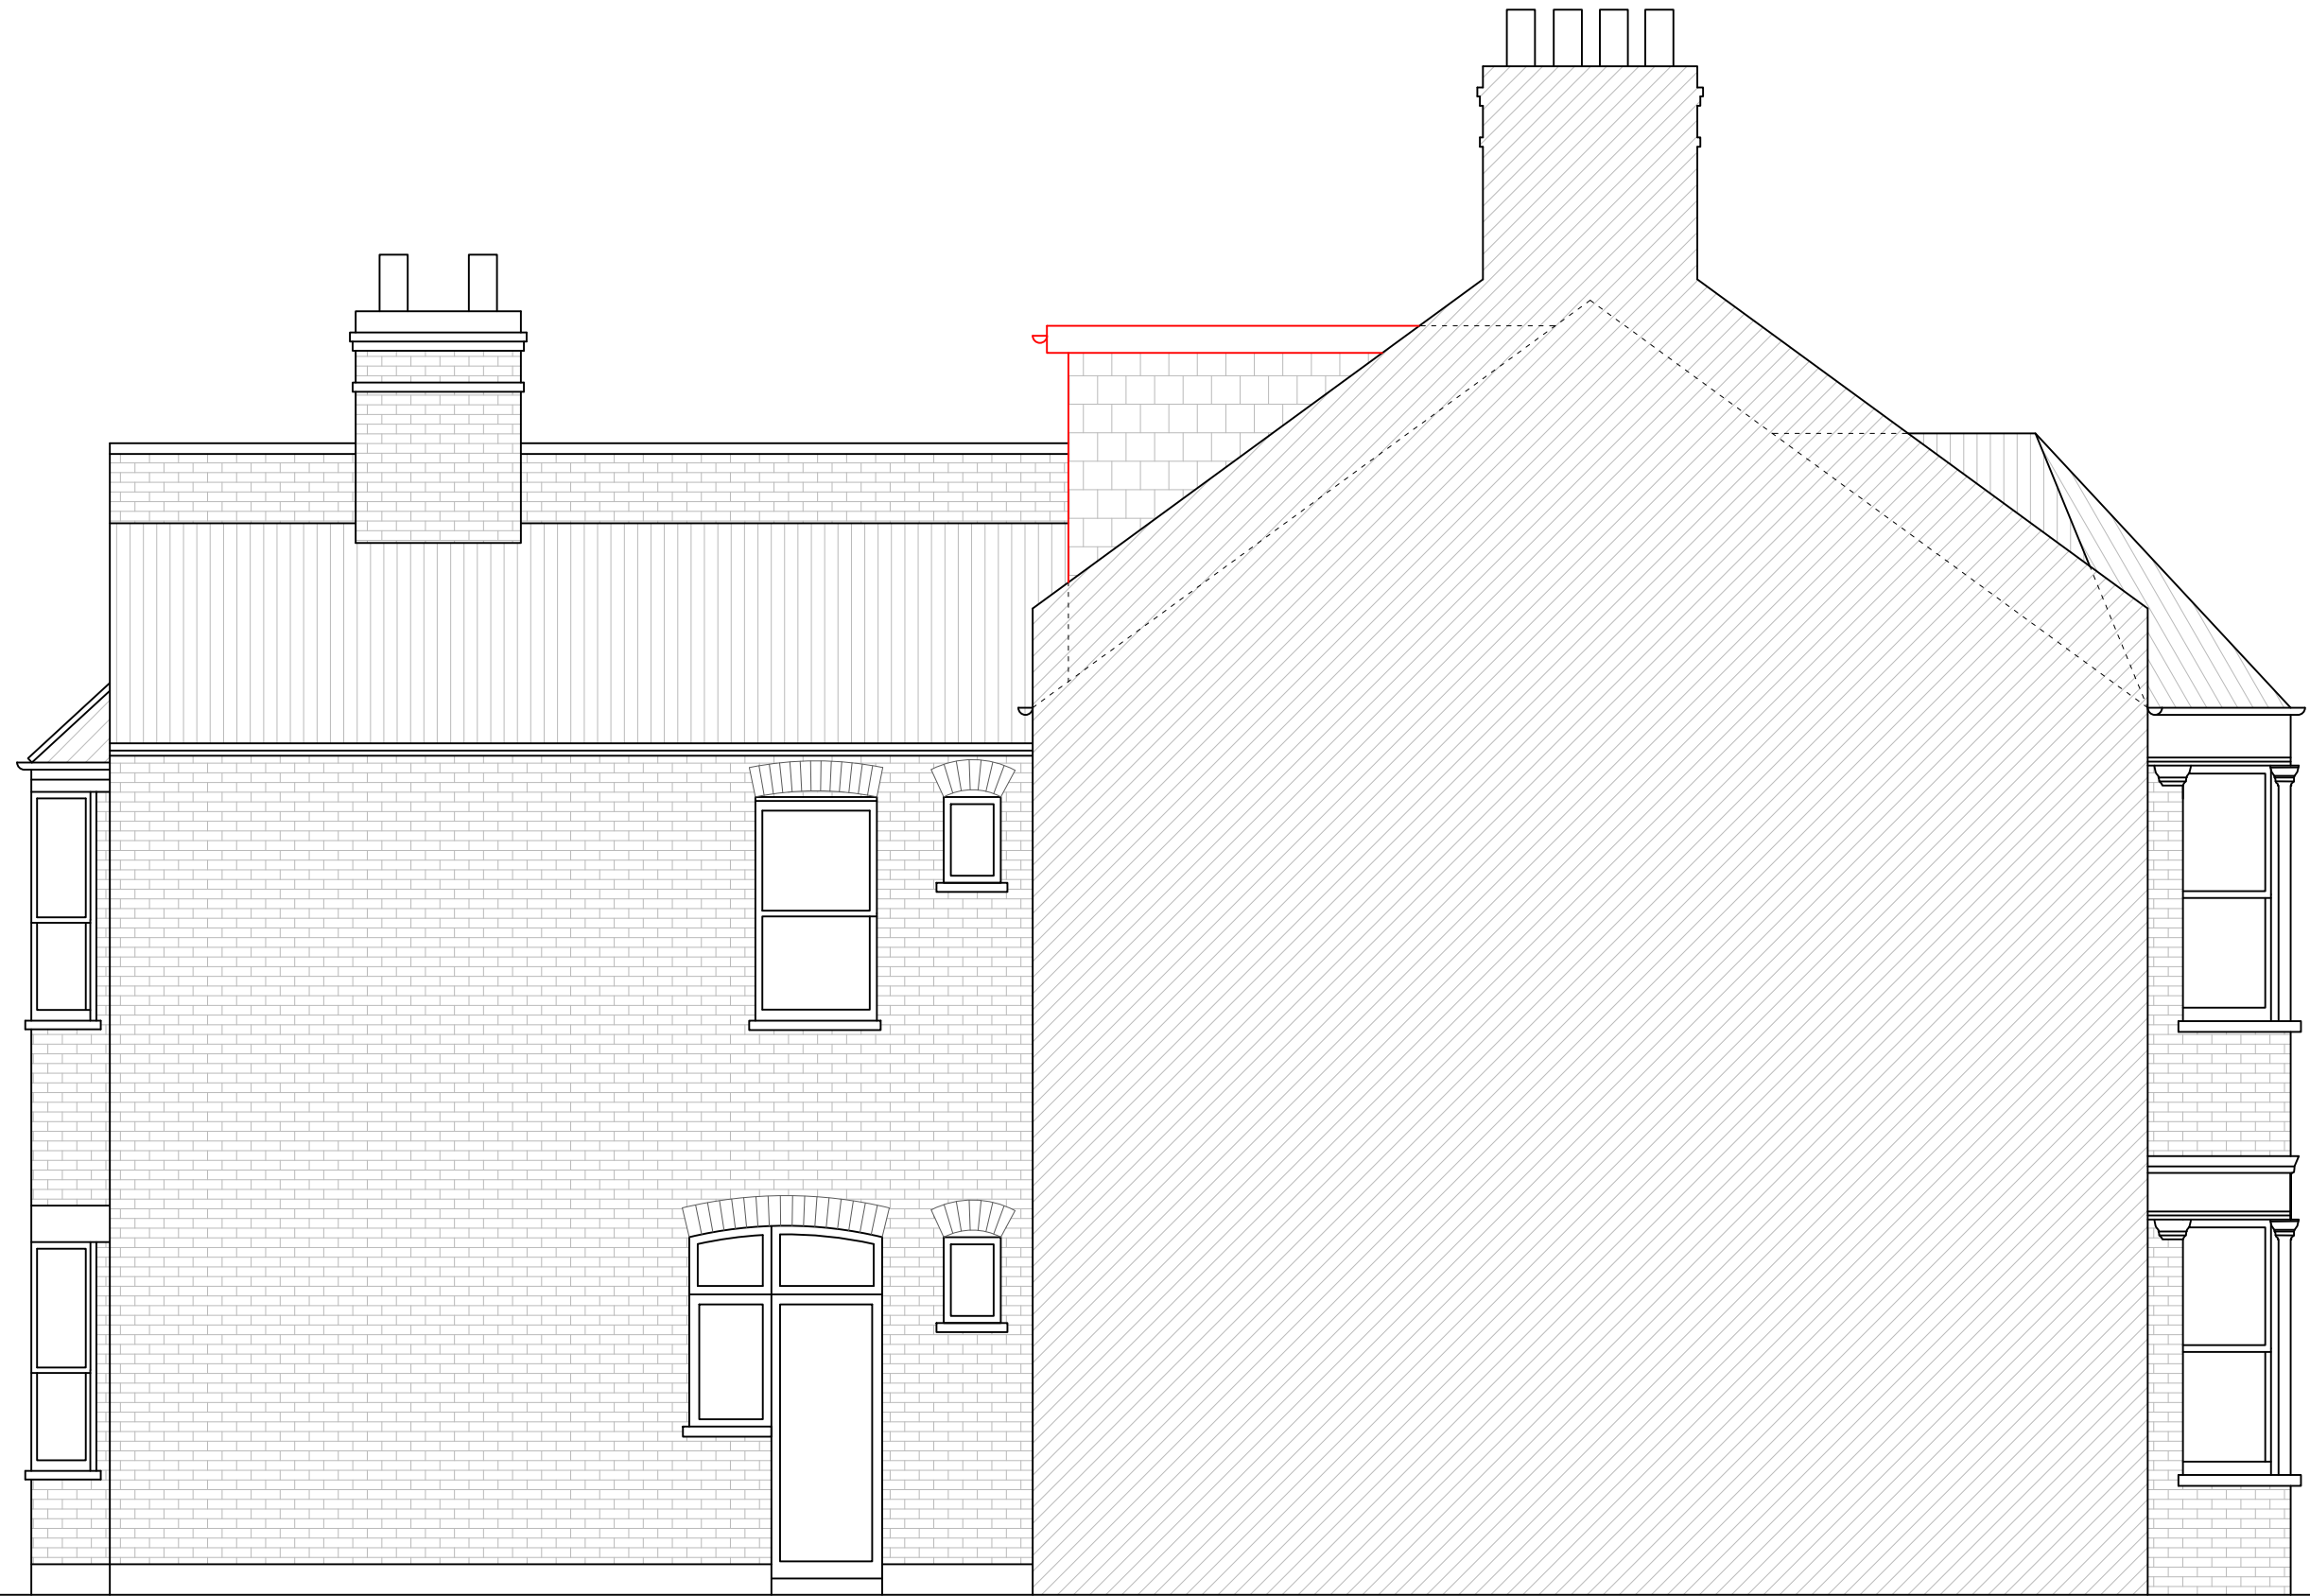

PROPOSED LEFT HAND SIDE ELEVATION

0 1m 2.5m

Drawings for planning purposes only, not construction. Any dimensions shown are subject to site surveys and all measurements are to be checked on site prior to any construction or manufacture. All dimensions are in millimetres unless stated otherwise. Specific details are subject to further design development. This drawing is a Copyright of Halecyon Architecture & Design

Address	Description	Client	Survey date	Date	Scale	Size	Drawn by	Check by	Version	Rev	Drawing No
67 Belmont Road, London, N17 6AT	LOFT CONVERSION	Andrew Archeou	22.01.2026	12.02.2026	1:50	A3	AL	AL	-	-	13