



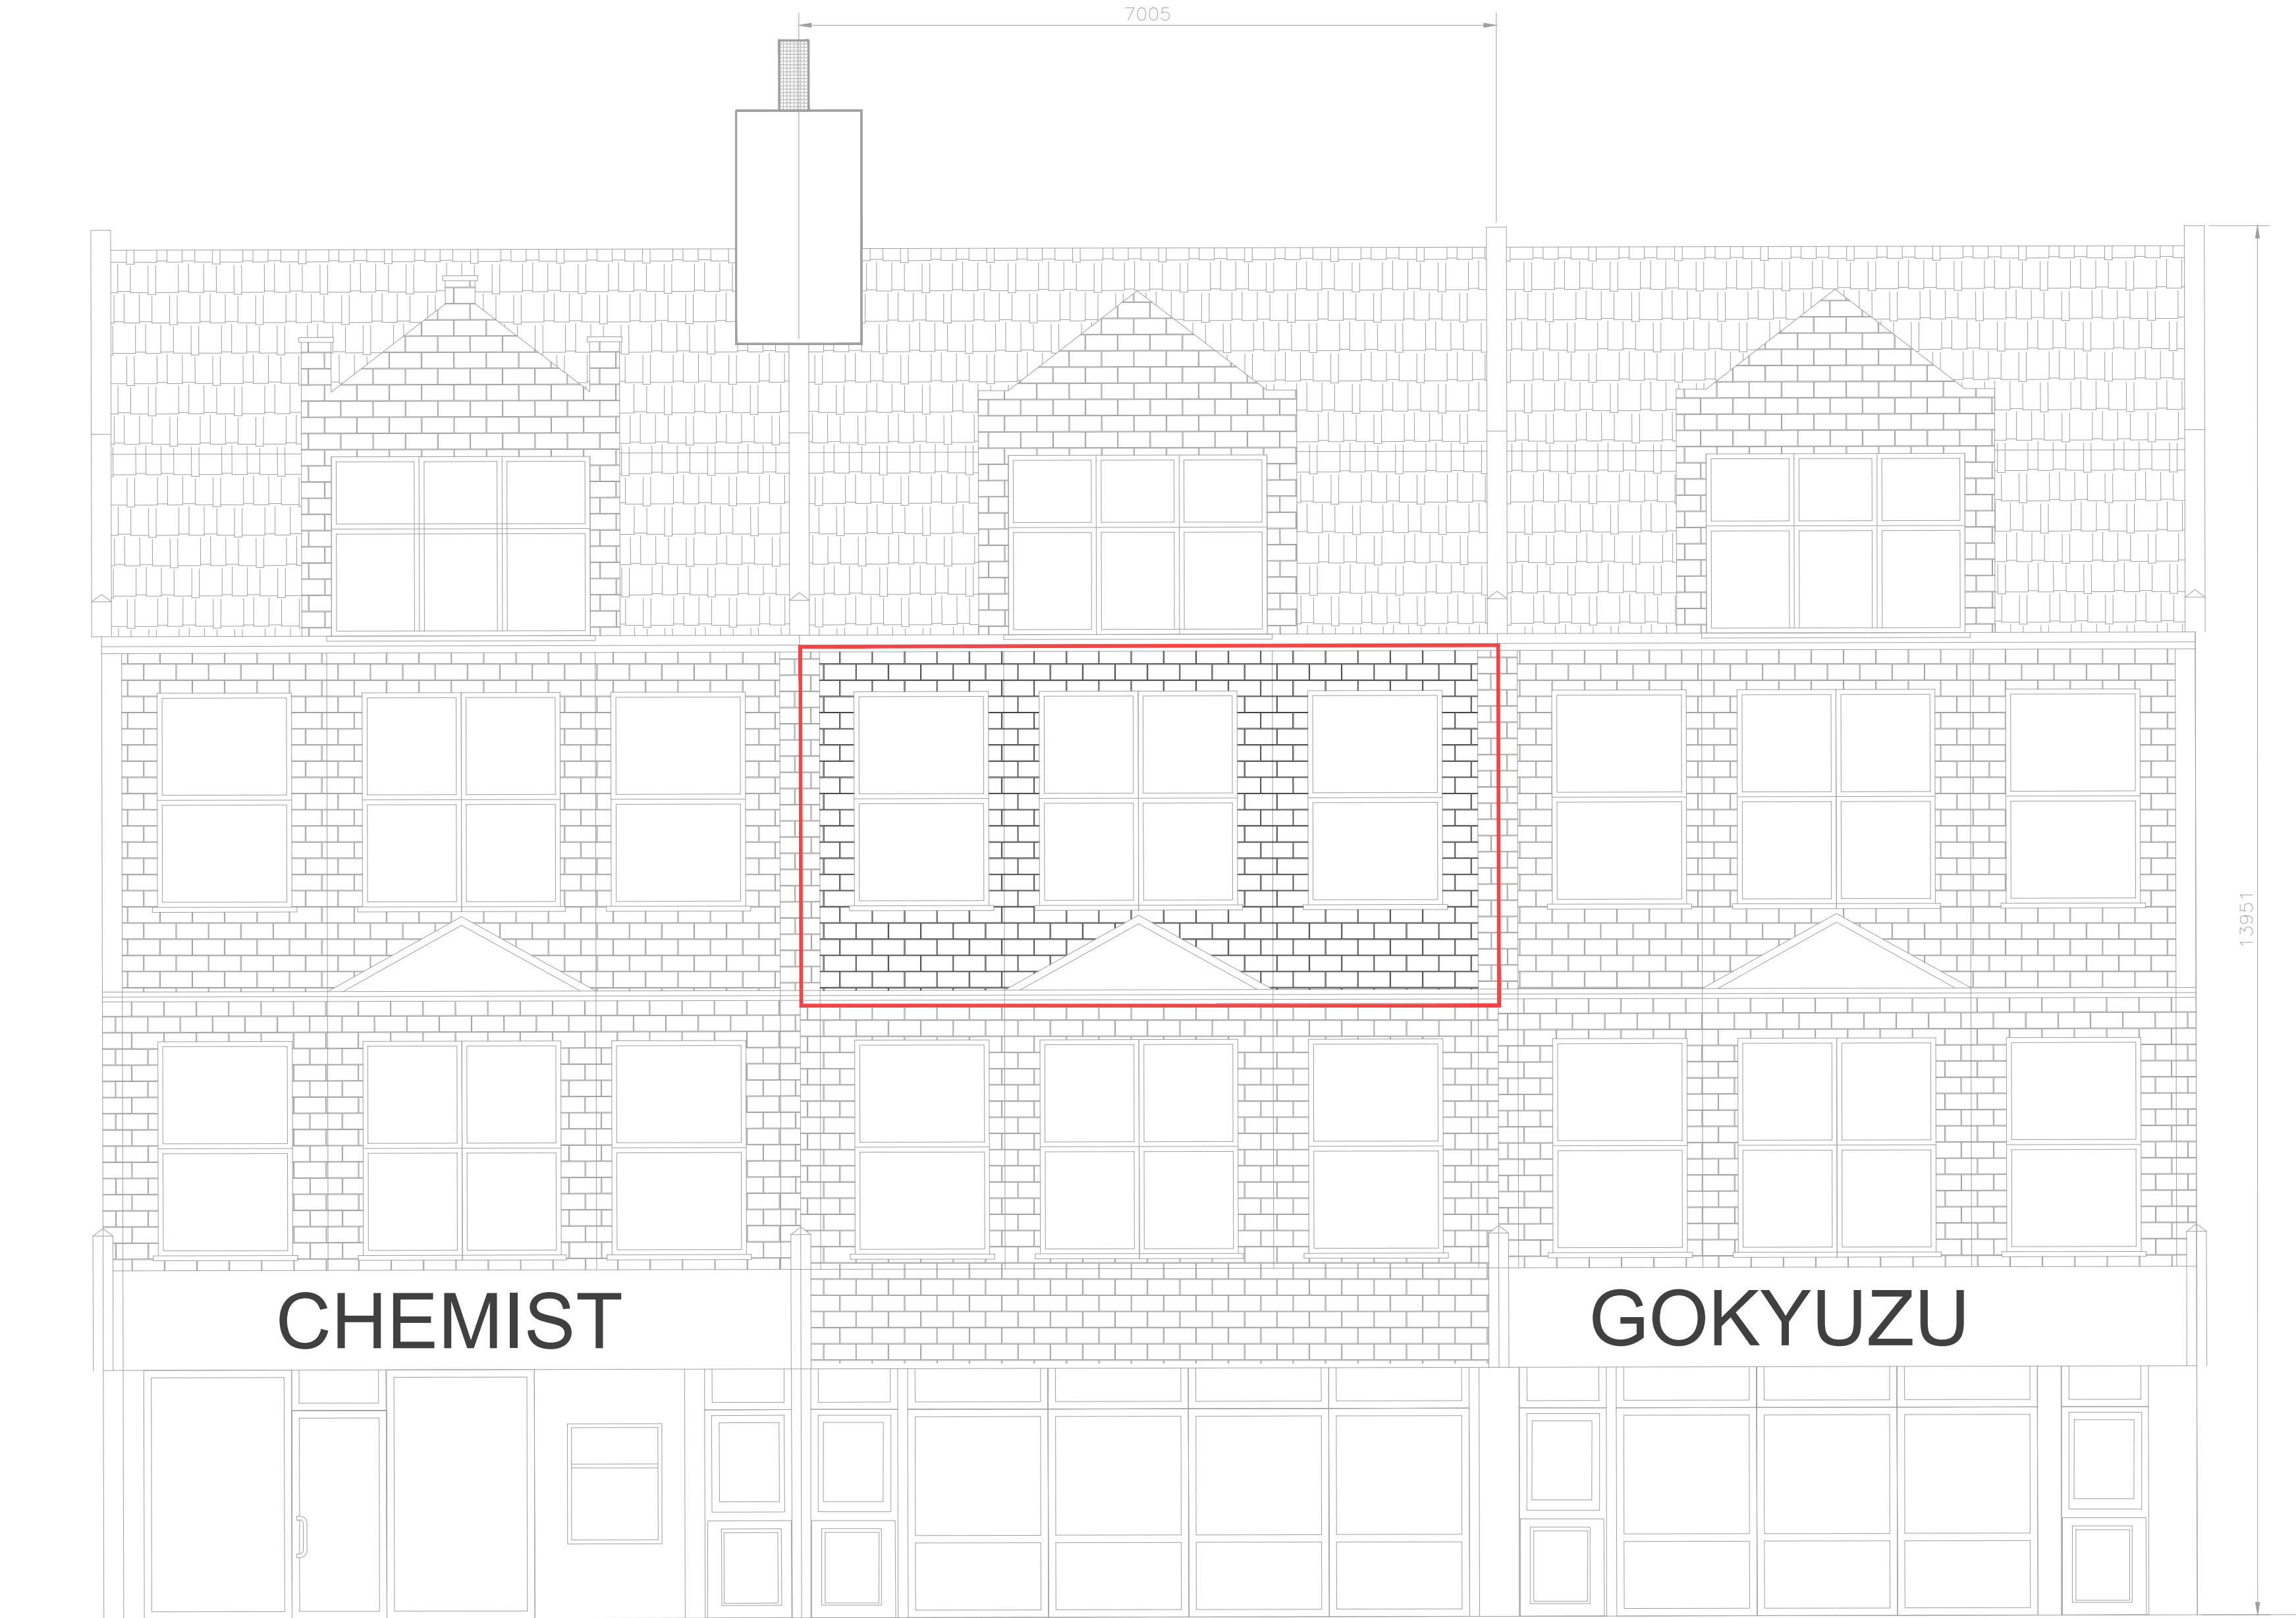

EXISTING FRONT ELEVATION LAYOUT PLAN

 

- GENERAL NOTES**
1. THIS DRAWING IS TO SCALE.
 2. THIS DRAWING IS TO BE READ IN CONJUNCTION WITH ALL OTHER RELEVANT DRAWING ISSUES AND THE SPECIFICATION.
 3. ALL BUILDING MATERIALS, COMPONENTS AND WORKMANSHIP TO COMPLY WITH THE APPROPRIATE PUBLIC HEALTH ACTS, BUILDING REGULATIONS, BRITISH STANDARDS AND CODES OF PRACTICE AND THE APPROPRIATE MANUFACTURERS RECOMMENDATIONS.
 4. FOR ALL SPECIALIST WORK SEE RELEVANT DRAWINGS.
 5. ANY DISCREPANCIES, ERRORS OR OMISSIONS TO BE REPORTED TO THE PROJECT DESIGNERS FOR FURTHER INSTRUCTIONS
 6. THE ENGINEER IS NOT RESPONSIBLE FOR DIMENSIONS, EXCEPT WHERE SHOWN ON HIS DRAWINGS. ALL SETTING OUT INFORMATION, DIMENSIONS ETC, SHALL BE CALCULATED FROM THE ARCHITECT'S DRAWINGS FOR DIMENSIONED LAYOUTS OF WALLS SEE ARCHITECTS DRAWINGS.

- NOTE:-**
MATERIAL PROPOSED FOR THIRD FLOOR FLAT:-
- a. Roof Material -
- Main Building Existing Flat Roof - Black Polyester Shed Roofing Felt - Remains with no changes
 - b. Side Wall Material -
- Main Building - Brick & Render Remains with no changes
 - c. Rear Wall Material -
- Main Building Rear Wall - Brick & Render Remains with no changes
 - d. Front Wall Material -
- Main Building Front Wall- Brick & Render Remains with no changes
 - e. Windows -
- Main Building Windows Aluminum Double glazing Grey Color,
- No Changes to existing
 - f. Door -
- Main Building Door - Windows Aluminum Double glazing Grey Color,
No change to Existing
 - g. No changes to Flat internal walls & Doors

- NOTE:-**
1. This Drawing copyright and owned by SCL Design & Build Ltd, and is for use on this site only unless contractually stated otherwise.
 2. This Drawing (Printed or Electronic Version). Contractor must check all dimensions on site
 3. All other design elements, where indicated, have been imported from the consultants drawings and reference should be made to the individual consultants drawings for exact setting out, size and type of component. Discrepancies and / or ambiguities within the drawings, between it and information given elsewhere, must be reported immediately to the architect for clarification before proceeding.
 4. All works are to be carried out in accordance with the latest British Standards and code of practice unless specially directed otherwise in the specification.
 5. Responsibility for the reproduction of this drawing in paper form, or if issued electronic format, lies with the recipient to check that all information has been replicated in full and is correct when compared to the original paper of electronic image. Graphical representation of equipment on this drawing has been co-ordinate, but are approximations only. Please refer to the specification and / or Details for actual sizes and / or specific contractor construction information.
 6. This original document is issued for the purpose indicated below and contains information of confidential nature. Further copies and circulation will be strictly in accordance with the confidentiality agreement under the contract. This original document must be destroyed if returned to the contractor.

30.09.25	ISSUED FOR PLANNING APPROVAL	KS	A
DATE	DESCRIPTION	BY	REV

CLIENT:

HAMWAYS

SITE:

26B GRAND PARADE
HARINGEY
LONDON
N4 1LG

Drawing Title:

EXISTING
FRONT ELEVATION
PLAN



Unit 28 Columbia Point,
Off Neptune Street,
Canada Water, London
SE16 7BE
Telephone: 020 8129 1550
Email: kenny@scl-db.co.uk

Scale:	Drawn:	Appvd:	Date:
1:50	SK	KS	15.09.2025
A2 Sheet	Drawing No: HW.25.027.PL02	Rev A	