


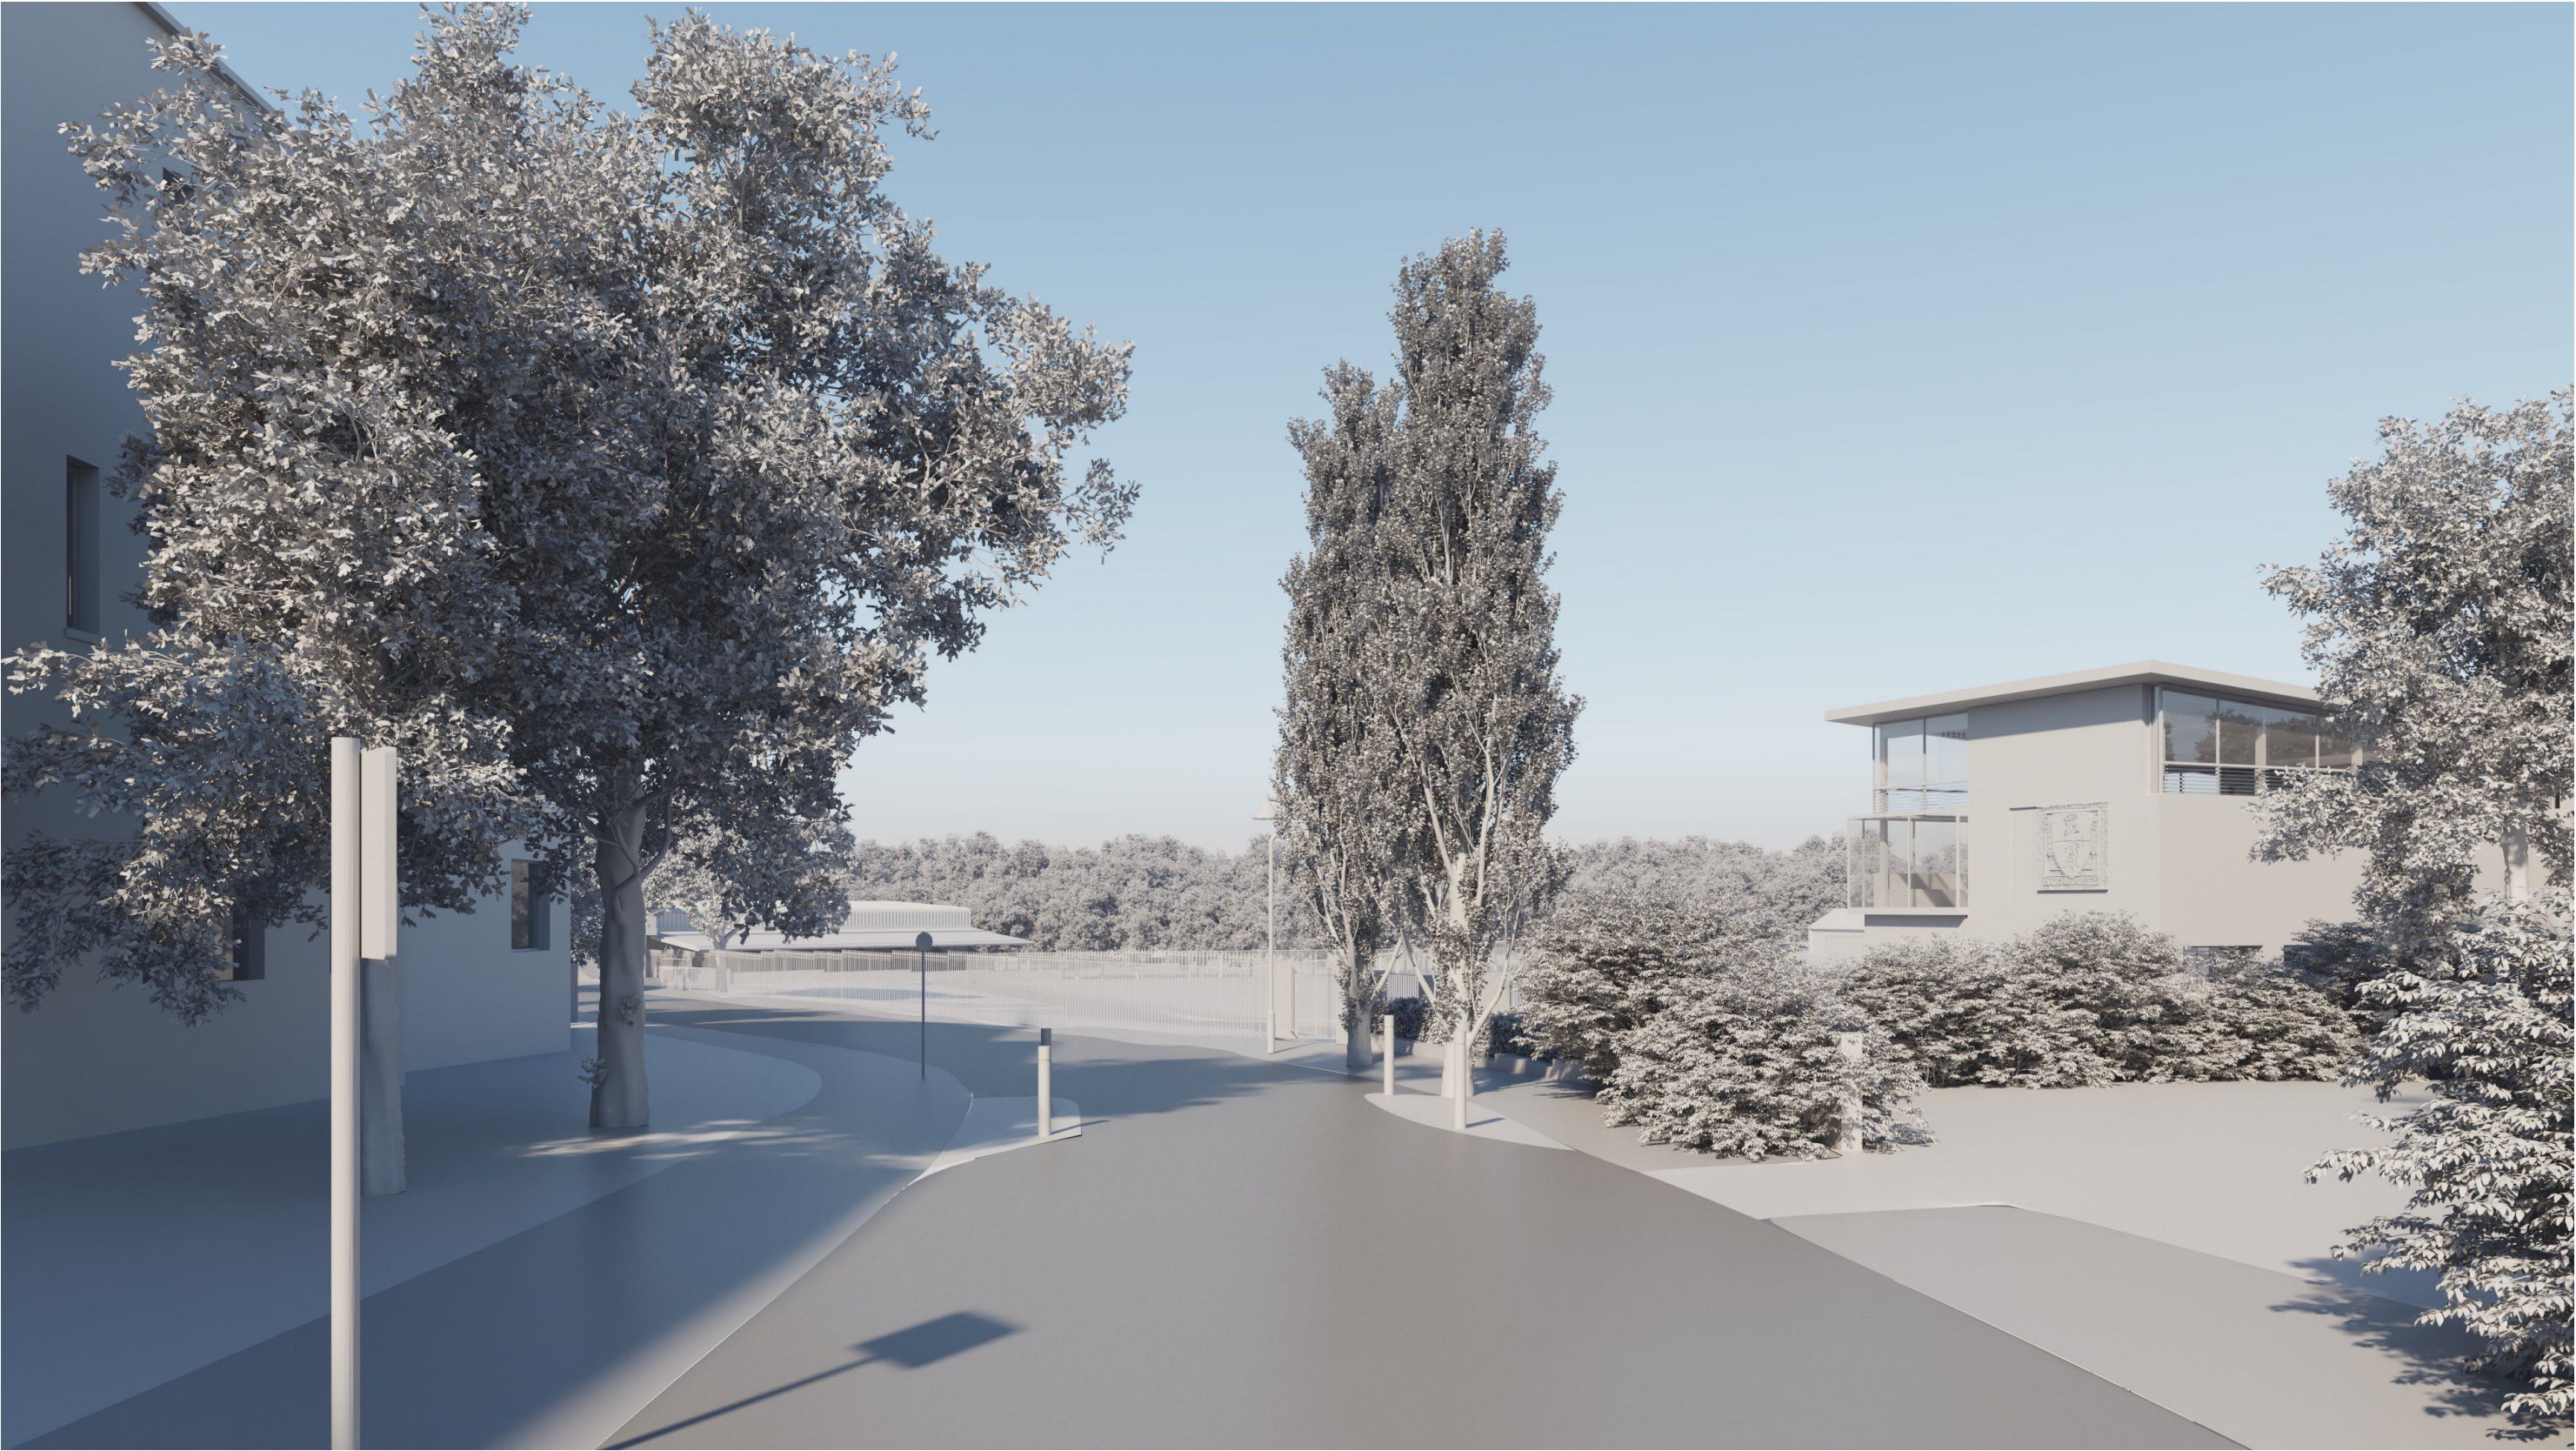

Context 3D CAD white model view from south on Bishopswood Road looking north: MSC project south elevation [centre] in context with RMC project proposal [right] , with all-weather pitches between

This is a general illustrative contextual perspective view from 3D CAD white model prepared by Hopkins Architects - for all details on RMC project proposals refer to separate application

ed tooveyarchitects studio 401 royle building 31 wenlock road london n1 7sh 07880 725763 edtoovey@yahoo.co.uk	Revisions: PLANNING ISSUE	- Always take site measurements to verify dimensions - Refer to M&E Engineers drawings for all services	Highgate School MSC 4-Phase Scheme Illustrative view - 3D CAD white model August 2023	Drwg No. 1182 / V / 003 - Scale NTS
---	---	--	--	---